


The general contractor is responsible for the verification all dimensions on site and the architect is to be informed of any discrepancy.


The status of information contained in a computer copy of this drawing shall be limited to that conveyed by the paper copy.

Revisions:


A 24/02/11 TS/PDG
Elevations updated following revisions to FFL's.

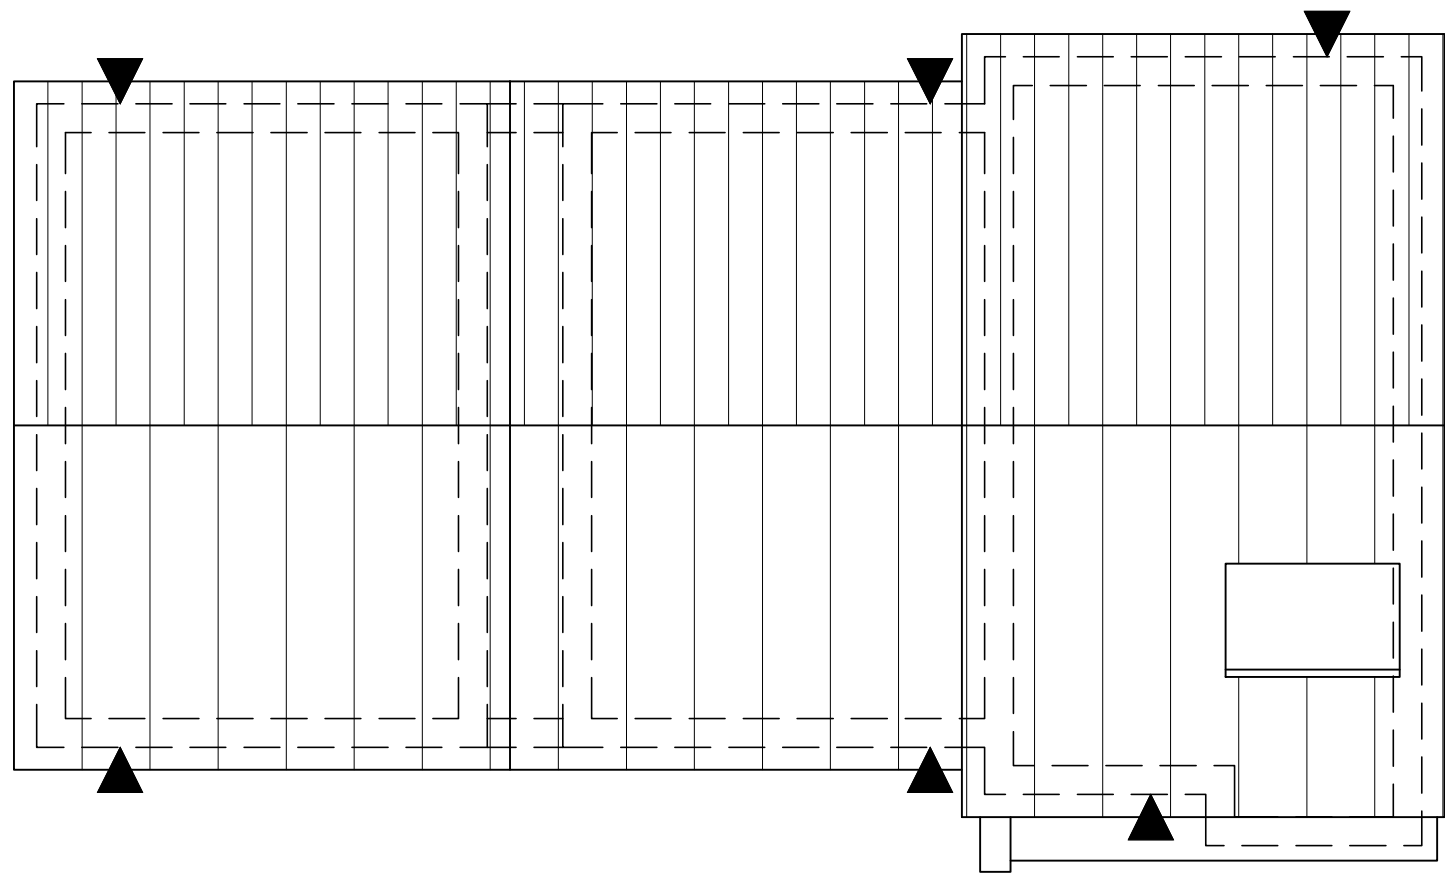

Roof Plan

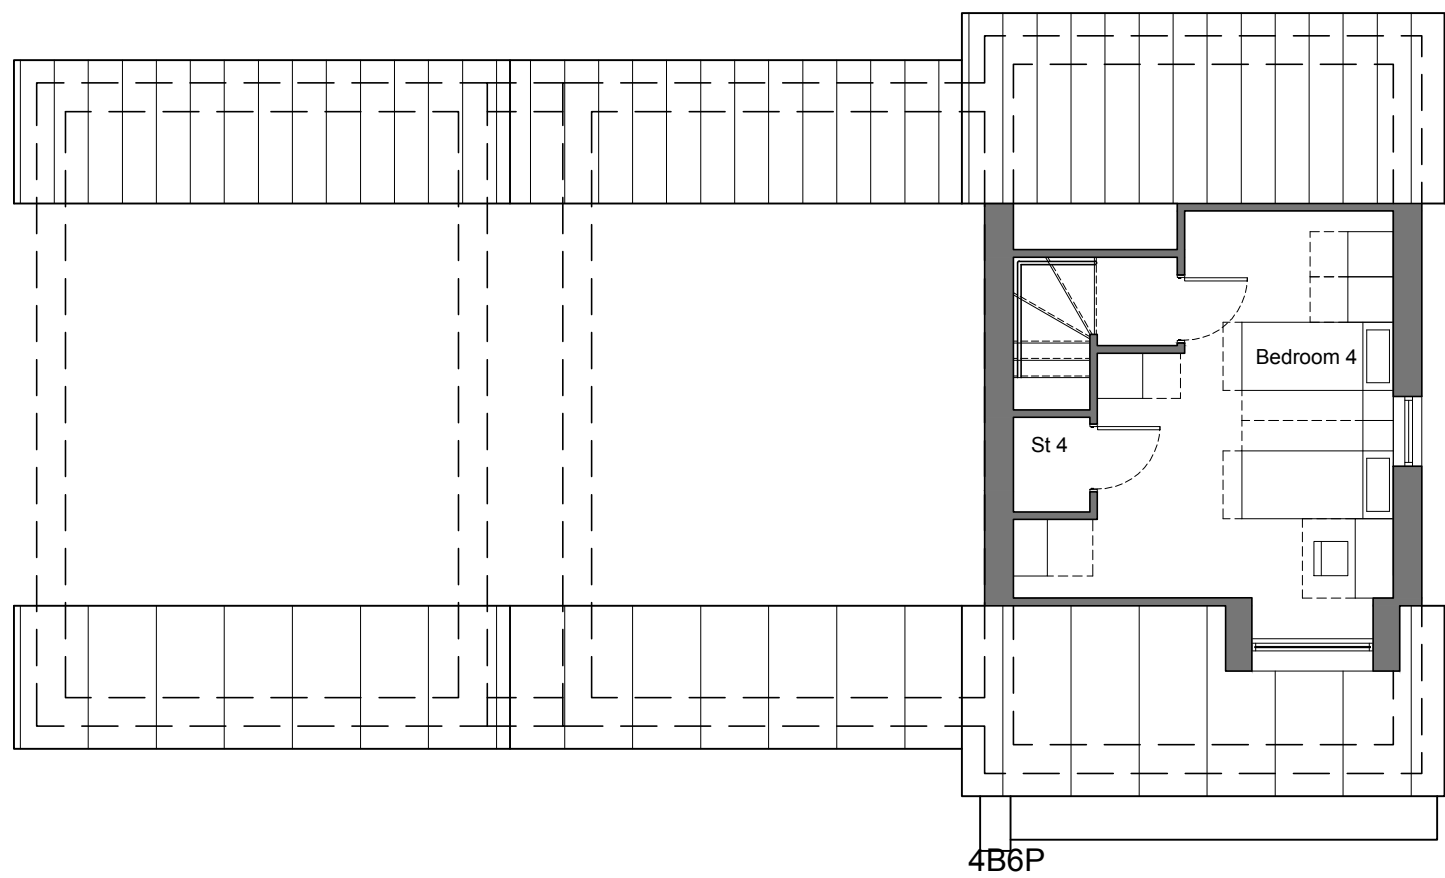

Second Floor

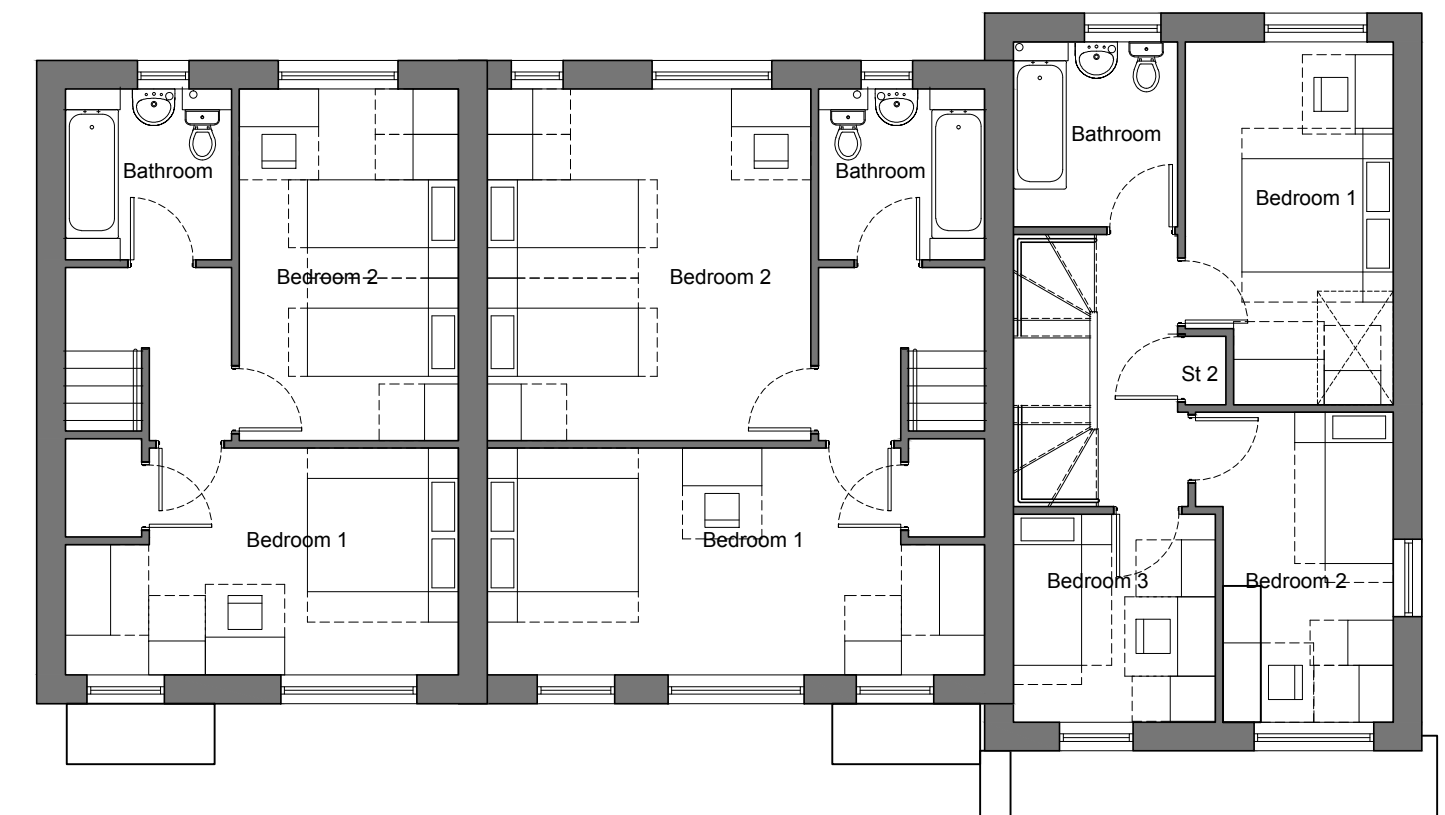


2B4P

First Floor

2B4P

4B6P

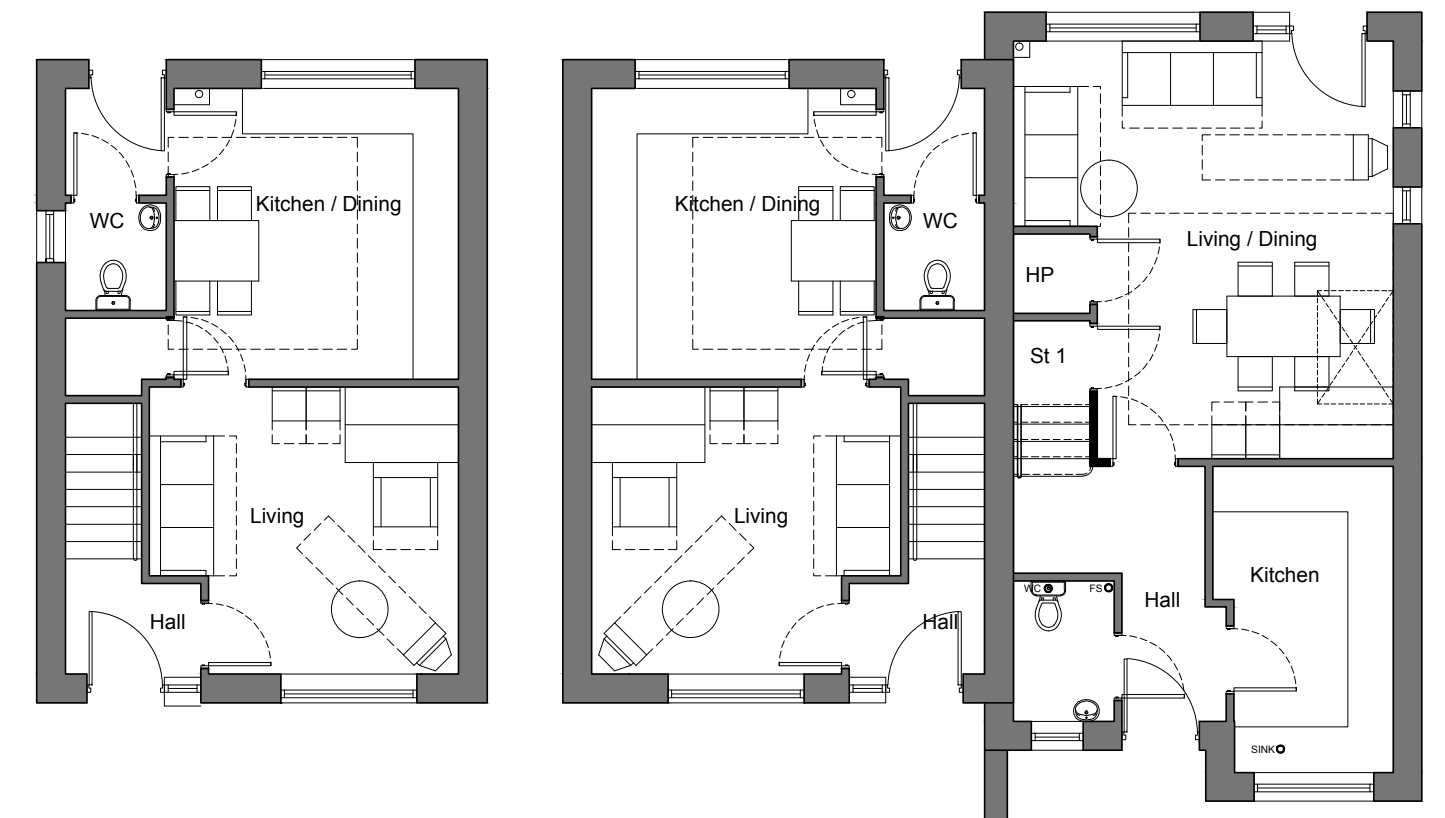


2B4P

Ground Floor

2B4P

4B6P

Plots 15 to 17

 

- Materials Key:
1. FL quality facing brickwork
 2. Off-white through coloured render
 3. Grey interlocking low profile tile
 4. Black UPVC rainwater goods
 5. White UPVC Fascia's and soffits
 6. White UPVC doubled glazed windows
 7. Gloss painted finish timber security door to achieve PAS-24
 8. Powder coated (grey) metal gate comprising circular bars on horizontal carrier rails.




North-West Elevation



South-West Elevation



South-East Elevation

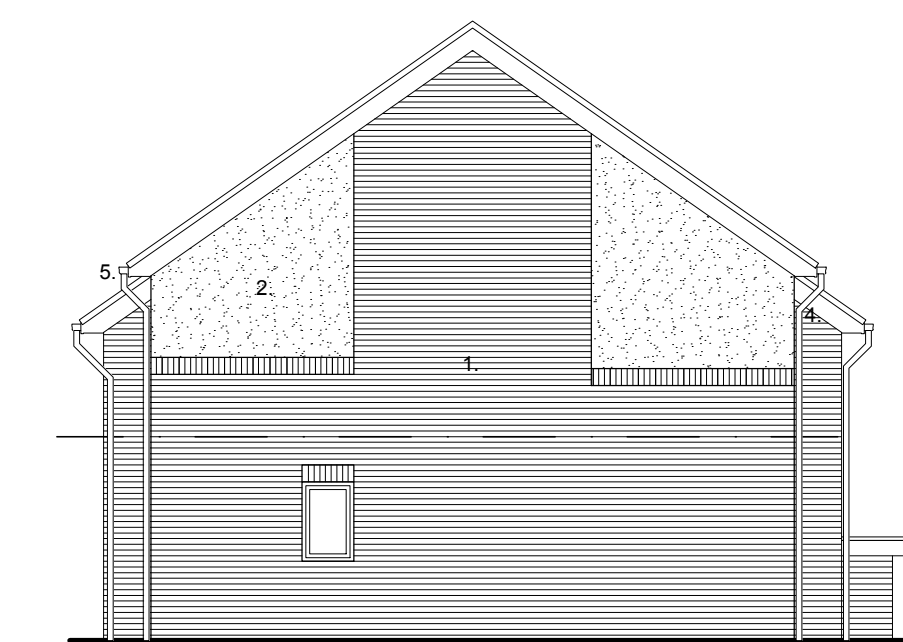

North-East Elevation



drawing status

approval
construction
preliminary
record
information
comment
tender

Scale 1:100 @ a1

Date 04 January 2011

Drawn RJ/PDG

Dwg No 2121.43.104A

Plans & Elevations

Plots 15-17

Alric Drive, Cundy Cross, Barnsley

Yorkshire Housing

