




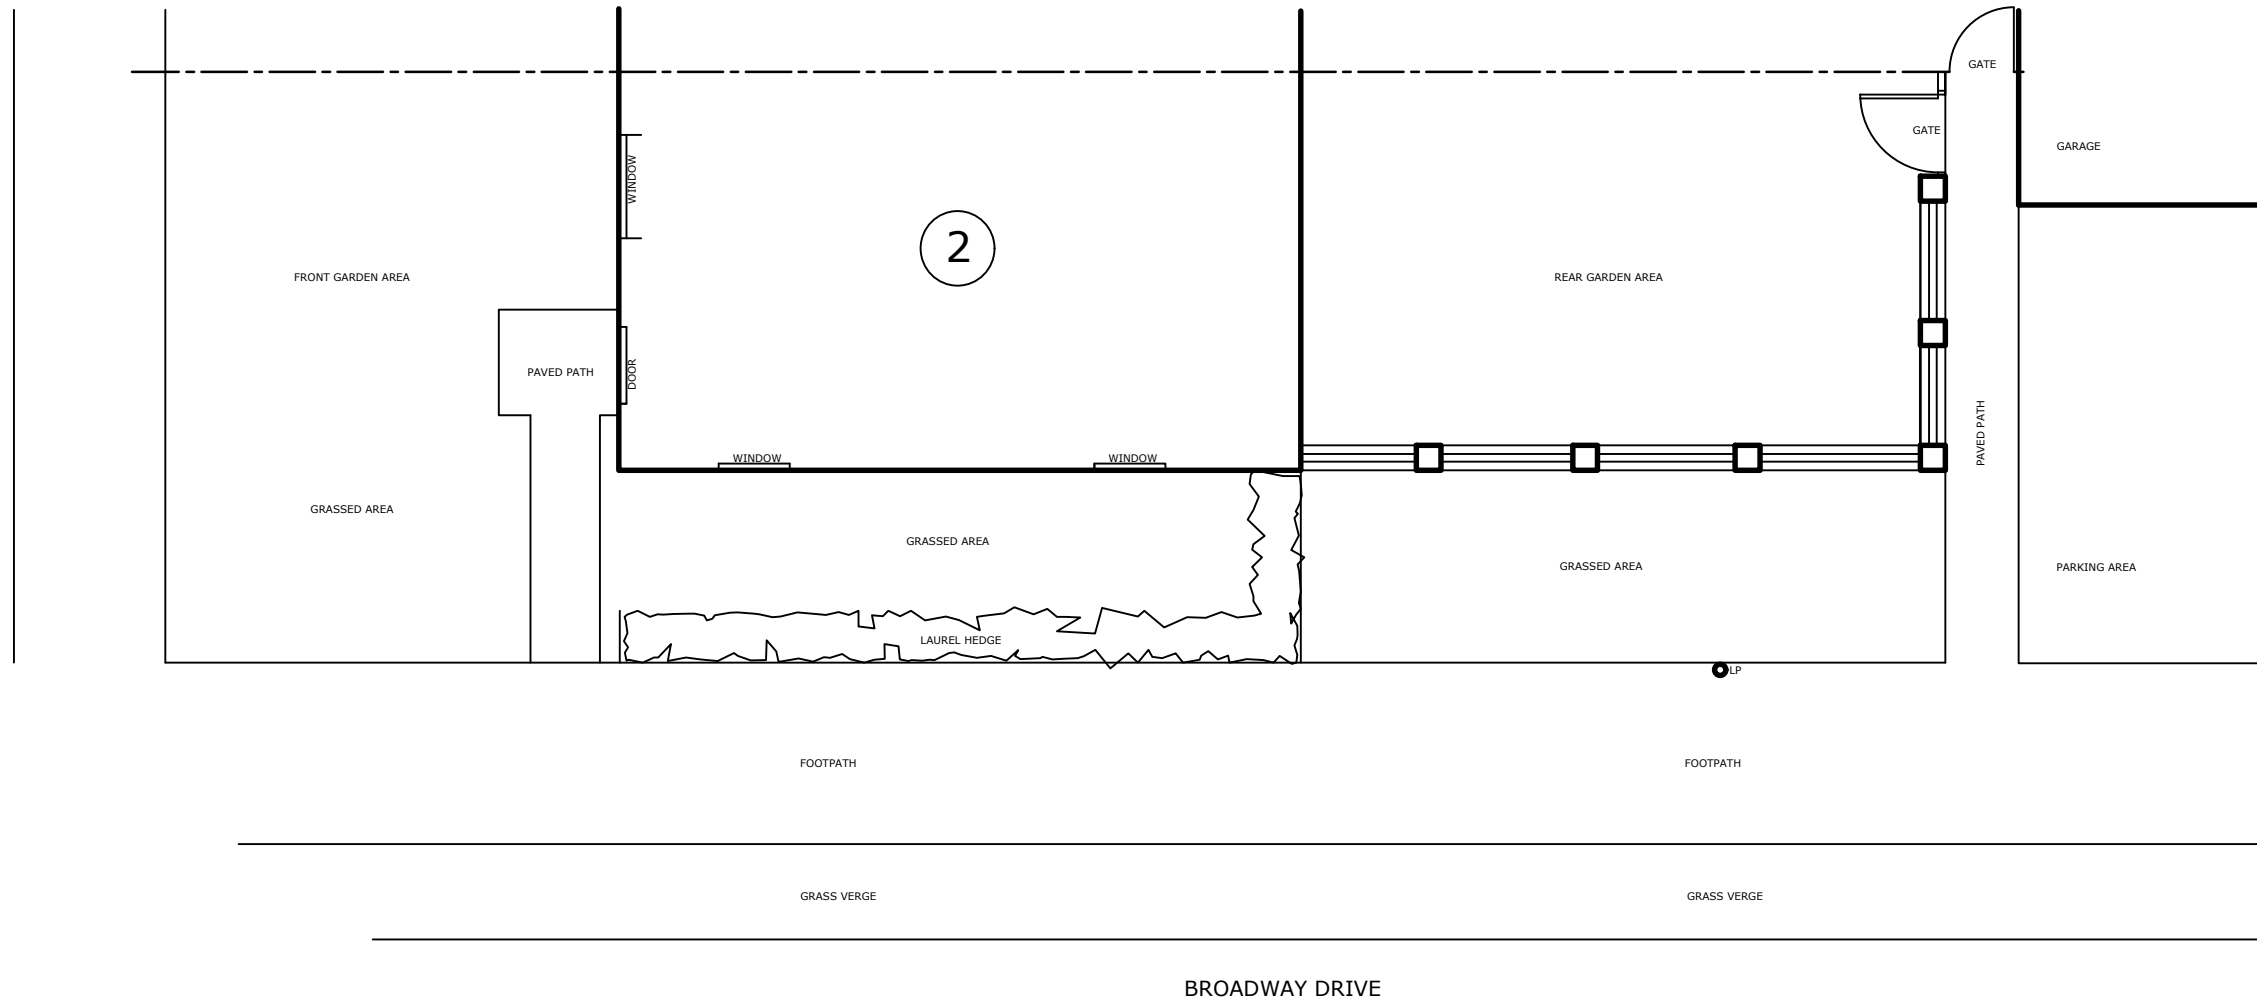


SITE PLAN
EXISTING SCALE 1:100

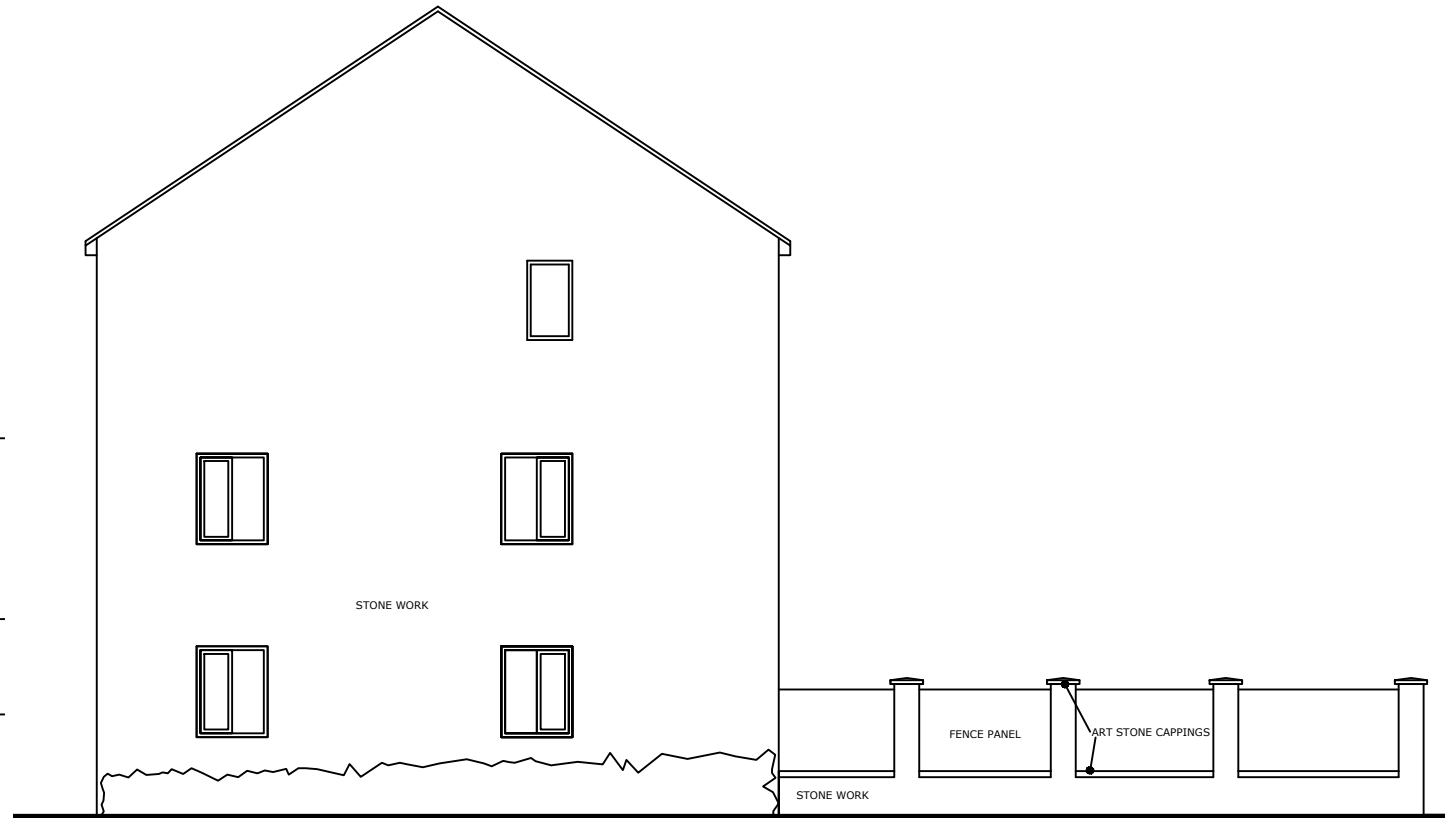


SIDE ELEVATION
EXISTING SCALE 1:100

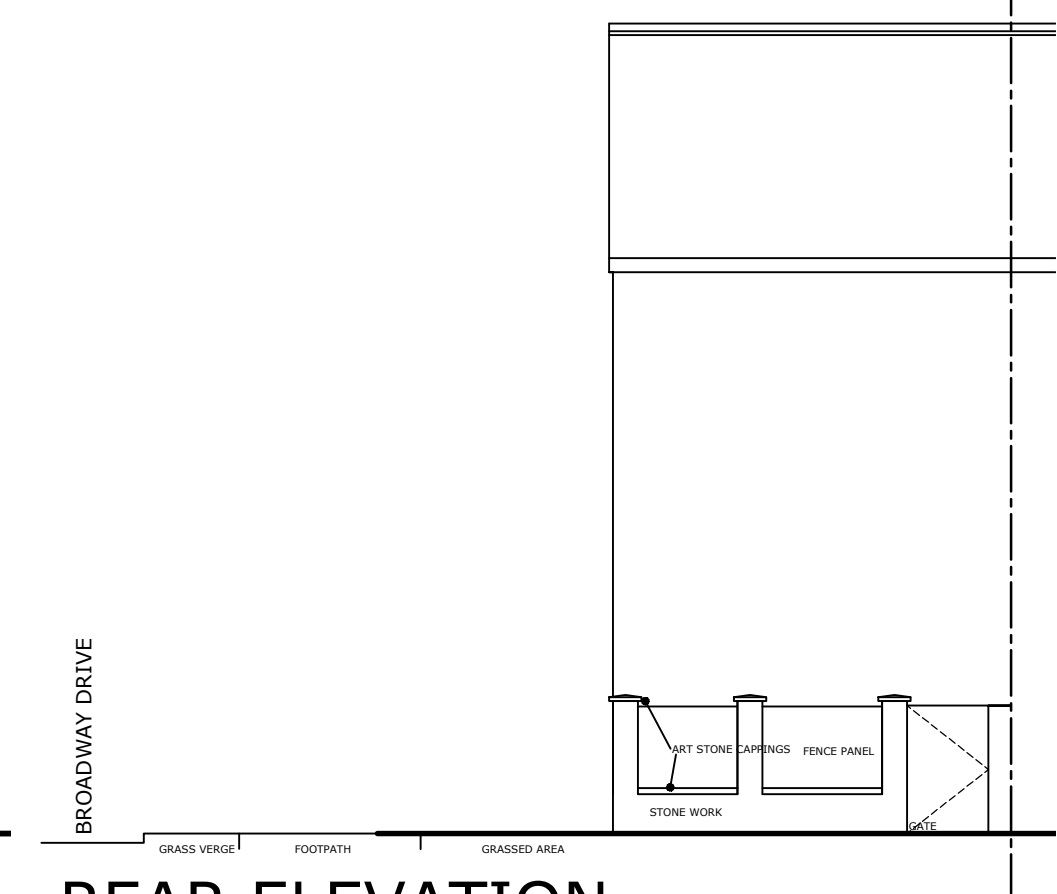


REAR ELEVATION
EXISTING SCALE 1:100

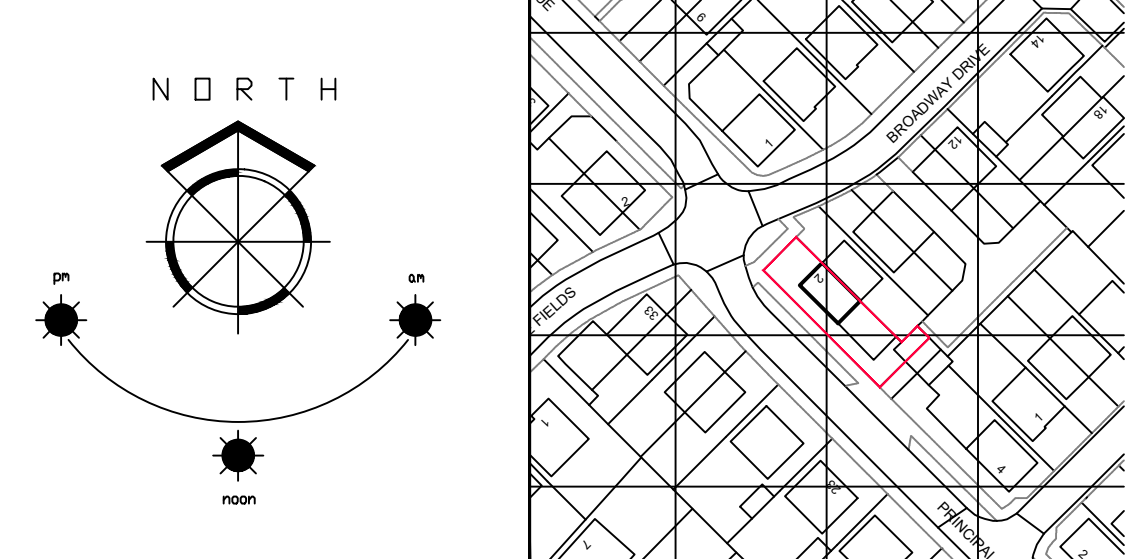


LOCATION PLAN
SCALE 1:1250

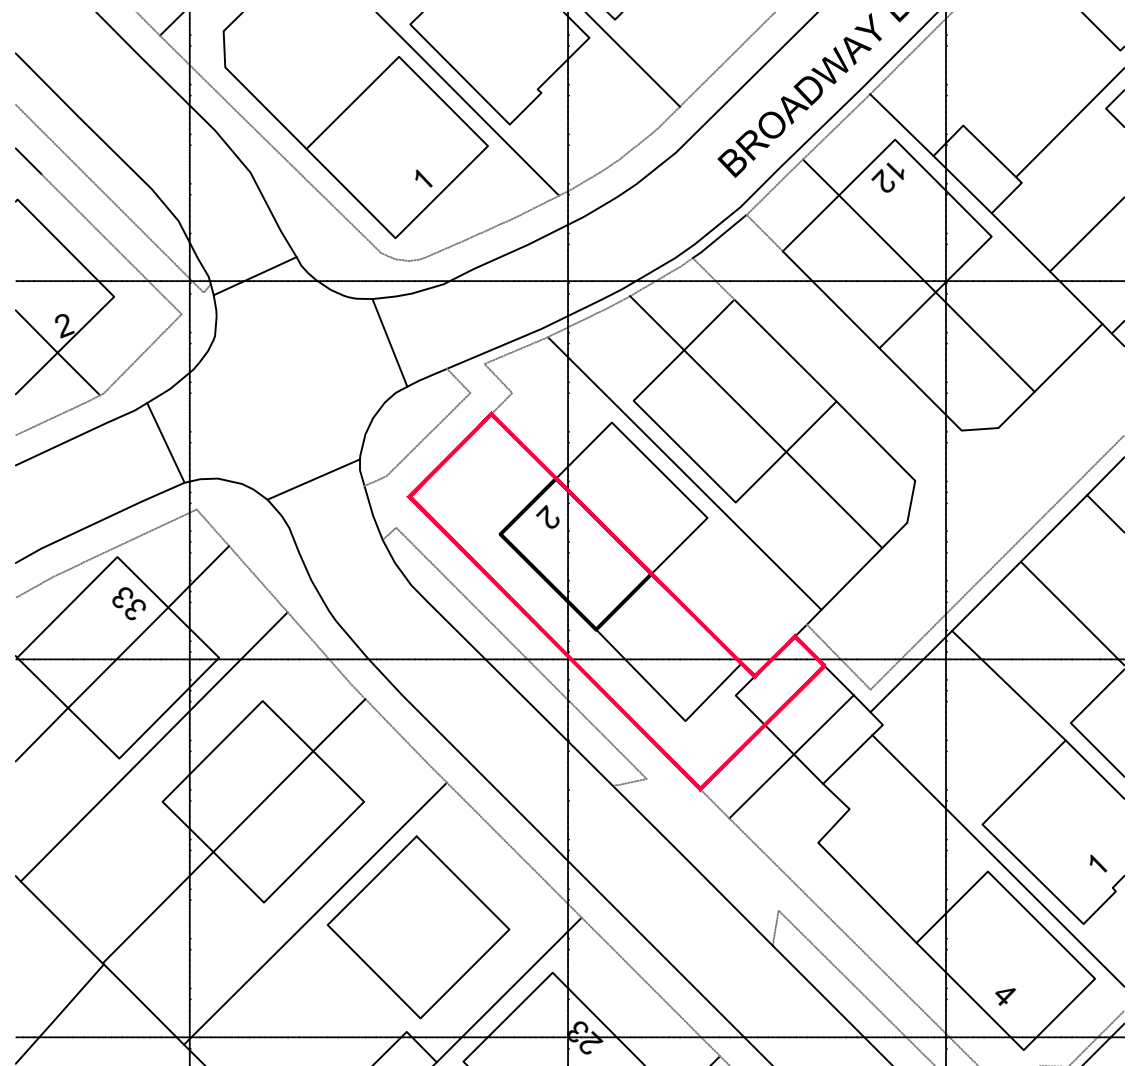


BLOCK PLAN SCALE 1:500

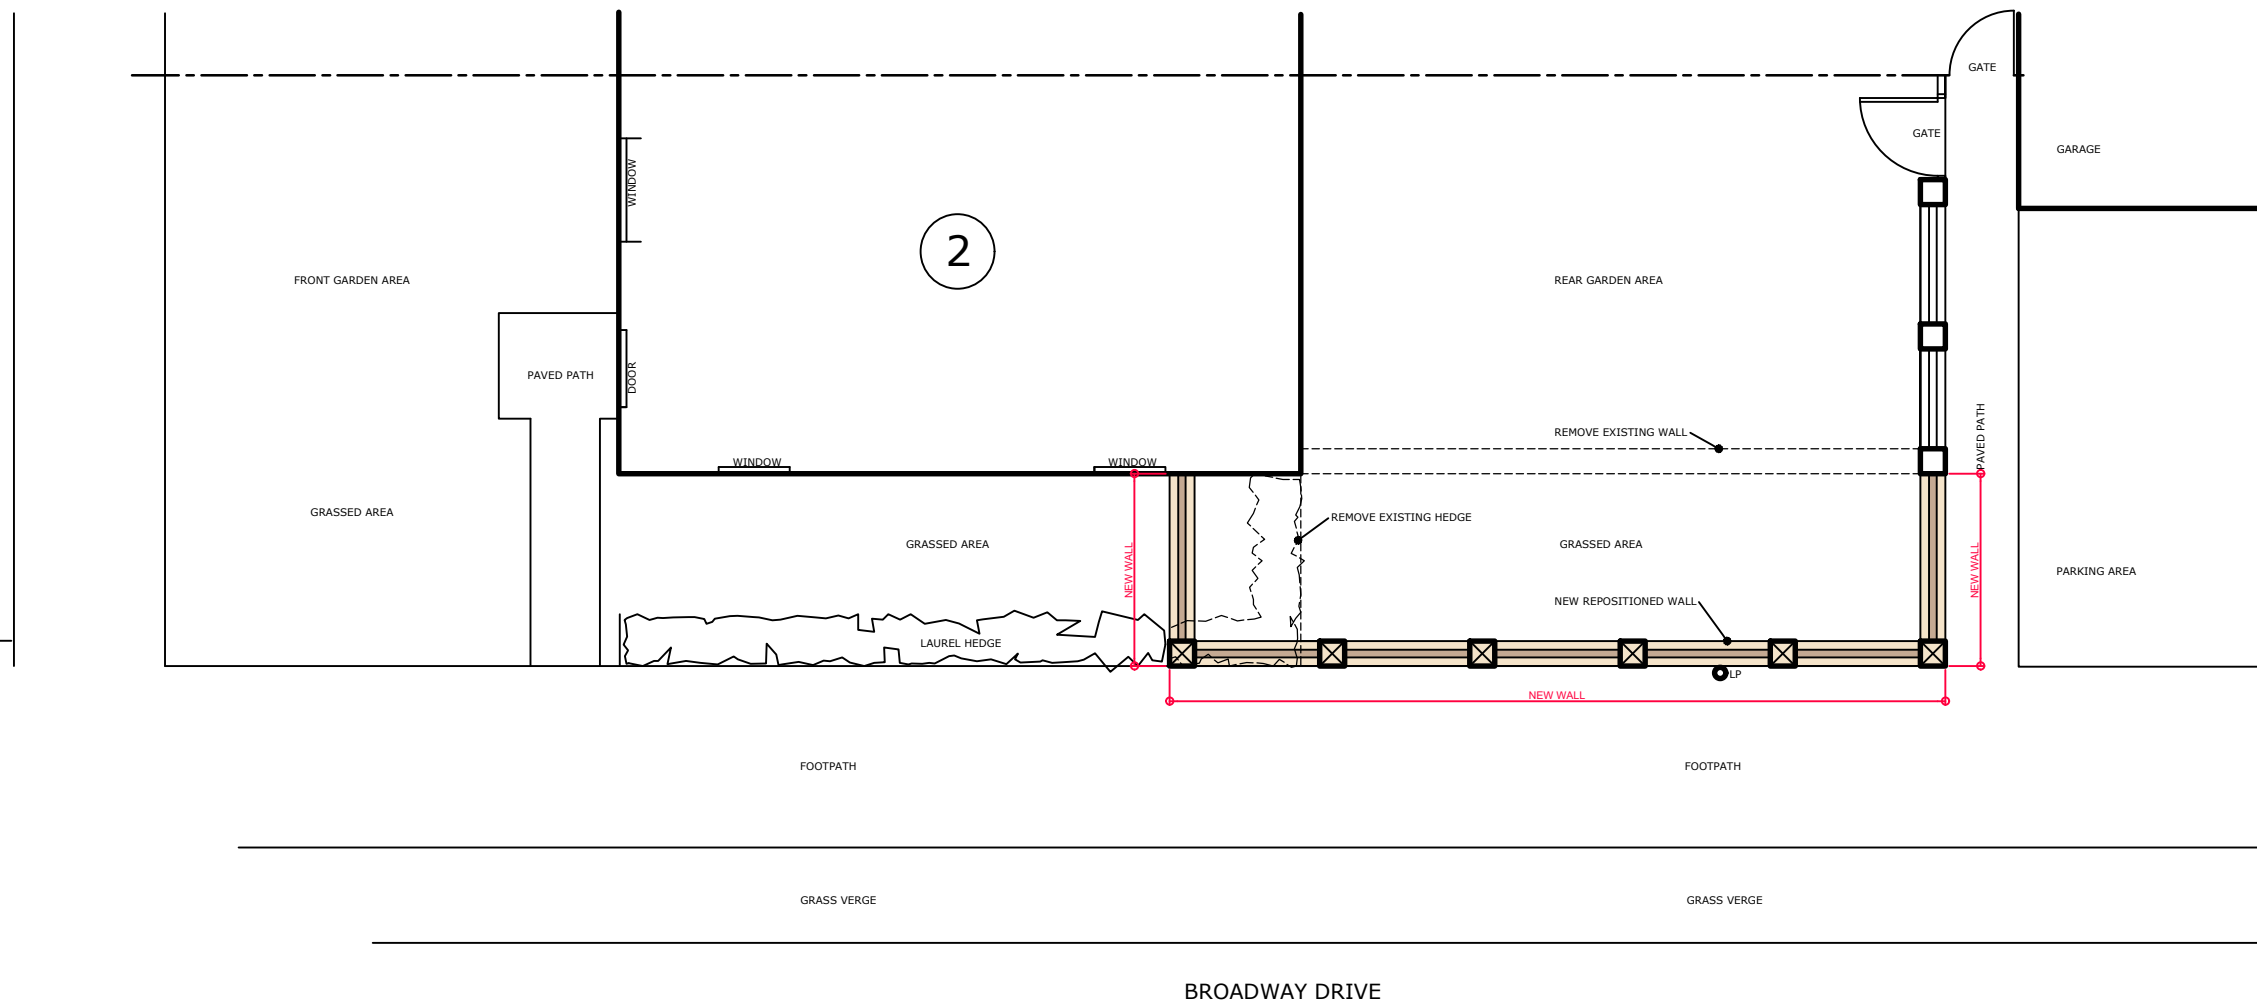


SITE PLAN
PROPOSED SCALE 1:100

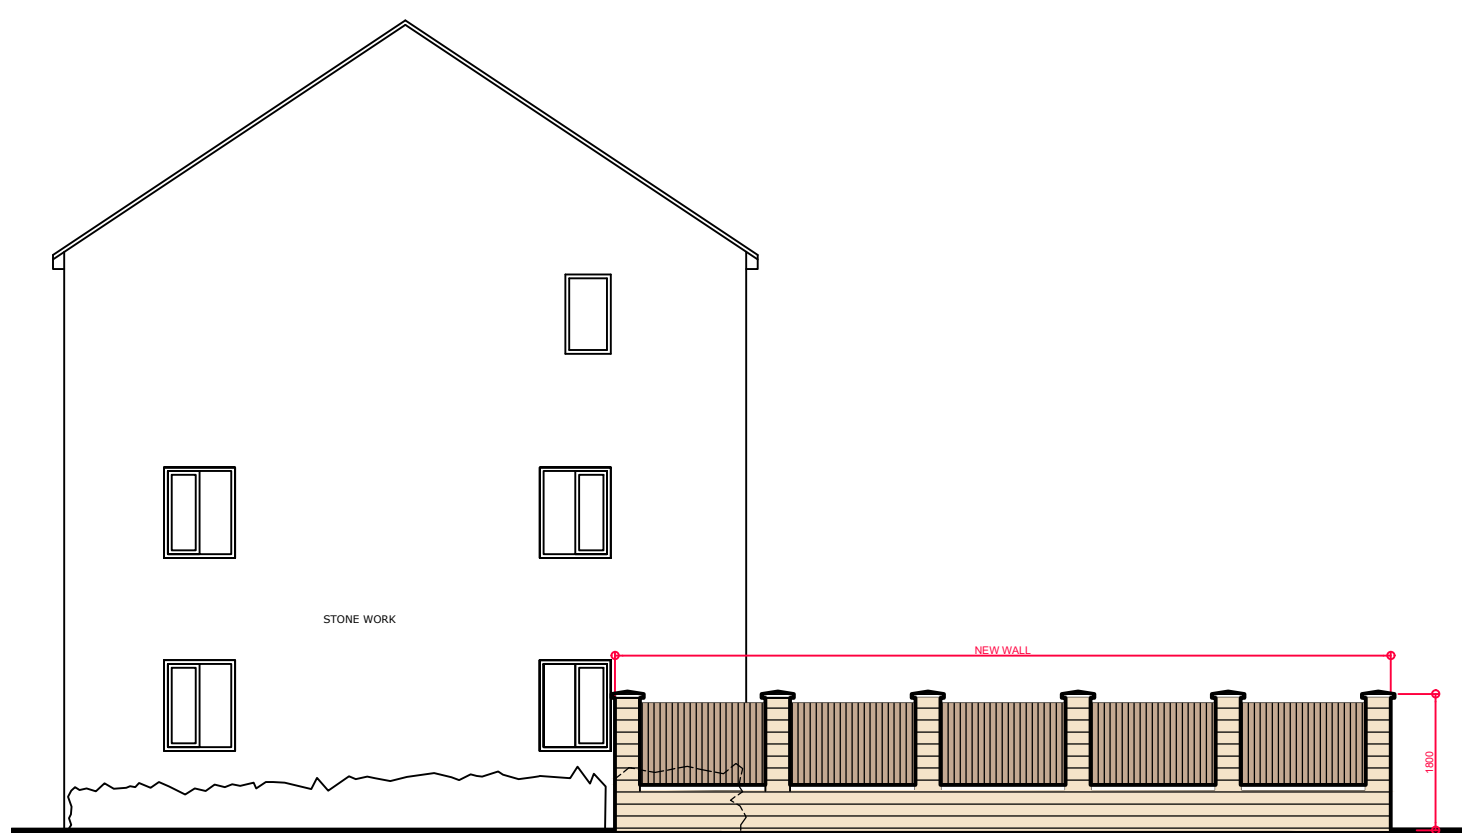


SIDE ELEVATION
PROPOSED SCALE 1:100

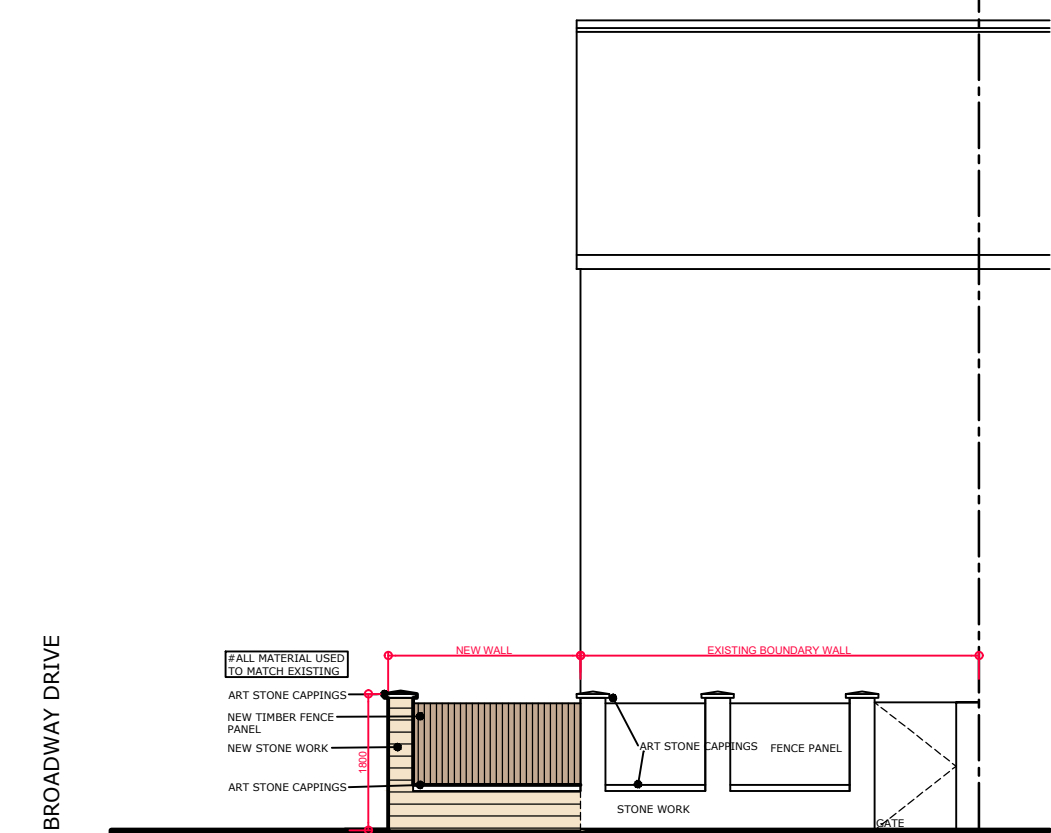

REAR ELEVATION
PROPOSED SCALE 1:100

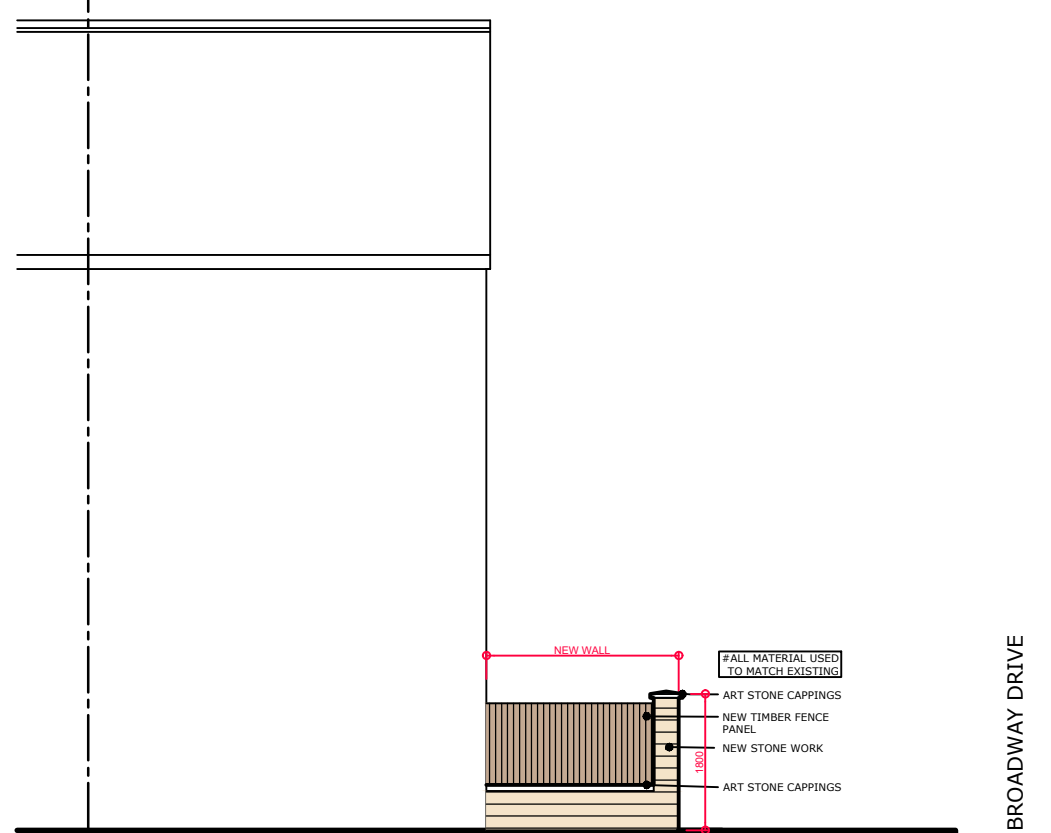

FRONT ELEVATION
PROPOSED SCALE 1:100

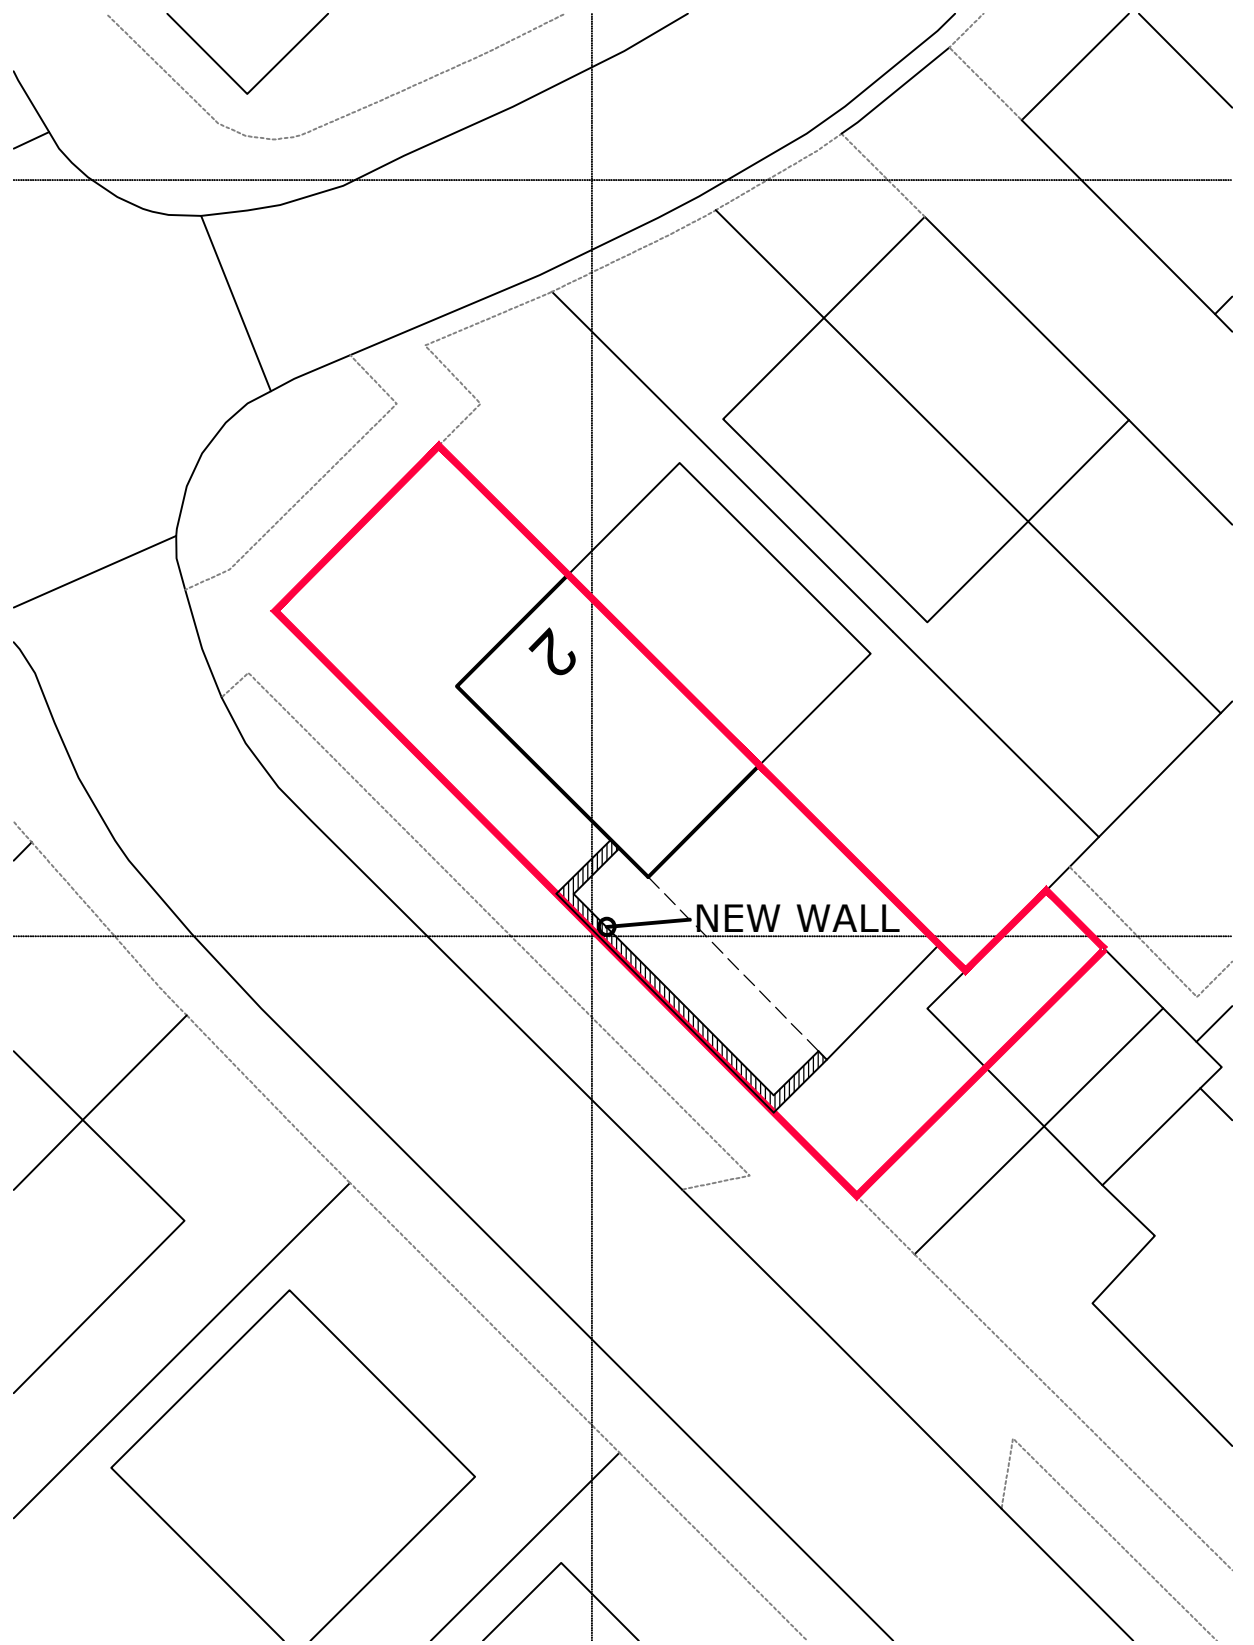

SITE PLAN SCALE 1:250

		<p>1. THIS DRAWING AND THE COPYRIGHTS AND PATENTS THEREIN ARE THE PROPERTY OF NYP ARCHITECTURAL SERVICES LLP REGISTERED IN ENGLAND AND WALES No. 4631338 AND MAY BE USED OR REPRODUCED ONLY UNDER CONTRACT.</p> <p>2. CONTRACTORS AND SUB-CONTRACTORS MUST CHECK AND AGREE ALL DIMENSIONS BEFORE PREPARING SHOP DRAWINGS OR COMMENCING WORK ON SITE.</p> <p>3. CONTRACTORS ARE RESPONSIBLE FOR INFORMING THE DESIGNER OF ANY DISCREPANCY DISCOVERED ON THIS DRAWING OR BETWEEN THIS DRAWING AND ANY OTHER RELATED DOCUMENT ISSUED UNDER THE STANDARD FORM OF CONTRACT IN RESPECT OF THE WORK.</p> <p>4. WRITTEN DIMENSIONS ONLY ARE TO BE USED FROM THIS DRAWING. IF IN ANY DOUBT ASK FOR CLARIFICATION.</p>	Notes.		<table><tr><th colspan="3">Revisions.</th></tr><tr><th>Date</th><th>Suffix</th><th>Description</th></tr><tr><td> </td><td> </td><td> </td></tr></table>	Revisions.			Date	Suffix	Description				<table><tr><th>Date</th><th>Suffix</th><th>Description</th></tr><tr><td> </td><td> </td><td> </td></tr></table>	Date	Suffix	Description				<p>NYP ARCHITECTURAL SERVICES The Grove, High Street, Dodworth, Barnsley, S75 3RG. Tel: 01226 200989. E-mail: scott@nypas.co.uk / stephen@nypas.co.uk</p> <table><tr><td>Project: BOUNDARY FENCE / WALL REPOSITIONING 2 BROADWAY DRIVE BARNSELEY, S706FA</td><td>Client: D. MANNION</td></tr><tr><td>Drawing Title: PLAN & ELEVATIONS AS EXISTING & PROPOSED</td><td>Date: JUNE 2020 Ref: 101-54</td><td>Scale: AS INDICATED Dwg. No. 01</td><td>Rev.</td></tr></table>	Project: BOUNDARY FENCE / WALL REPOSITIONING 2 BROADWAY DRIVE BARNSELEY, S706FA	Client: D. MANNION	Drawing Title: PLAN & ELEVATIONS AS EXISTING & PROPOSED	Date: JUNE 2020 Ref: 101-54	Scale: AS INDICATED Dwg. No. 01	Rev.
Revisions.																												
Date	Suffix	Description																										
Date	Suffix	Description																										
Project: BOUNDARY FENCE / WALL REPOSITIONING 2 BROADWAY DRIVE BARNSELEY, S706FA	Client: D. MANNION																											
Drawing Title: PLAN & ELEVATIONS AS EXISTING & PROPOSED	Date: JUNE 2020 Ref: 101-54	Scale: AS INDICATED Dwg. No. 01	Rev.																									