


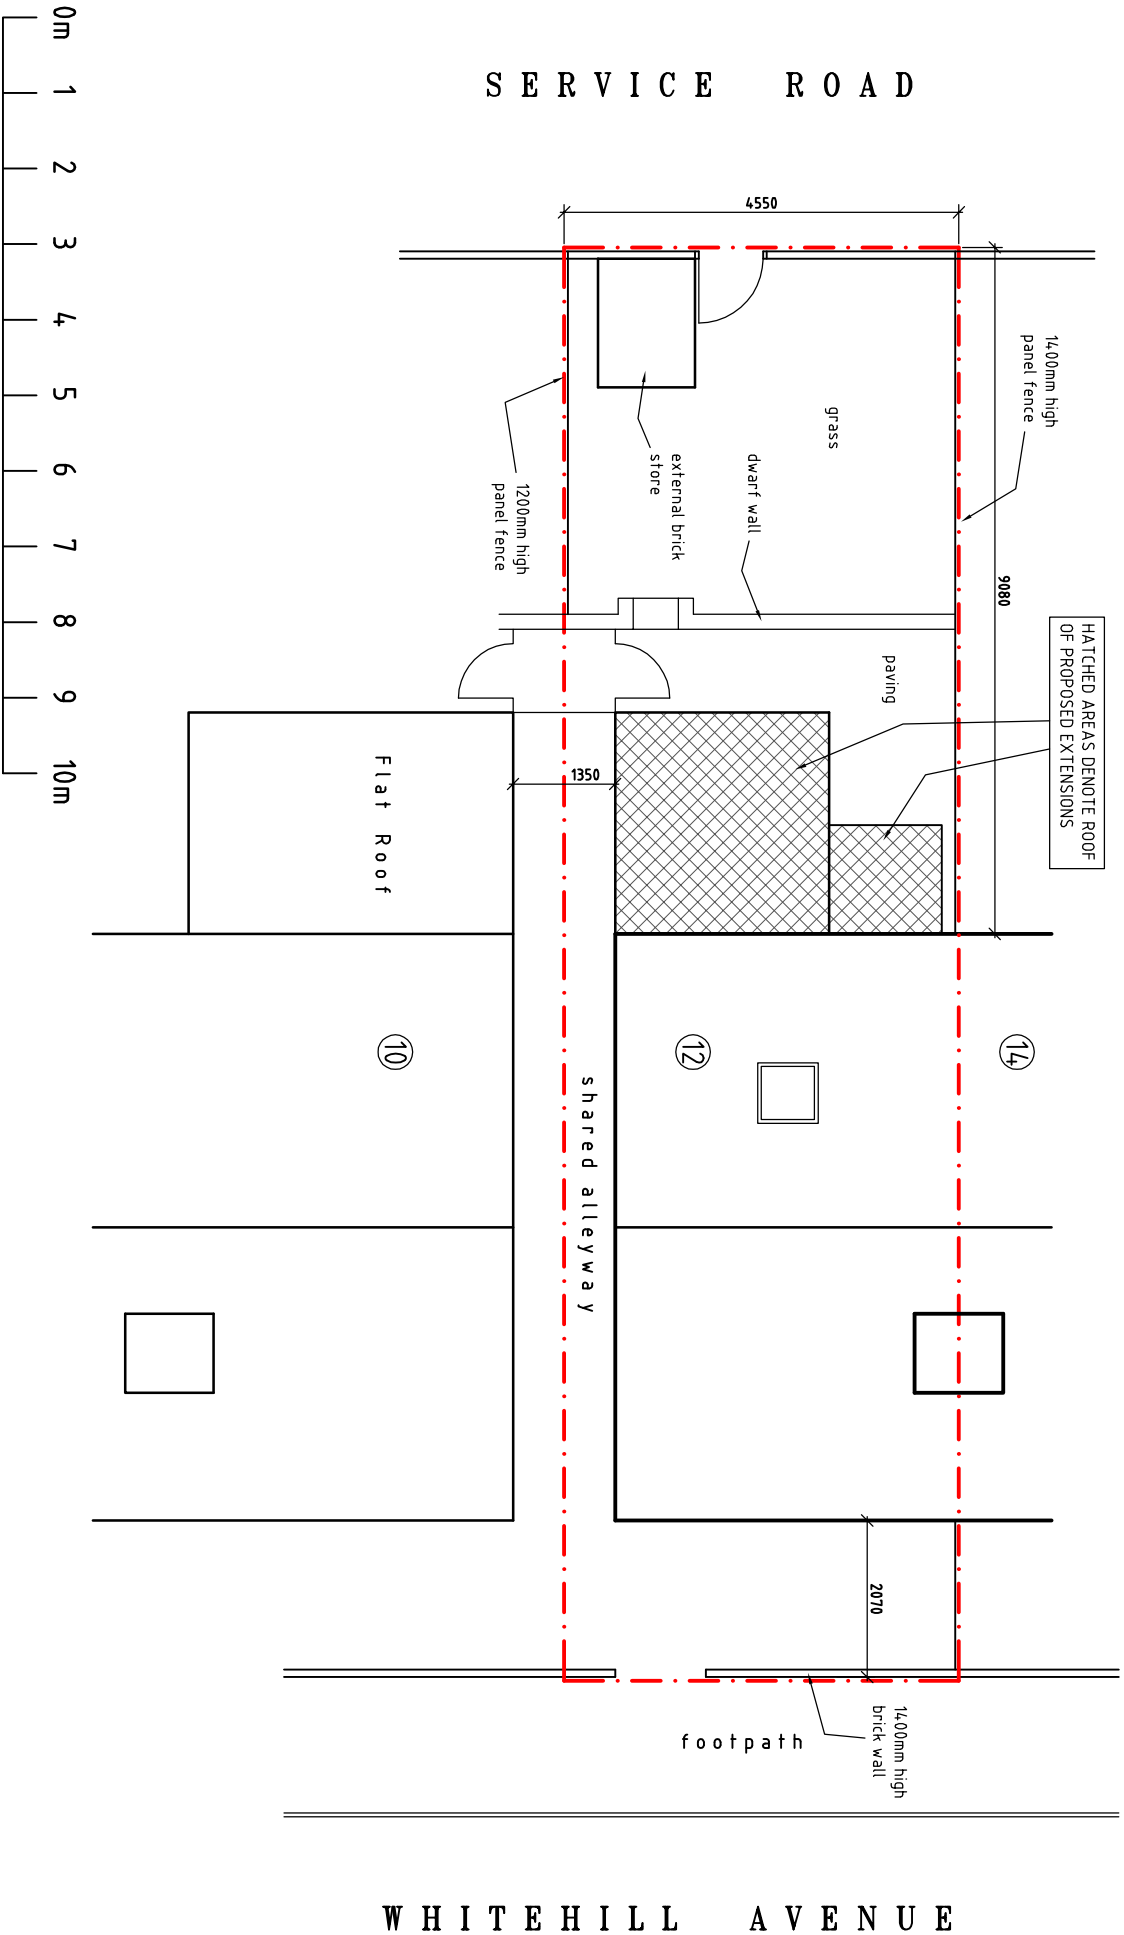

Name	Address	Project	Title		Date	Drawing No.	Scale
Miss K Denton	12 Whitehill Avenue Barnsley, South Yorkshire S70 6PP	Single storey extension & first floor extension to rear	Site Plan		Sept 08	KD/08/PL/04	1:100 @A3
					Sheet 1 of 1	Revision	Drawn