



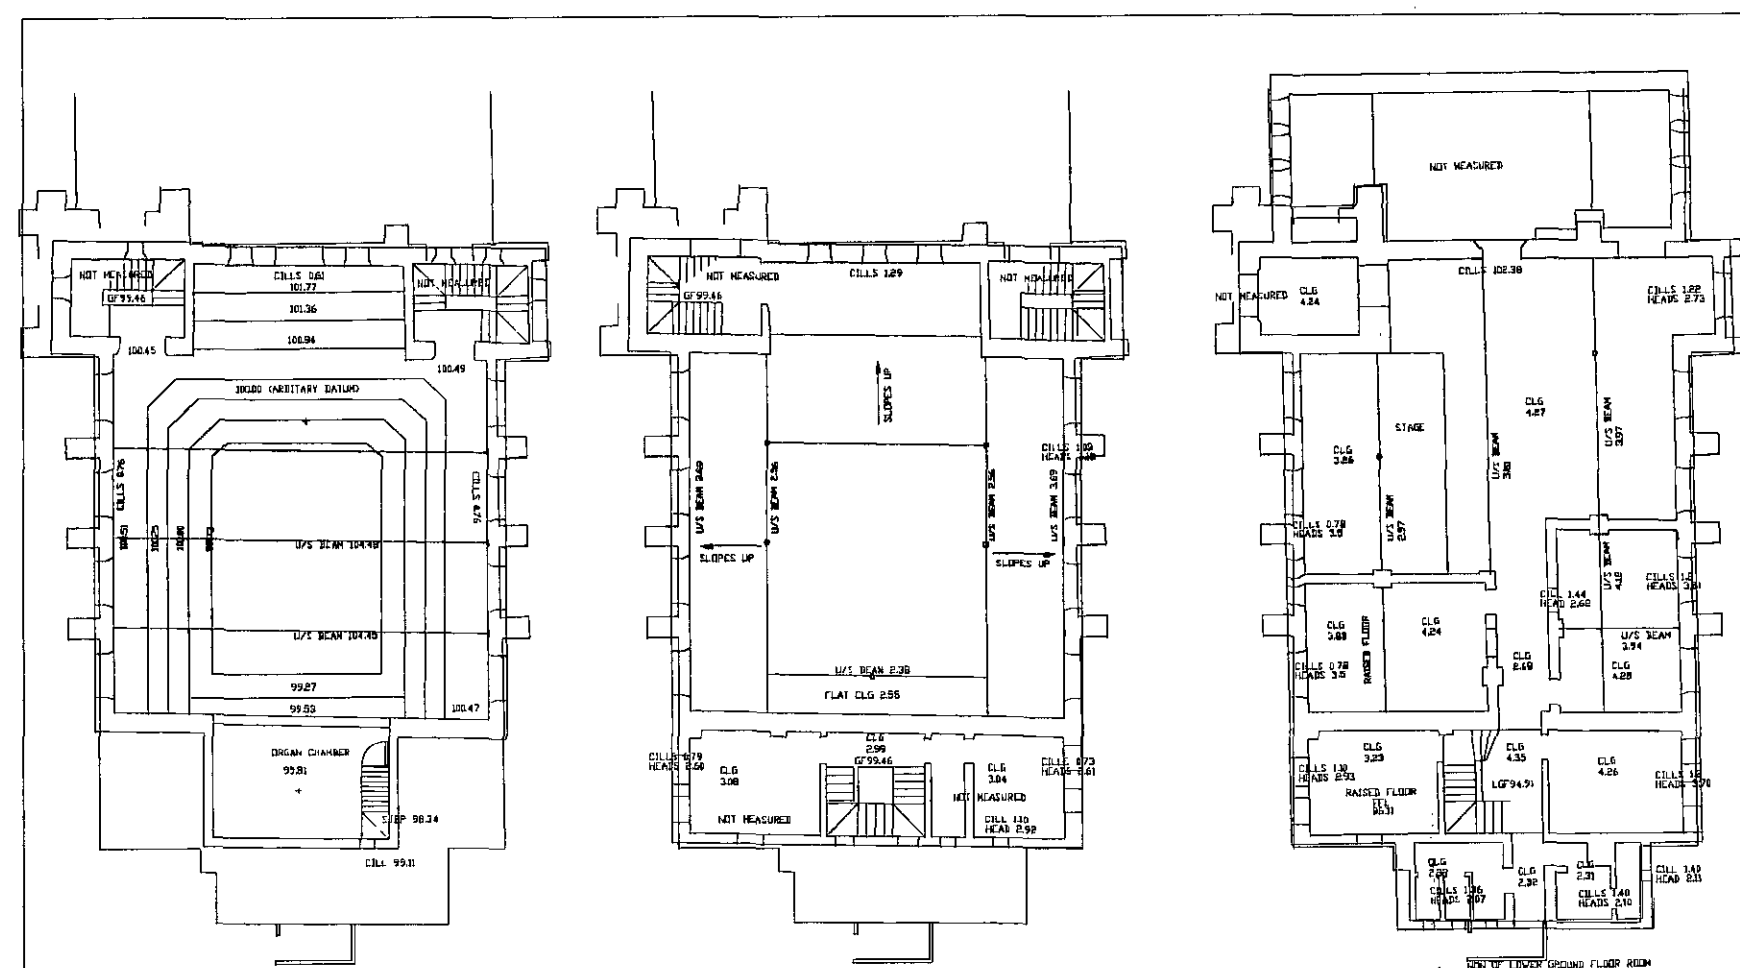

Plans @ 1/200 to show relation between floor plans and building outline.

Note. First Floor measured internally. Ground floor and Lower Ground Floor taken from existing floor plans.
Note also. Internal floor levels by hand measurement only, some inaccuracy.

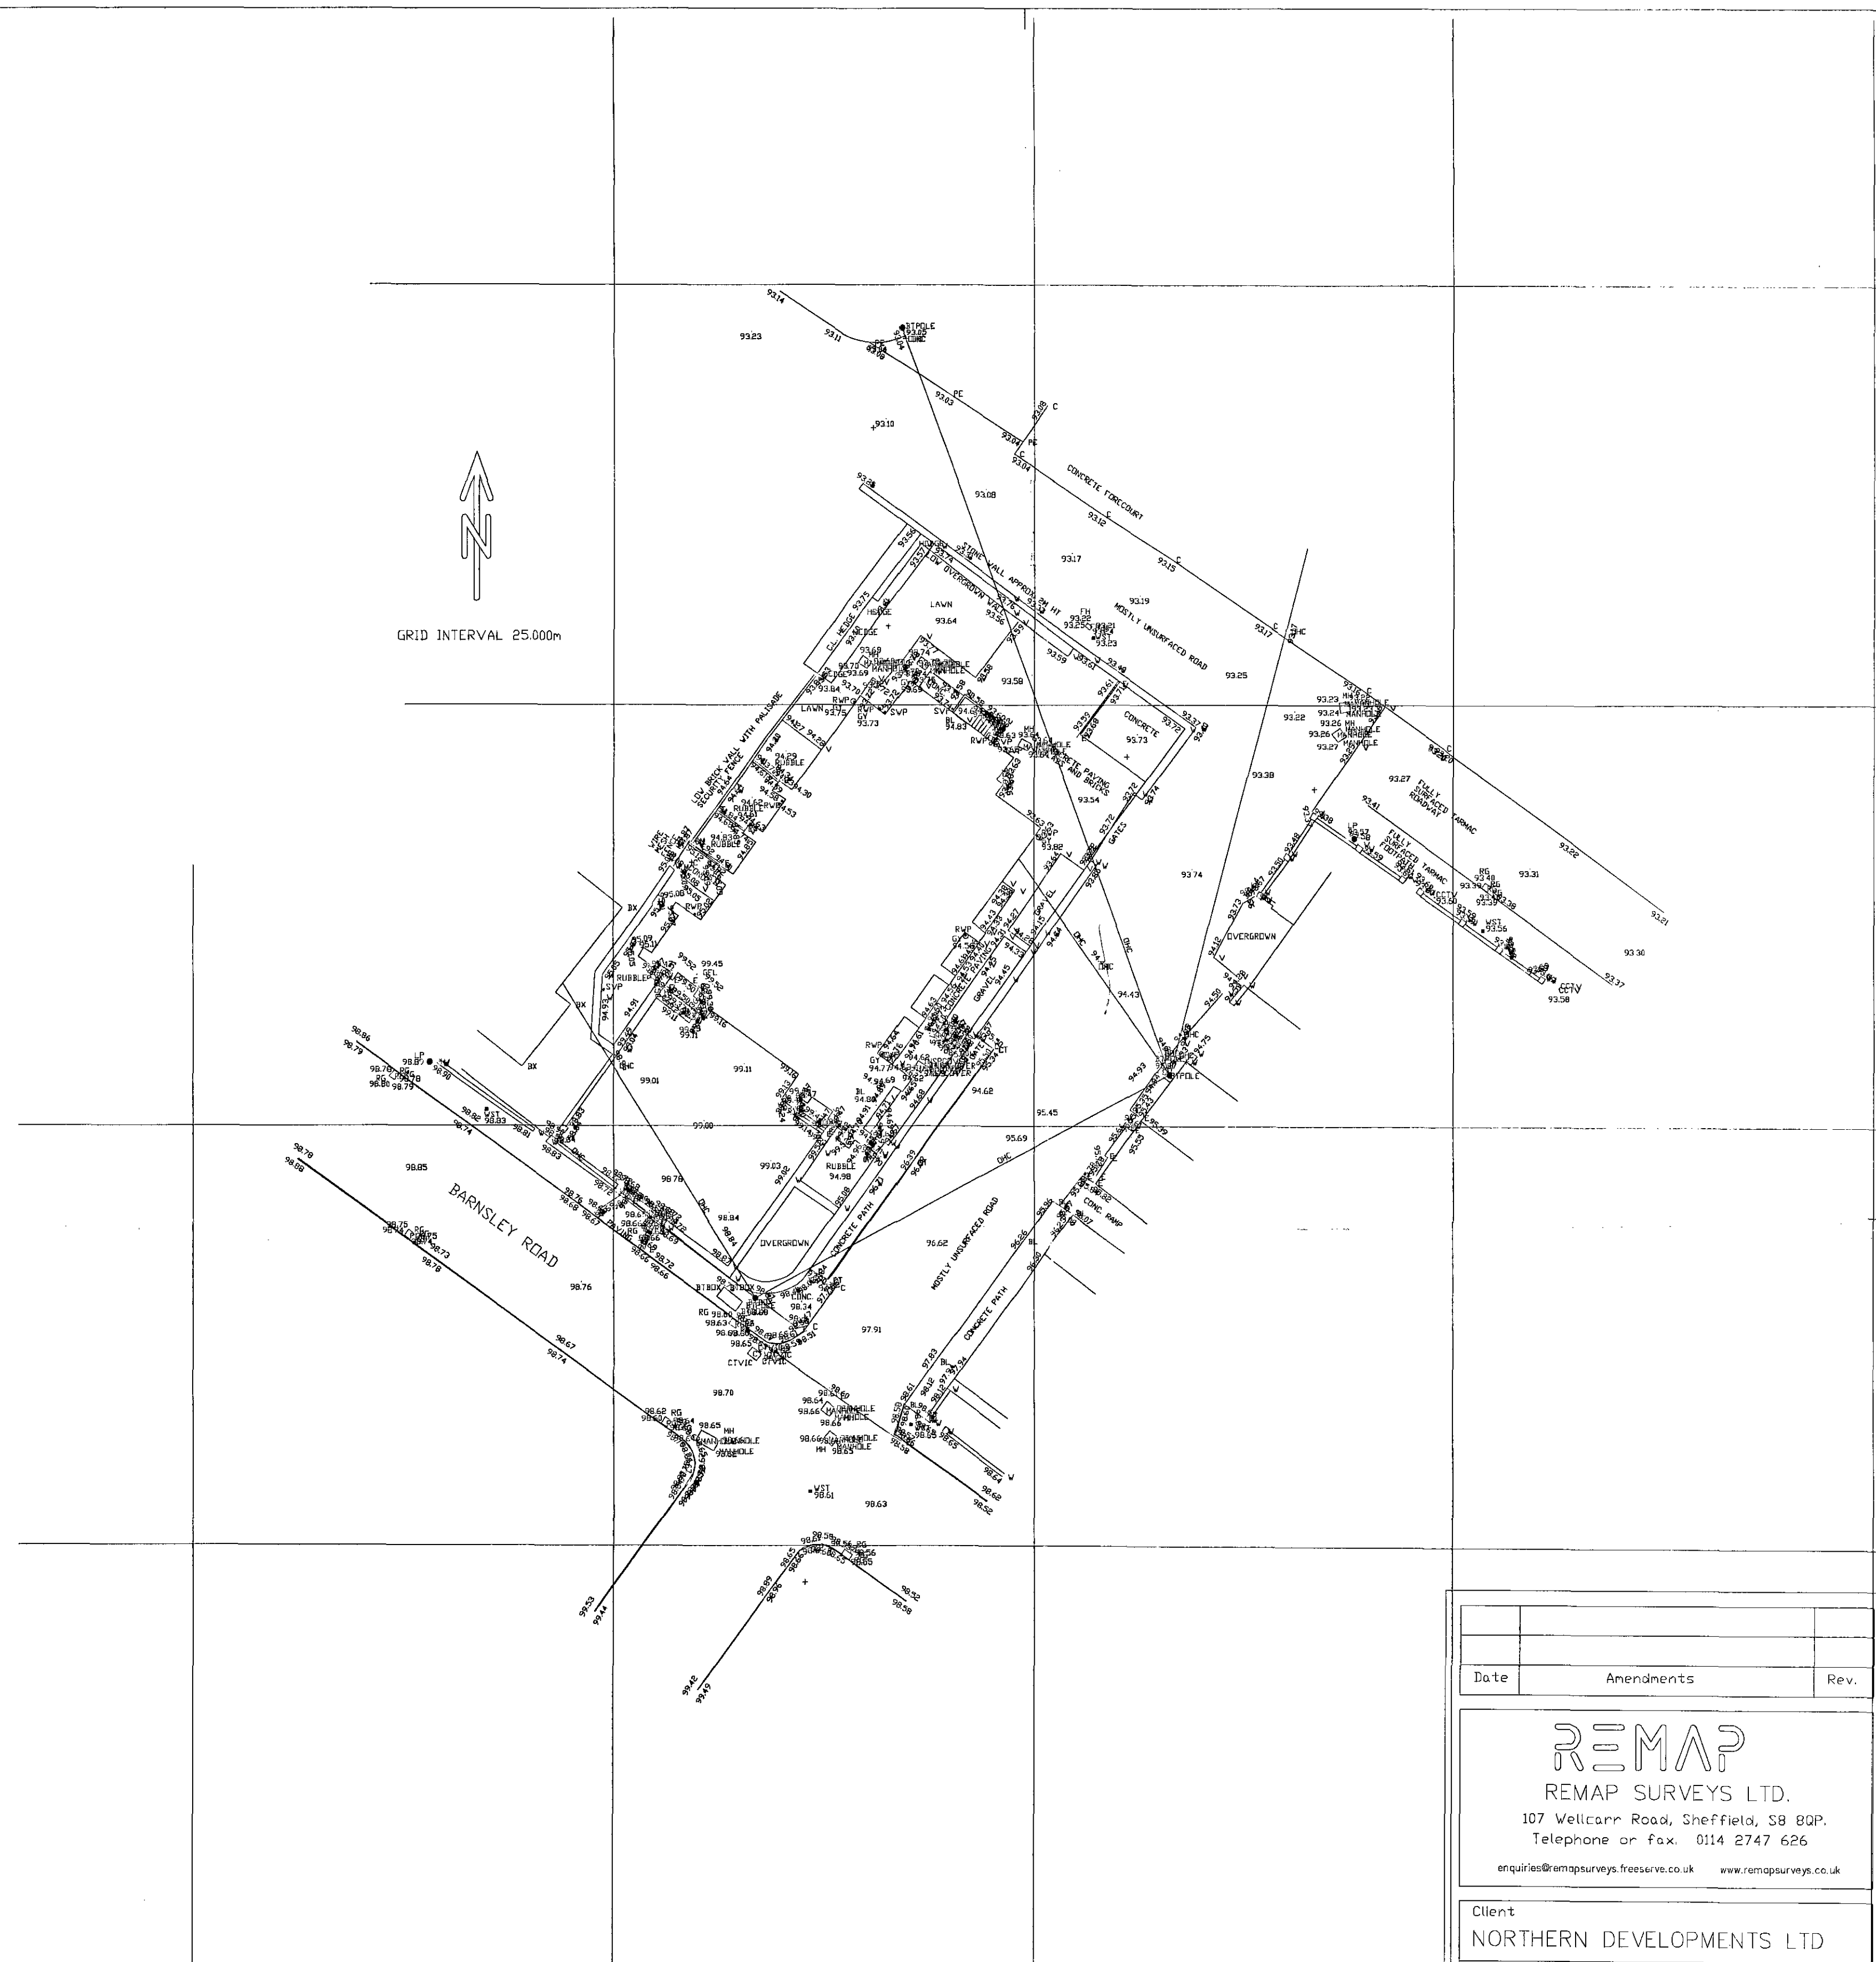

Date	Amendments	Rev.

REMAP

REMAP SURVEYS LTD.

107 Wellicarr Road, Sheffield, S8 8QP.

Telephone or fax: 0114 2747 626

enquiries@remapsurveys.freemove.co.uk www.remapsurveys.co.uk

Client
NORTHERN DEVELOPMENTS LTD

Project
METHODIST CHURCH
BARNSELEY ROAD, WOMBWELL

Drawing Title
TOPOGRAPHIC SURVEY

Scale 1:125 Date 12.09.2006

Drawing No. 3212 Rev. 00 File Ref.

NOTE
TO ARBITRARY GRID AND DATUM
Permanent Stations not established.
Full Traverse not carried out.
For legend, CAD files, layer control, or further information
please contact Remap Surveys.

BMBC
25 APR 2007
E. POST



DECORATIVE
DETAIL
GENERALLY
OMITTED

SOUTH



NOT MEASURED
DUE TO LACK OF
ACCESS

93.58



NORTH

BMBC
25 APR 2007
E. POST

'Y' AXIS MODEL COORDINATES ARE metres ABOVE DATUM.

Date	Amendments	Rev.
REMAP REMAP SURVEYS LTD. 107 Wellcarr Road, Sheffield, S8 8QP. Telephone or fax: 0114 2747 626 enquiries@remapsurveys.freemove.co.uk www.remapsurveys.co.uk		
Client: NORTHERN DEVELOPMENTS (YORKSHIRE) LIMITED.		
Project: FORMER PRIMITIVE METHODIST CHURCH, BARNLEY RD, WOMBWELL.		
Drawing Title: ELEVATIONS		
Scale 1:100	Date 16.10.2006	
Drawing No. 3231	Rev. 00	File Ref.
NOTE TO ARBITRARY GRID AND DATUM Permanent Stations not established. Full Traverse not carried out. For legend, CAD files, layer control or further information please contact Remap Surveys.		

WARNING:
Dimensions must NOT be scaled from
this drawing.

REVISIONS:

Rev A 12/1/07 Revised with Planners comments

BARNSELEY ROAD

Reform pavement
crossing to suit
wider entrance.

Reposition extg gate posts
to form wider entrance.

CONCRETE PATH

MOSTLY UNSURFACED ROAD

CONCRETE PATH

New 1800mm tall close boarded
timber fence to boundary.

LIGHTWELL

New dwarf
wall
Replace steps
up to entrance
with ramp.

New railings to
lightwell.

LIGHTWELL

C.L. HEDGE
Trim back existing hedge.

Remove low level wall.

Form new steps up to
existing Entrance door.

Remove poor quality flat
roofed outbuildings.

Form new opening in stone
wall with new gate posts
as shown.

MOSTLY UNSURFACED ROAD

REFUSE BINS


Replace existing double
gates with single gate,
and make good wall to suit.

FULLY
SURFACED
TARMAC
FOOTPATH

FULLY
SURFACED
TARMAC
ROADWAY

CONCRETE FORECOURT

BT/PLE

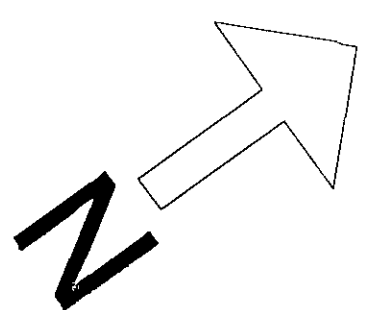

TITLE
Proposed Site Plan

CLIENT
Northern Developments Ltd


LOCATION
Former Methodist Church
Barnsley Road
Wombwell

DATE: Nov'06
SCALE: 1=1000@A1

06-02-04/a

BMBC
25 APR 2007
E. POST

WARNING:
Dimensions must NOT be scaled from
this drawing.

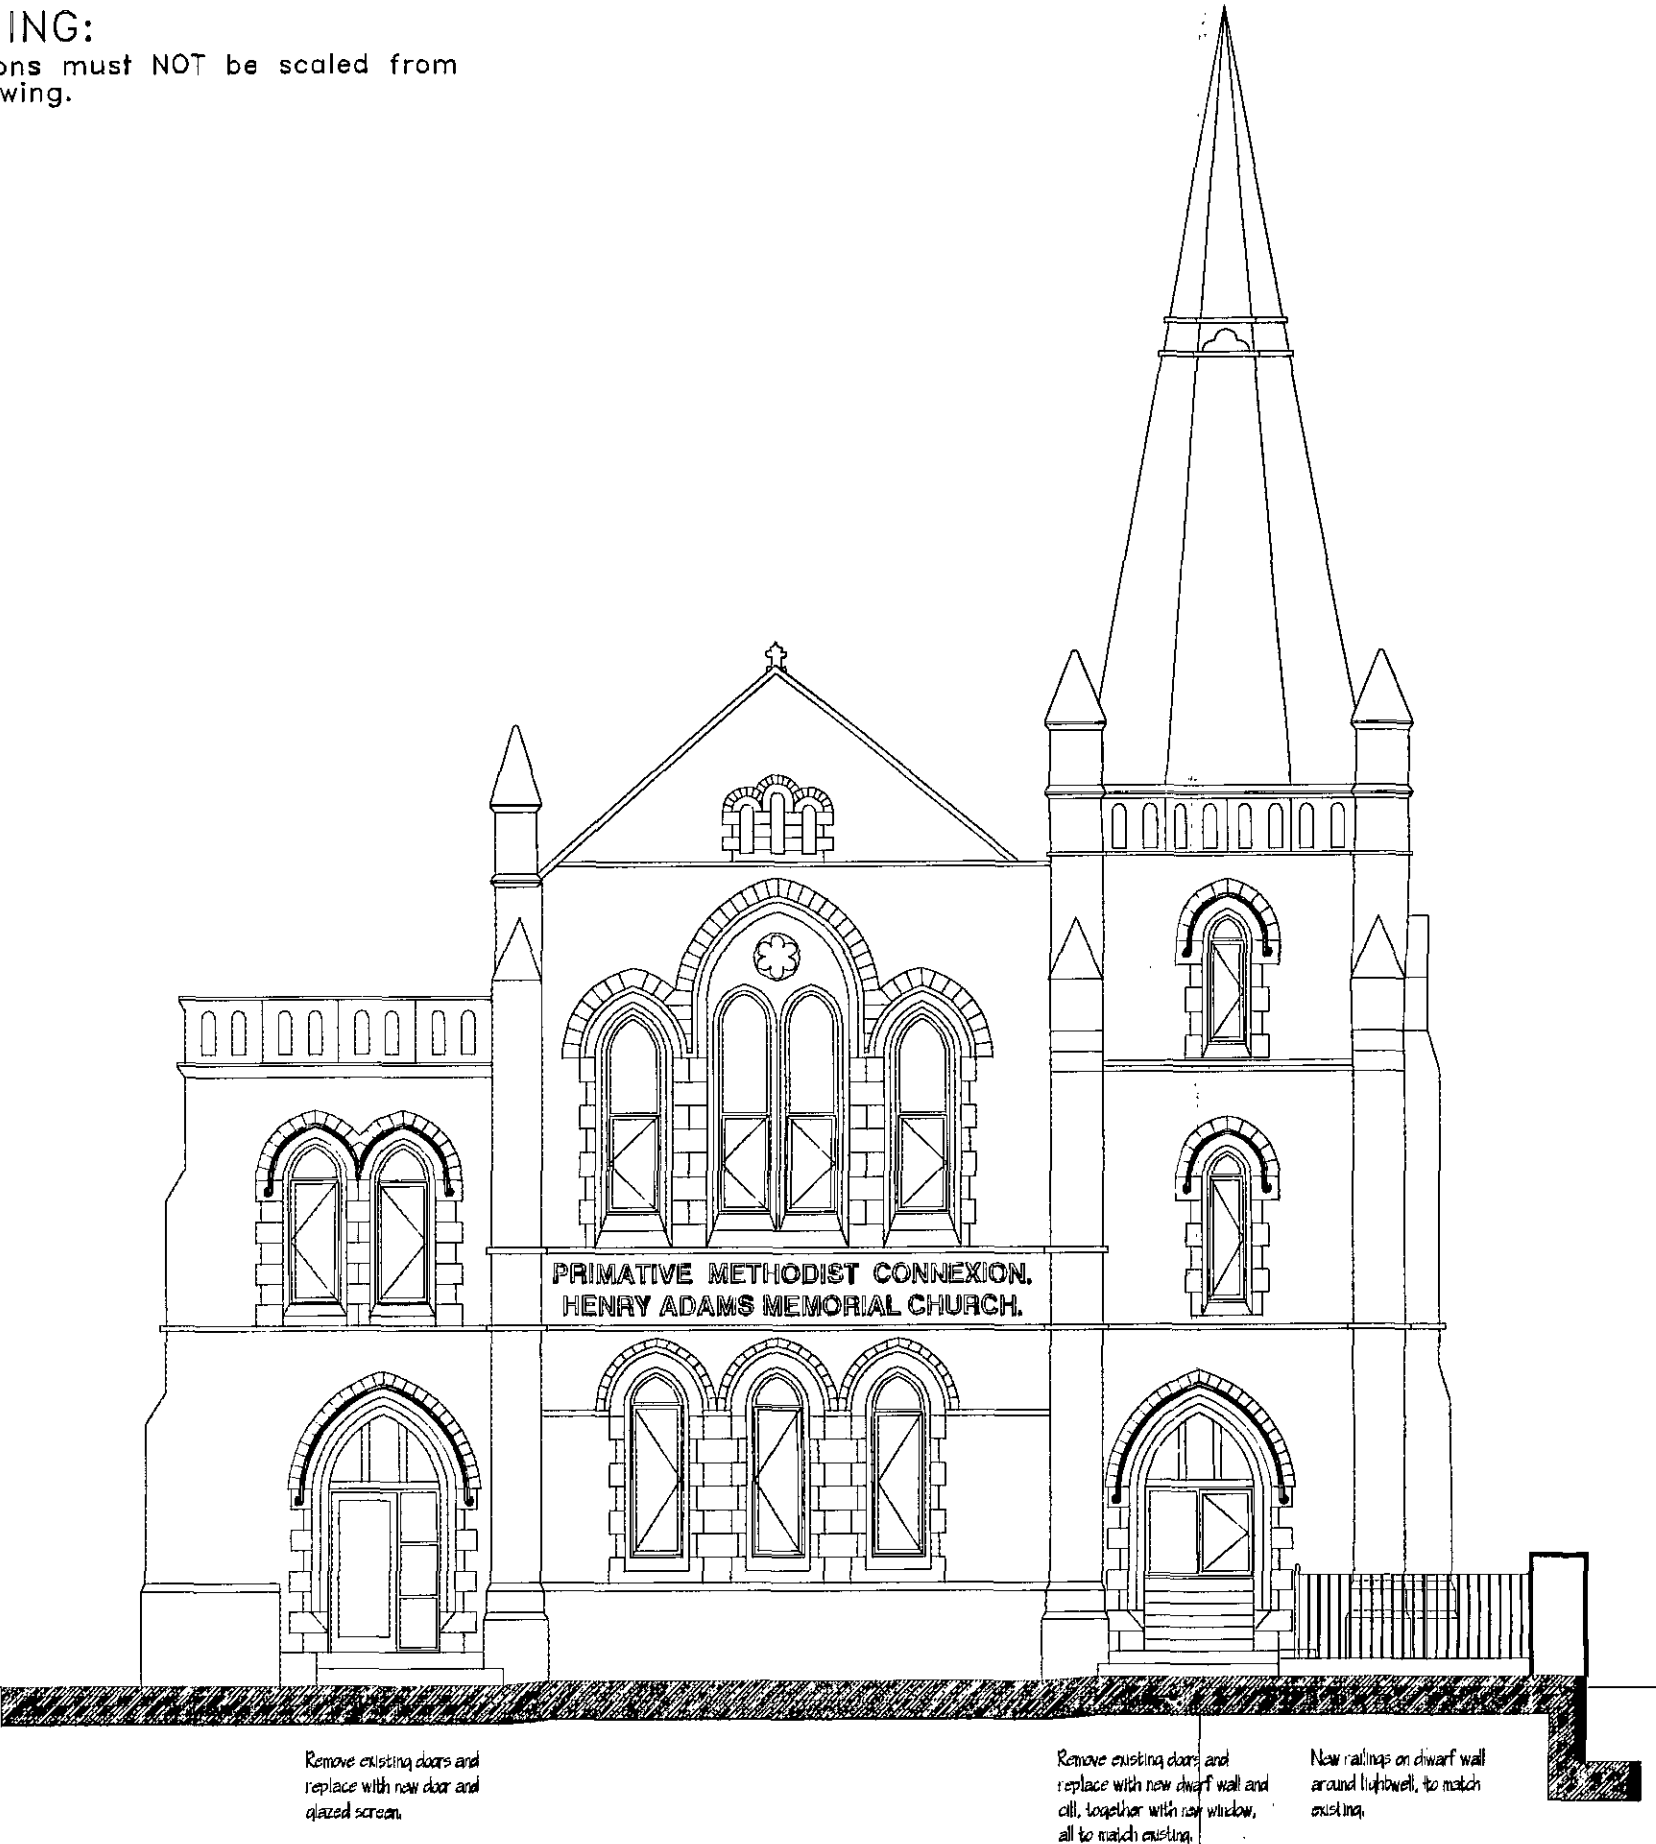


PROPOSED SOUTH ELEVATION

- NOTES
- 1) All floors and walls between flats are to be upgraded to achieve Building Regulation requirements for both Sound and Fire.
 - 2) All windows and external doors are to be to Planners approval.
 - 3) Rooflights to be Velux conservation type.
 - 4) All walls to be cleaned and repointed as necessary.
 - 5) All roofs to be stripped, insulated and re-roofed with natural reclaimed slate.
 - 6) Any new masonry to match the cleaned existing.
 - 7) All exposed rainwater goods to be black coated cast aluminium.
 - 8) West Elevation has not been surveyed, but treatment will be similar to East Elevation.



PROPOSED EAST ELEVATION

REVISIONS:
Rev A 20/1/07 Revised with Planners comments

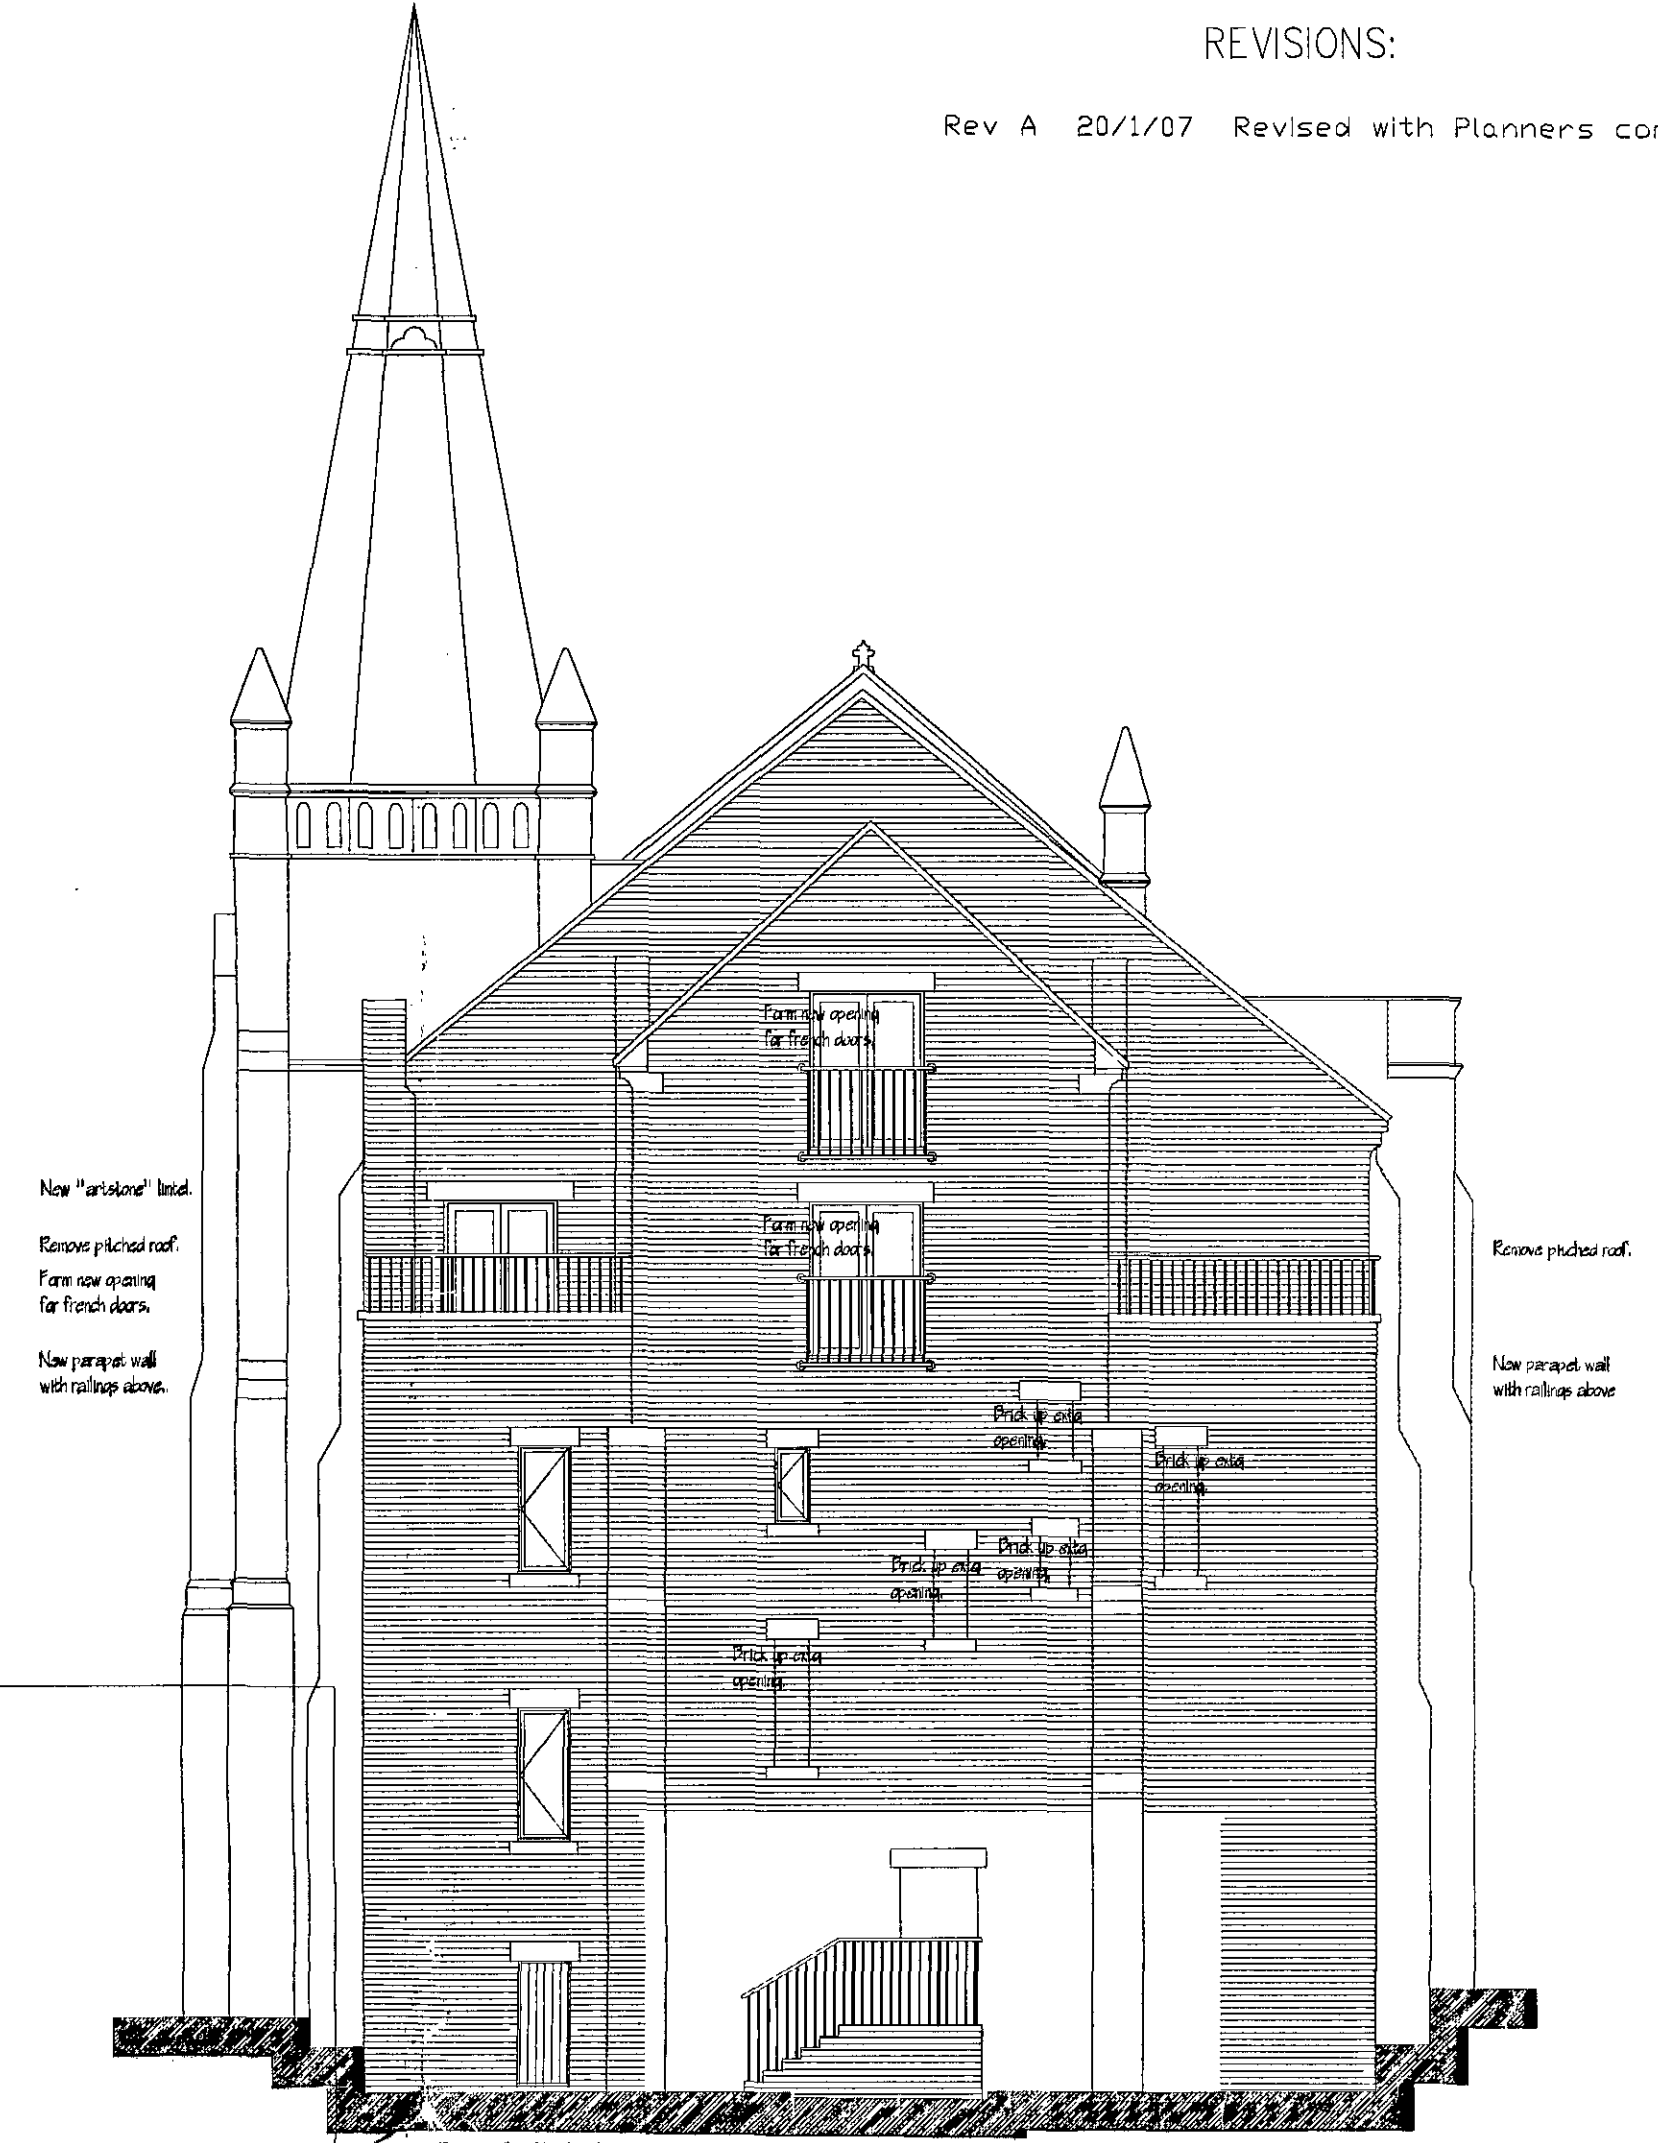

PROPOSED NORTH ELEVATION

TITLE
Initial Scheme
Works to Extg Elevations

CLIENT
Northern Developments Ltd

LOCATION
Former Methodist Church
Barnsley Road
Wombwell


DATE: Nov'06
SCALE: 1:100

BMBC
25 APR 2007
E. P. 098T


06-02-05/a

WARNING:

Dimensions must NOT be scaled from this drawing.

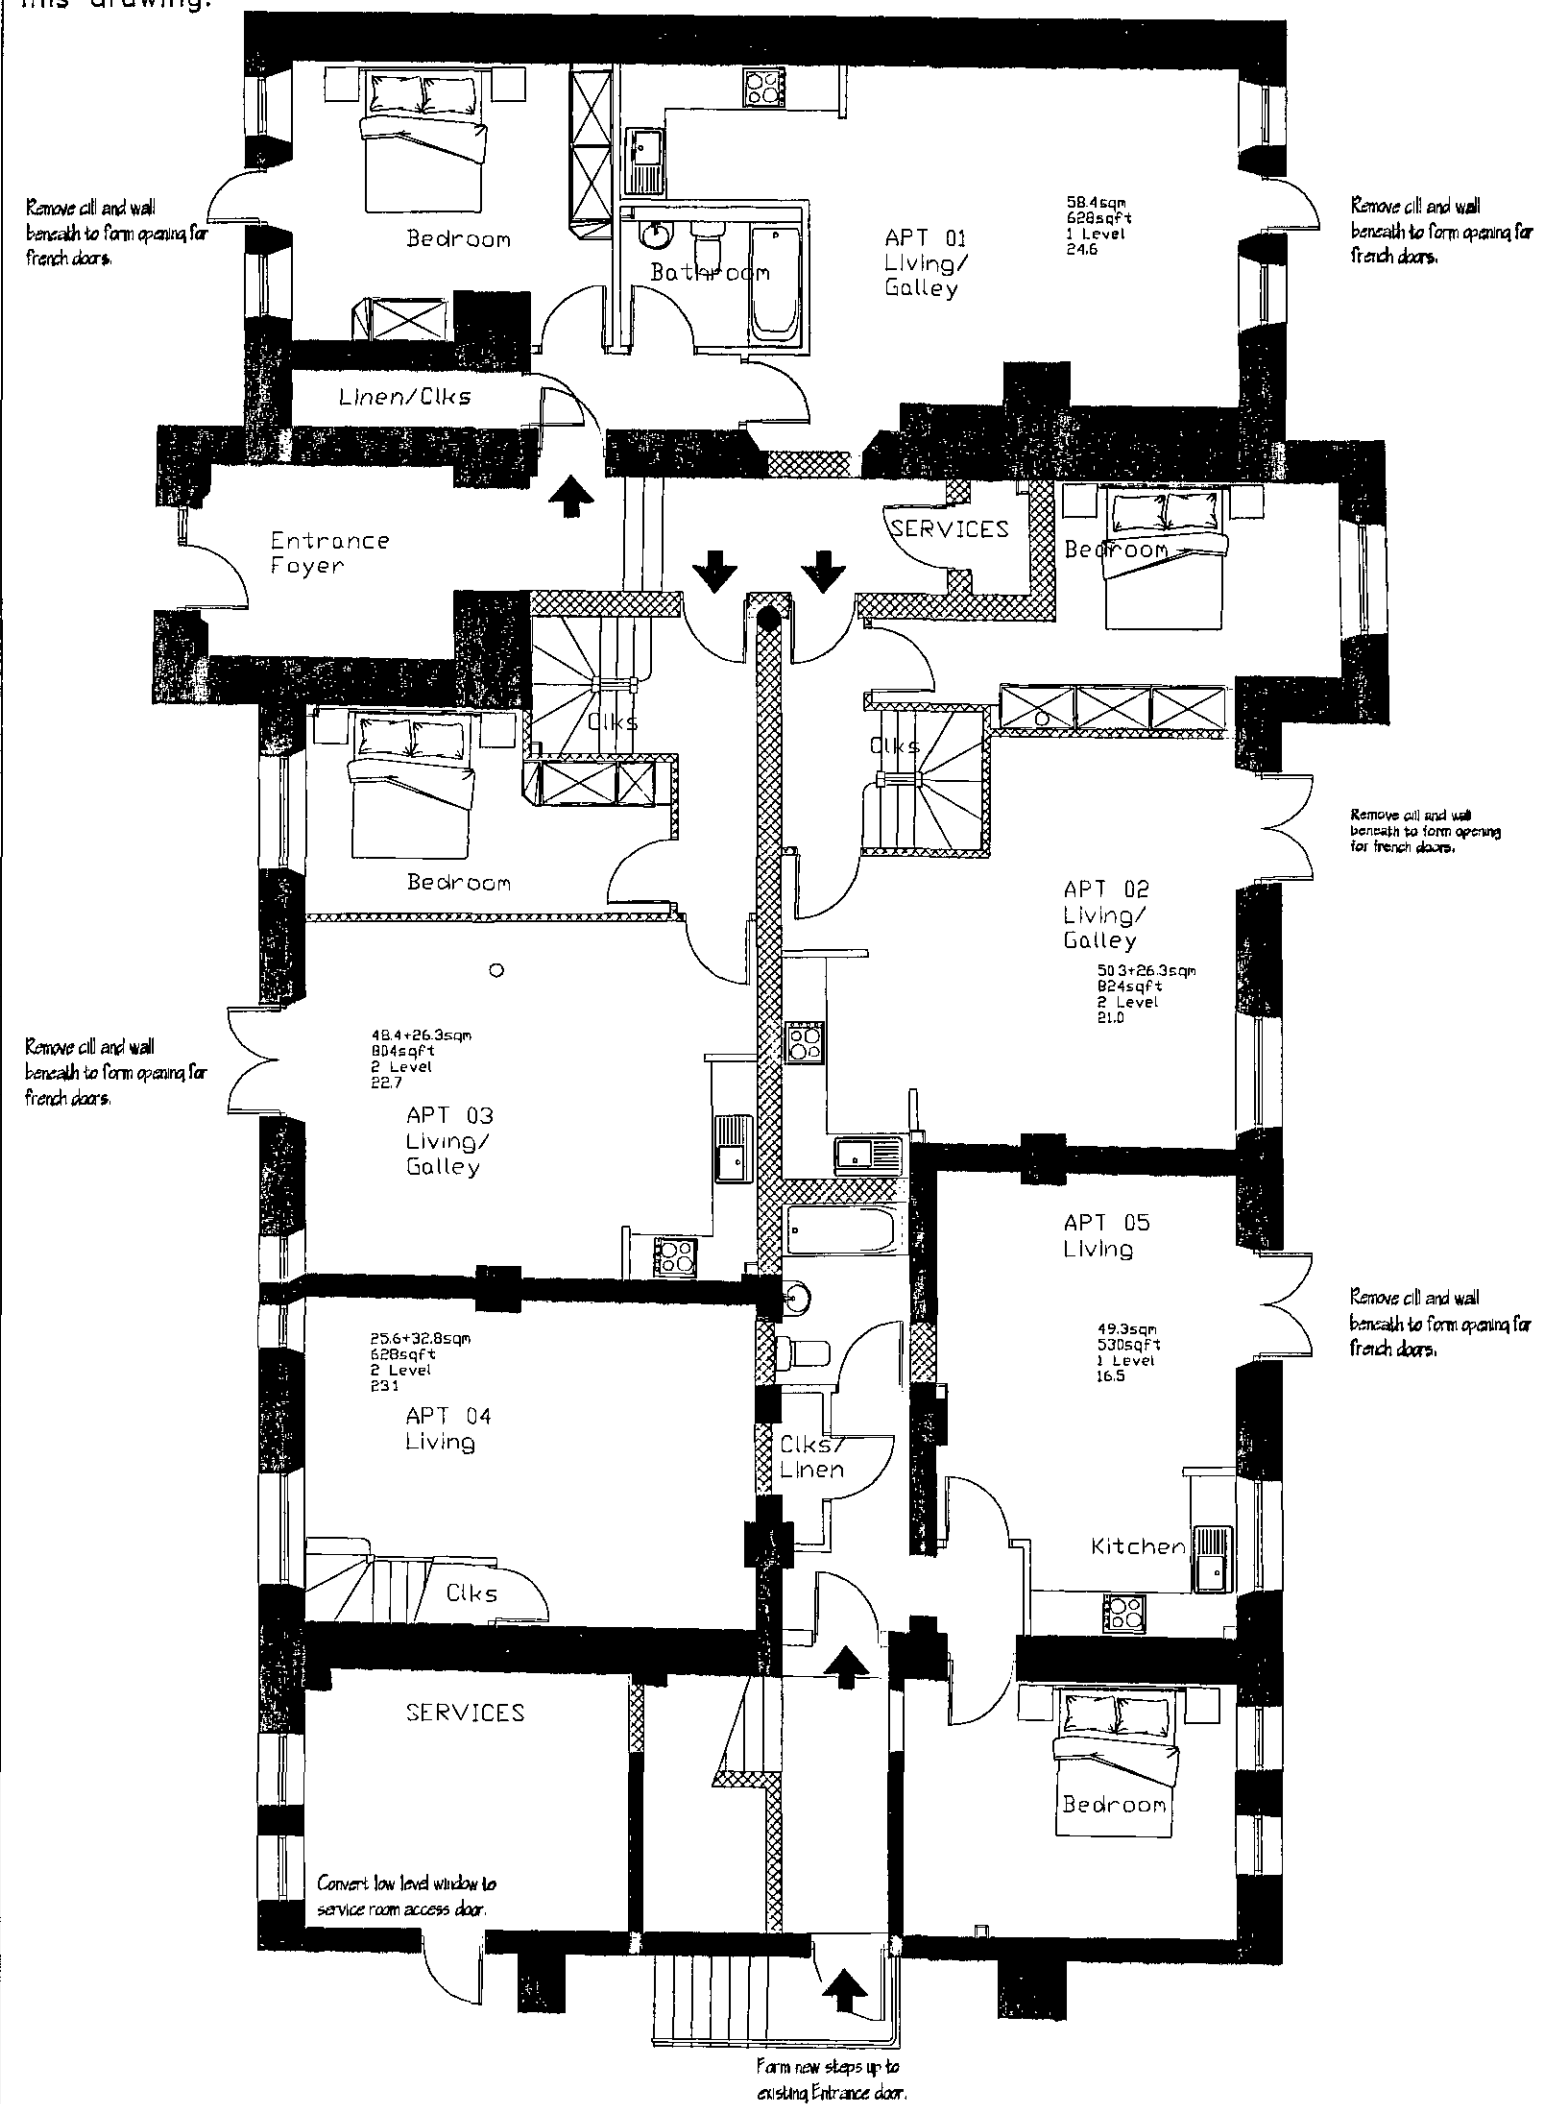

GROUND FLOOR

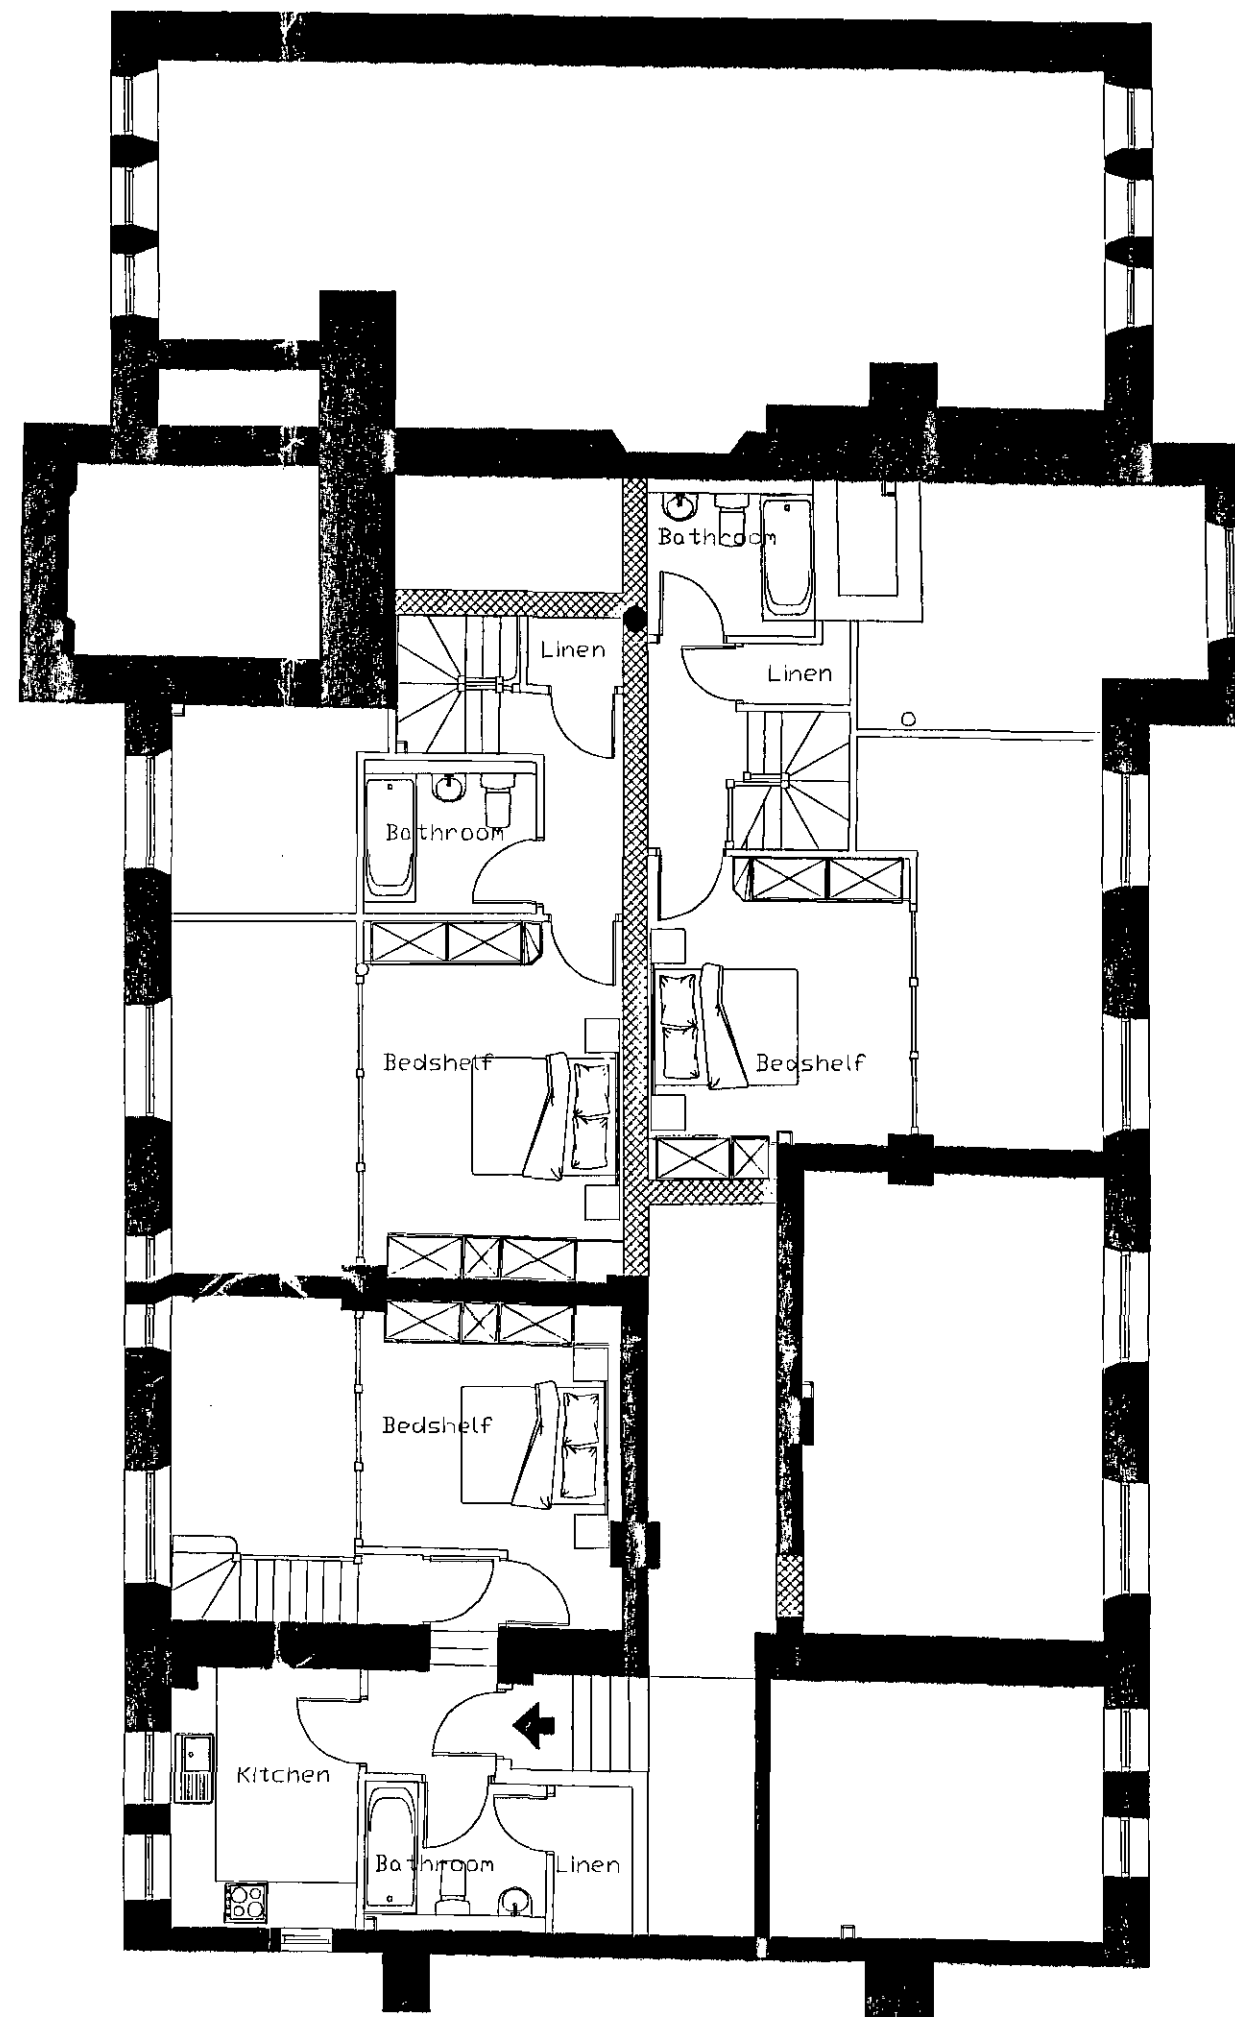

GROUND MEZZ

REVISIONS:

Rev A 12/1/07 Revised to match upper floors

NOTES

- 1) All floors and walls between flats are to be upgraded to achieve Building Regulation requirements for both Sound and Fire.
- 2) All windows and external doors are to be to Planners approval.
- 3) Rooflights to be Velux conservation type.
- 4) All walls to be cleaned and repointed as necessary.
- 5) All roofs to be stripped, insulated and re-roofed with natural reclaimed slate.
- 6) Any new masonry to match the cleaned existing.
- 7) All exposed rainwater goods to be black coated cast aluminium.
- 8) Extg ground floors to Apts 2,3 & 4 removed, ground level reduced, and new floor formed with tanking as required to allow upper floor to be included.

TITLE
Initial Scheme
Ground Floor & Mezz

CLIENT
Northern Developments Ltd


LOCATION
Former Methodist Church
Barnsley Road
Wombwell

DATE: Aug'06
SCALE: 1:100
DRAWN BY:
SURVEY: CHECKED BY:

BMBC
25 APR 2007
E. POST

06-02-01/a

WARNING:
Dimensions must NOT be scaled from
this drawing.

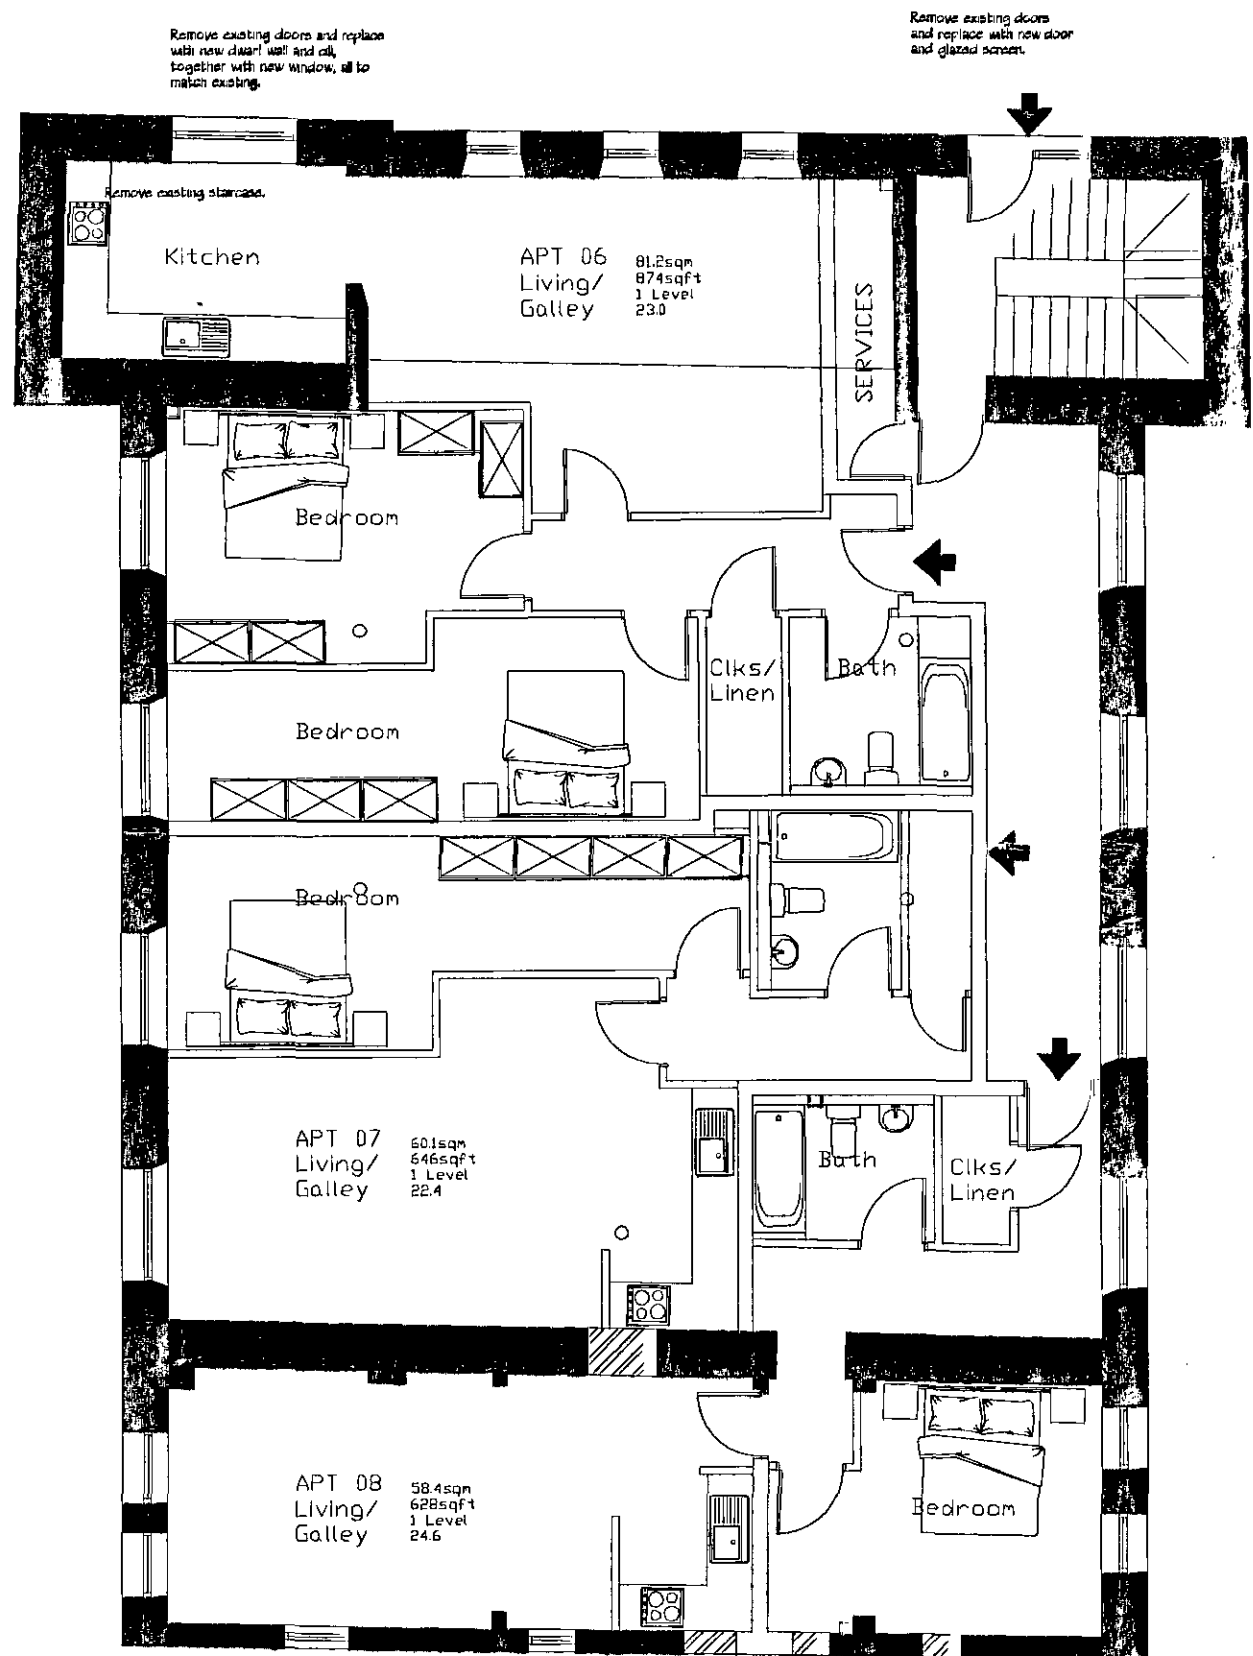

FIRST FLOOR

REVISIONS:

Rev A 12/1/07 Revised with Planners comments

NOTES

- 1) All floors and walls between flats are to be upgraded to achieve Building Regulation requirements for both Sound and Fire.
- 2) All windows and external doors are to be to Planners approval.
- 3) Rooflights to be Velux conservation type.
- 4) All walls to be cleaned and repointed as necessary.
- 5) All roofs to be stripped, insulated and re-roofed with natural reclaimed slate.
- 6) Any new masonry to match the cleaned existing.
- 7) All exposed rainwater goods to be black coated cast aluminium.

TITLE
Initial Scheme
First Floor

CLIENT
Northern Developments Ltd


LOCATION
Former Methodist Church
Barnsley Road
Wombwell

DATE: Aug'06
SCALE: 1:100
DRAWN BY:
SURVEY: **CHECKED BY:**


06-02-02/a

SWICK
25 APR 2007
E. POST

WARNING:
Dimensions must NOT be scaled from
this drawing.

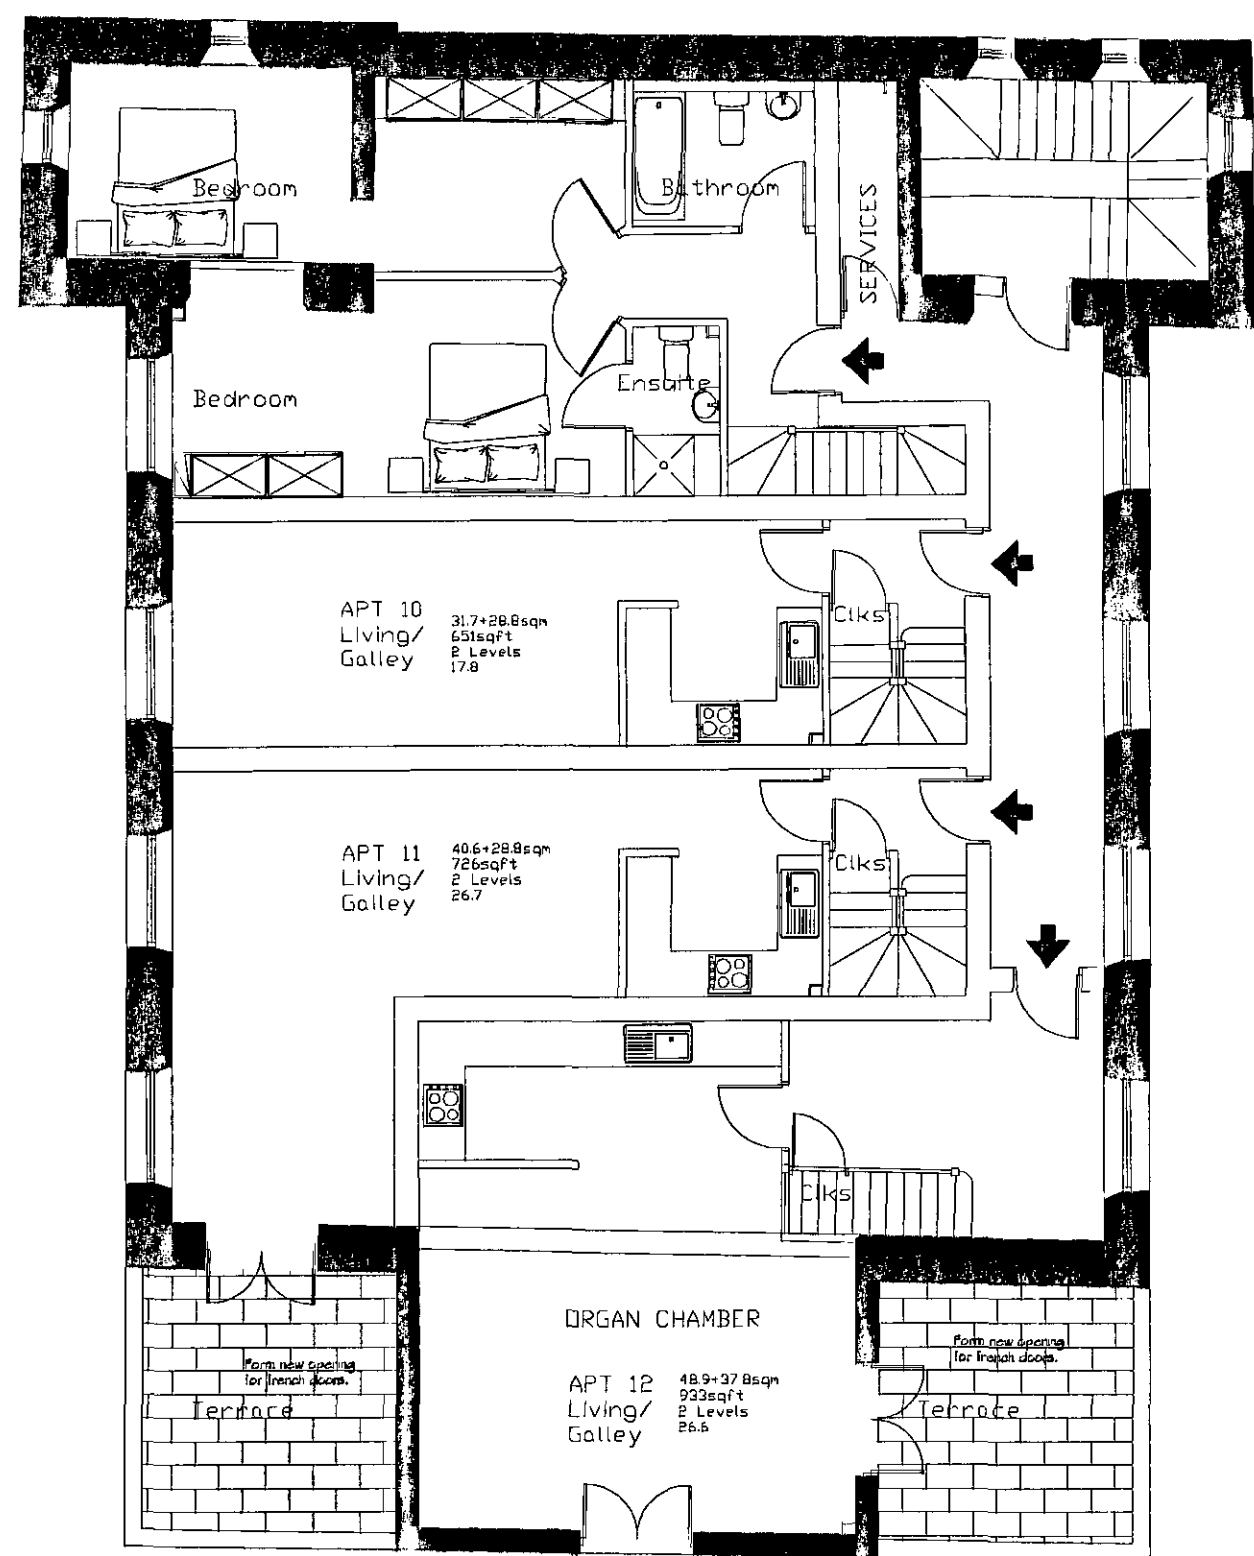

SECOND FLOOR

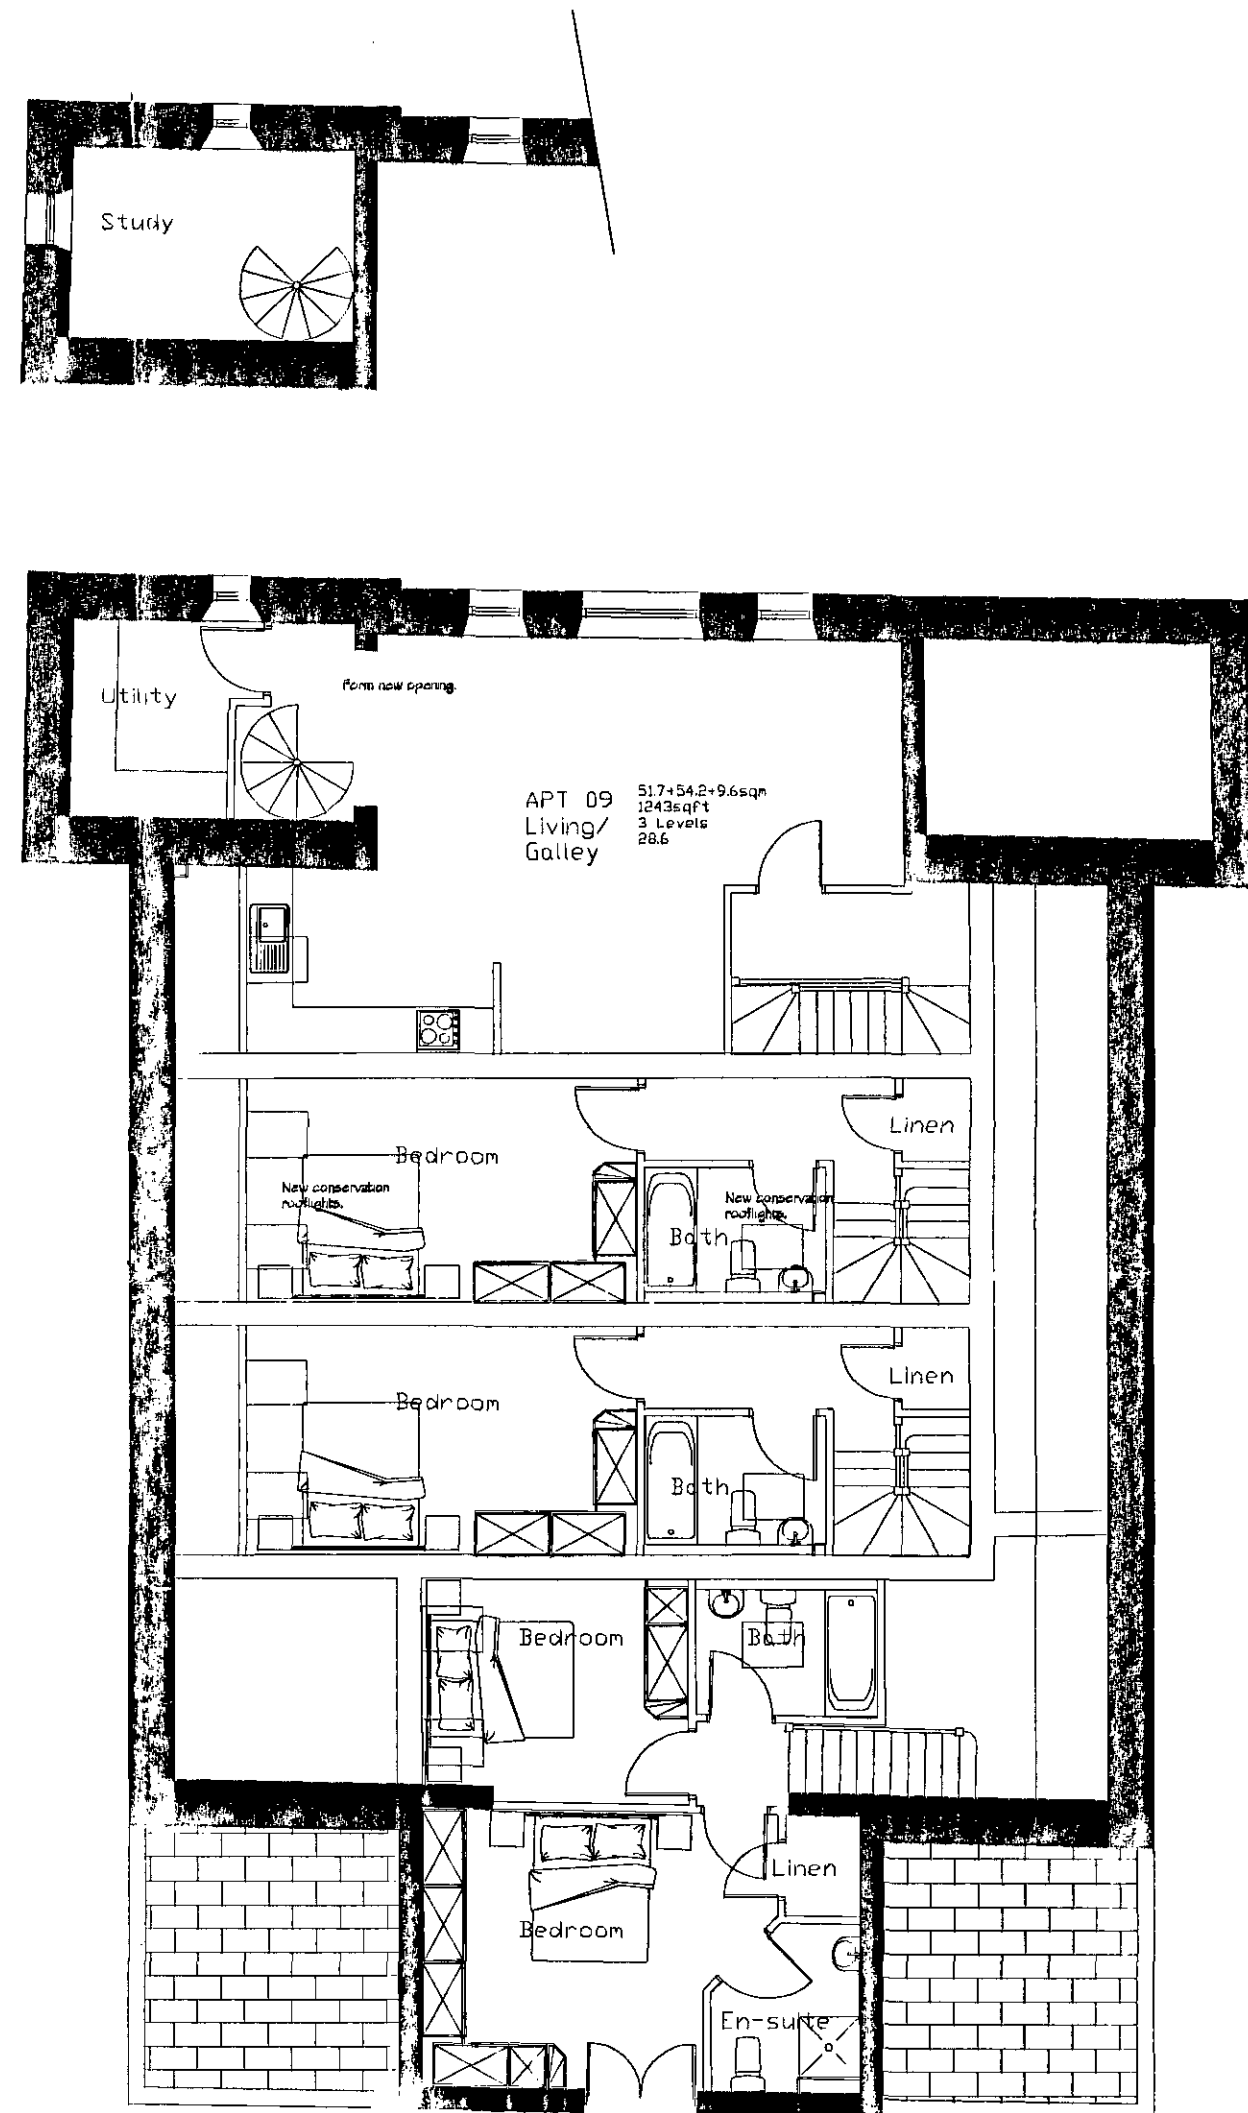

SECOND MEZZ

REVISIONS:

Rev A 12/1/07 Revised with Planners comments

NOTES

- 1) All floors and walls between flats are to be upgraded to achieve Building Regulation requirements for both Sound and Fire.
- 2) All windows and external doors are to be to Planners approval.
- 3) Rooflights to be Velux conservation type.
- 4) All walls to be cleaned and repointed as necessary.
- 5) All roofs to be stripped, insulated and re-roofed with natural reclaimed slate.
- 6) Any new masonry to match the cleaned existing.
- 7) All exposed rainwater goods to be black coated cast aluminium.

TITLE
Initial Scheme
Second Floor & Mezz

CLIENT
Northern Developments Ltd

LOCATION
Former Methodist Church
Barnsley Road
Wombwell

DATE: Aug'06
SCALE: 1=100
DRAWN BY:
SURVEY: CHECKED BY:

06-02-03/a

BMBC
25 APR 2007
E. POST