


Notes:
PLANNING DRAWINGS - THIS DRAWING SHOULD NOT BE USED FOR ANY OTHER PURPOSES THAN THAT SPECIFIED HERE
COPYRIGHT - THIS DRAWING MAY NOT BE REPRODUCED OR MODIFIED IN WHOLE OR PART BY ANY PERSON OR ORGANISATION WITHOUT THE ARCHITECTS CONSENT. ISSUING COPIES TO THIRD PARTIES MAY NOT BE DONE WITHOUT THE ARCHITECTS CONSENT


Revision:--
Revision List:

0 5m

Project/ Client: Huthwaite Bank / Leach
Drawing Title: Floor Plans - Existing
Drawing Number: 1098/TP/003
Scale at A3: 1:100

 


Date: Mar 15

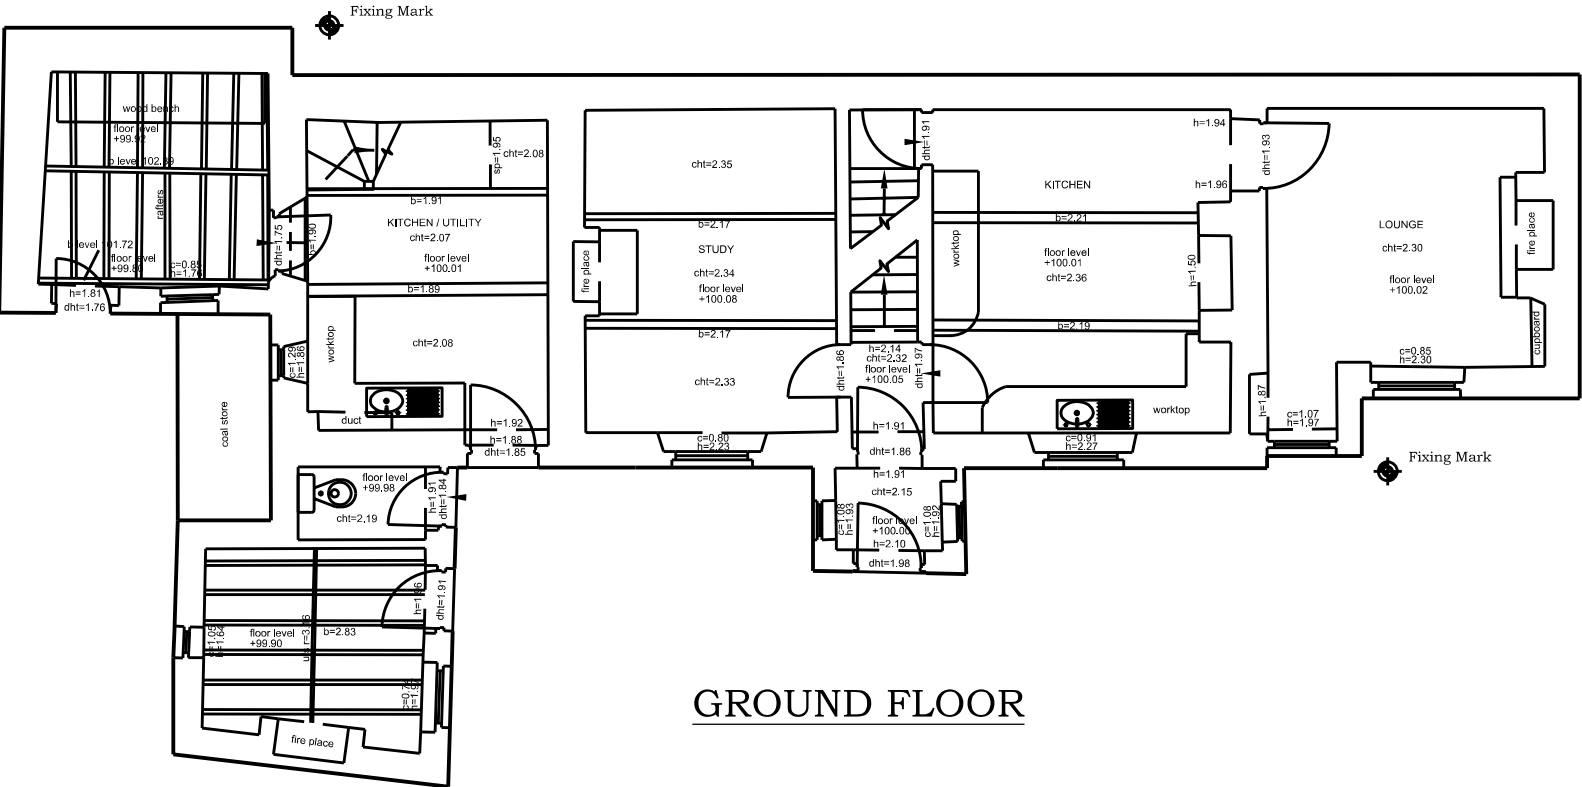

GROUND FLOOR

Ground Floor Plan - Existing

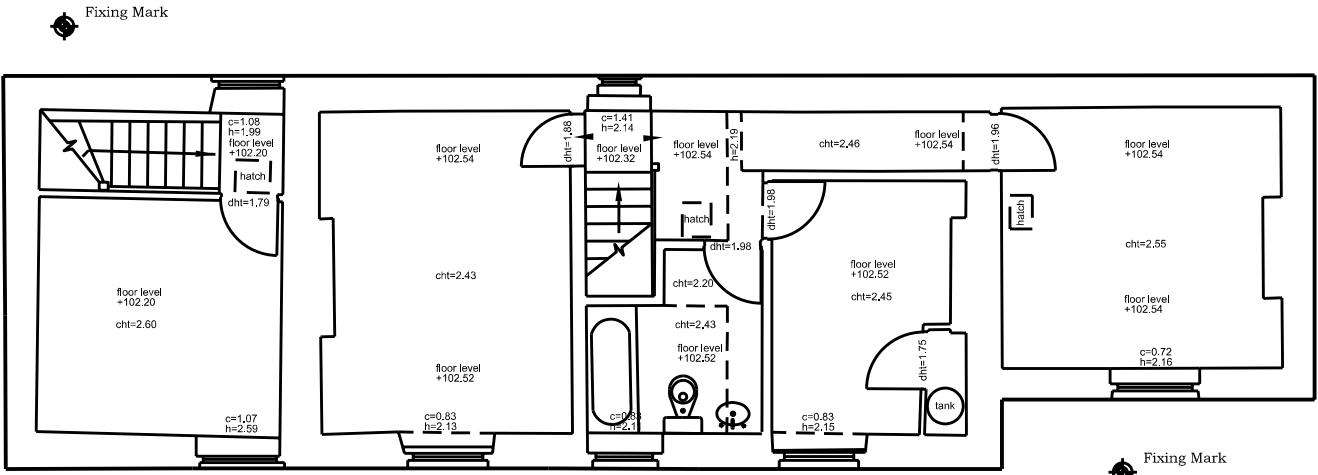

FIRST FLOOR

First Floor Plan - Existing