



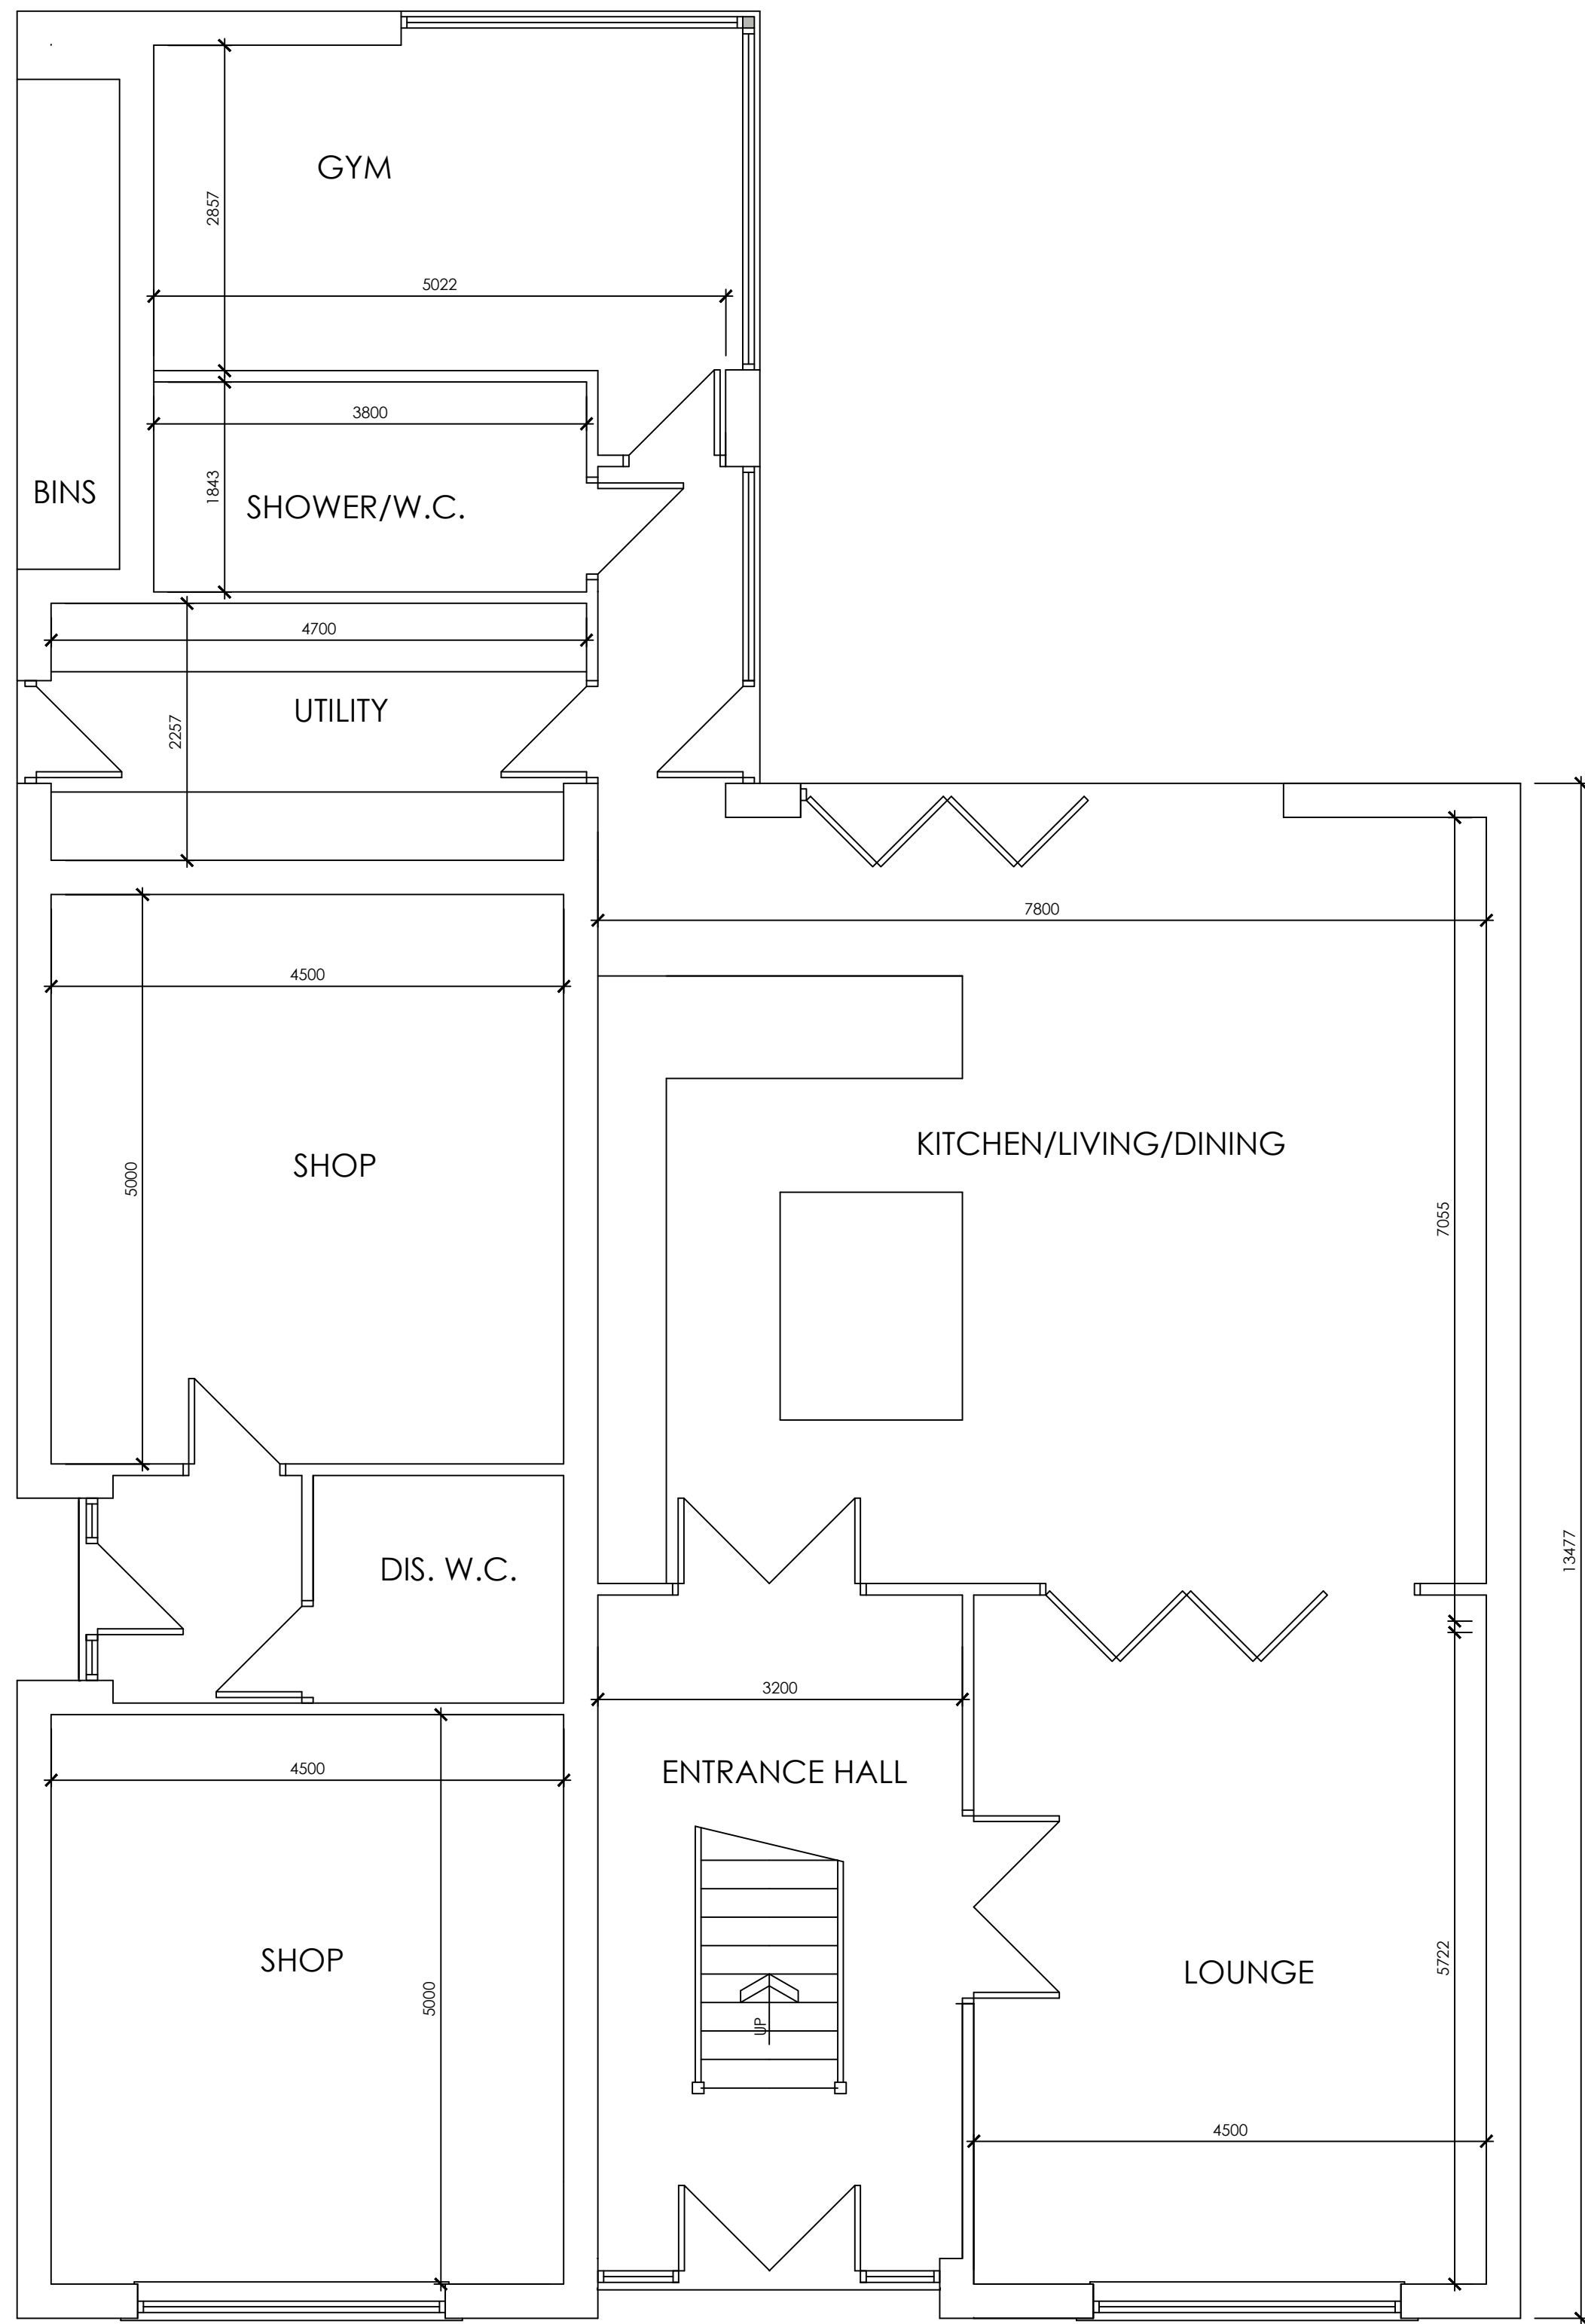

GROUND FLOOR PLAN

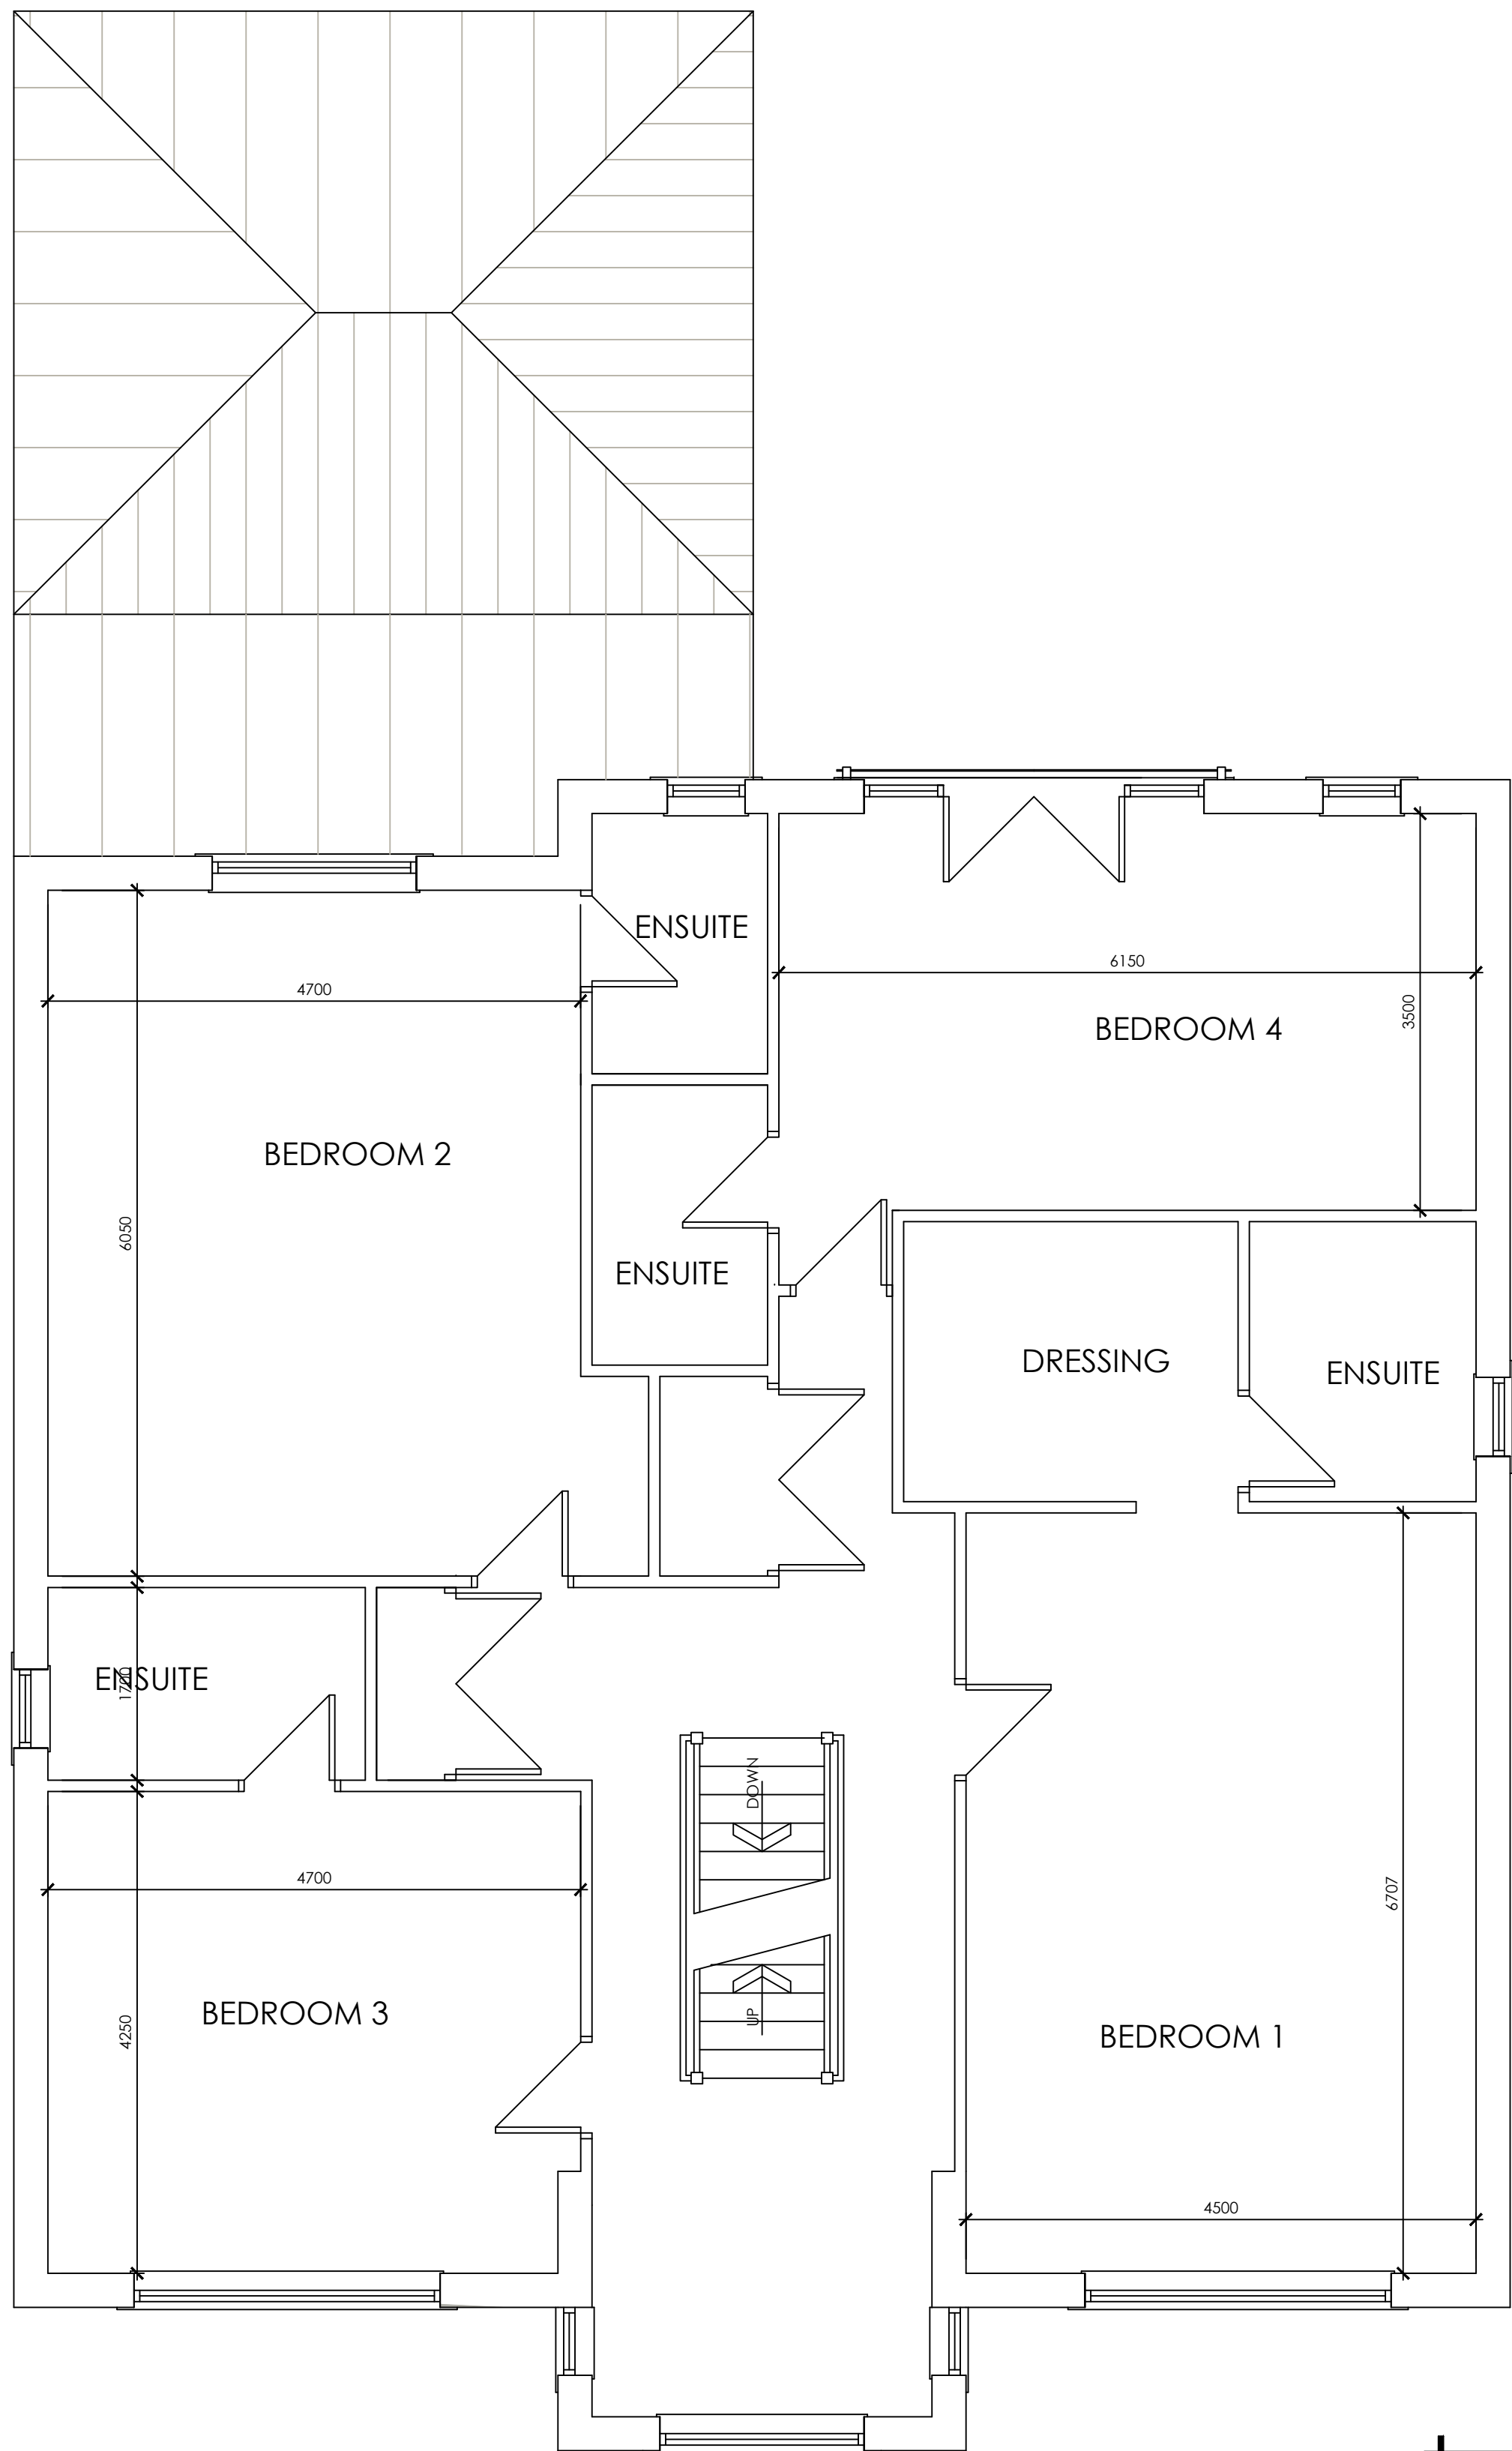

FIRST FLOOR PLAN



OFFICE ONE,
34 VICTORIA ROAD,
BARNLEY,
S70 2BU
Phone: 01226 208482
Email: info@whiteaguspартnership.co.uk
Web: www.whiteaguspартnership.co.uk

ARCHITECTURAL SERVICES					
Project.			Client.		
PROPOSED DWELLING 286A SACKUP LANE, STAINCROSS, BARNLEY S75 5BA			MRS RAJBIR BAINES		
Drawing Title.			Date.	Scale.	
GROUND AND FIRST FLOOR PLANS			SEPT 2018	1:50 & 1:100 @ A1	
Ref.	Suffix	Description	Date	Suffix	Description
17-198	04	B			
08-11-18	A	GENERAL REVISIONS			
14-01-19	B	REVISED TO CLIENTS REQUIREMENTS			