




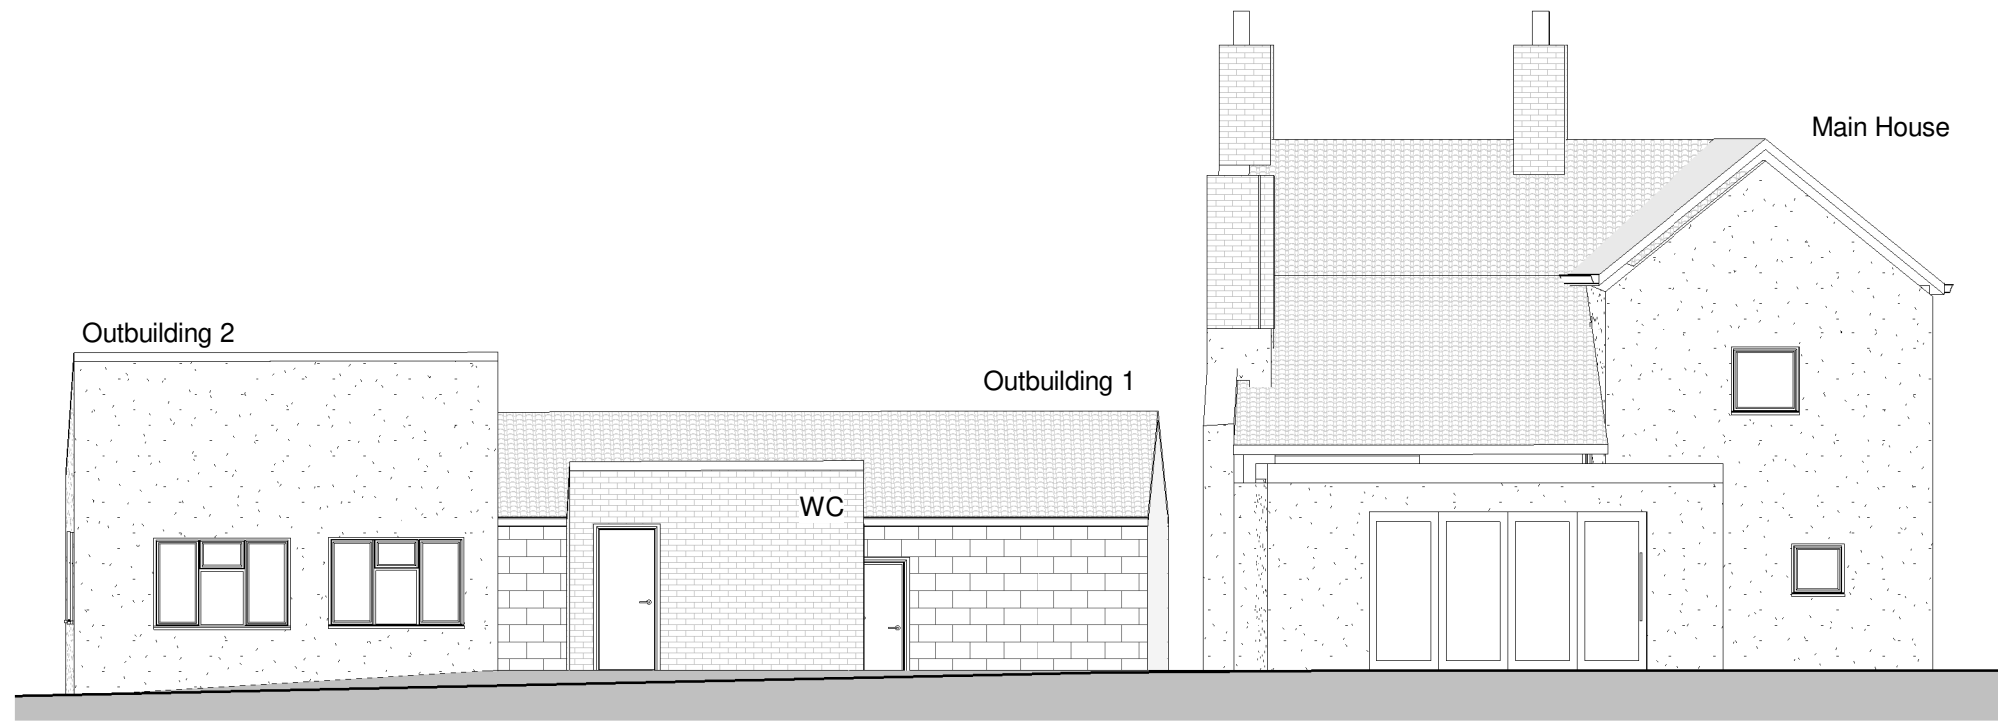


Existing West Elevation
1 : 100

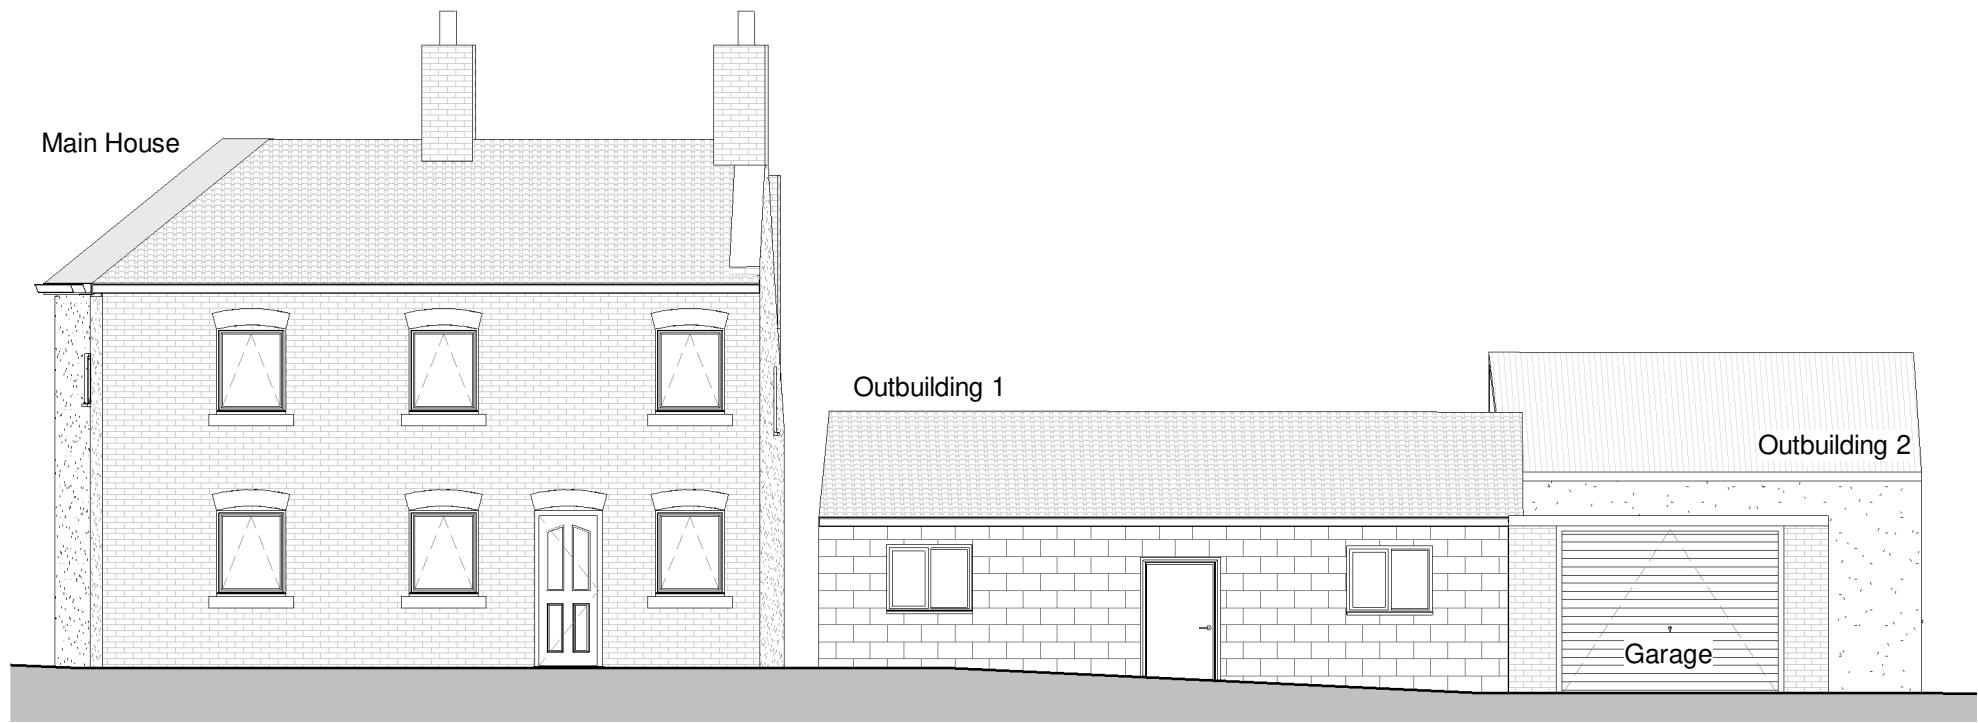

Existing East Elevation
1 : 100

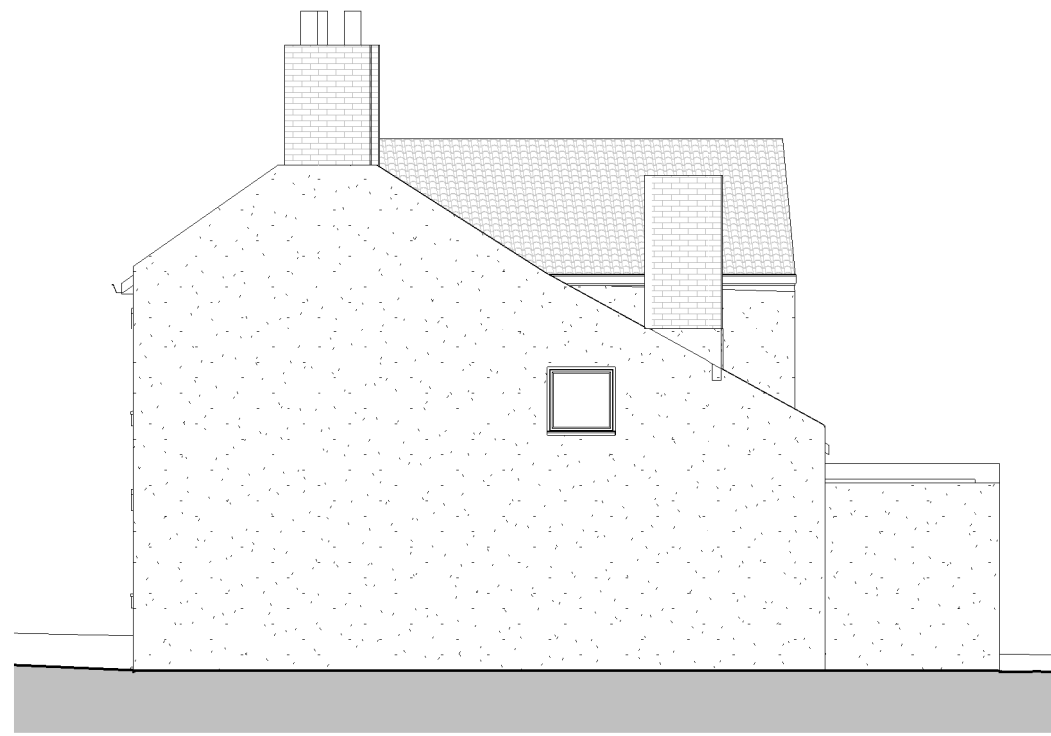


Existing South Elevation
1 : 100

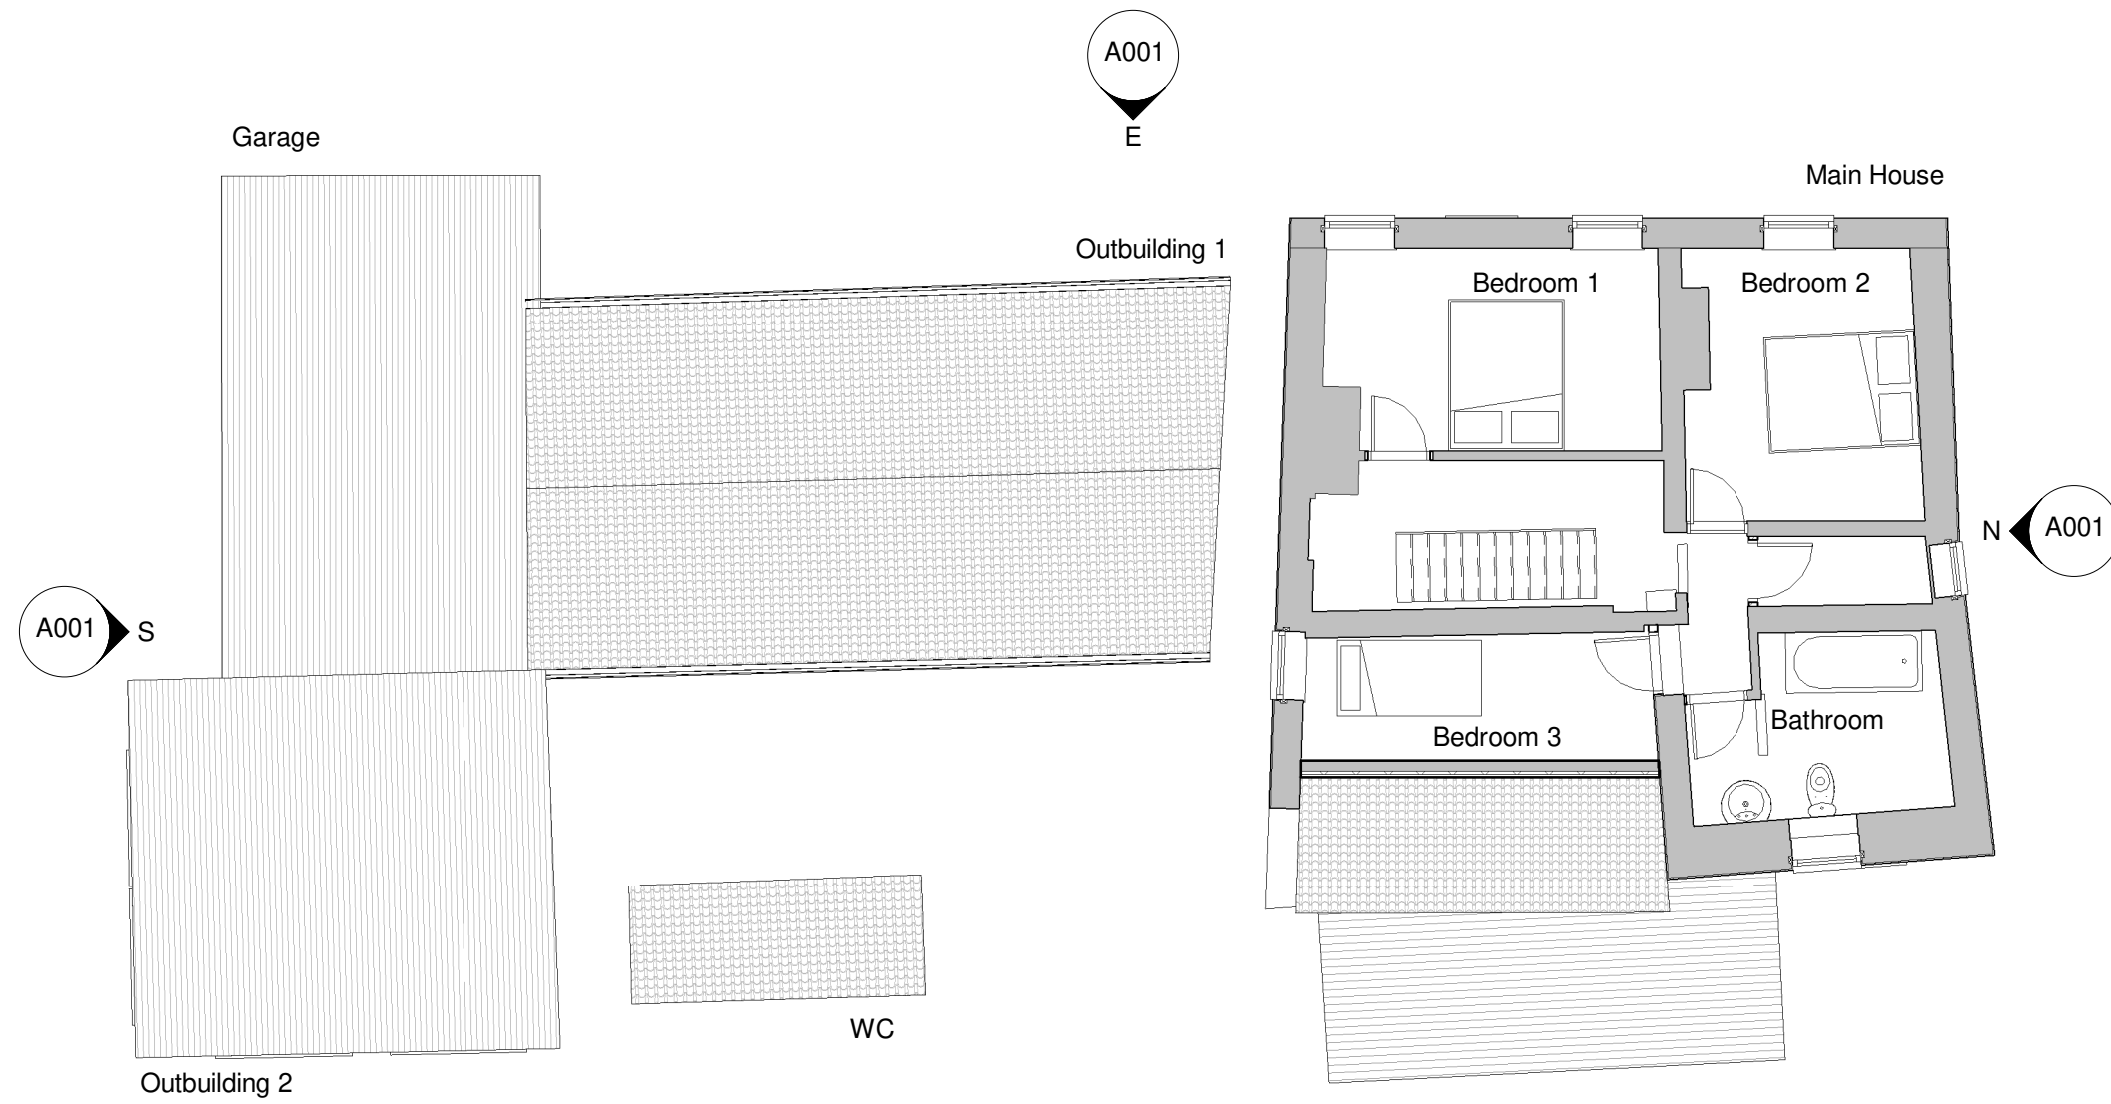


Existing First Floor
1 : 100

Existing Materials Schedule


- Main House
- Walls - red brick / white render
 - Roof - brown concrete tiles
 - Windows and doors - grey pvc
 - Guttering - black / brown pvc
- Garage
- Walls - red brick
 - Roof - corrugated sheet
 - Door - black metal
- Outbuilding 1
- Walls - sandstone
 - Roof - brown concrete tiles
 - Windows and doors - black timber
 - Fascia and guttering - black pvc
- Outbuilding 2
- Walls - white render
 - Roof - translucent sheet
 - Windows and doors - brown timber
 - Fascia and guttering - black pvc
- WC
- Walls - red brick
 - Roof - brown concrete tiles
 - Windows and doors - black timber
 - Fascia and guttering - black timber / pvc

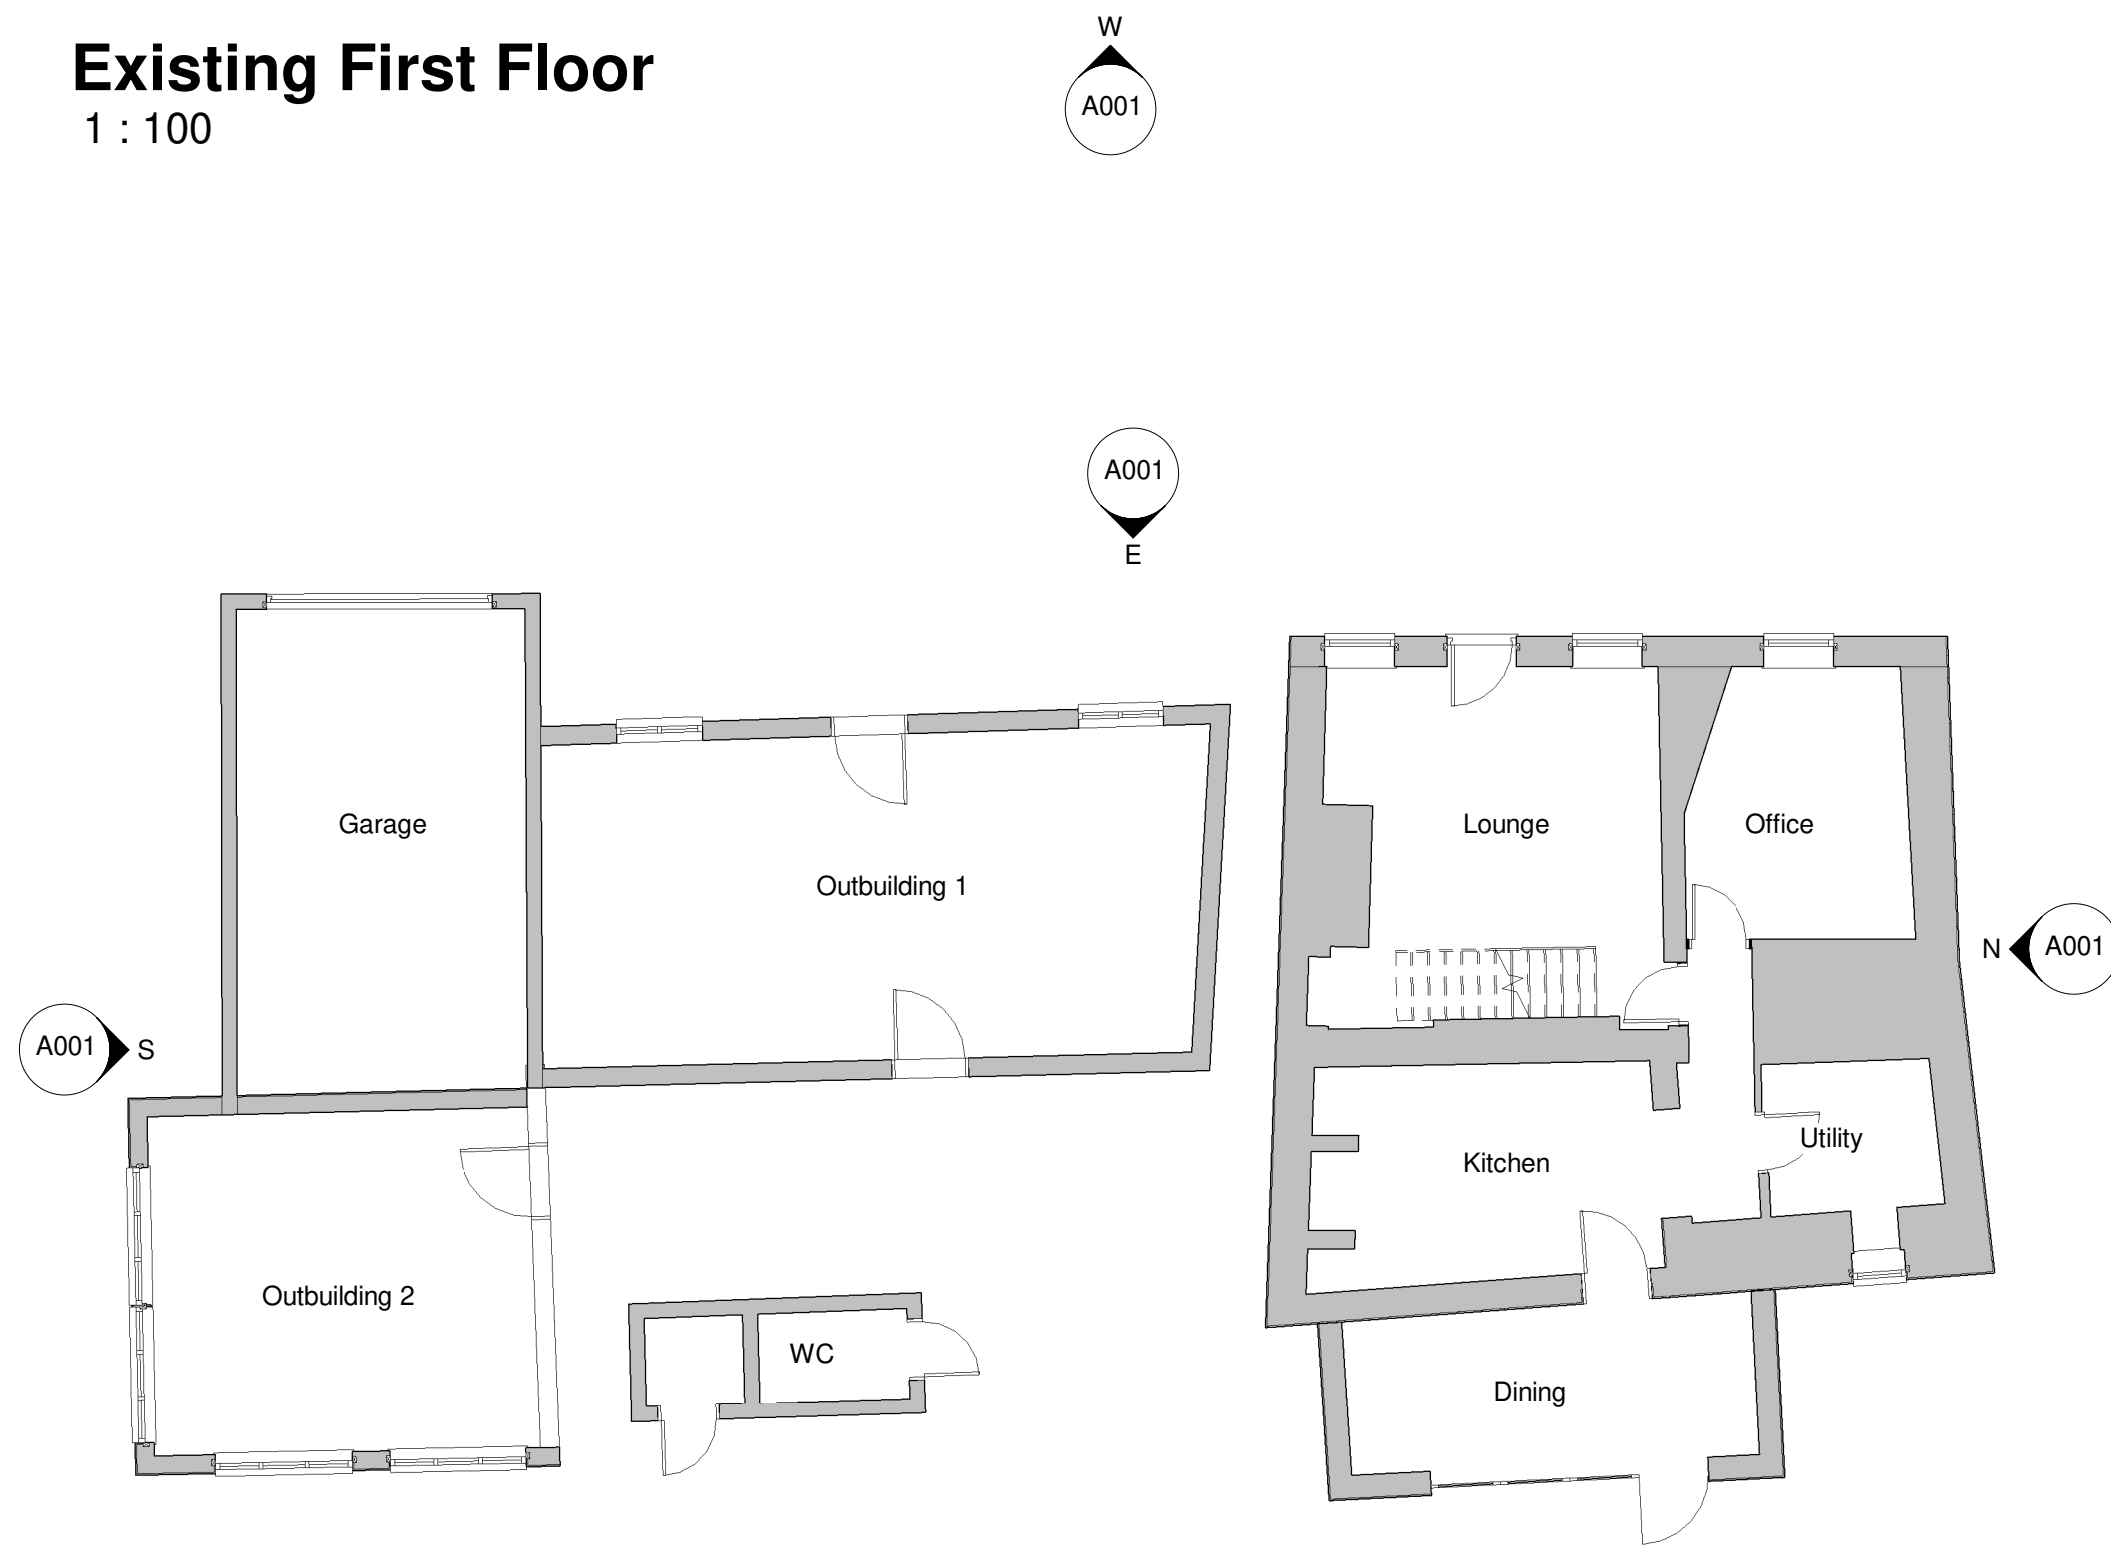


Existing Ground Floor
1 : 100

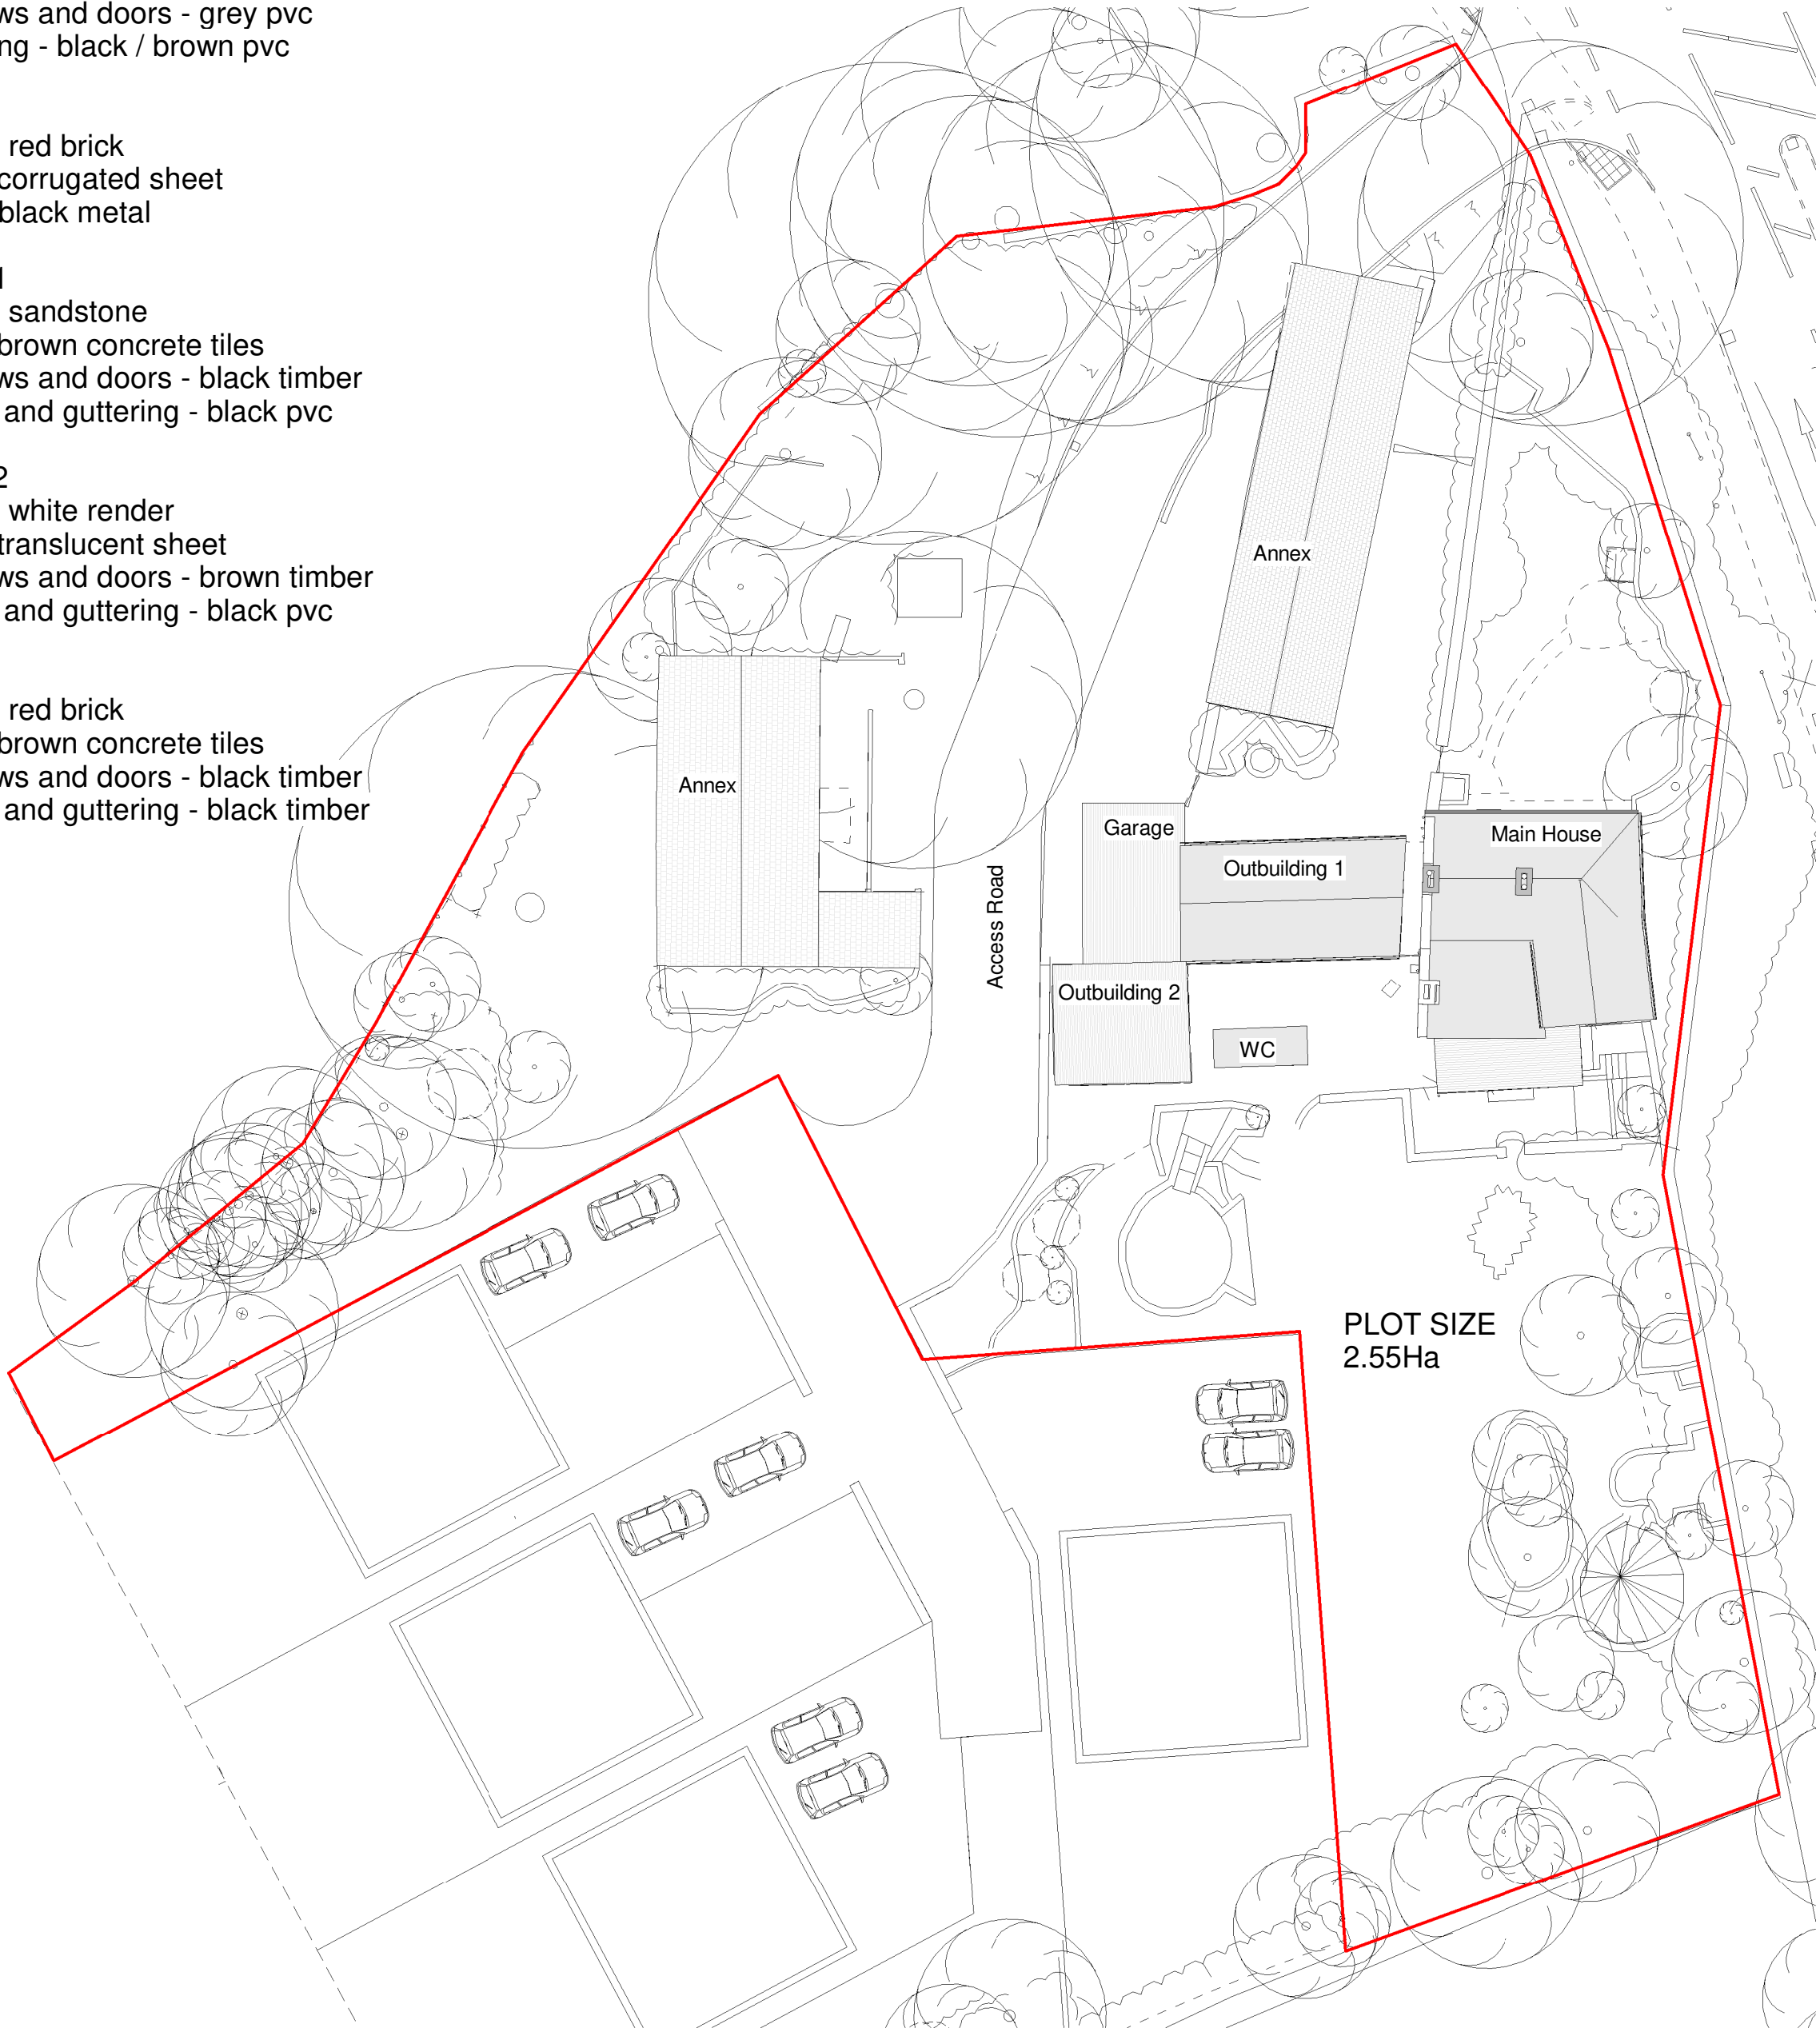

Existing Site Plan
1 : 250

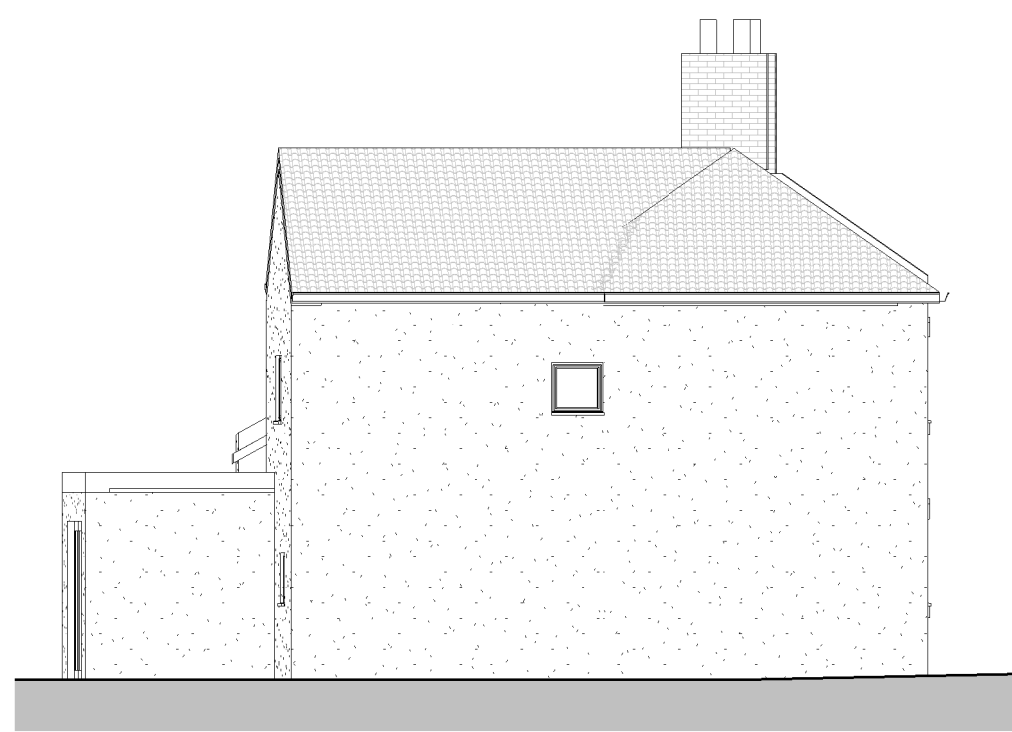

Existing North Elevation
1 : 100

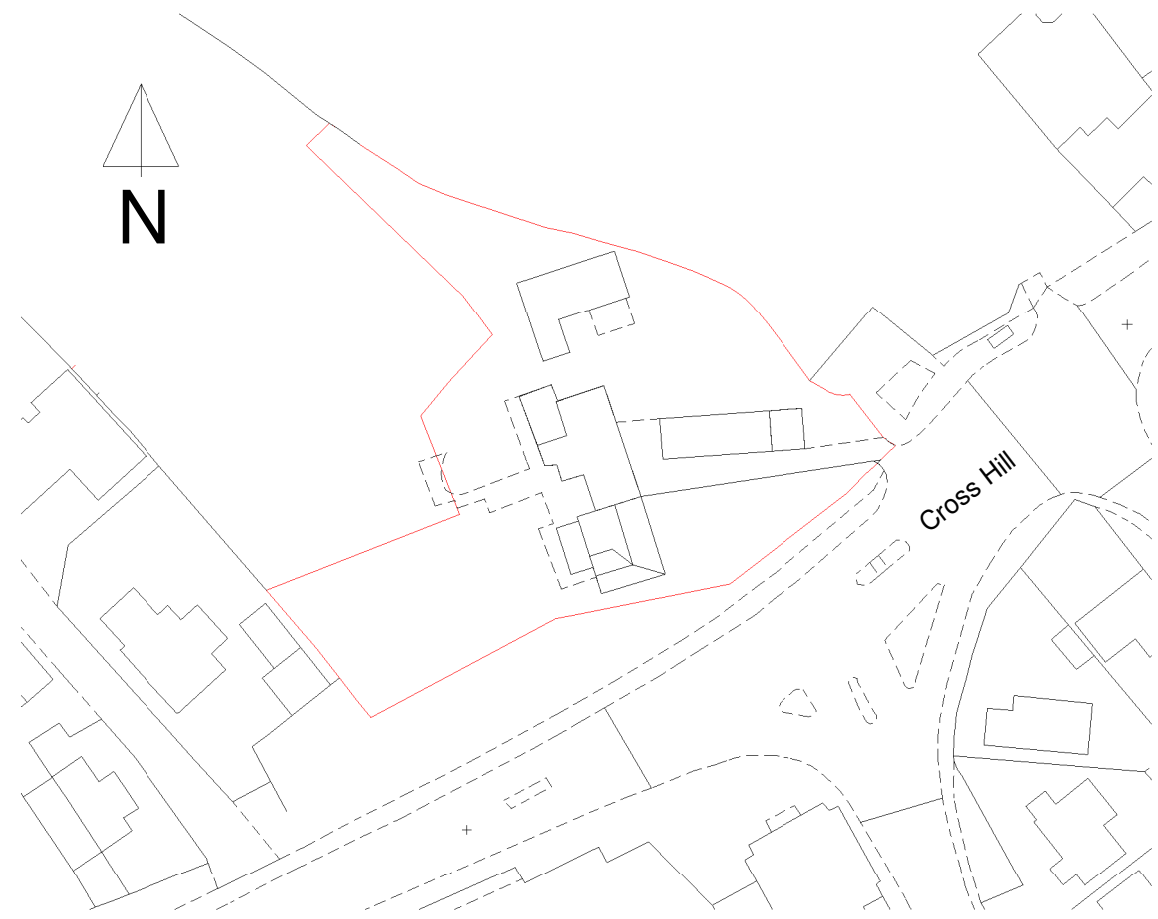

Site Location Plan
1 : 1000

Project:			
Red House Farm, Briery Proposed Extension			
Drawing Title:			
Existing Plans and Elevations			
Scale:	As indicated	Date:	May 21
Drawing Number:		Revision:	