



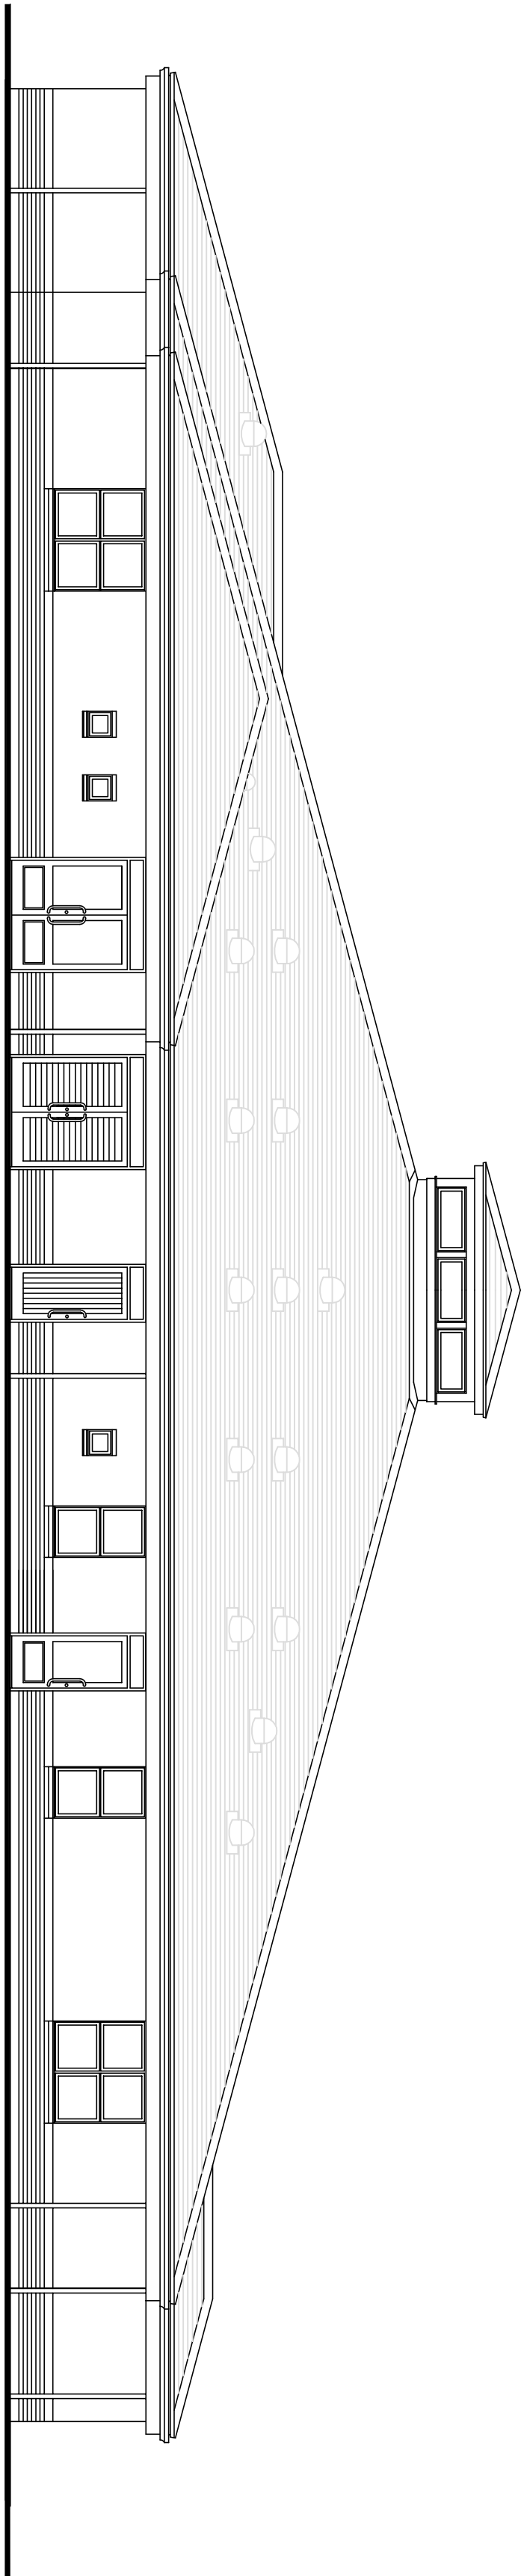


South Elevation

Scale 1:100

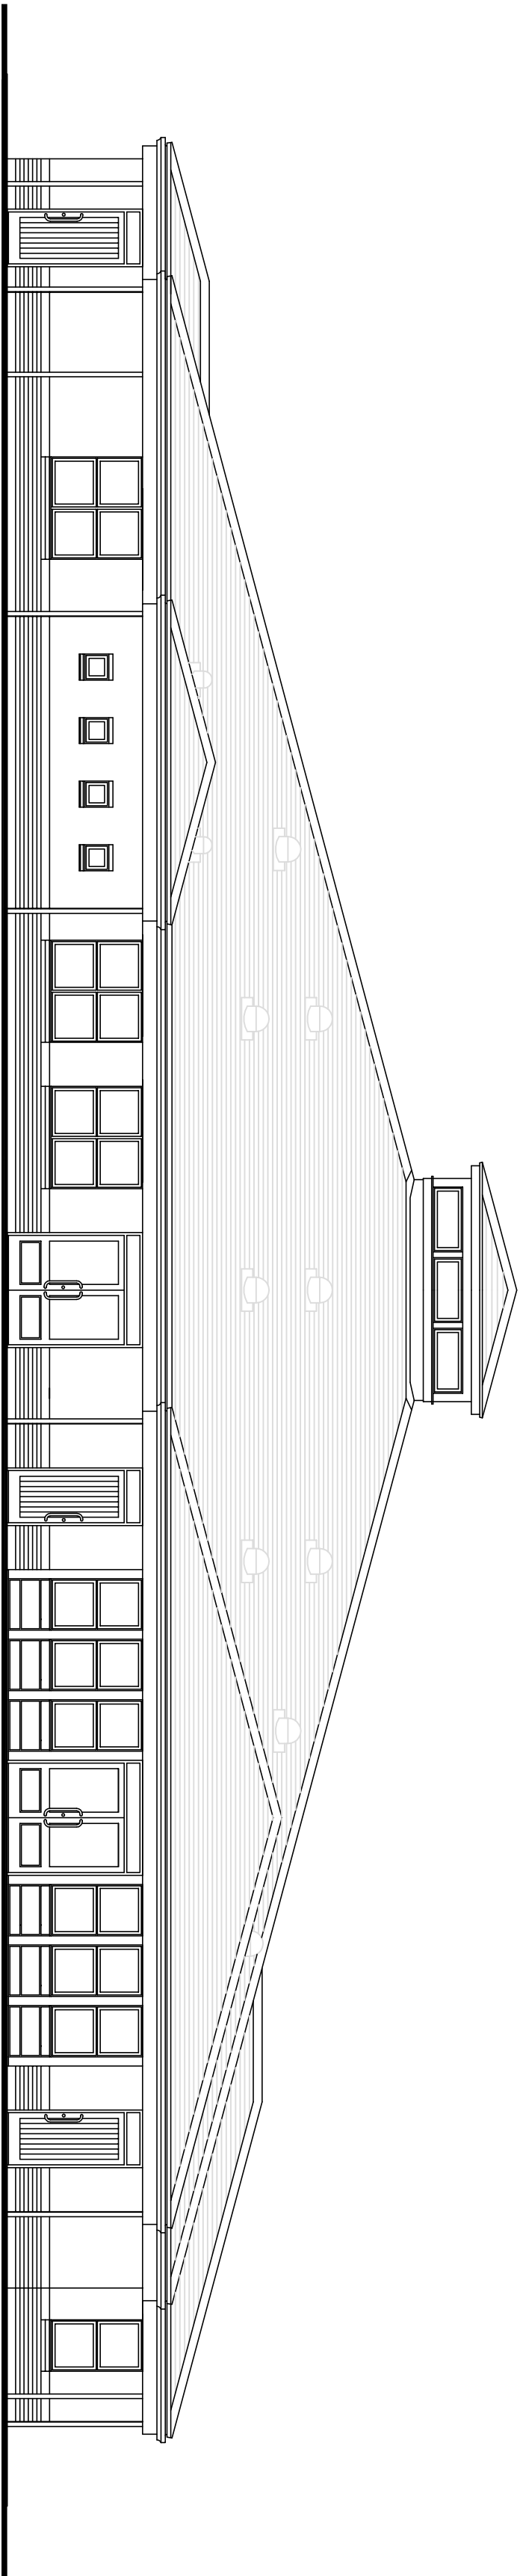


West Elevation

Scale 1:100

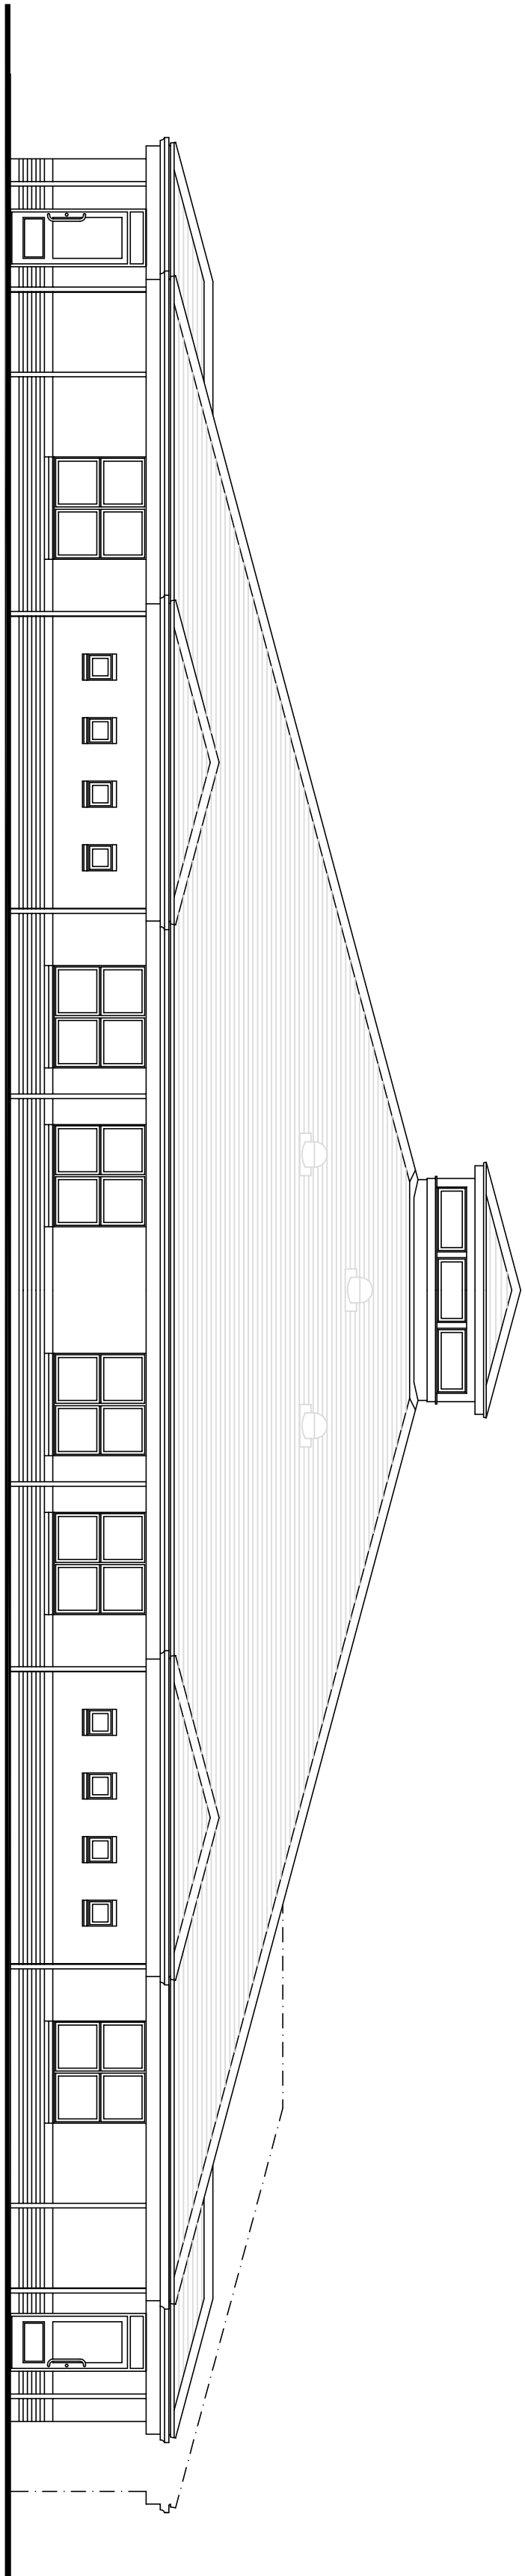

North Elevation

Scale 1:100

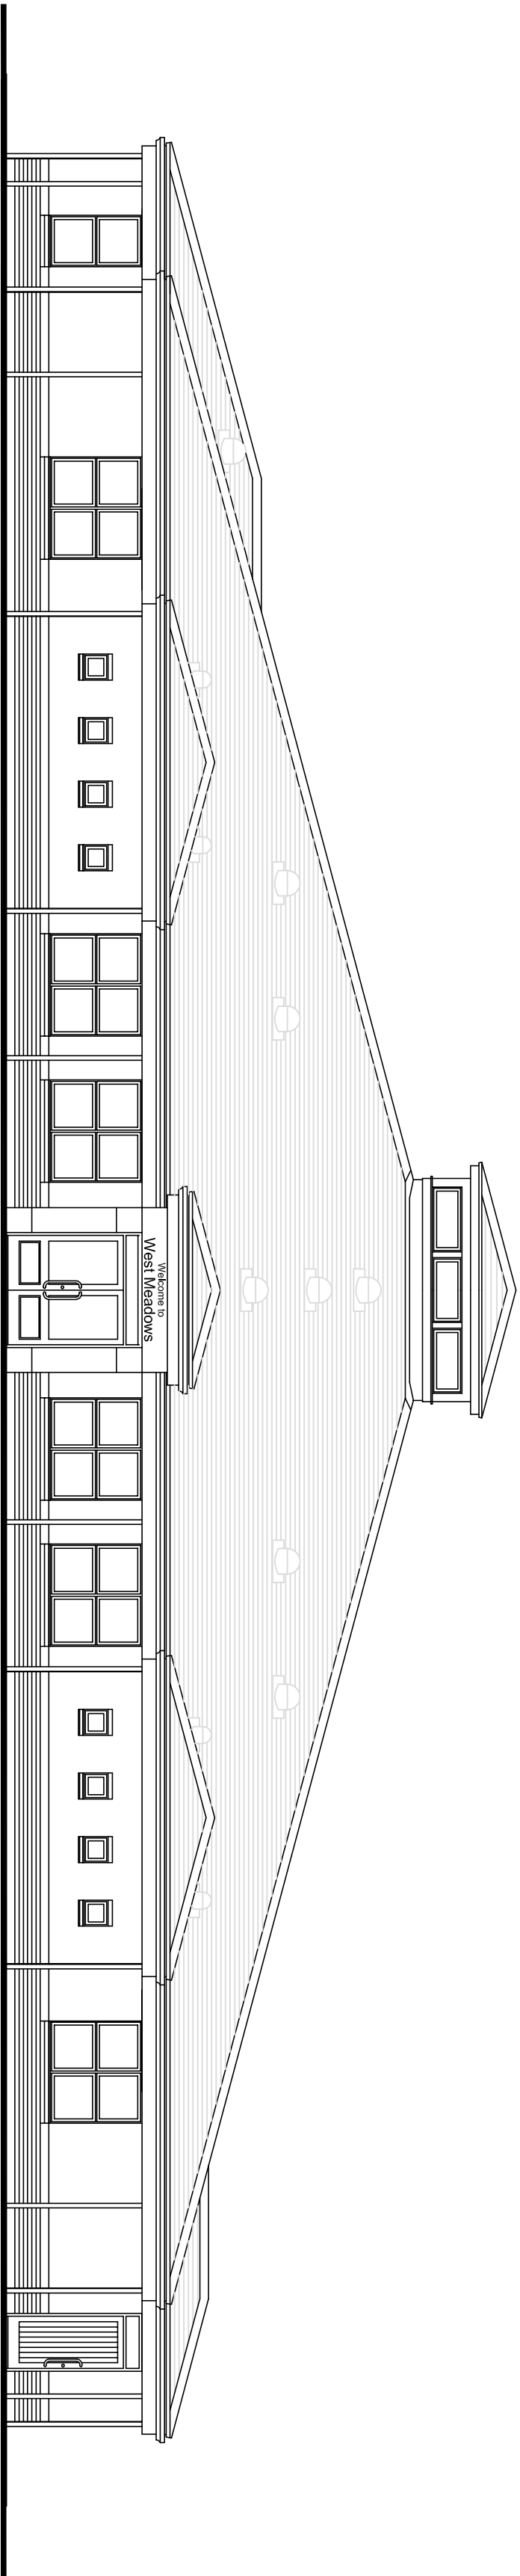

East Elevation

Scale 1:100

West Meadows Primary School,
West Street,
Hoyland,
Barnsley,
South Yorkshire,
S74 9ET



PLANNING
ONLY

Drawing No: 2016-01-03
Existing Elevations
Revision : -
Scale : 1-100
Date : 31.05.2016
Paper Size : A1