



1) This drawing and the design and details depicted thereon are the copyright of Peter Dimberline Chartered Architect.
 2) All dimensions on this drawing are to be checked by the Contractor and any discrepancies are to be reported to the Architect.
 3) Do not scale critical dimensions off this drawing.
 4) Contractor to ensure that all Health & Safety requirements (CDM Regulations) in relation to this project will be complied with.

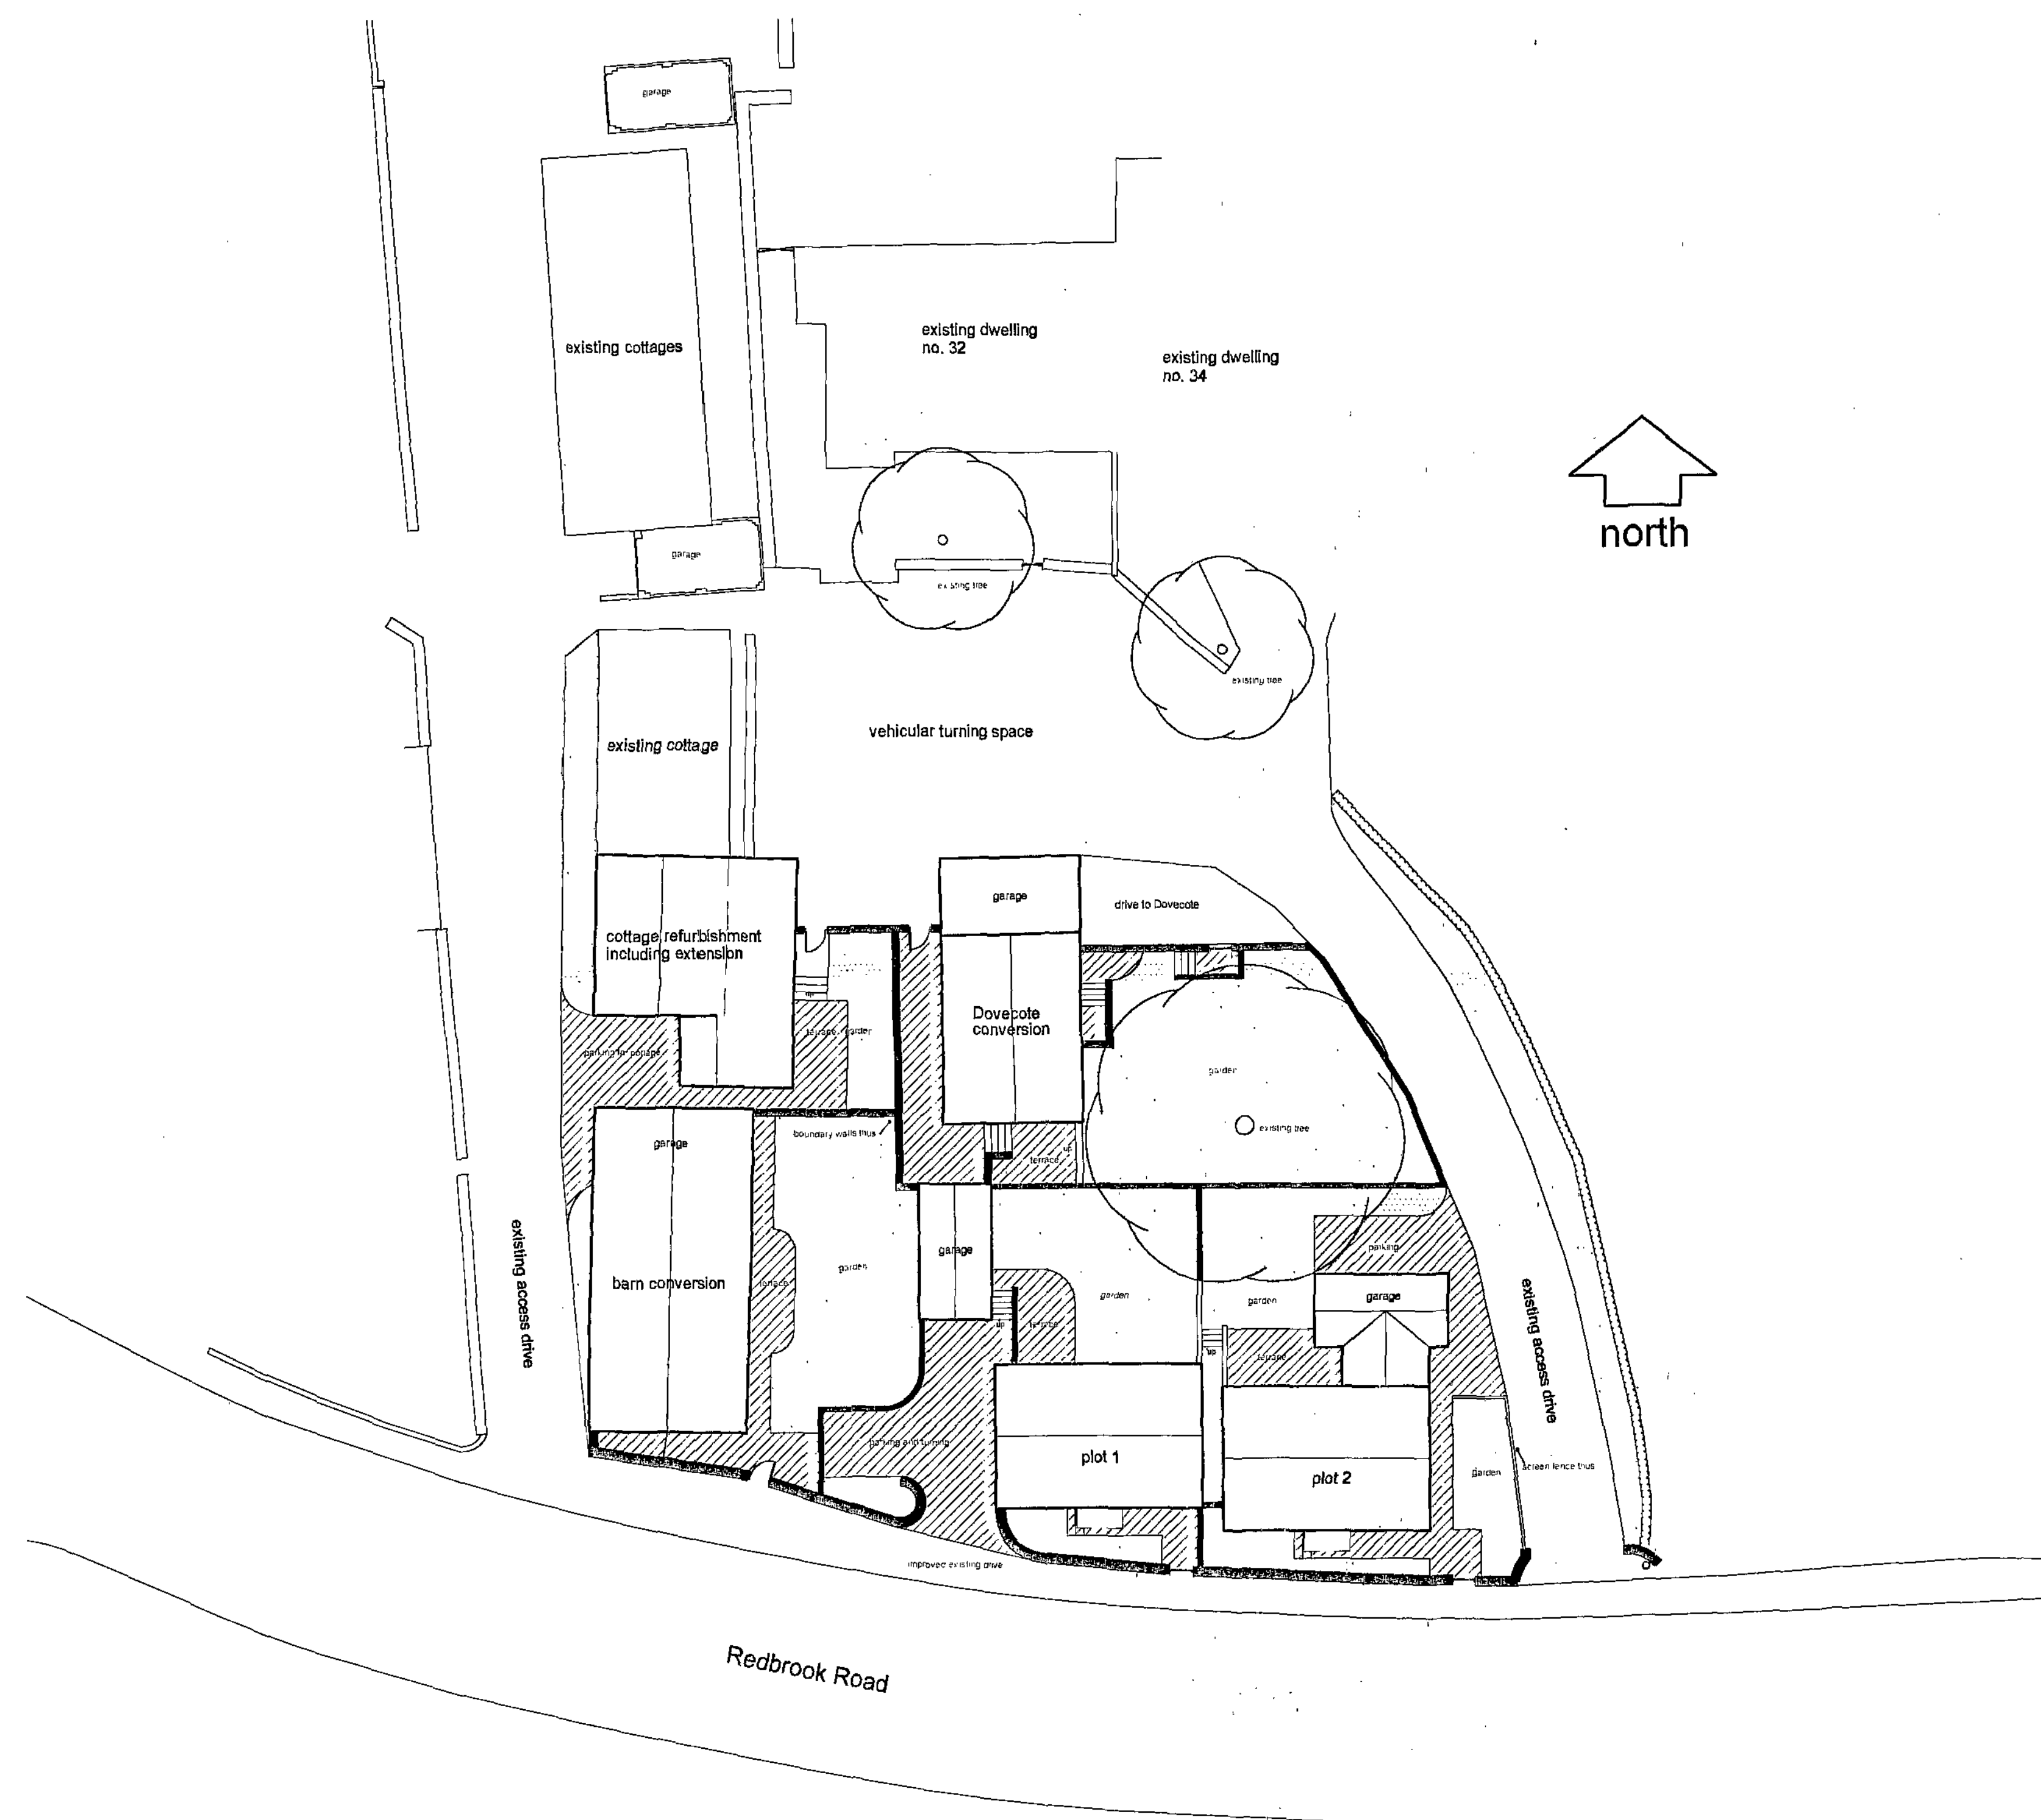

proposed site layout plan 1:200

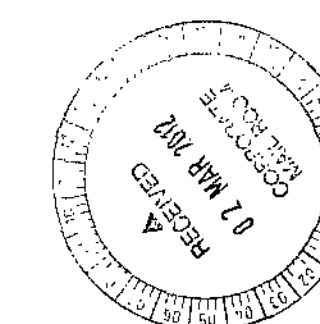

REVISIONS

PETER DIMBERLINE Dip Arch, RIBA
CHARTERED ARCHITECT

**2 TIPSEY COURT, STAINCROSS
 BARNSELEY, S75 6FZ**

tel/fax (01226) 390947
 email: pdimberline@tiscali.co.uk

CLIENT
 Mr L Simpson

PROJECT
 Proposed Residential Development

LOCATION
 Hill Top Farm, Redbrook Road,
 Barnsley

DRAWING
 Proposed site layout


SCALES 1:200 DATE Feb. 12

DRWG No. 2011/09/02


DRAWN BY
 PD

REV.


1) This drawing and the design and details depicted thereon are the copyright of Peter Dimberline Chartered Architect.
 2) All dimensions on this drawing are to be checked by the Contractor and any discrepancies are to be reported to the Architect.
 3) Do not scale critical dimensions off this drawing.
 4) Contractor to ensure that all Health & Safety requirements (CDM Regulations) in relation to this project will be complied with.

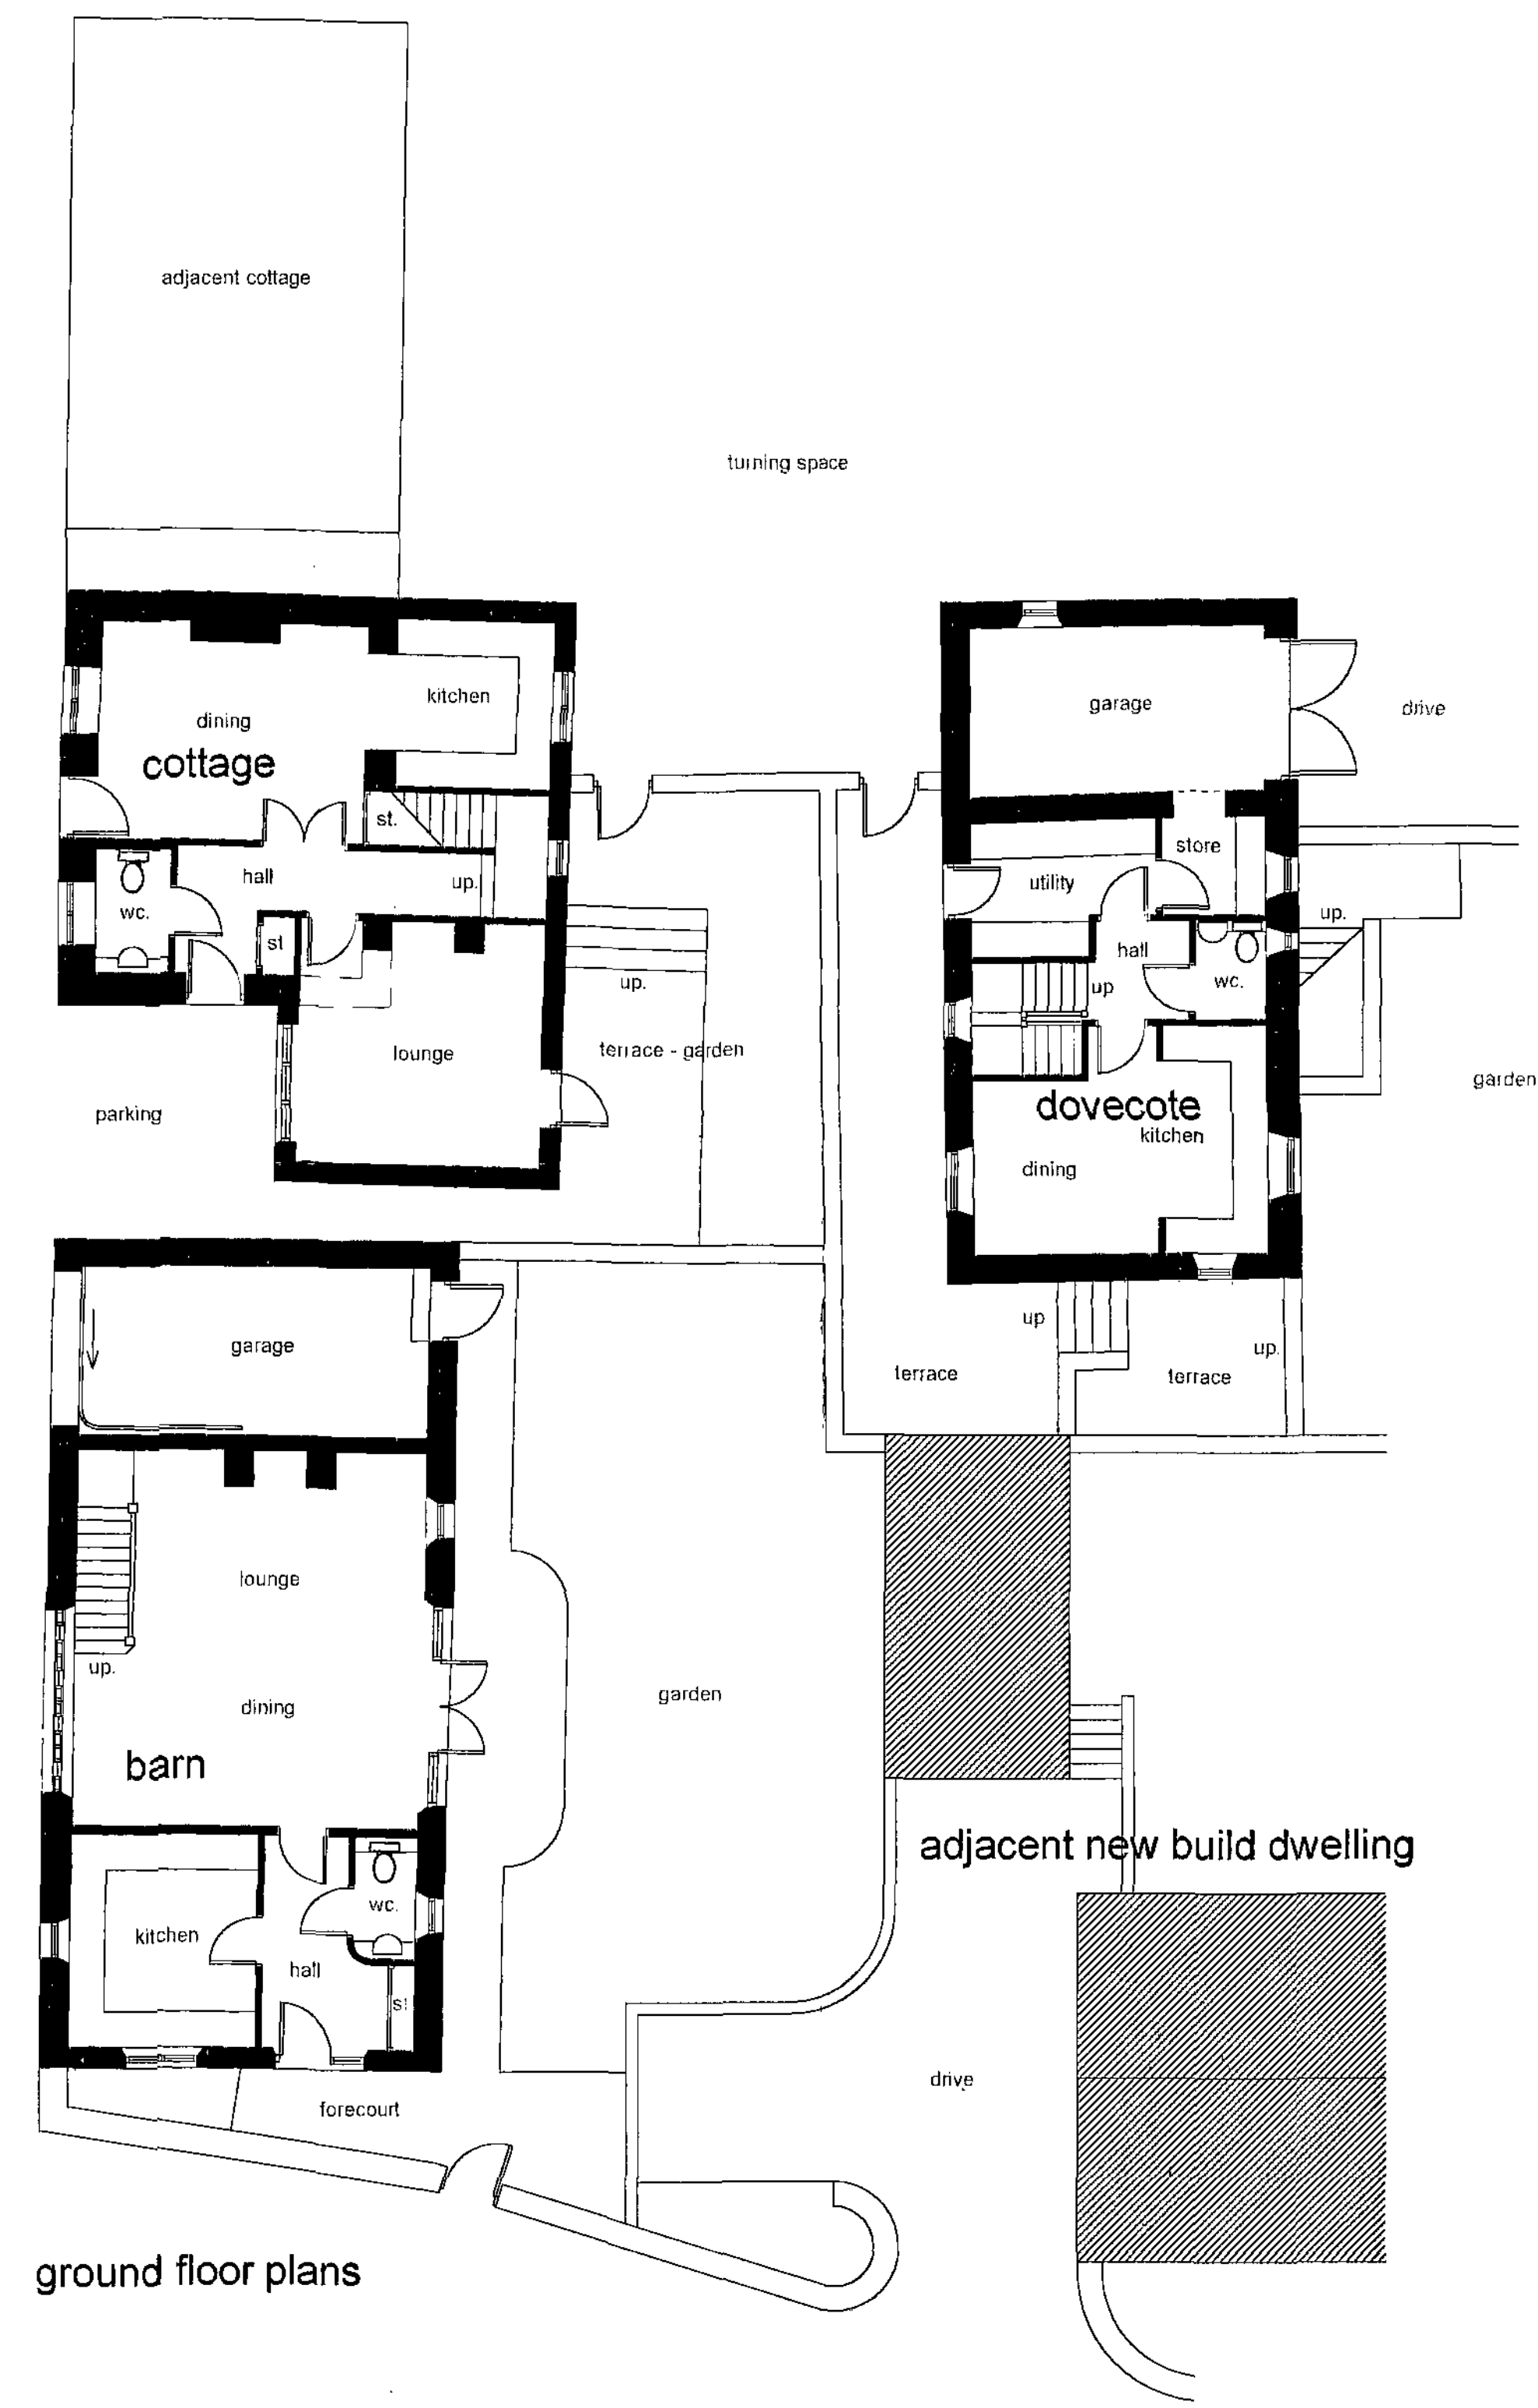


ground floor plans

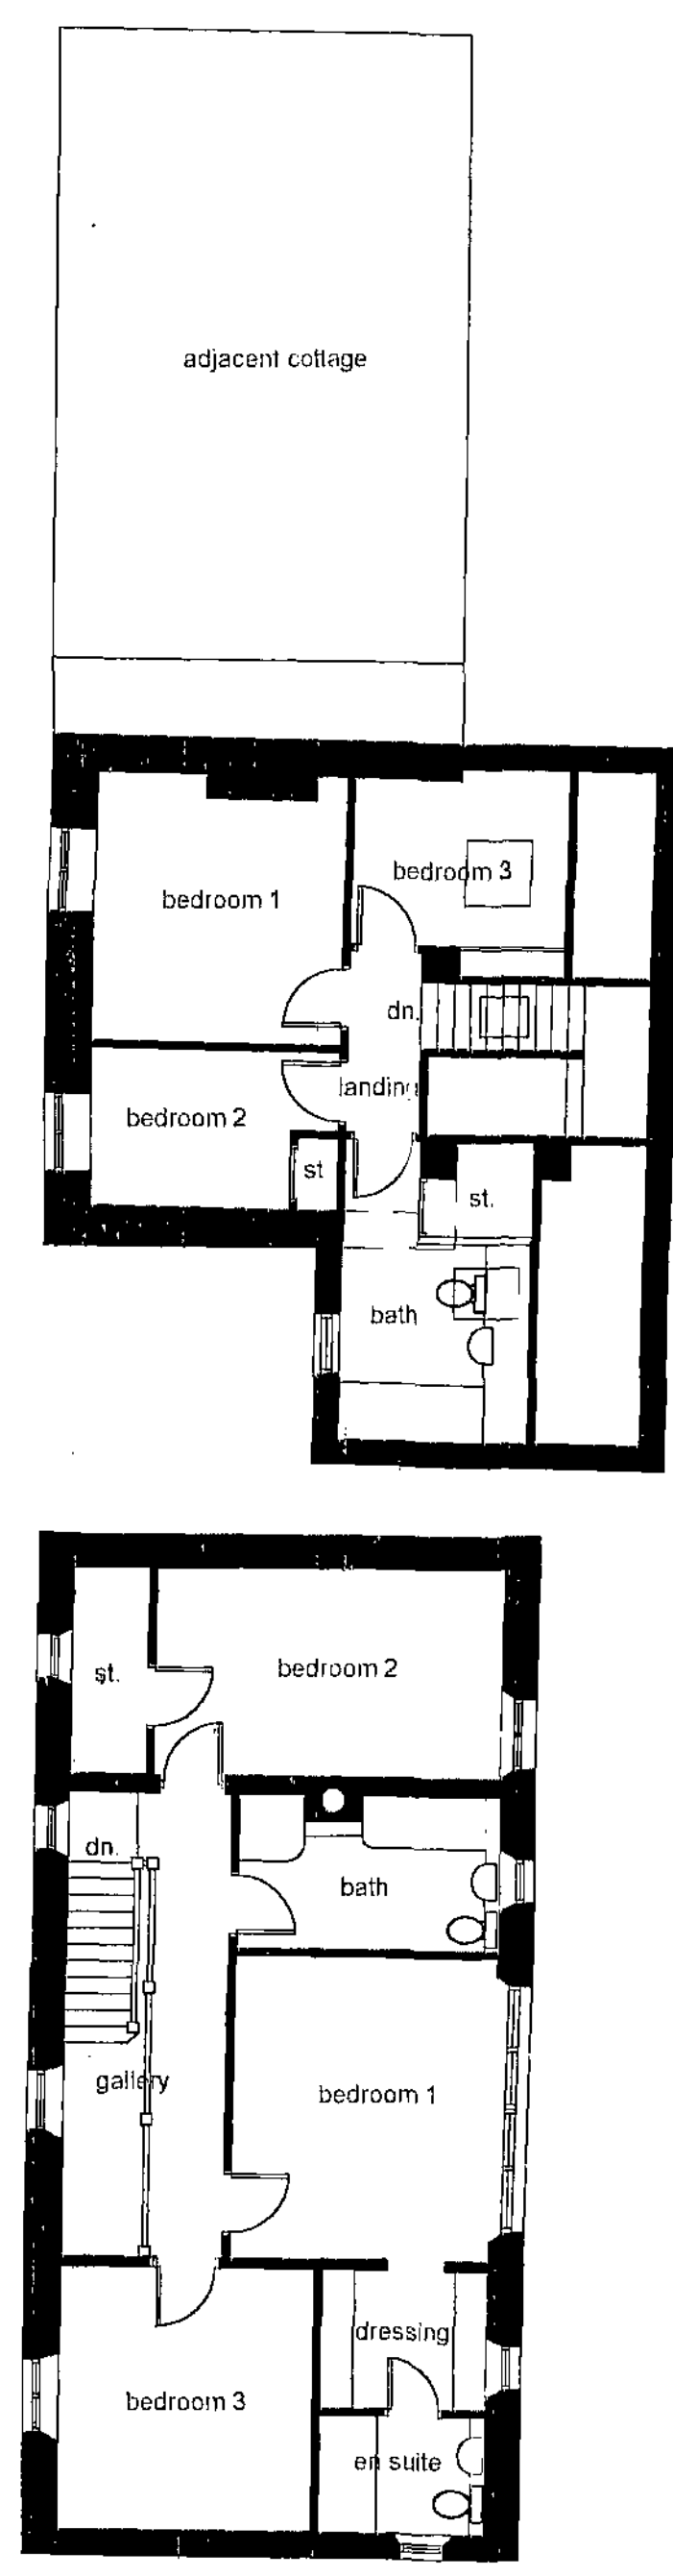


first floor plans

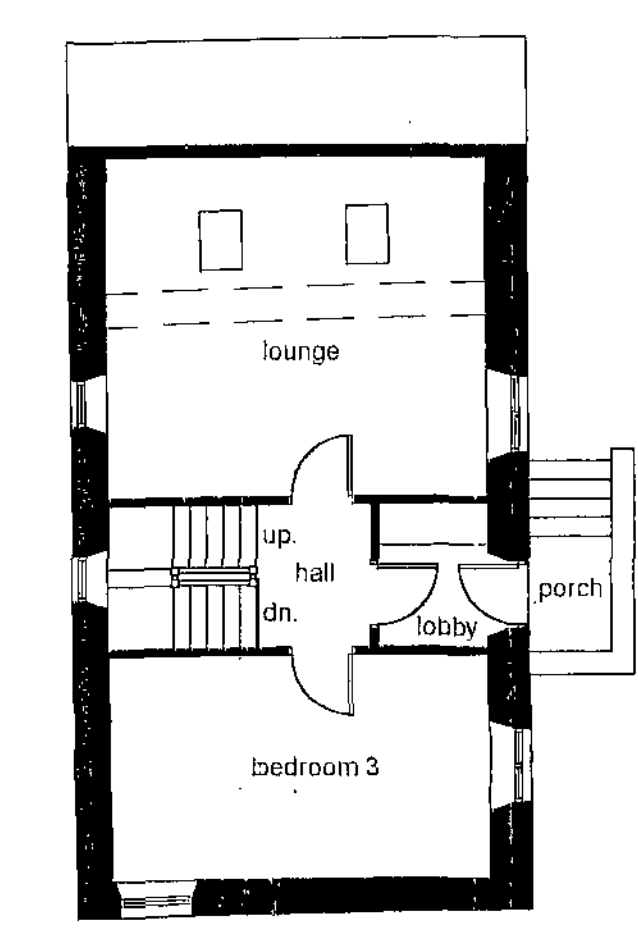

first floor plan

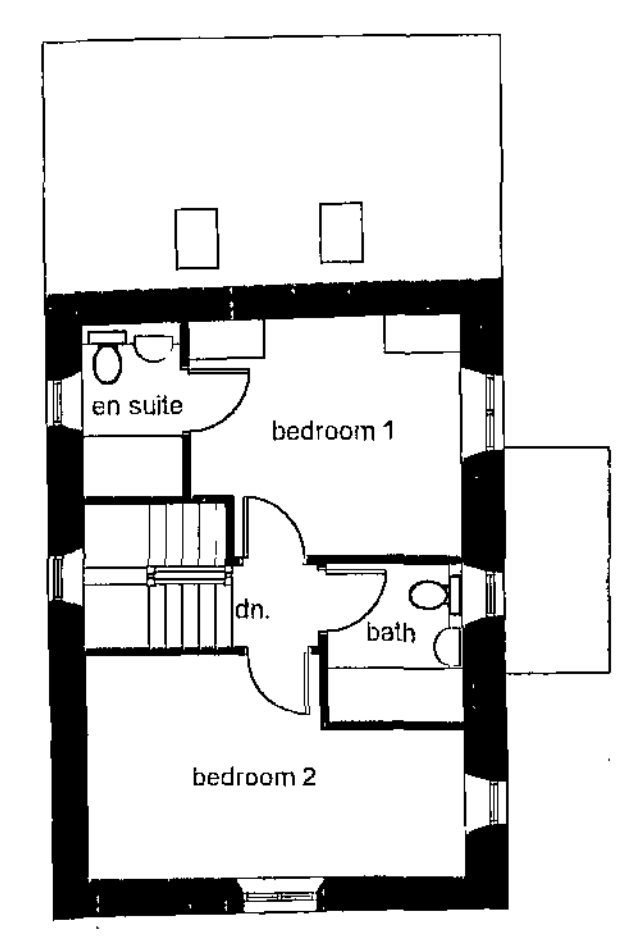

second floor plan

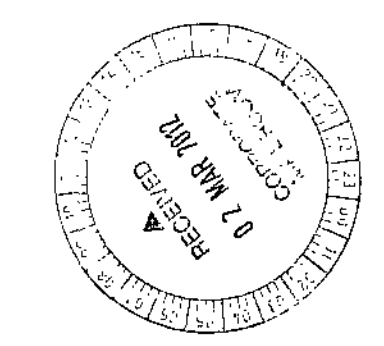


REVISIONS


PETER DIMBERLINE Dip Arch, RIBA CHARTERED ARCHITECT	
2 TIPSEY COURT, STAINCROSS BARNSELEY, S75 6FZ	
tel/fax (01226) 390947 email: pdimberline@tiscali.co.uk	
CLIENT	Mr L Simpson
PROJECT	Proposed Residential Development
LOCATION	Hill Top Farm, Redbrook Road, Barnsley
DRAWING	Proposed conversion of barn, cottage and dovecote. Proposed floor layouts
SCALES	1:100
DATE	Feb' 12
DRWG No.	2011/09/03
REV.	DRAWN BY PD

1) This drawing and the design and details depicted thereon are the copyright of Peter Dimberline Chartered Architect.
 2) All dimensions on this drawing are to be checked by the Contractor and any discrepancies are to be reported to the Architect.
 3) Do not scale critical dimensions off this drawing.
 4) Contractor to ensure that all Health & Safety requirements (CDM Regulations) in relation to this project will be complied with.


Barn and Cottage Elevations as Proposed

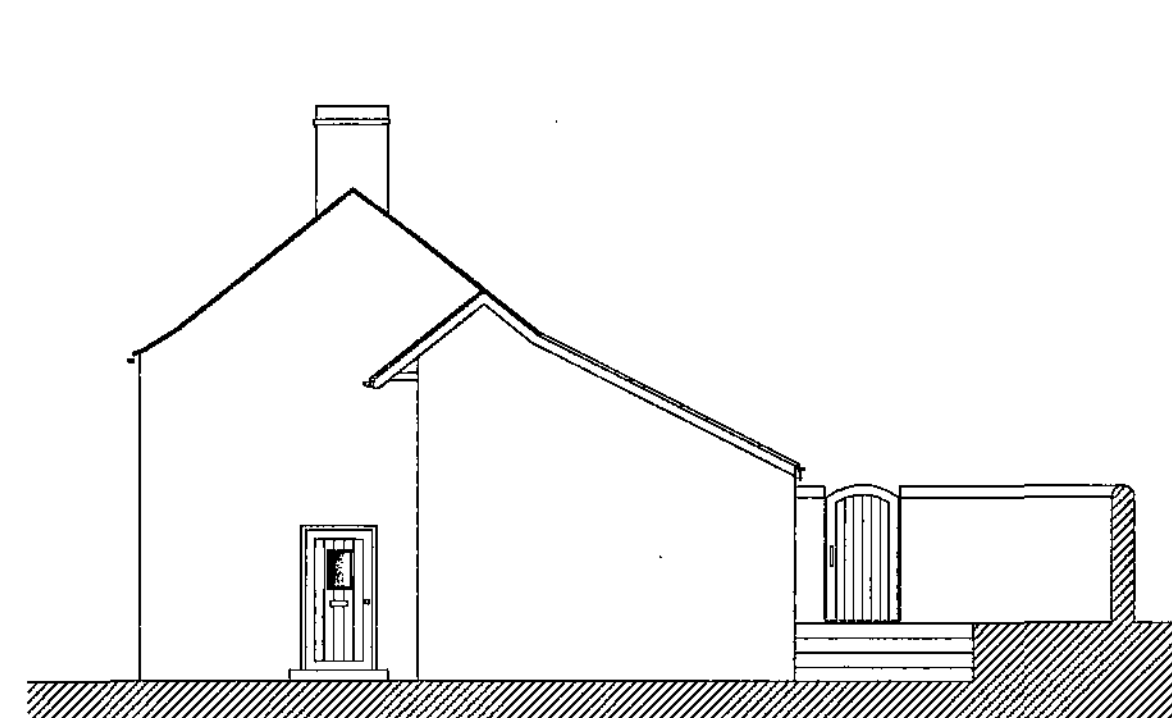

south elevation - cottage

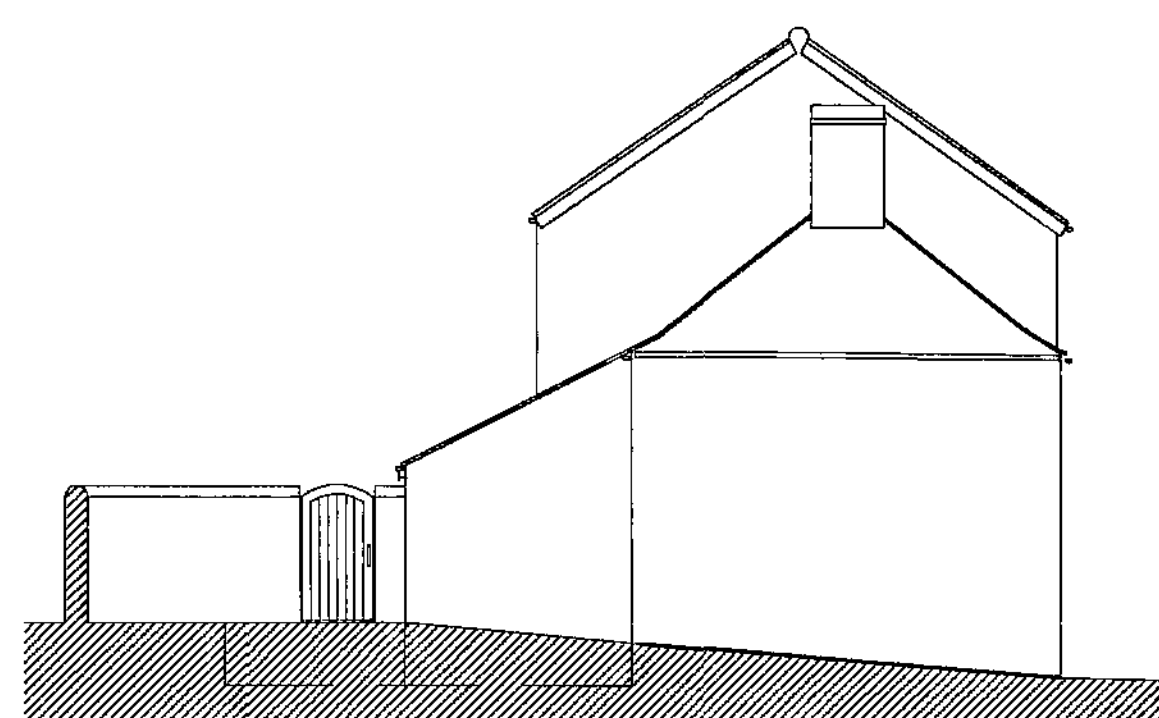


north elevation


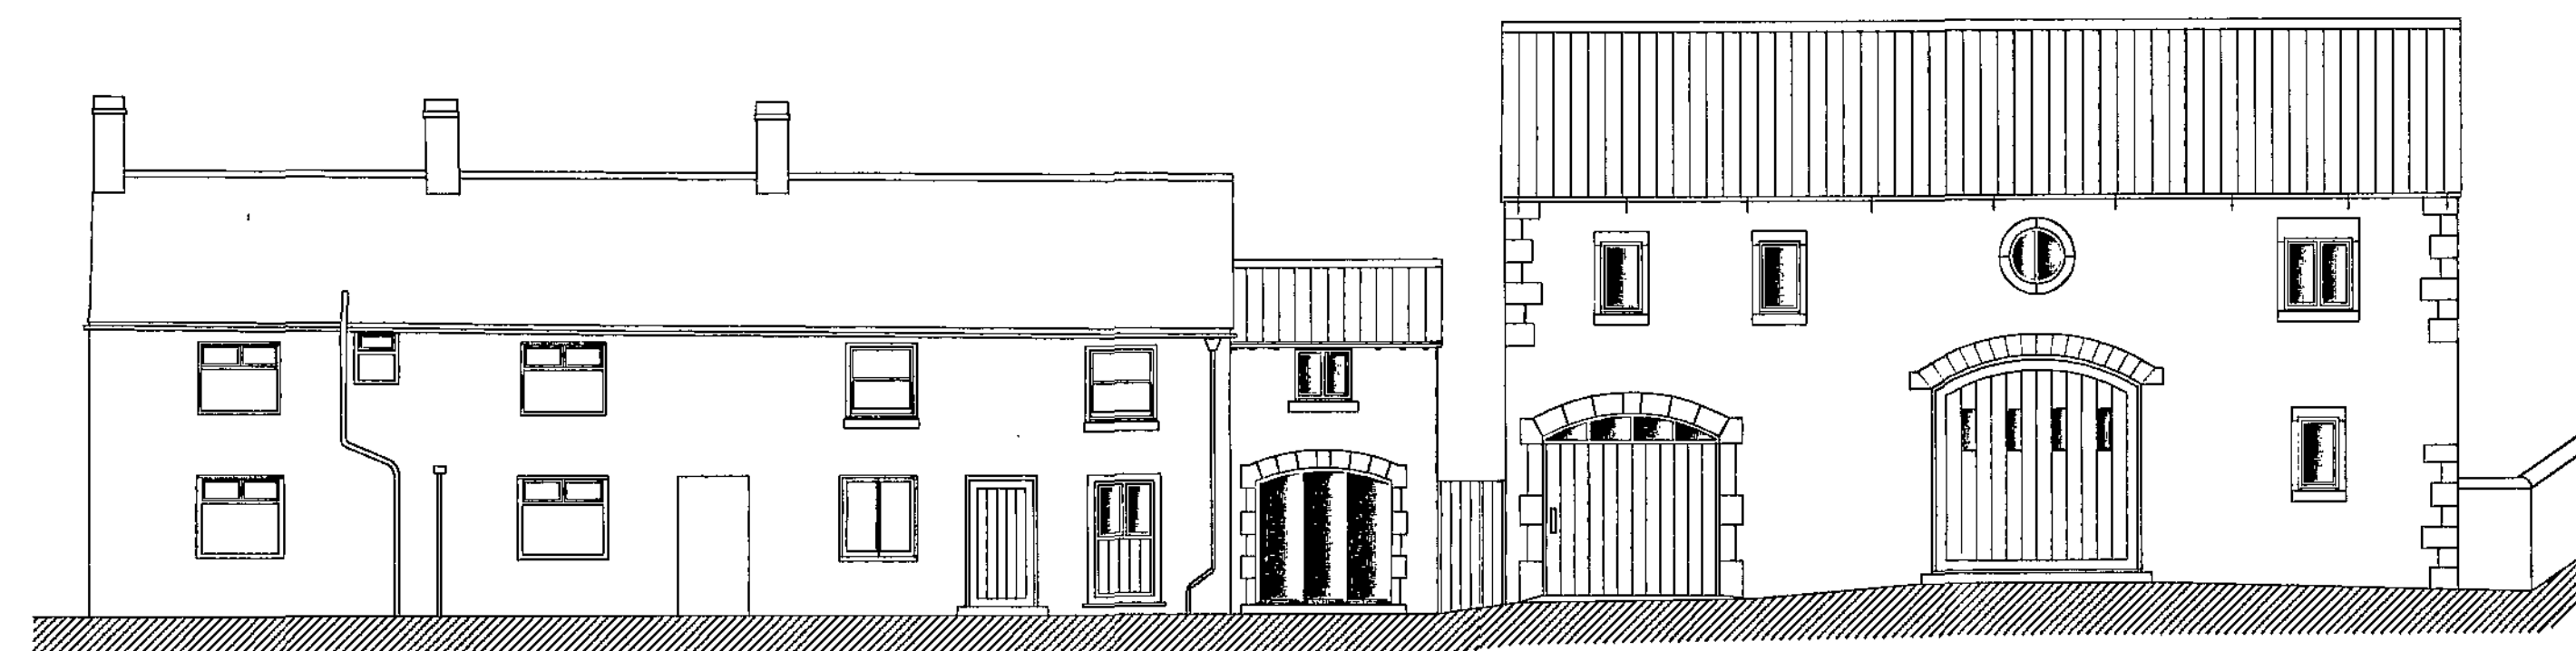


west elevation


Barn and Cottage Elevations as Proposed

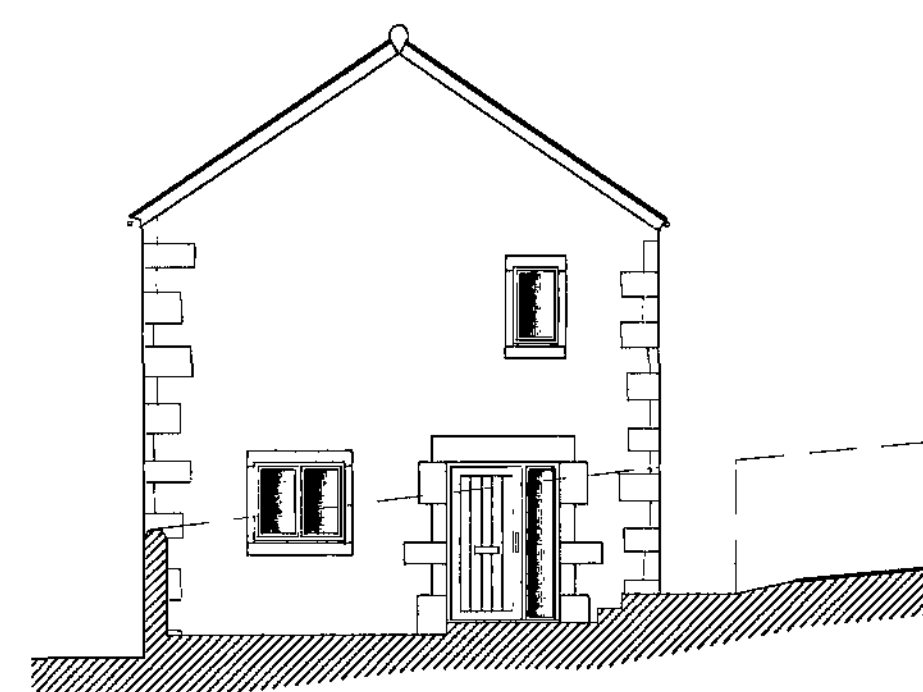


south elevation - barn

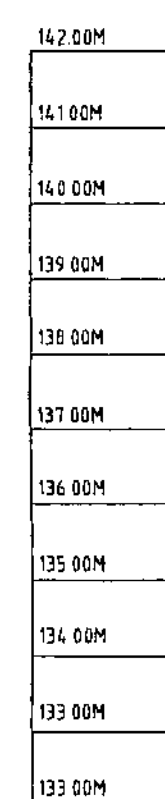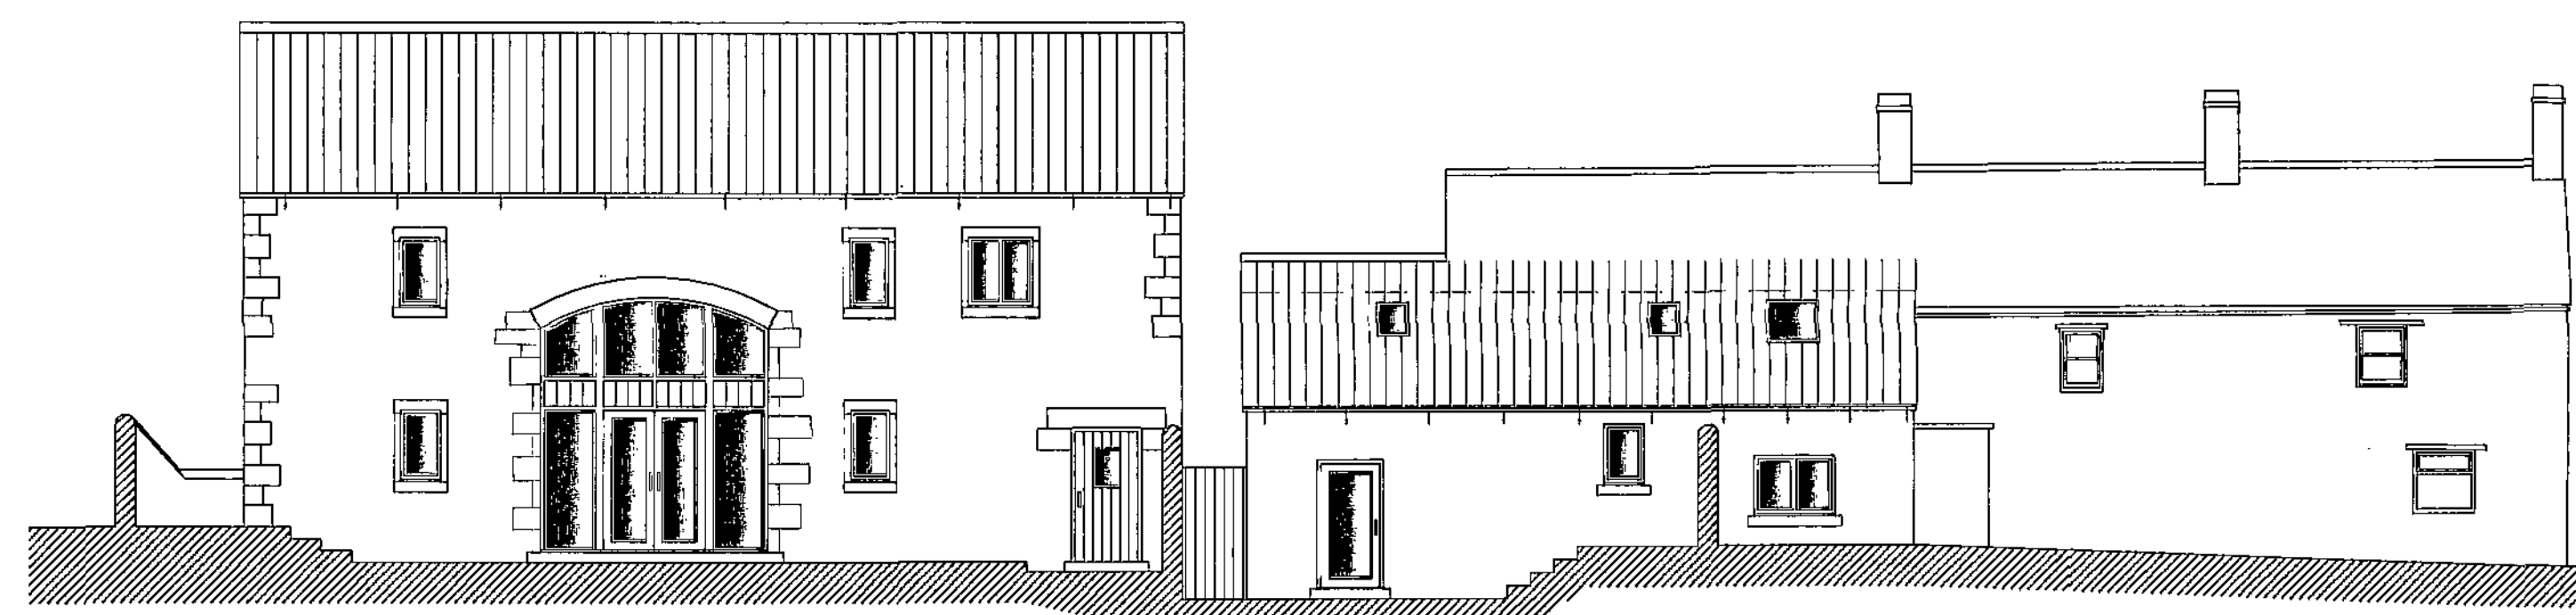



east elevation

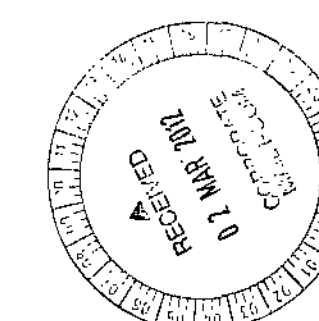


Dovecote Elevations As Proposed

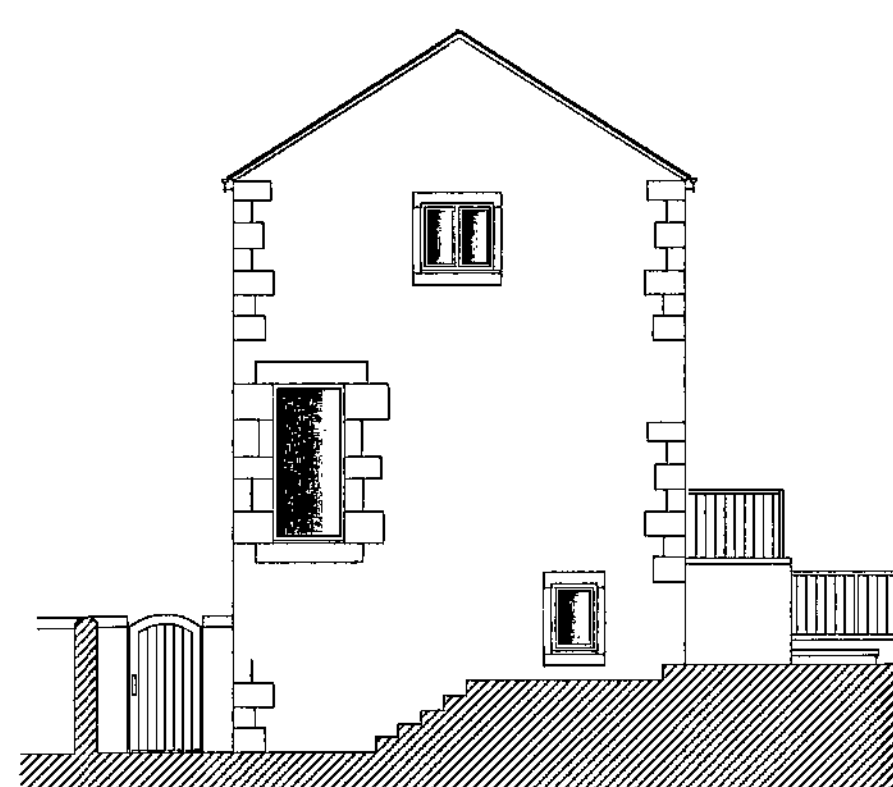


south elevation

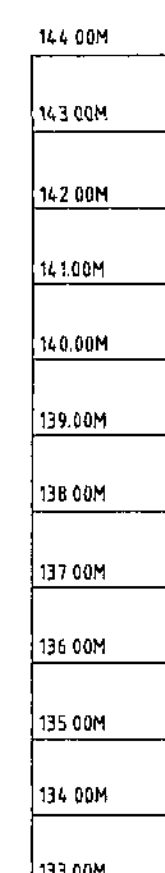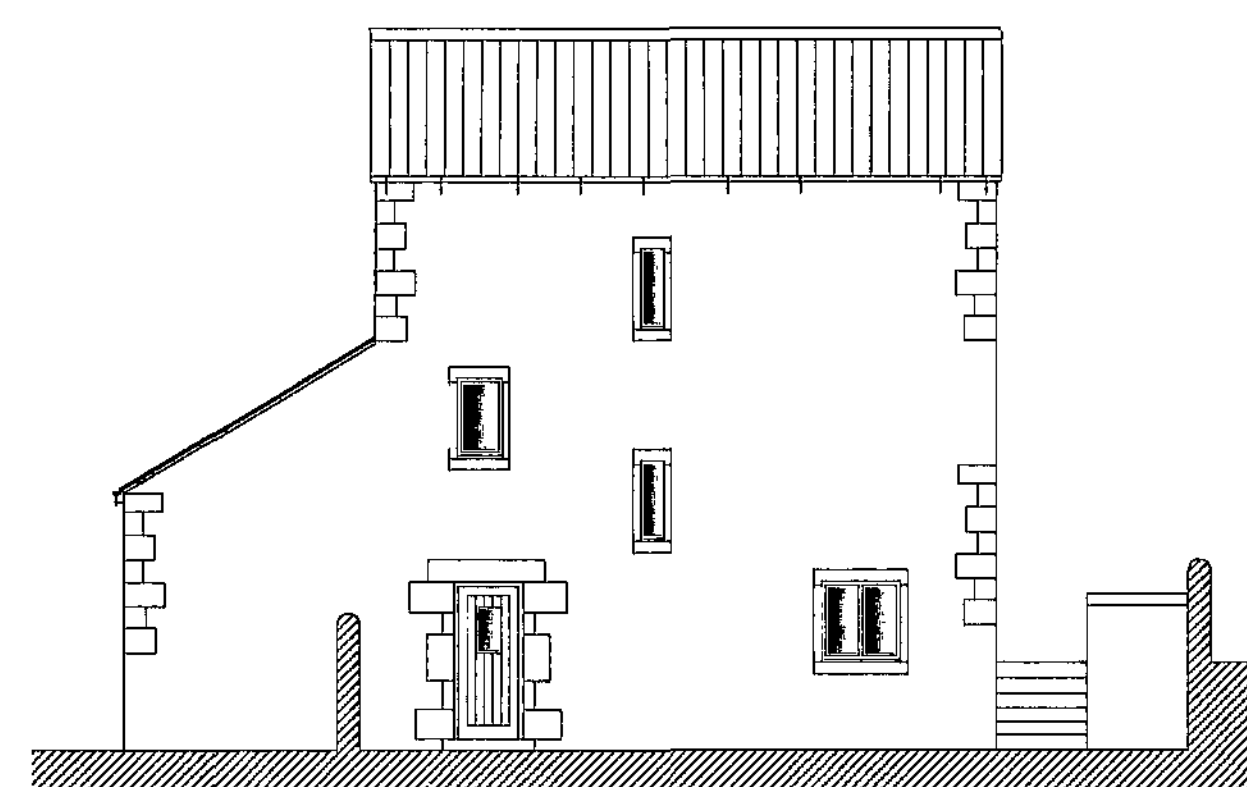

west elevation

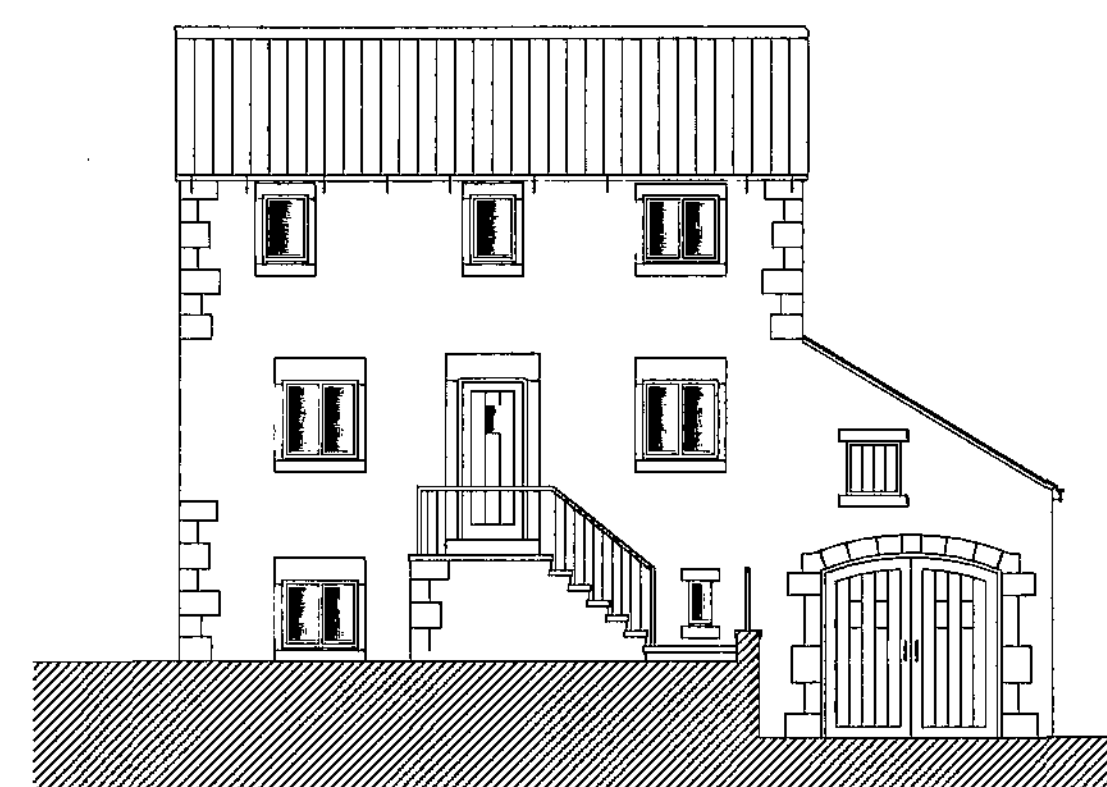

east elevation

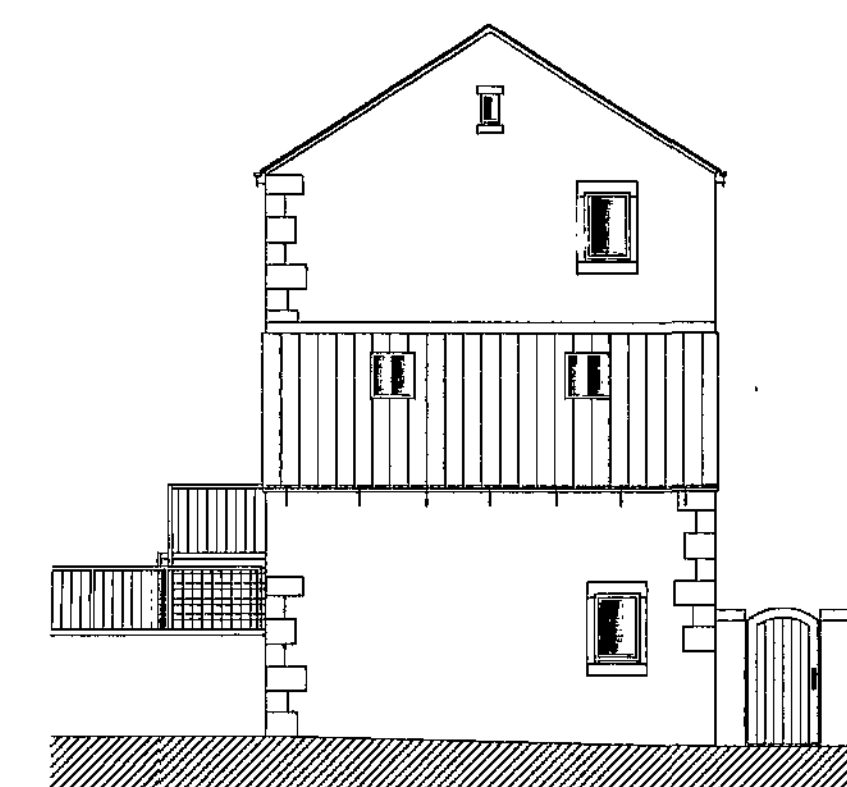

north elevation

REVISIONS

PETER DIMBERLINE Dip Arch, RIBA
CHARTERED ARCHITECT

**2 TIPSEY COURT, STAINCROSS
 BARNSELEY, S75 6FZ**

tel/fax (01226) 390947
 email: pdimberline@tiscali.co.uk

CLIENT
 Mr L Simpson

PROJECT
 Proposed Residential Development

LOCATION
 Hill Top Farm, Redbrook Road,
 Barnsley

DRAWING
 Proposed conversion of barn, cottage
 and dovecote. Proposed elevations






SCALES 1:100 DATE Feb' 12

DRWG No. 2011/09/04

DRAWN BY
 PD


REV.

1) This drawing and the design and details depicted thereon are the copyright of Peter Dimberline Chartered Architect.
 2) All dimensions on this drawing are to be checked by the Contractor and any discrepancies are to be reported to the Architect.
 3) Do not scale critical dimensions off this drawing.
 4) Contractor to ensure that all Health & Safety requirements (CDM Regulations) in relation to this project will be complied with.

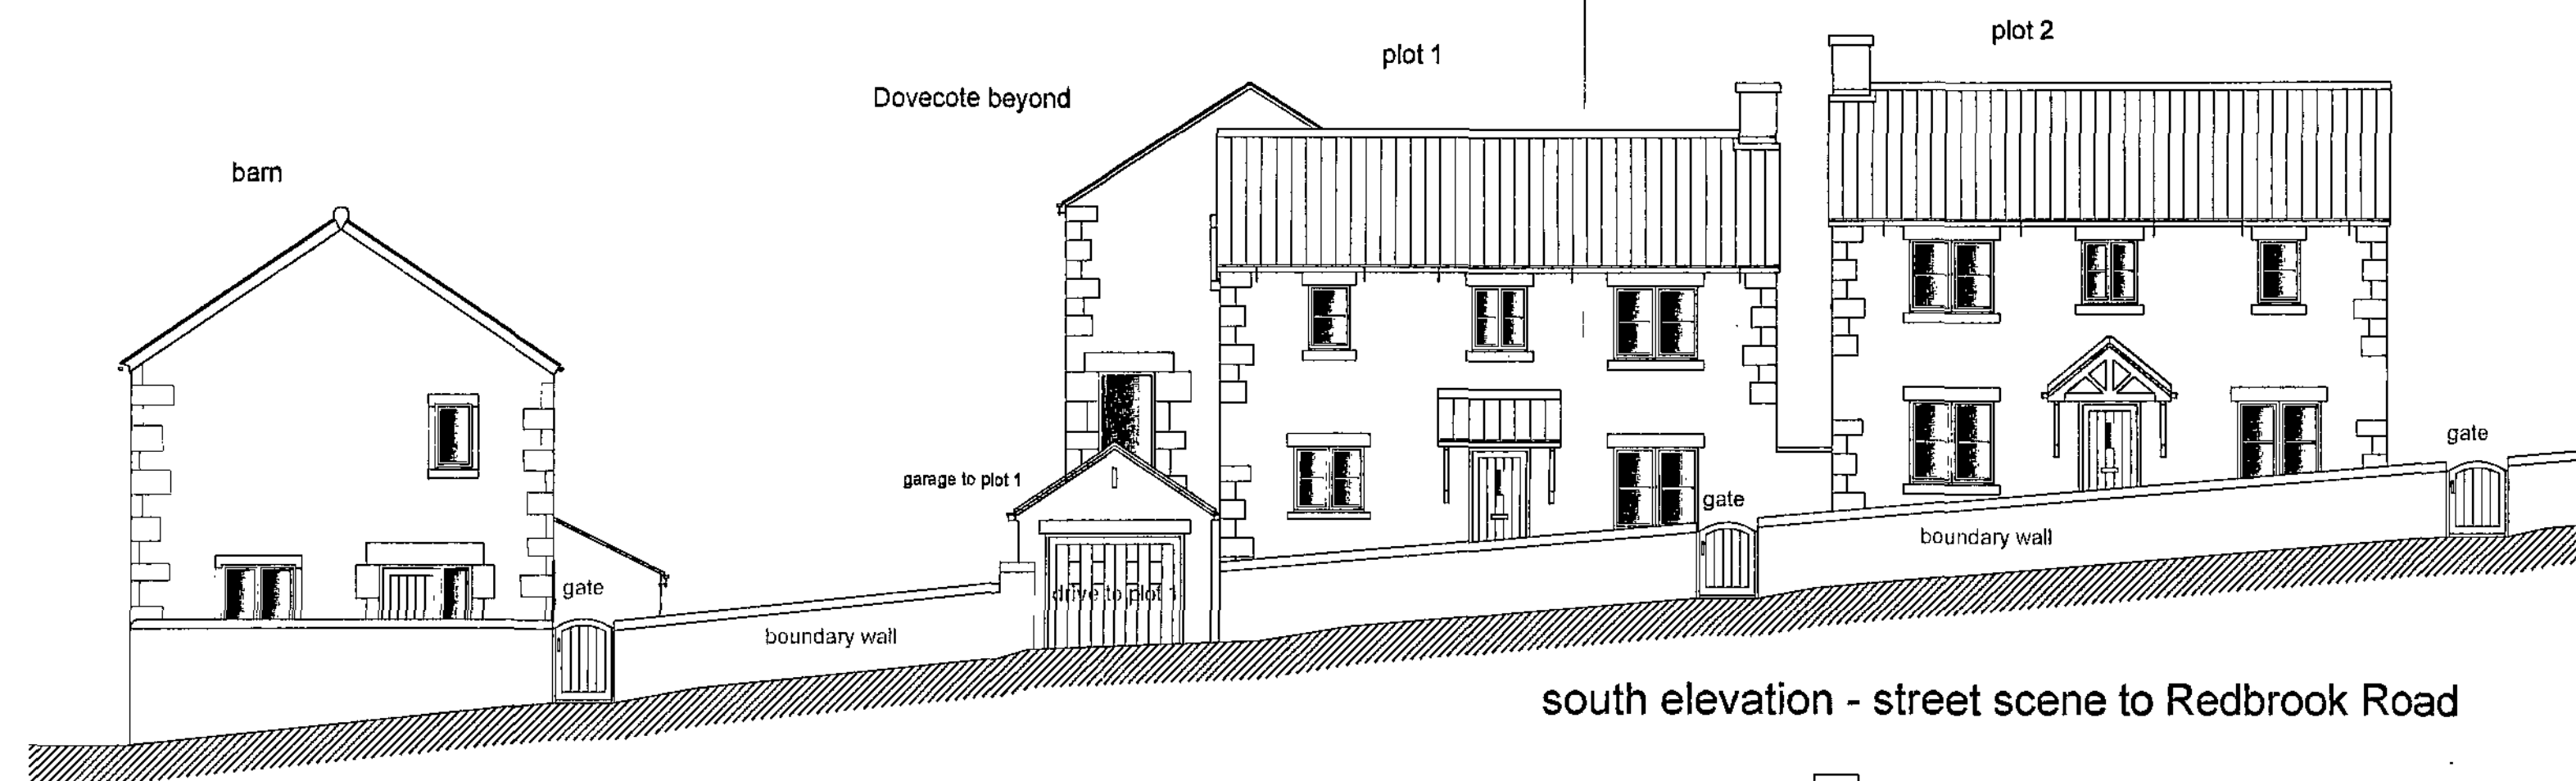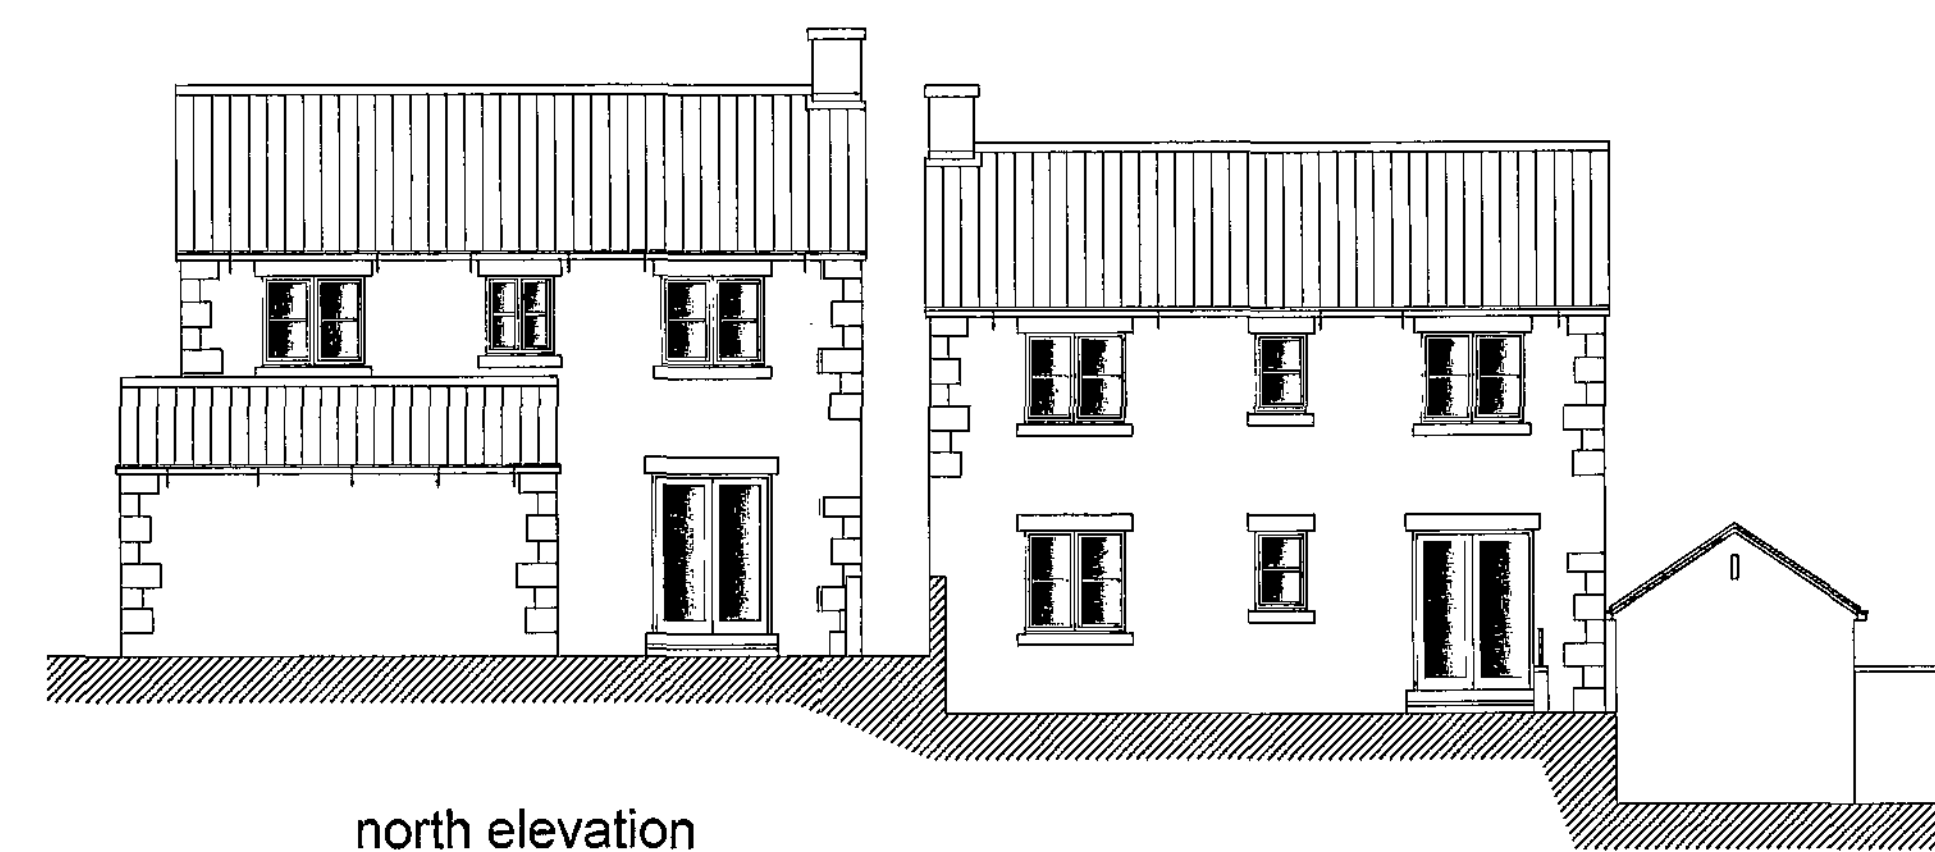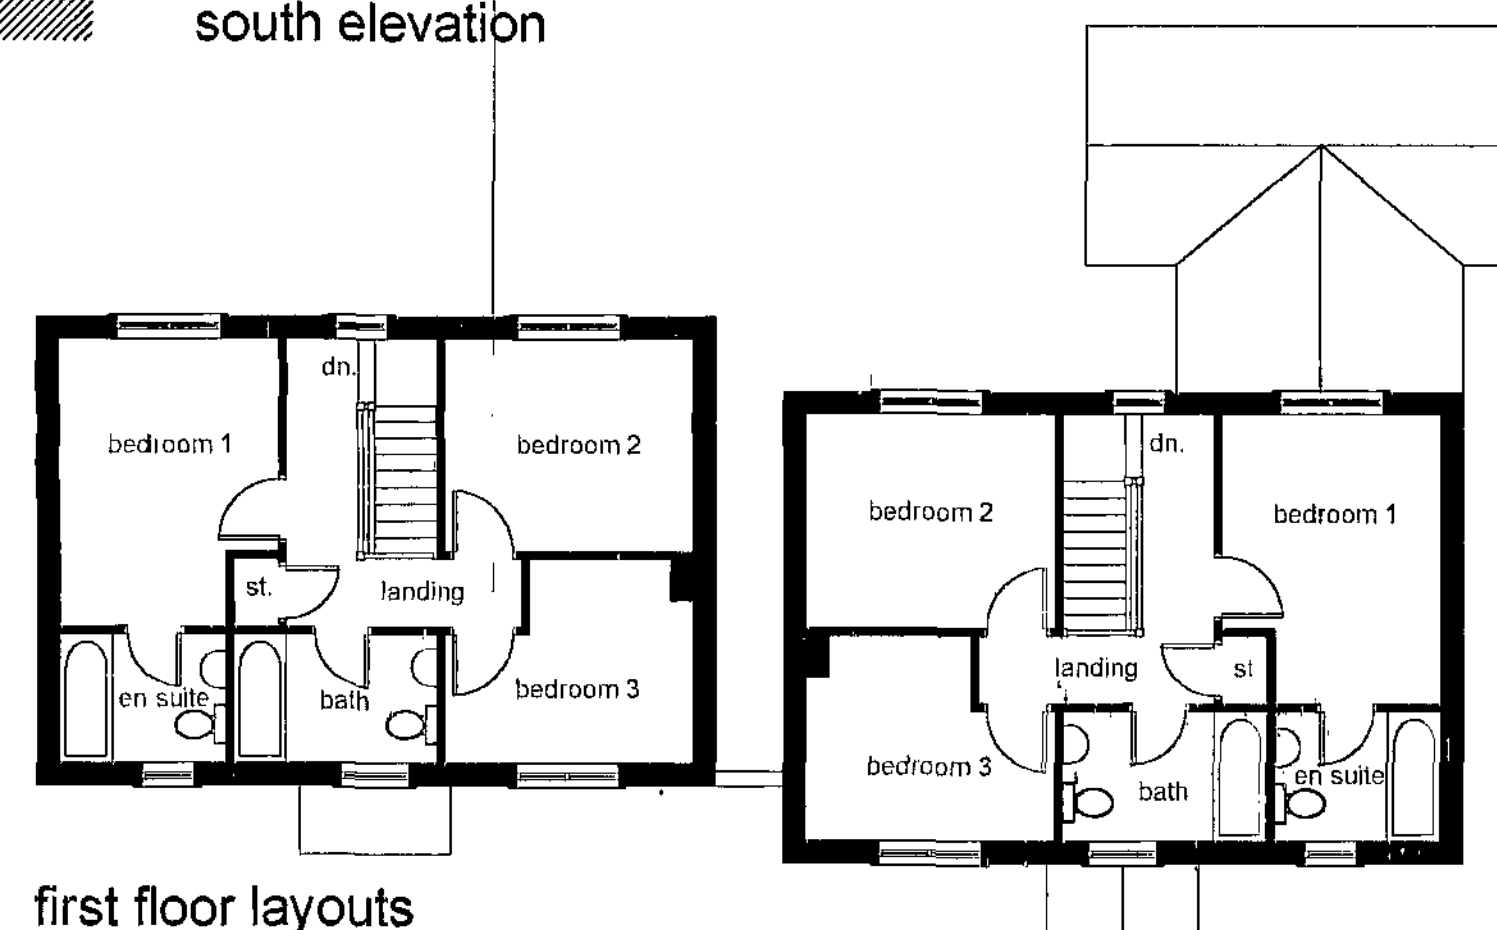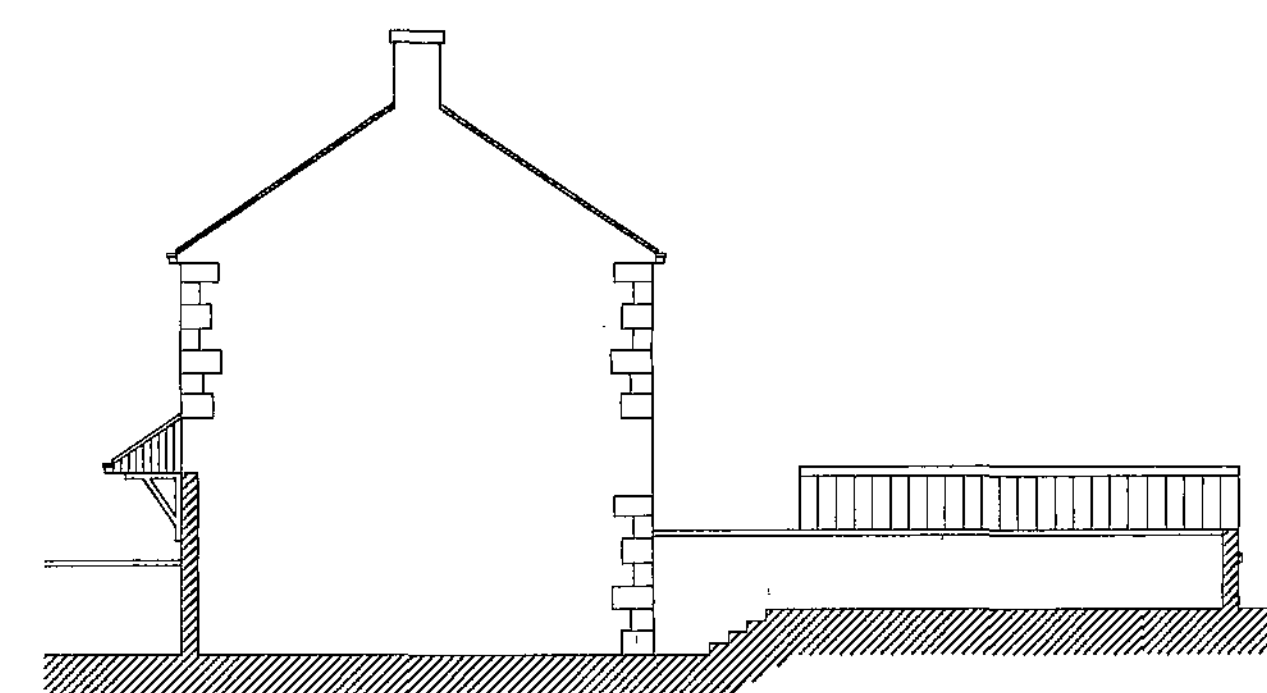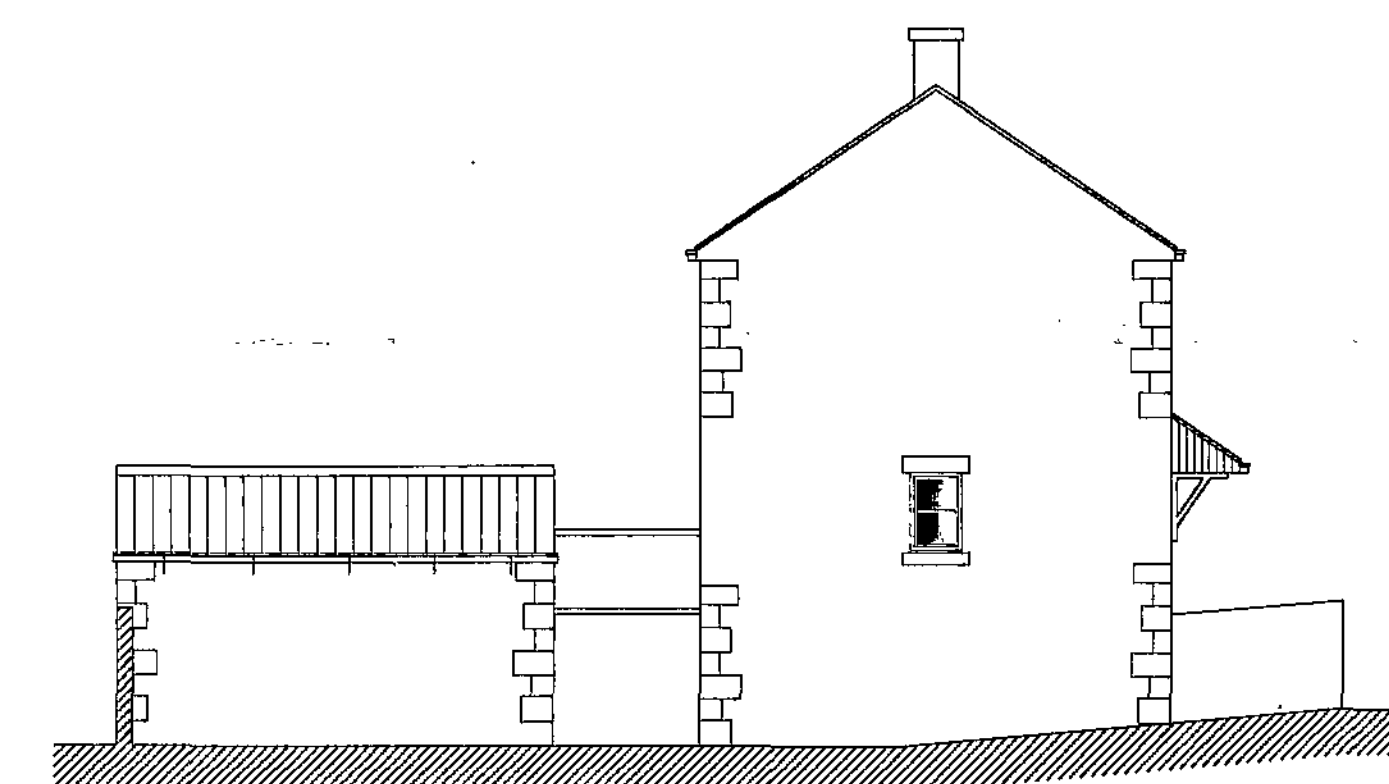


east elevation - plot 1


west elevation - plot 1

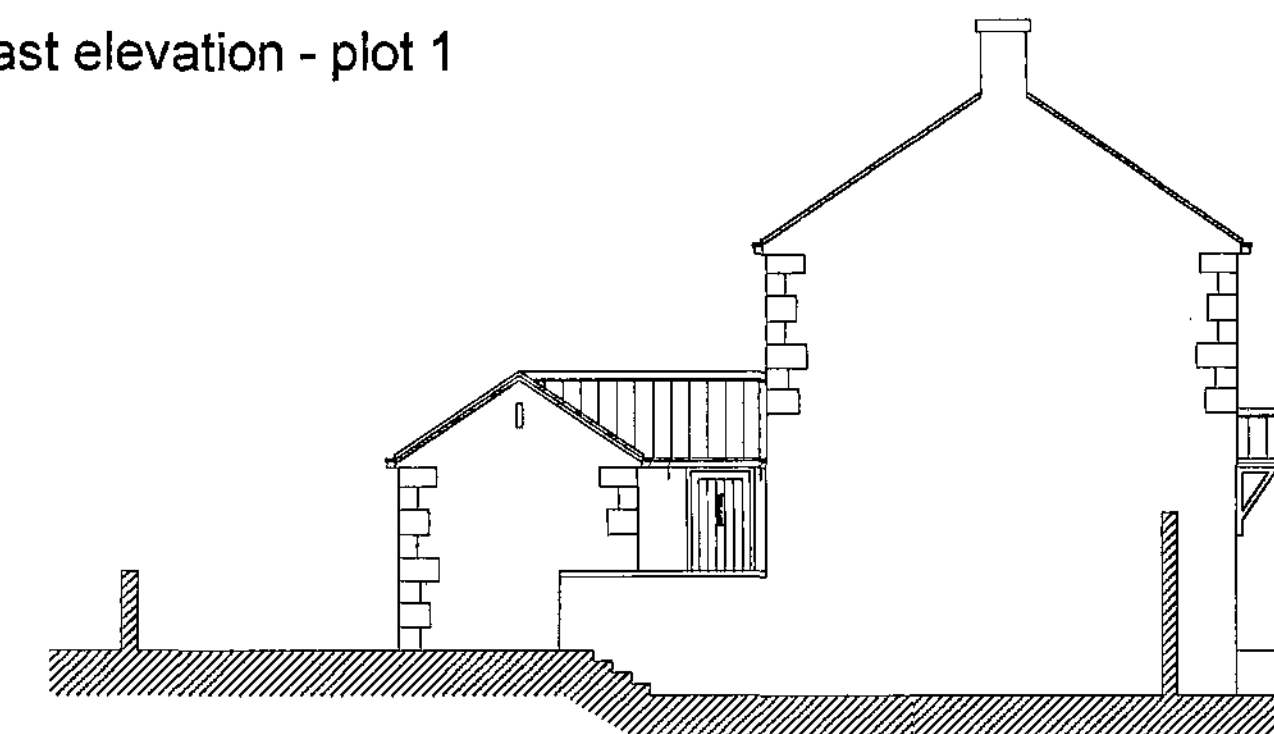


west elevation - plot 2

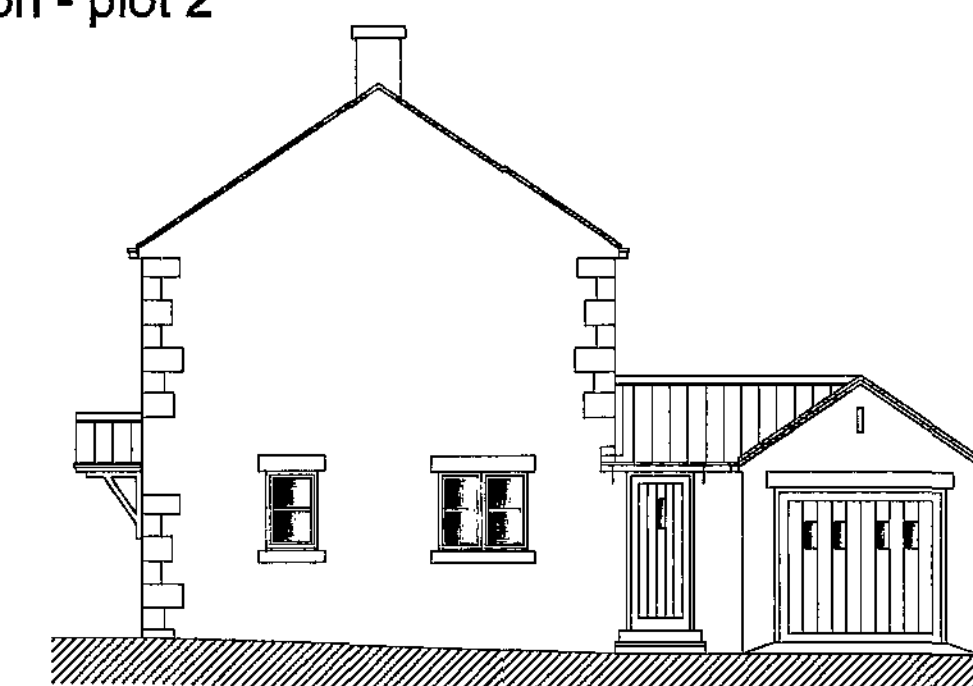

east elevation - plot 2

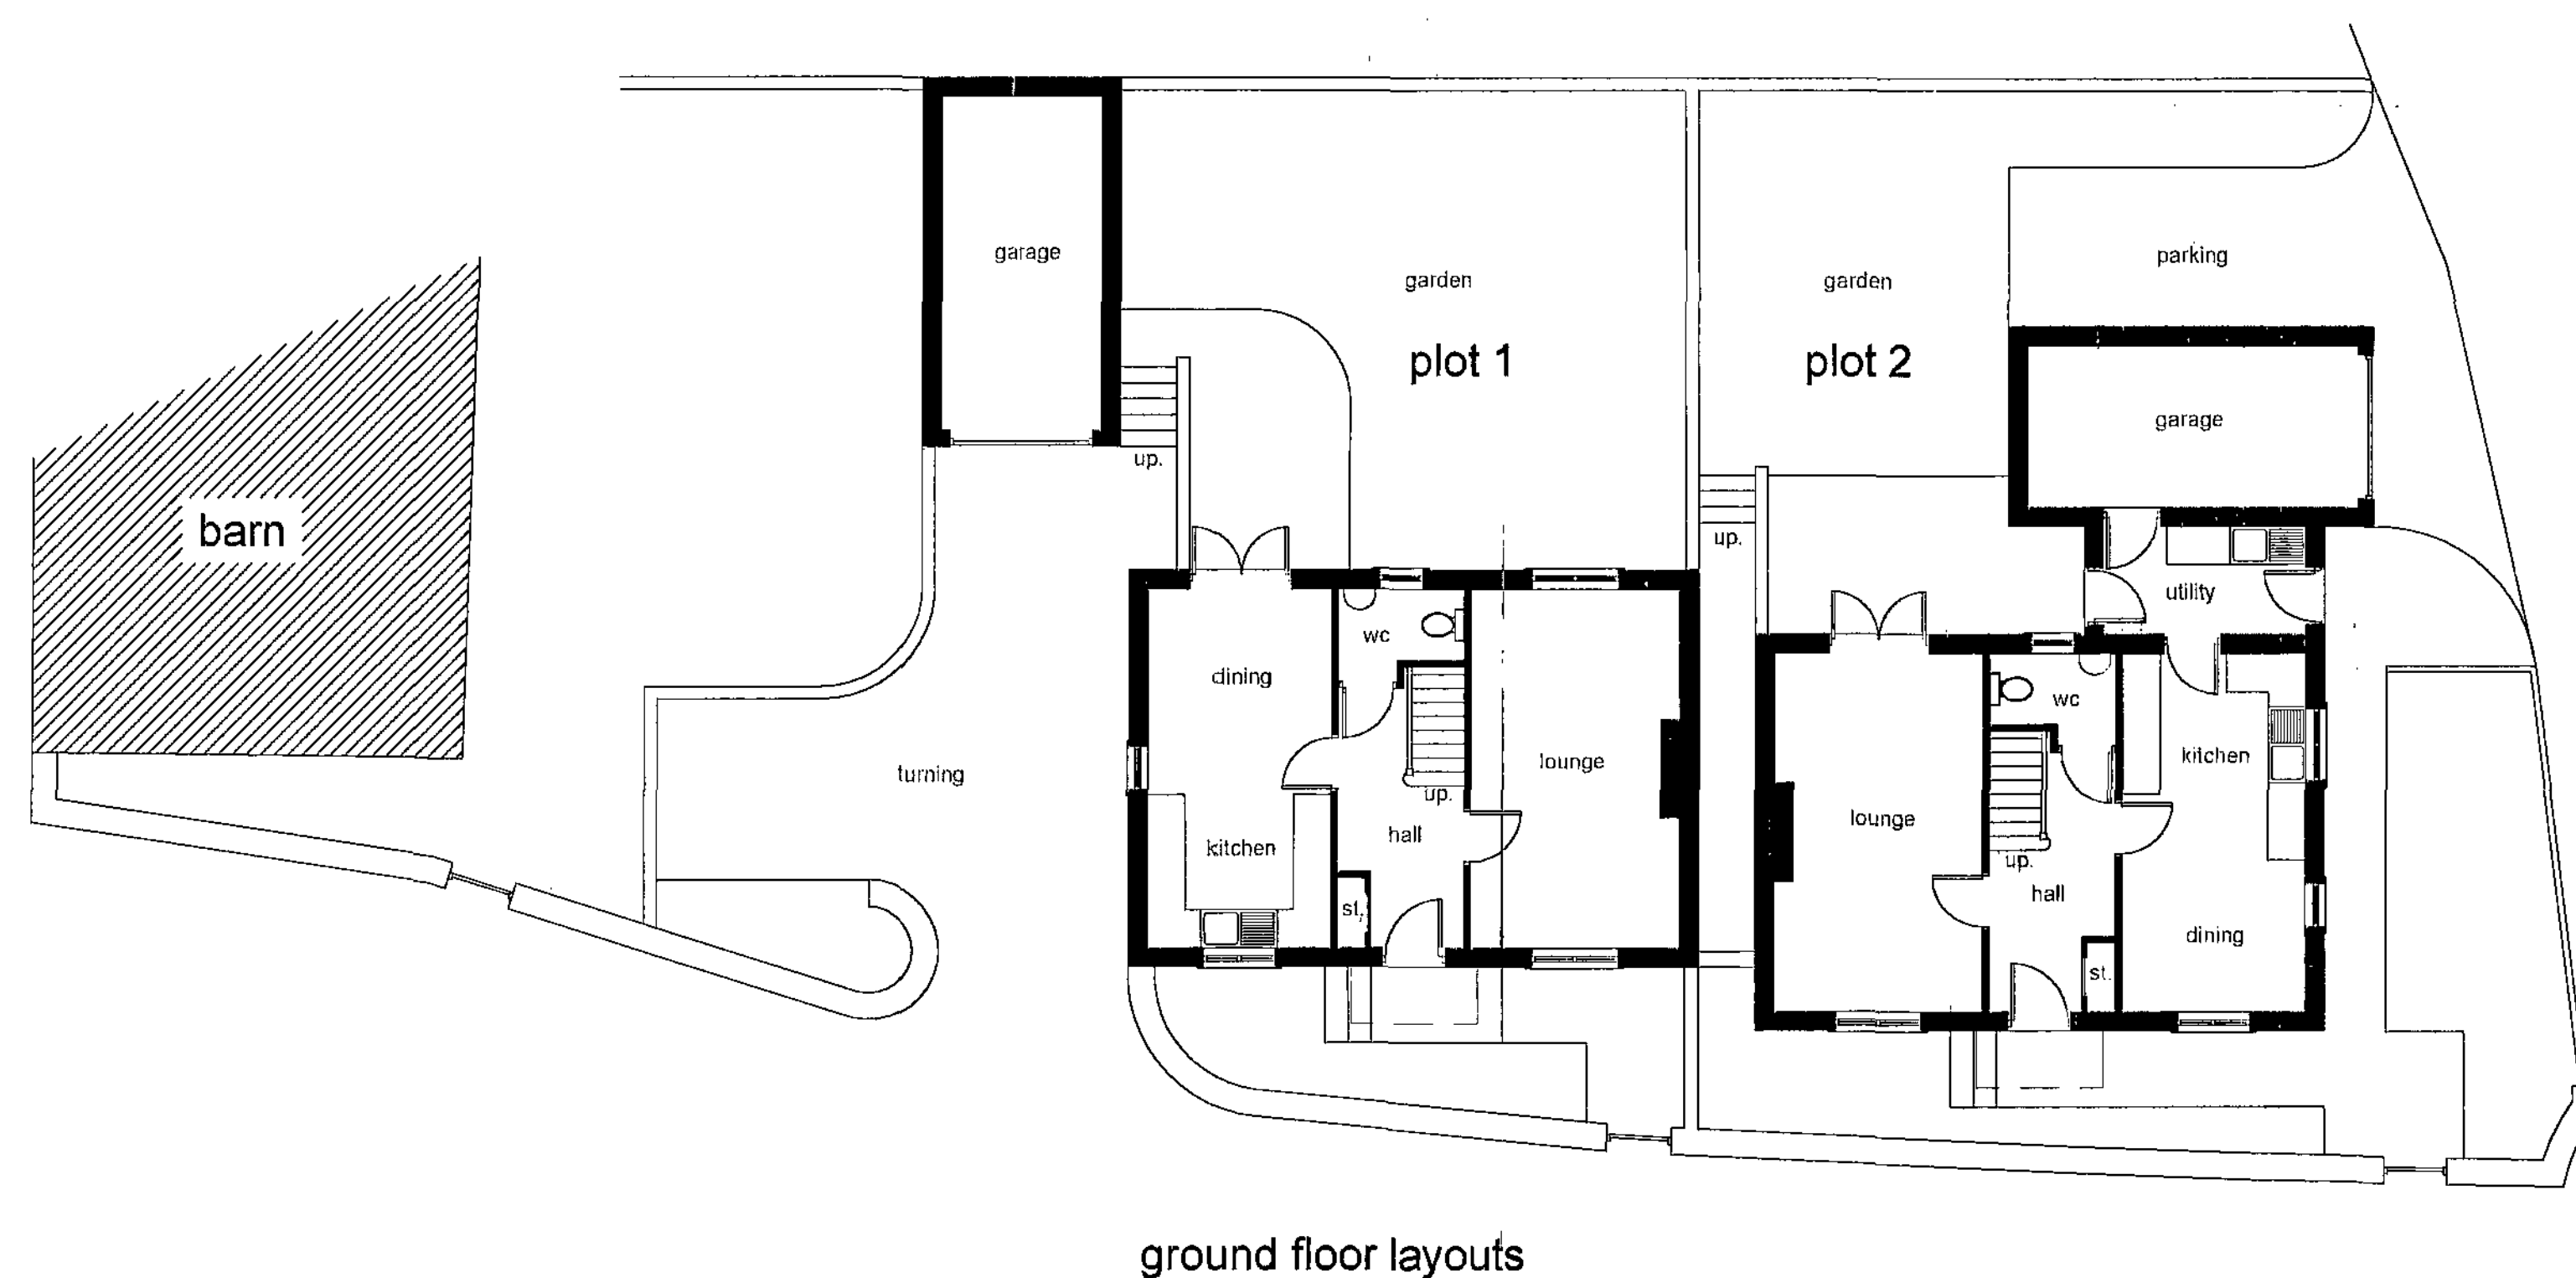

ground floor layouts

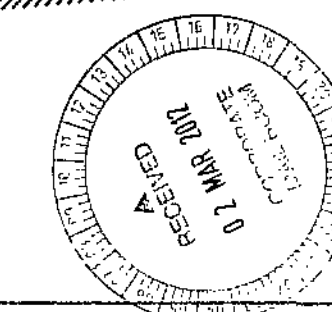

REVISIONS

PETER DIMBERLINE Dip Arch, RIBA
CHARTERED ARCHITECT

**2 TIPSEY COURT, STAINCROSS
 BARNSELEY, S75 6FZ**

tel/fax (01226) 390947
 email: pdimberline@tiscali.co.uk

CLIENT
 Mr L Simpson

PROJECT
 Proposed Residential Development

LOCATION
 Hill Top Farm, Redbrook Road,
 Barnsley

DRAWING
 Proposed new build dwellings.
 Plots 1 and 2

SCALE 1:100 DATE Feb '12

DRWG No. 2011/09/05

REV.

DRAWN BY
 PD