



- KEY
- 1 RED FACING BRICKWORK
 - 2 FEATURE FACING BRICKWORK DETAILING
 - 3 GREY PLAIN CONCRETE ROOF TILES
 - 4 PPC ALUMINIUM FRAMED SHOPFRONT WINDOWS
 - 5 UPVC WHITE FRAMED WINDOWS
 - 6 UPVC FASCIAS, SOFFITS AND RAINWATER GOODS
 - 7 COLOUR COATED EXTERNAL SECURITY SHUTTERS
 - 8 PAINTED/COLOUR COATED FLUSH TIMBER/STEEL DOOR
 - 9 SIGNAGE ZONE

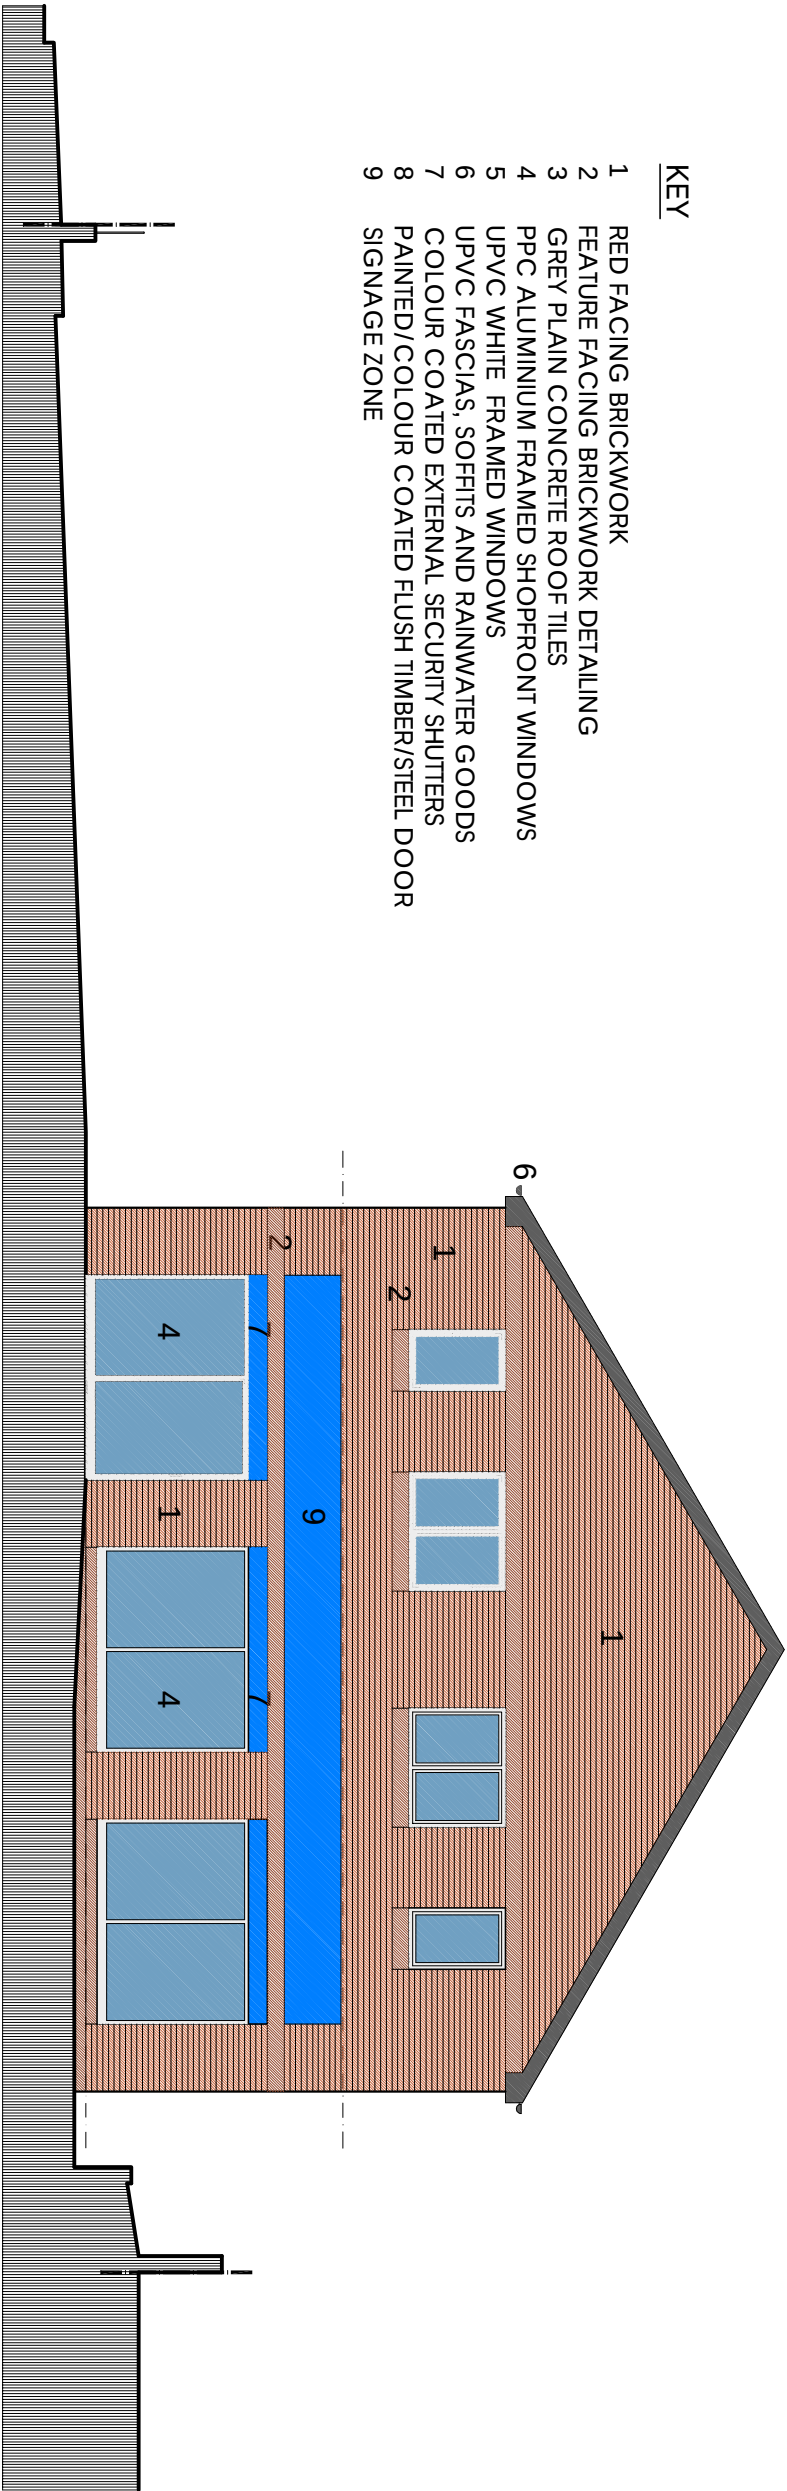

EAST ELEVATION (FROM BADEN STREET)

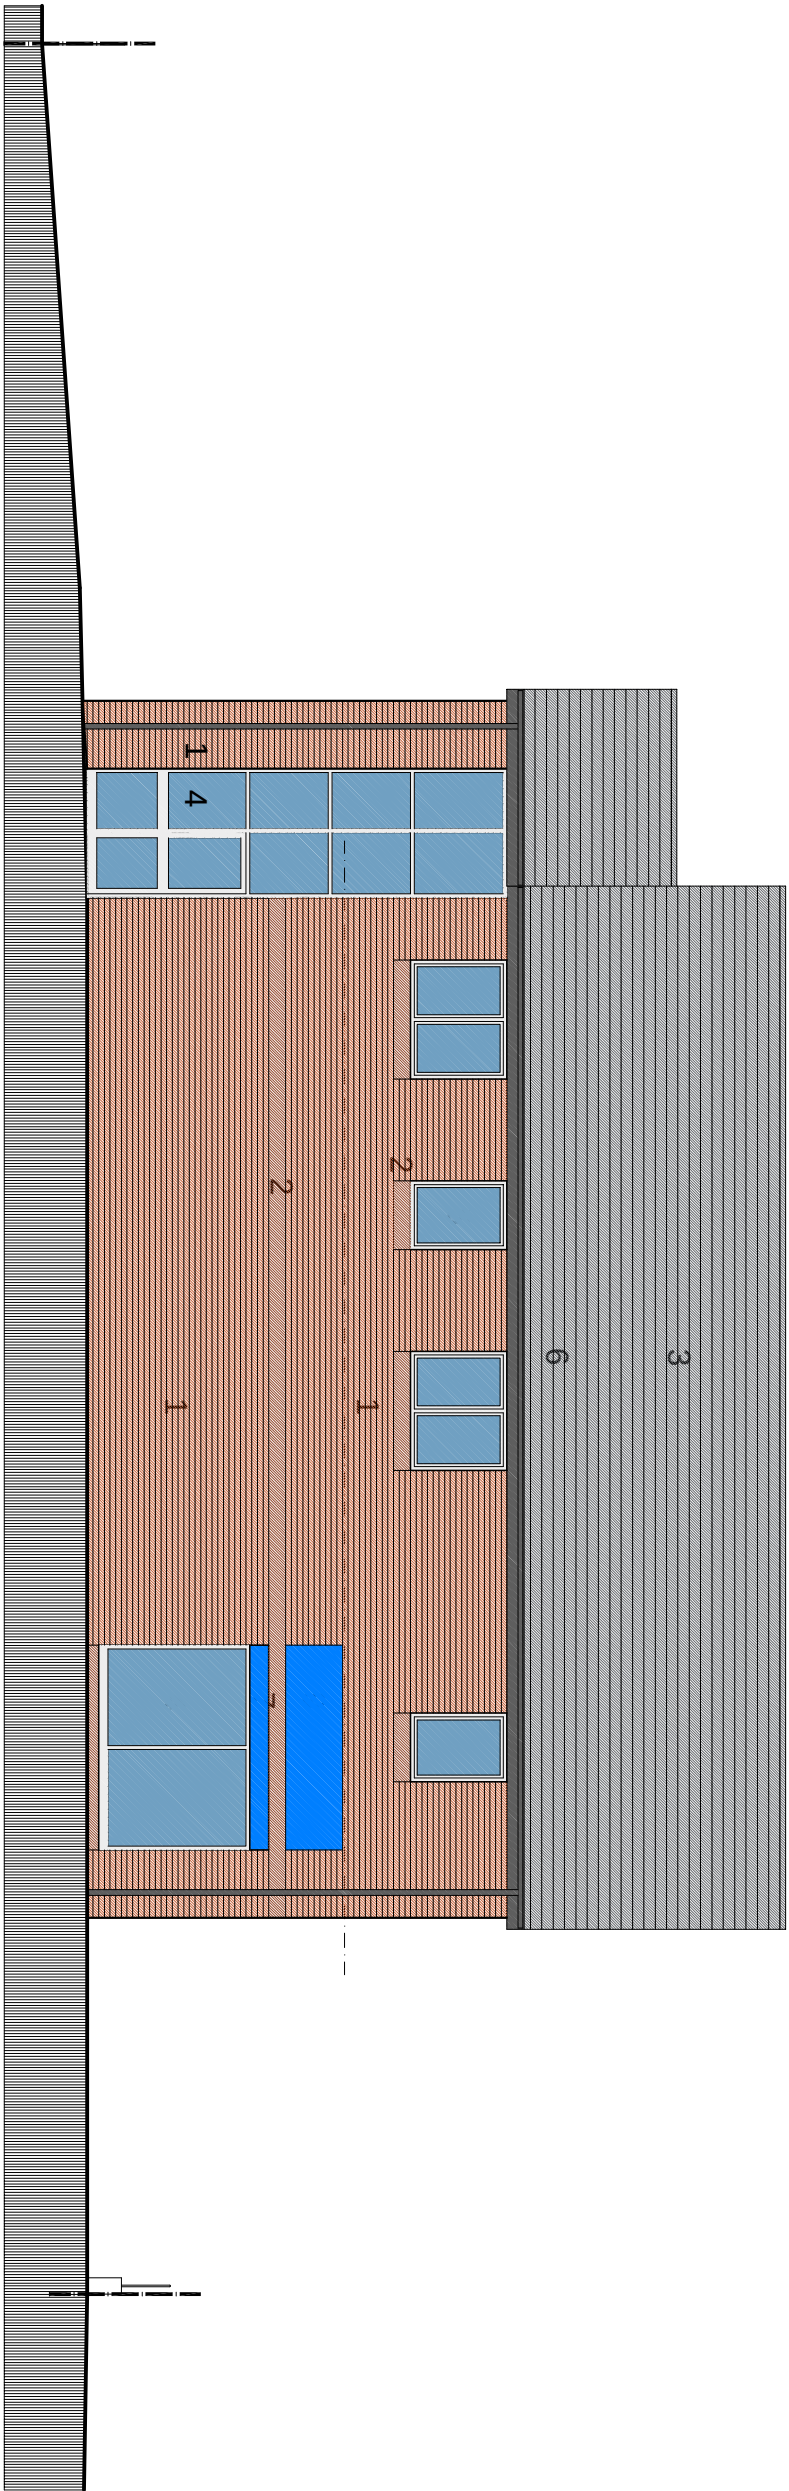

SOUTH ELEVATION (FROM WEST STREET)

TP ARCHITECTURE
2 STRICKLAND AVENUE
LEEDS
LS17 8JU
T: 0113 2732706
M: 07766 015350
E: tony@tparchitecture.co.uk

PHARMACY & RESIDENTIAL DEVELOPMENT
WEST STREET
WORSBOROUGH
for
LO'S PHARMACY

PROPOSED EAST AND SOUTH
ELEVATIONS - COLOURED

Date: **OCTOBER 2014** Scale (at A3): **1:100**
Project no: **004 Col** Drawing no: **004 Col** Revision: **-**
1209