





FRONT ELEVATION

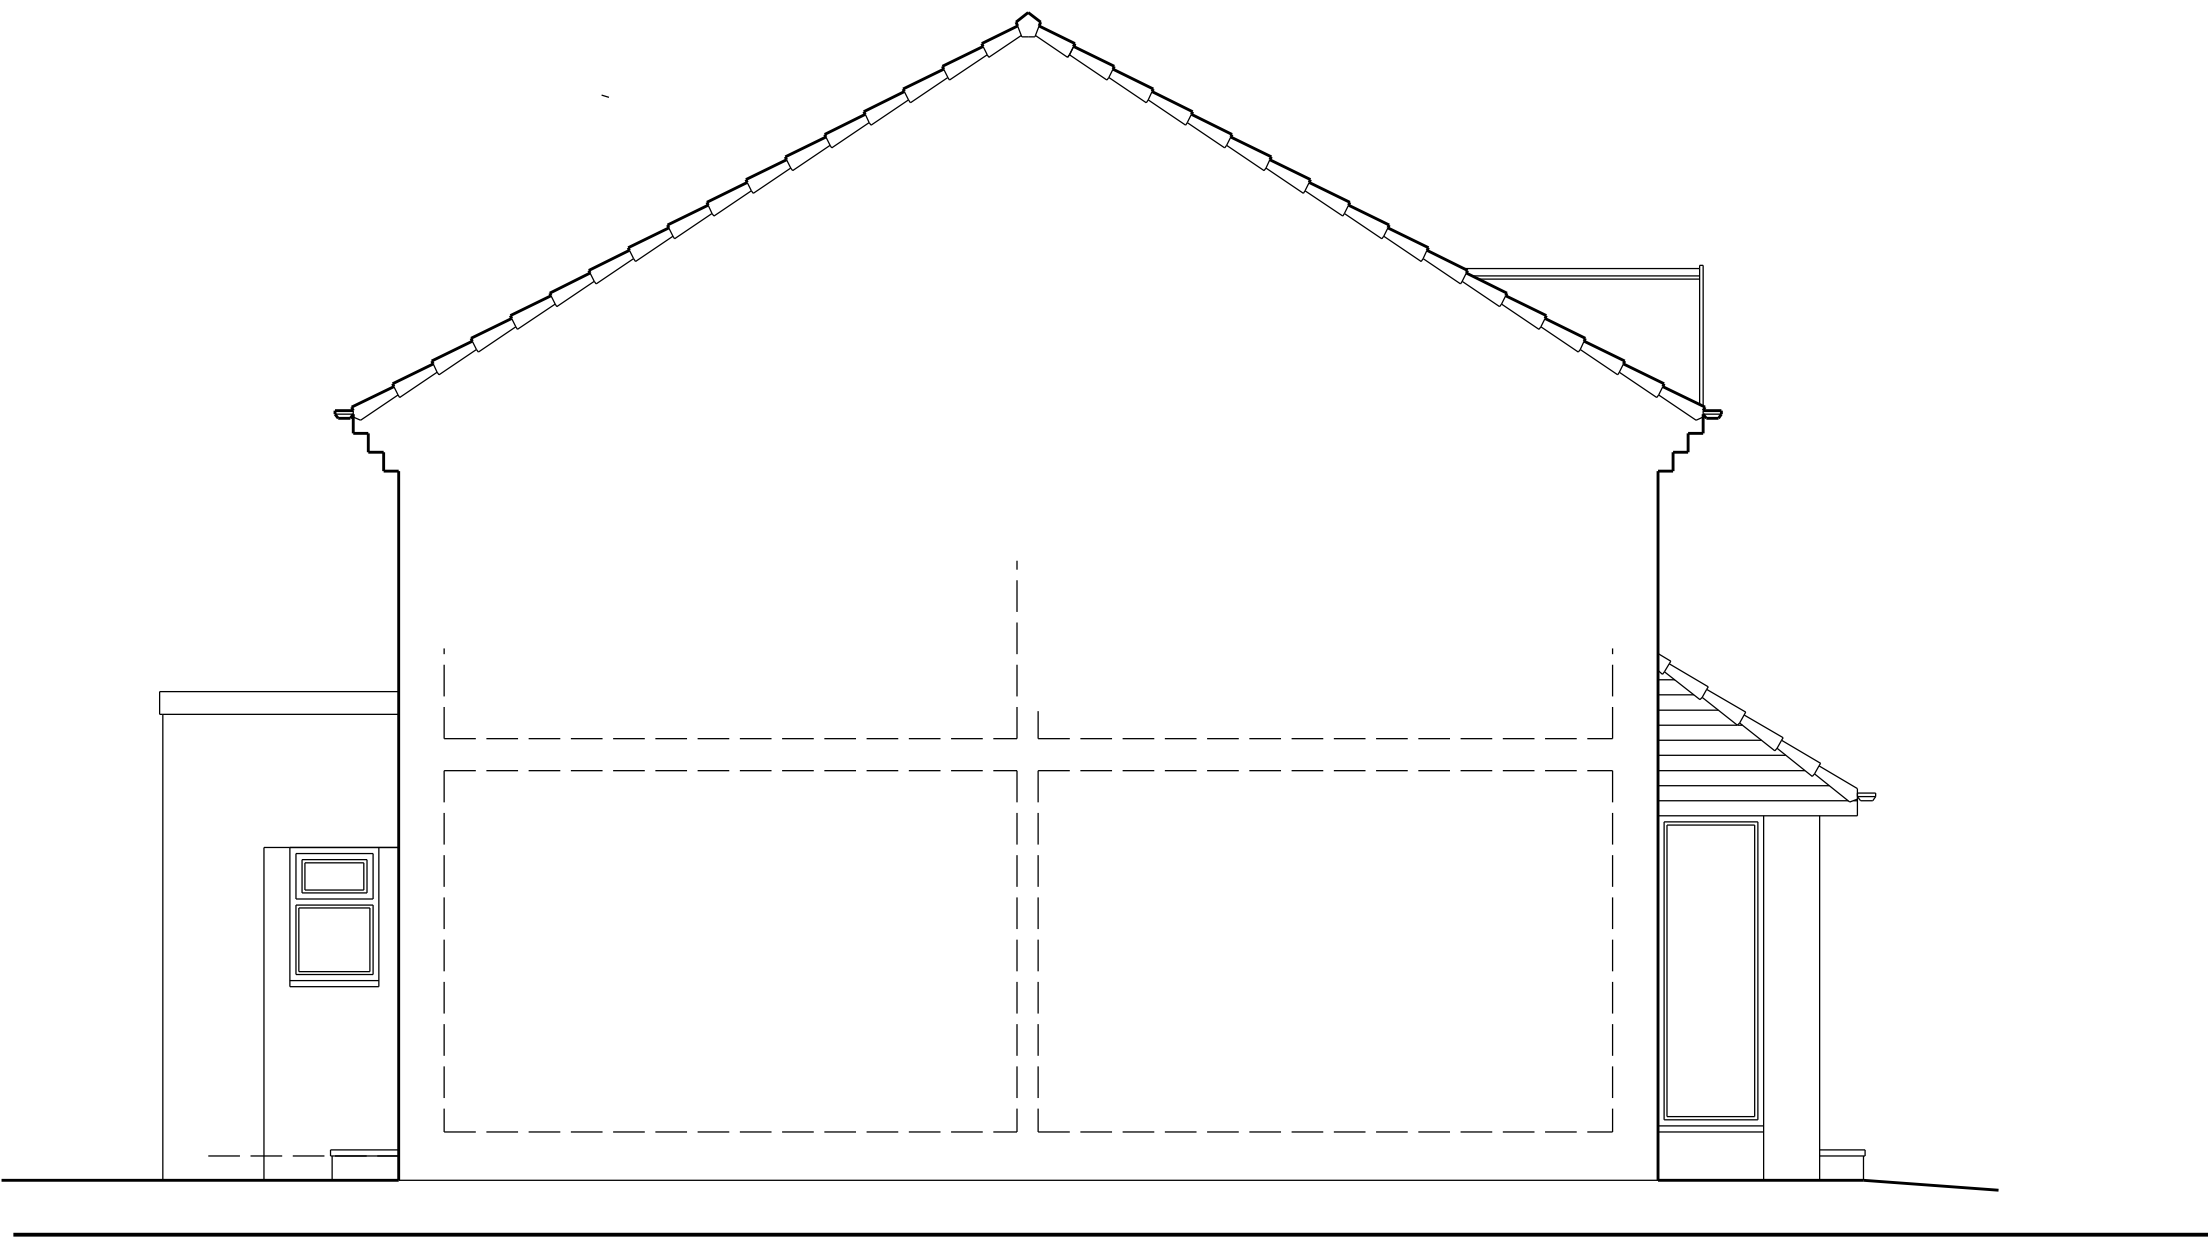

SIDE ELEVATION



REAR ELEVATION

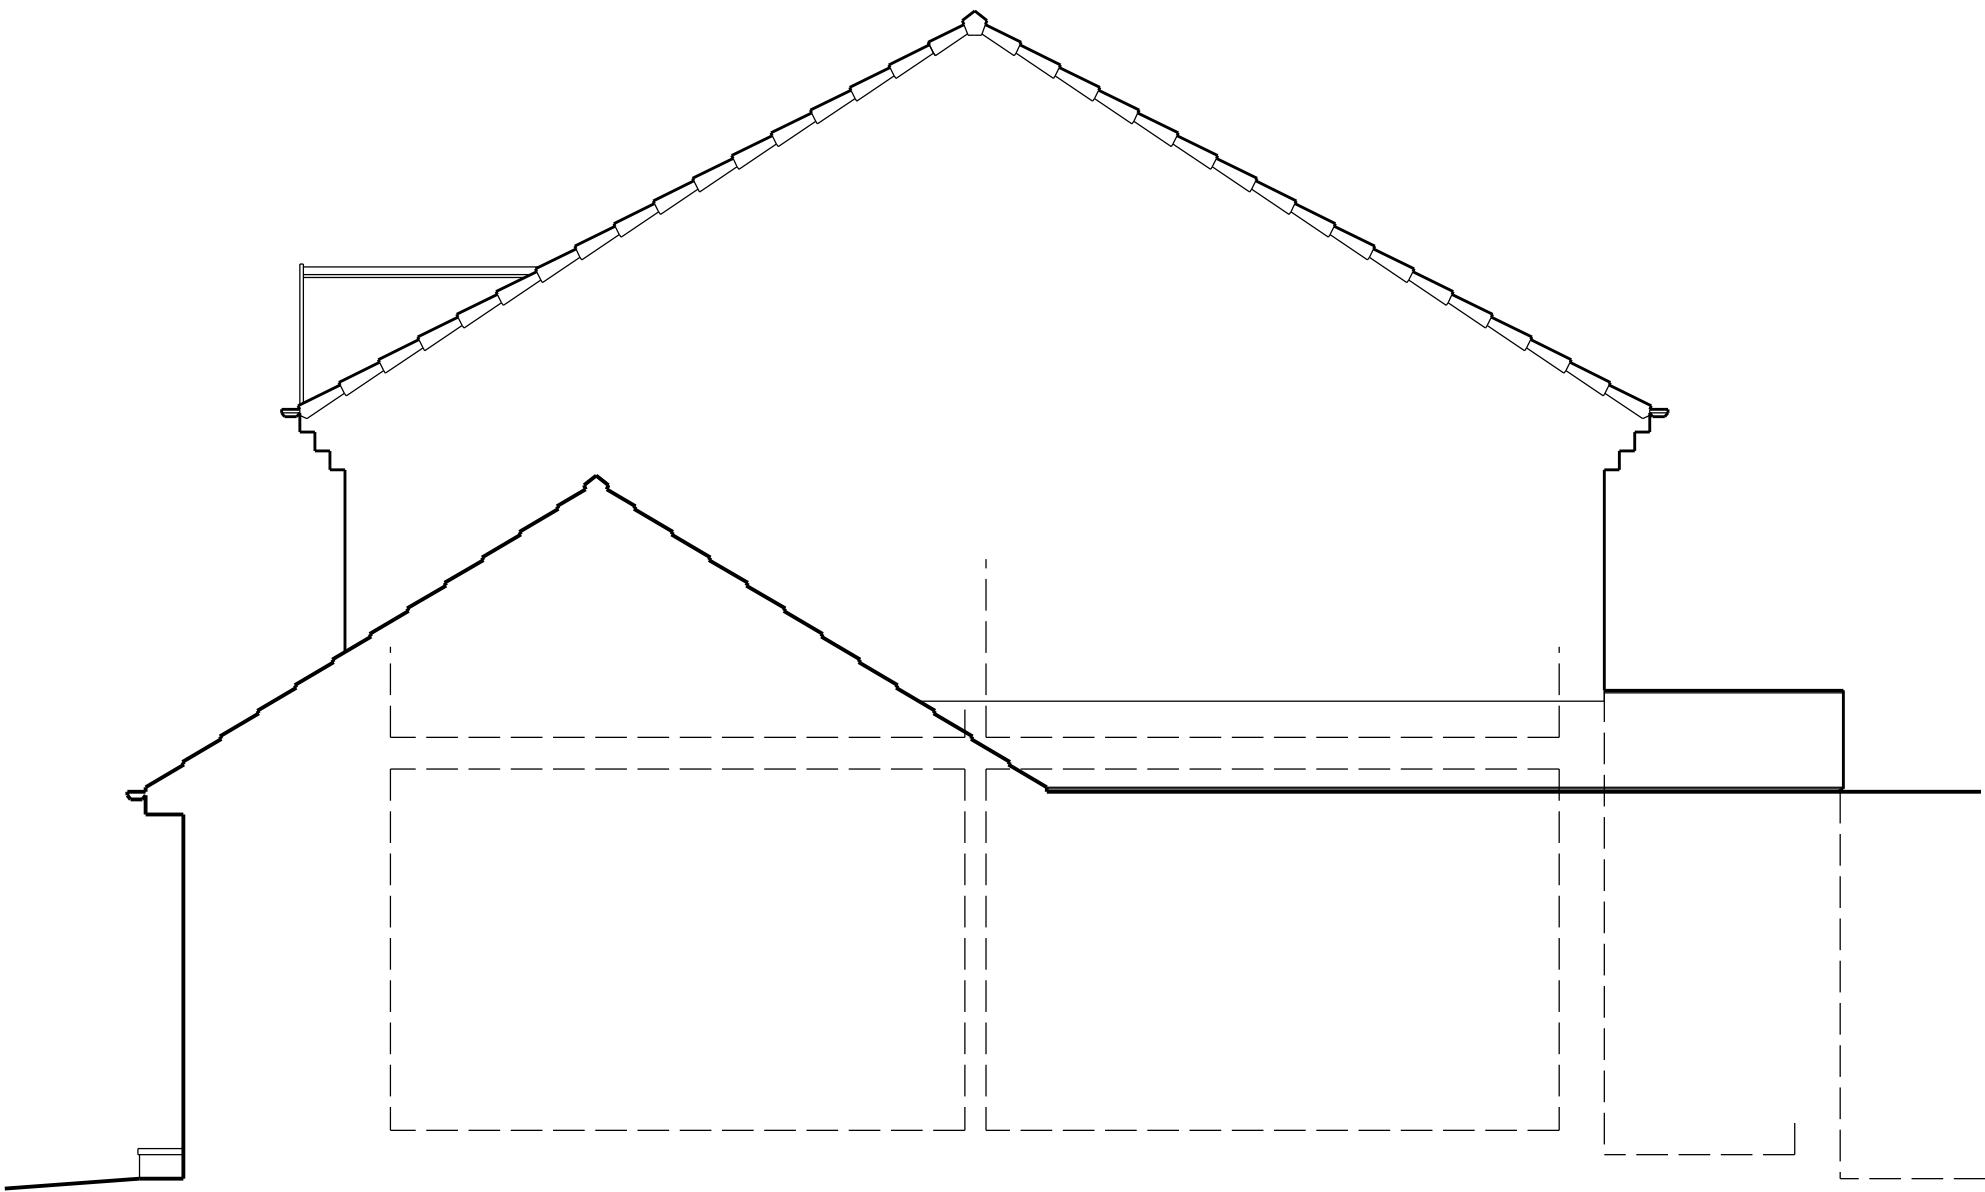

SIDE SECTIONAL ELEVATION FROM 30 SCHOOL STREET

Copyright. This drawing and design and all the information contained therein is the sole copyright of AP Doughty Design Consultant and reproduction in any form is forbidden unless permission is obtained in writing.

CONTRACTORS PLEASE NOTE

1) Warning, no dimensions to be scaled from this drawing. All contractors to visit the site and be responsible for taking and checking all dimensions relative to this work. The designer must be advised of any discrepancies in writing.

2) This drawing must be read in conjunction with the specification / bill of quantities and related drawings. Any structural work must be carried out to the exact specification and requirements of the clients's appointed structural engineer, and any amendments must have his express prior written authority.

3) All structural work must be inspected at all relevant stages by the structural engineer and the Local Authority's Building Surveyor and comply with their requirements. Any costs and claims for damages, loss of trade, etc. incurred by failing so to do are the sole liability of the contractor.

4) Any discrepancies between drawings and/or drawings and specification, should be reported to the designer prior to any work commencing.

A	20.07.21	ADDITIONAL SIDE ELEVATION ADDED	APD
Date	Revisions		Int.

AP DOUGHTY
DESIGN CONSULTANT

127 SYCAMORE HOUSE ROAD, SHEFFIELD, S5 0UD
TEL : 0114 2450074, MOBILE 07717 290303
E MAIL: apdoughty127@gmail.com

Client
MR & MRS C PORTER

Job Title
32 SCHOOL STREET,
DARFIELD,
BARNSELEY,
S73 9ET.

Drawing Title
EXISTING ELEVATIONS

Scale & paper size 1:50@A1 1:100@A3	Drawn By APD
--	-----------------

Date JUNE 2021	
-------------------	--

Drawing number CP-SS-02	Rev. A
----------------------------	-----------