




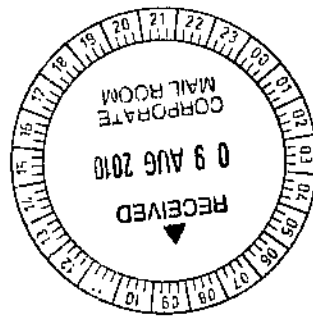

neighbouring property

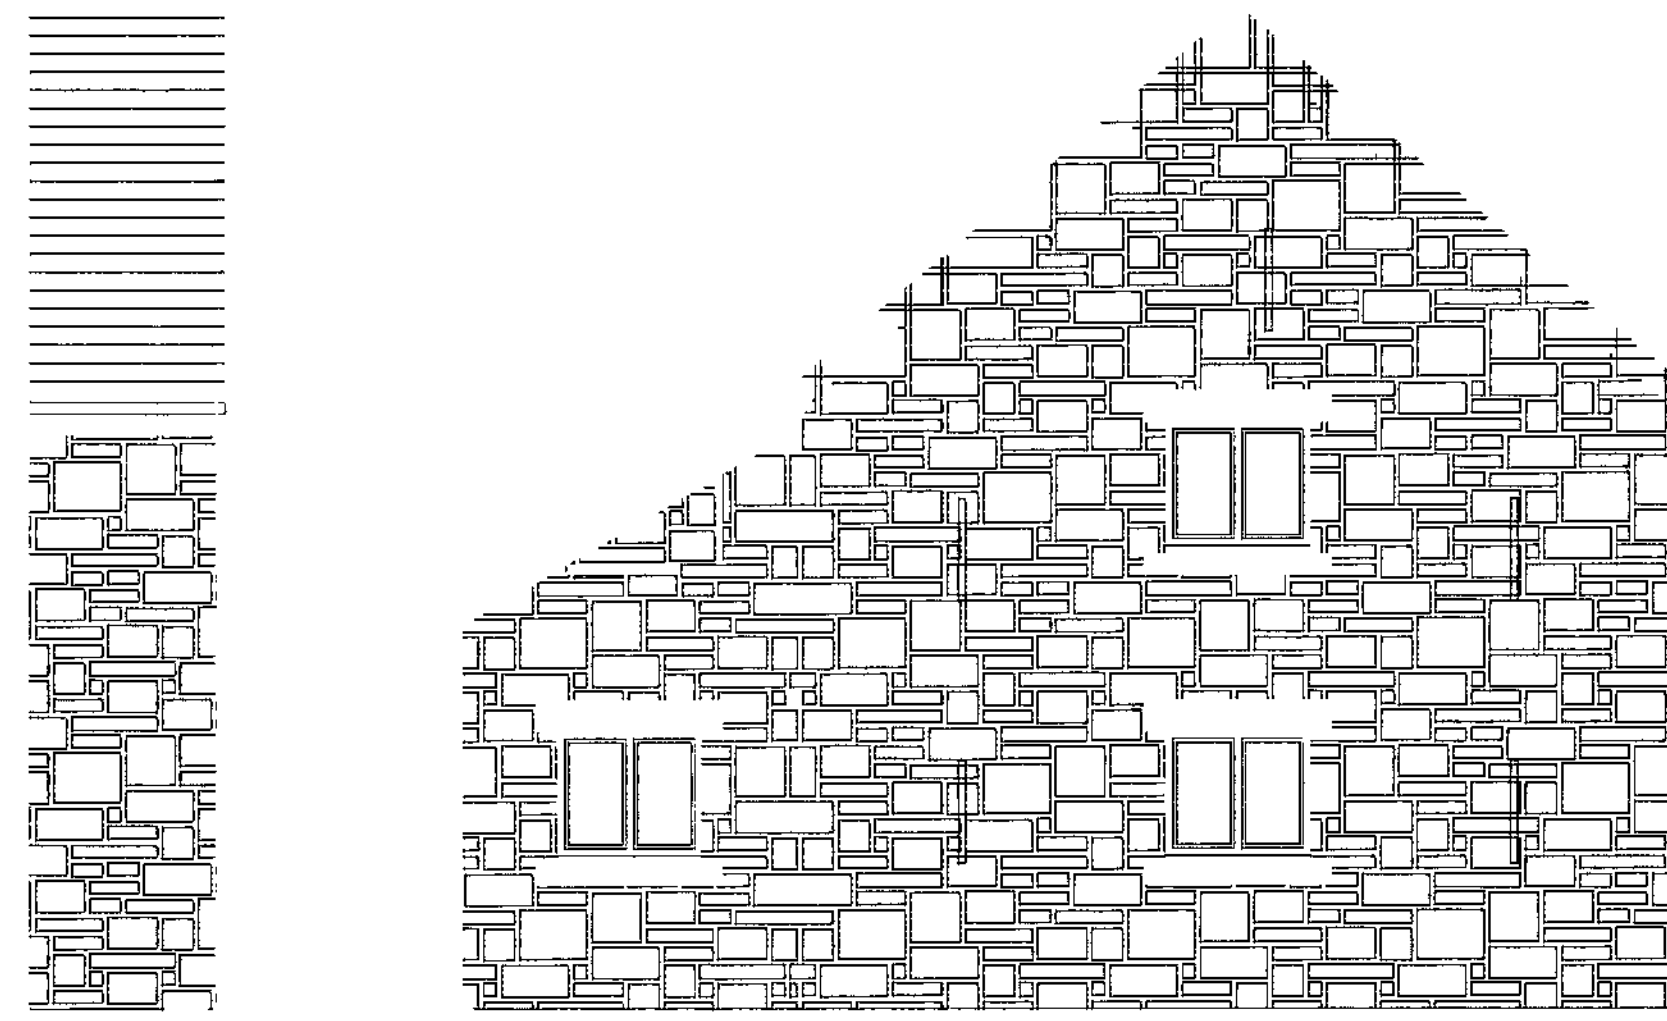


EAST ELEVATION

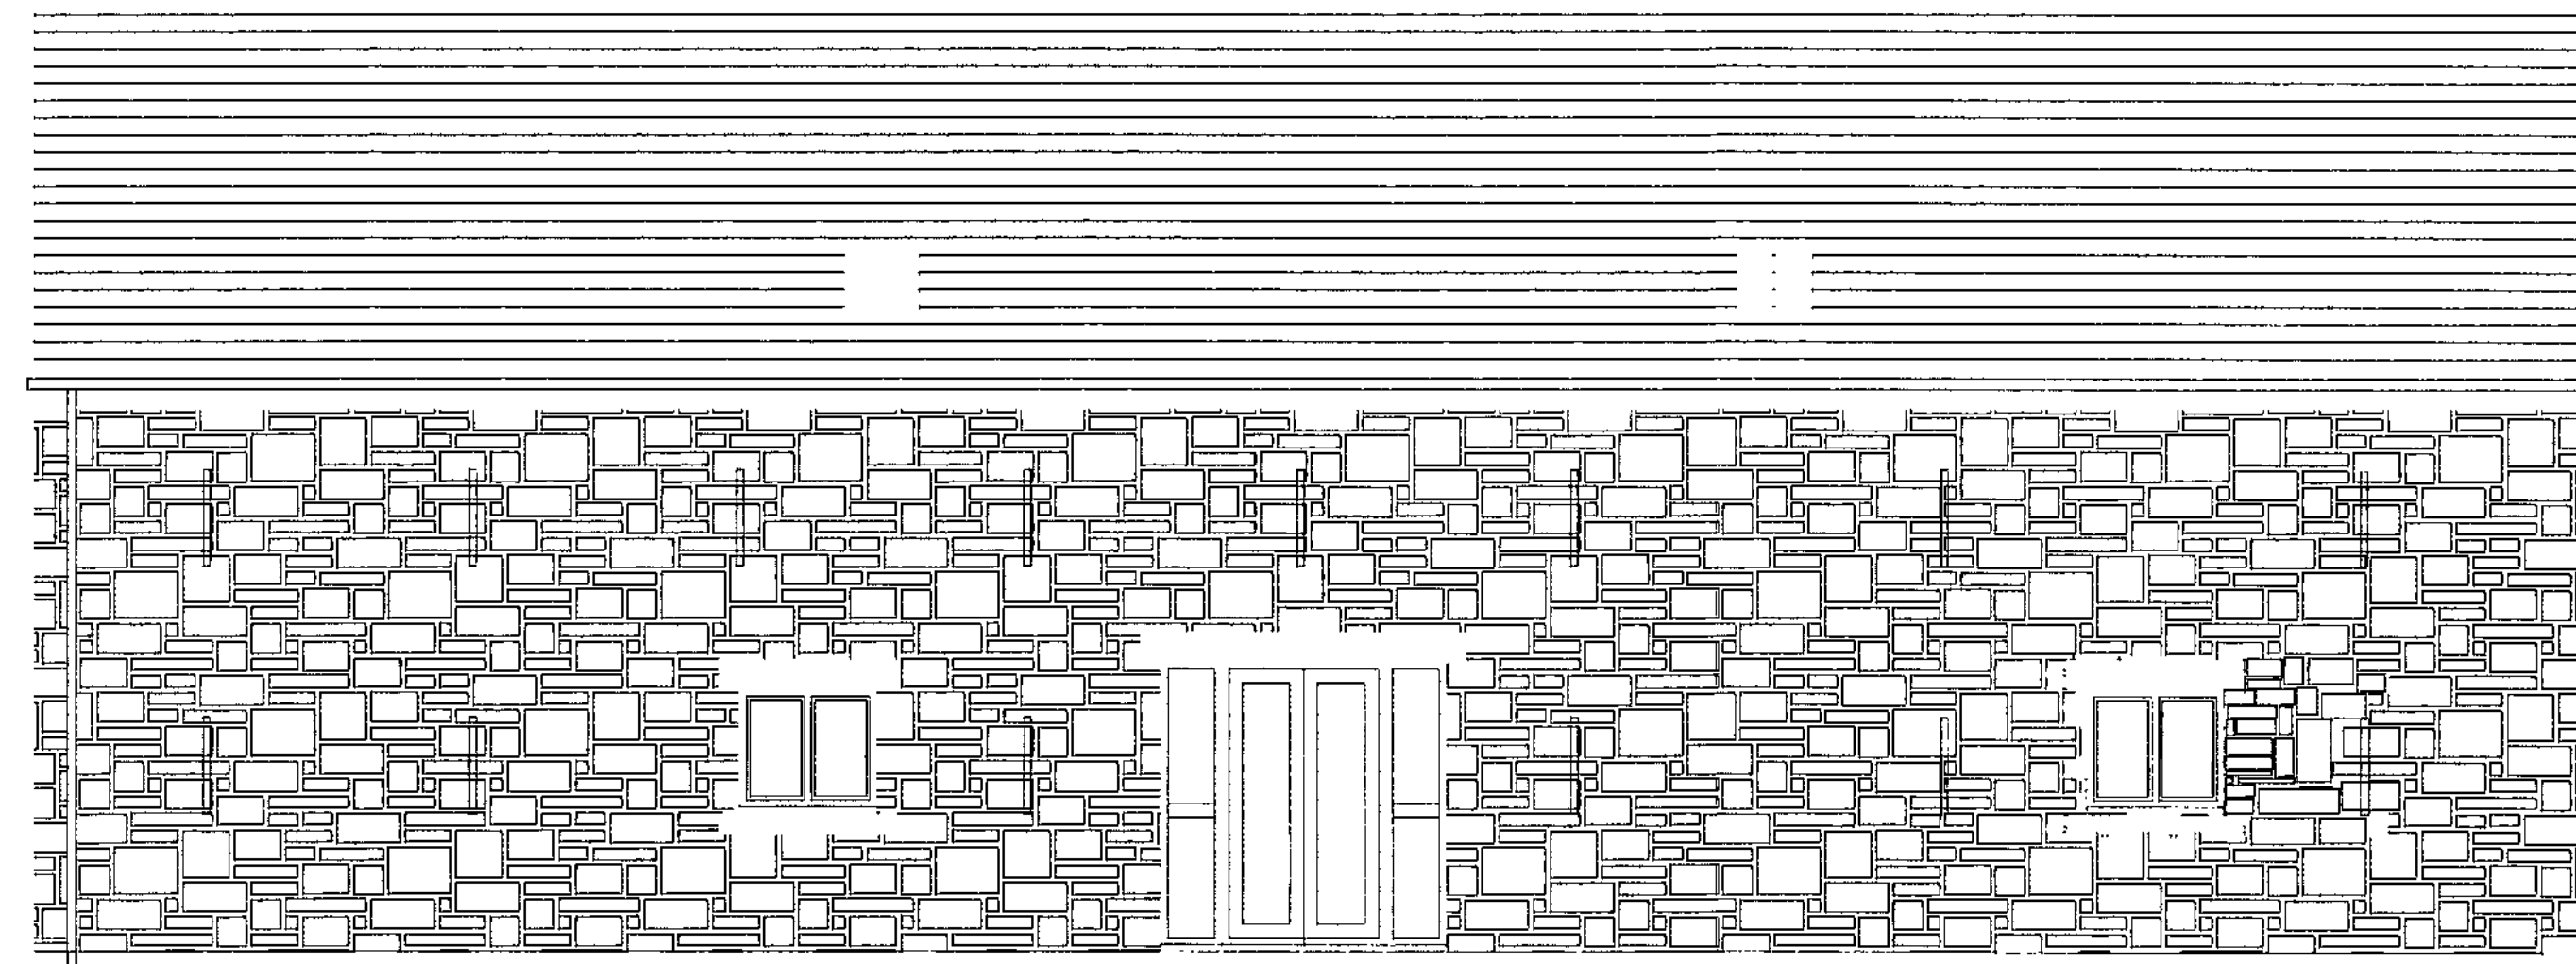


PROPOSED ELEVATION TO ROAD

SCALE 1:50

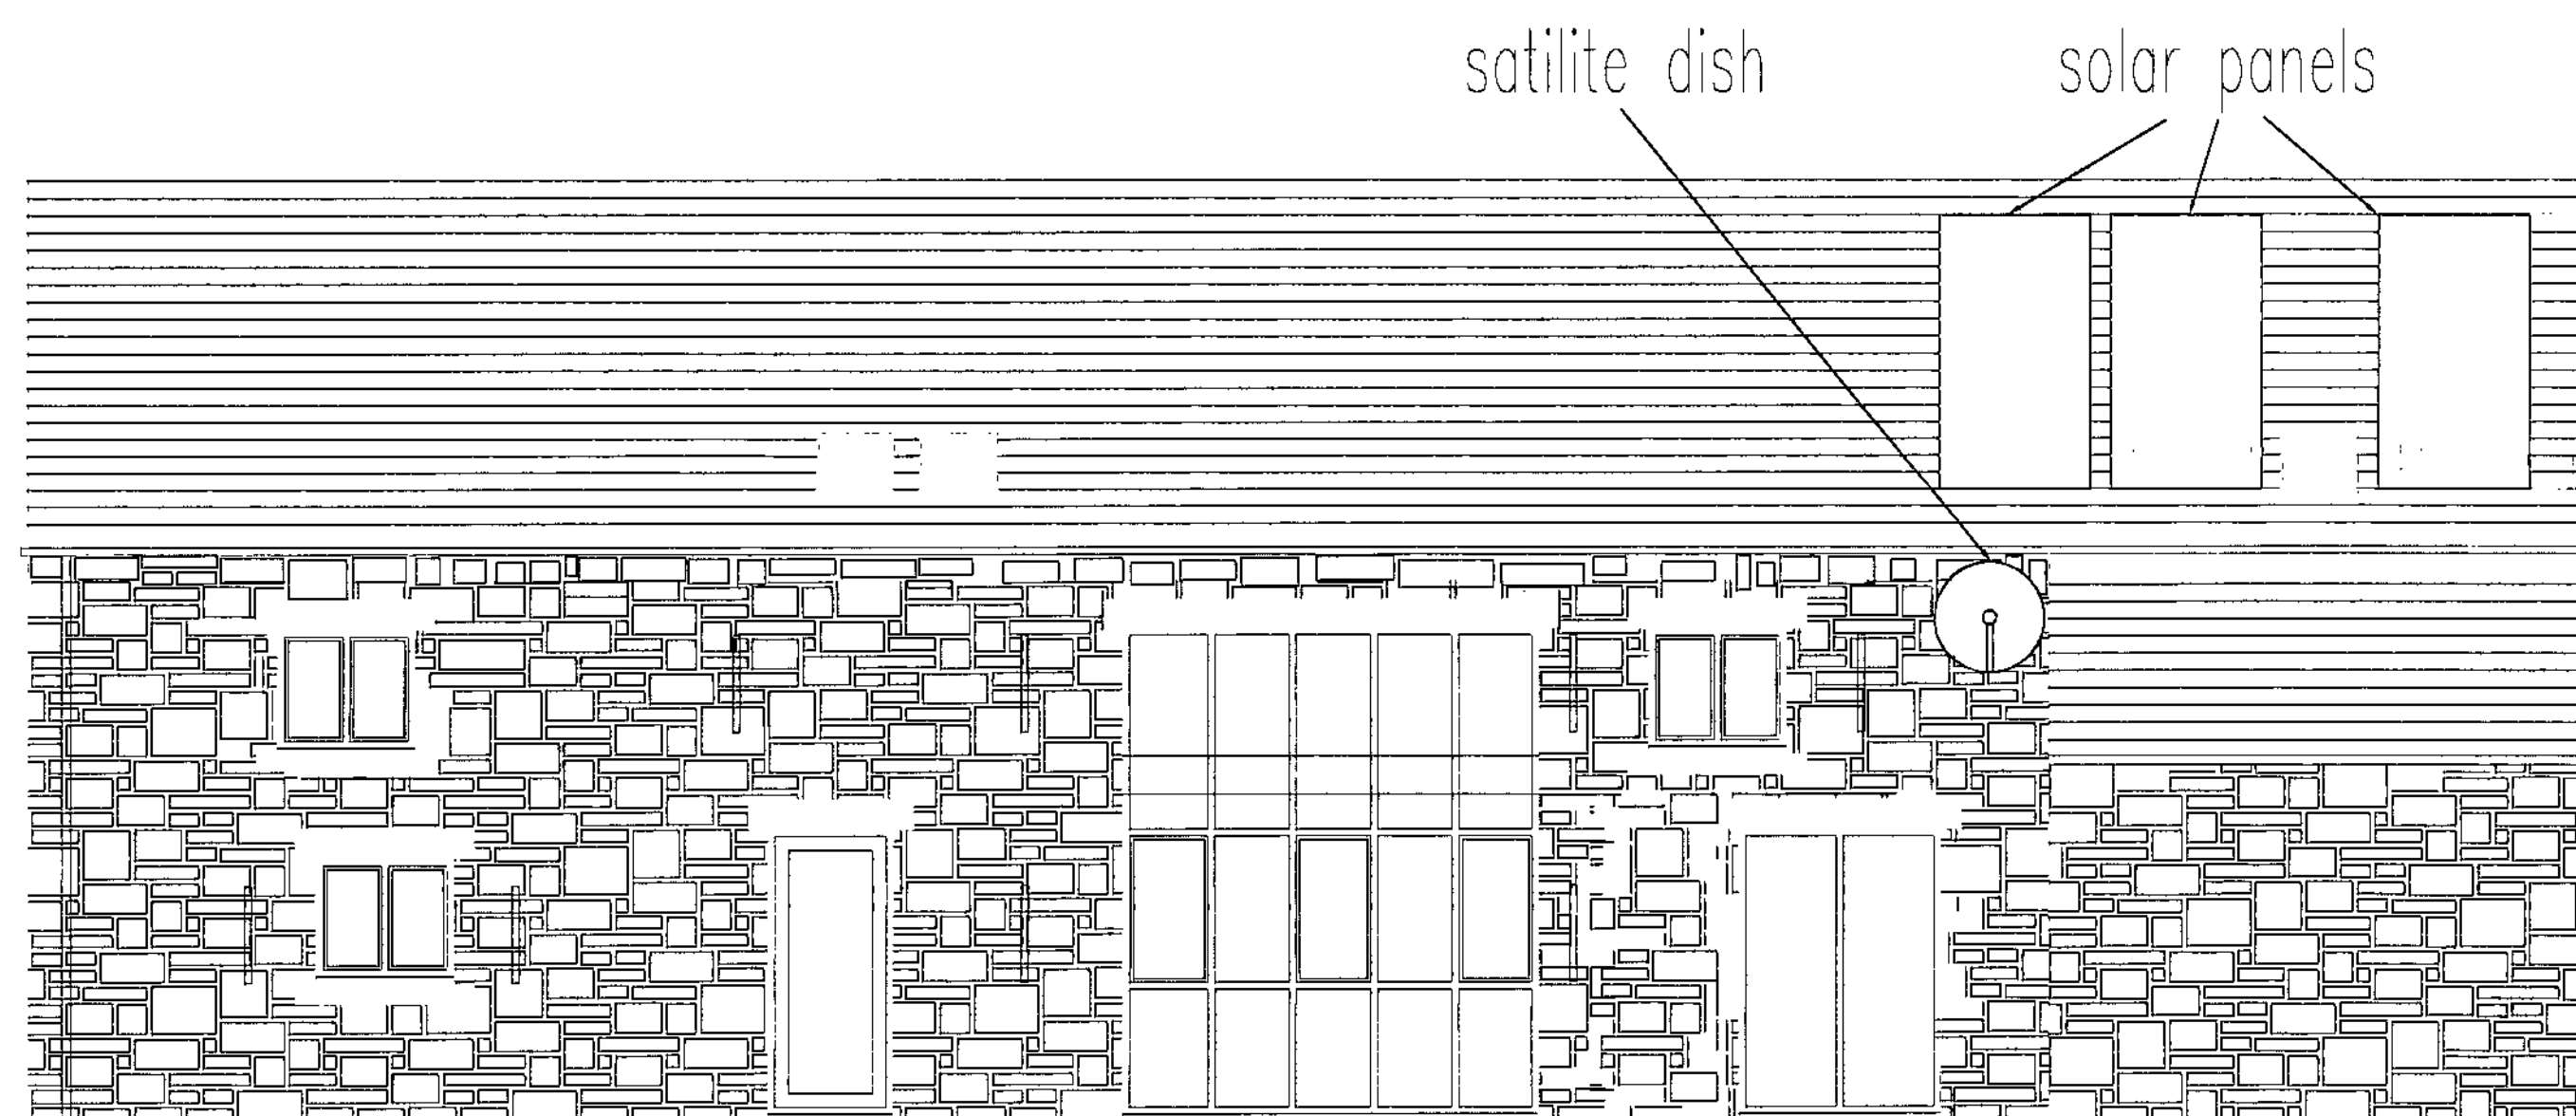

PROPOSED ELEVATION TO COURT

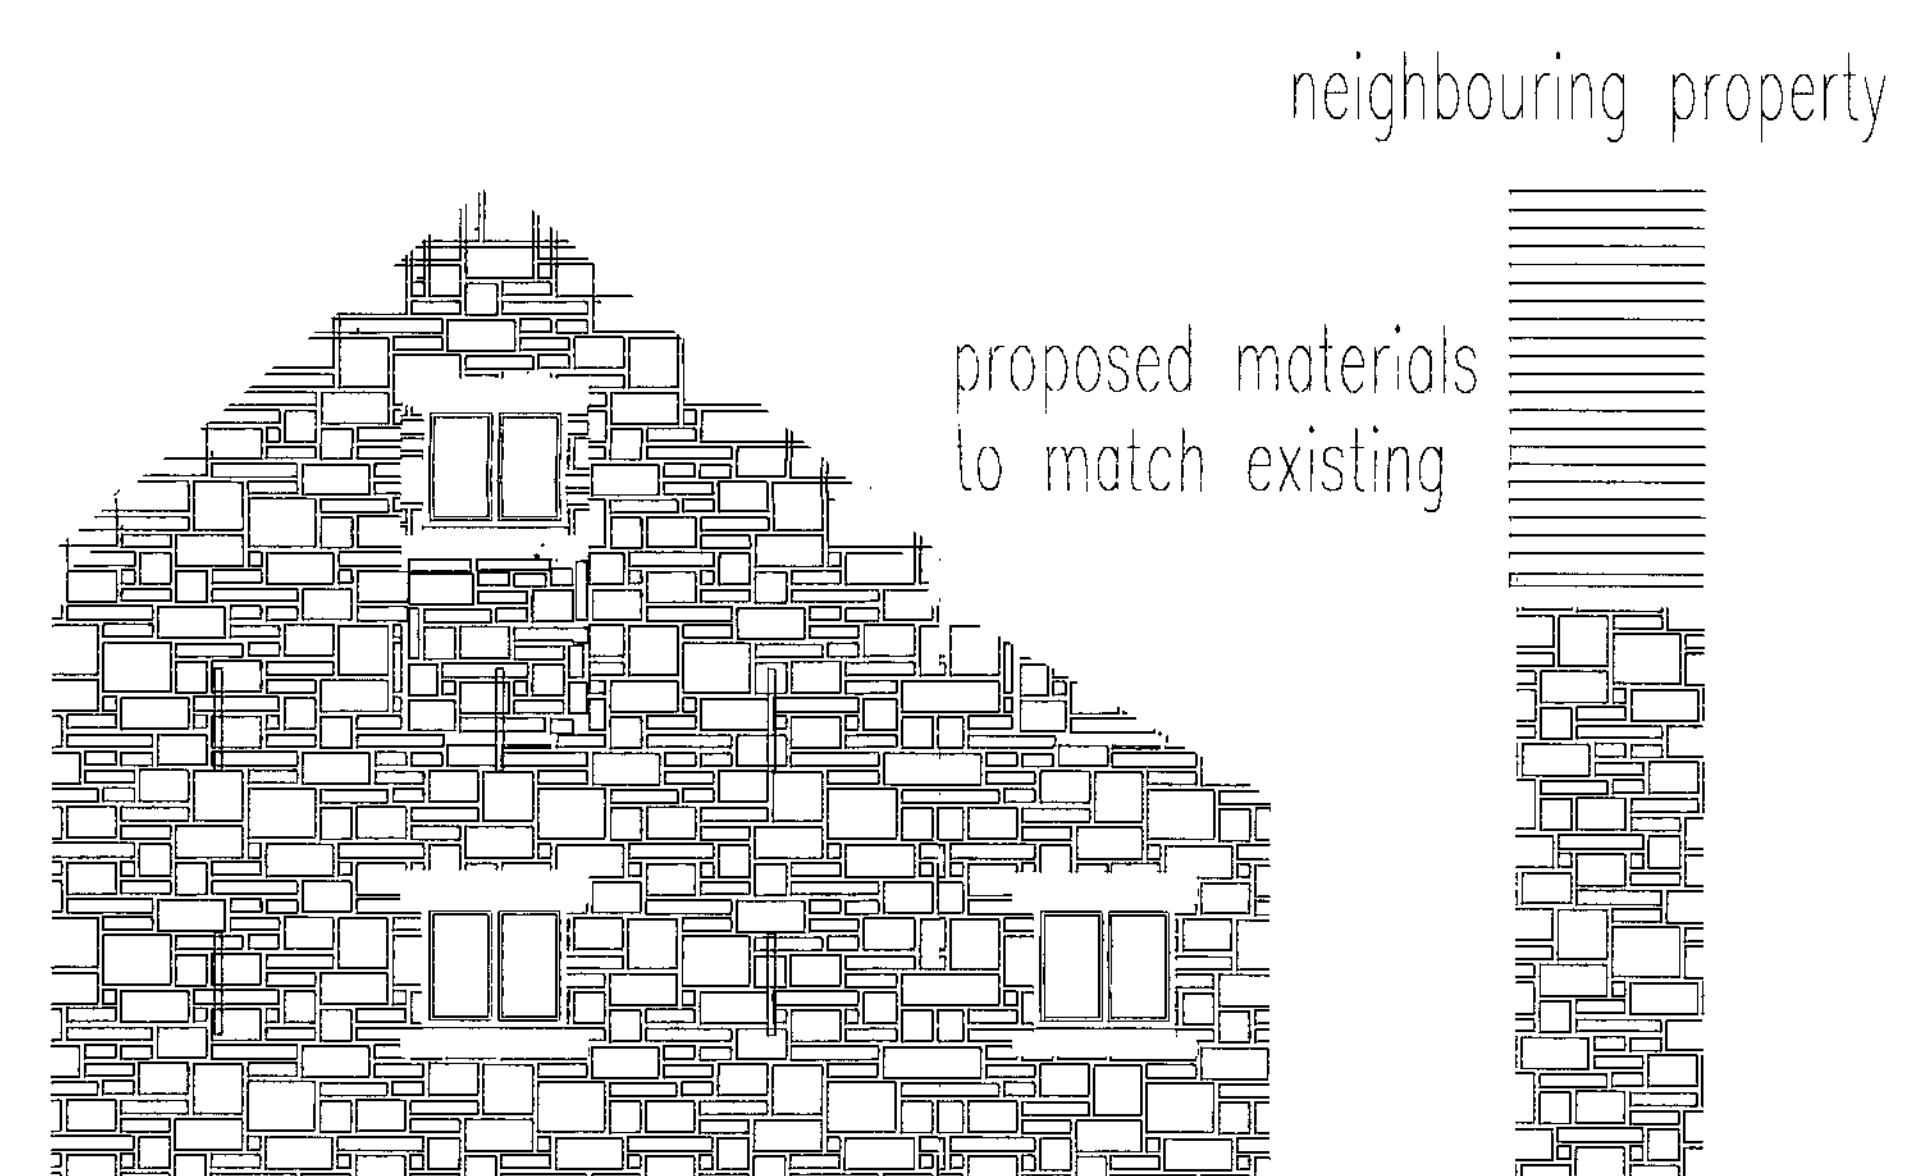

WEST ELEVATION

REVISIONS:
REV A: SOLAR PANELS AMENDED - 27.07.10

THE GRANARY
HAY GREEN LANE
BIRDWELL

PROPOSED
ELEVATIONS