




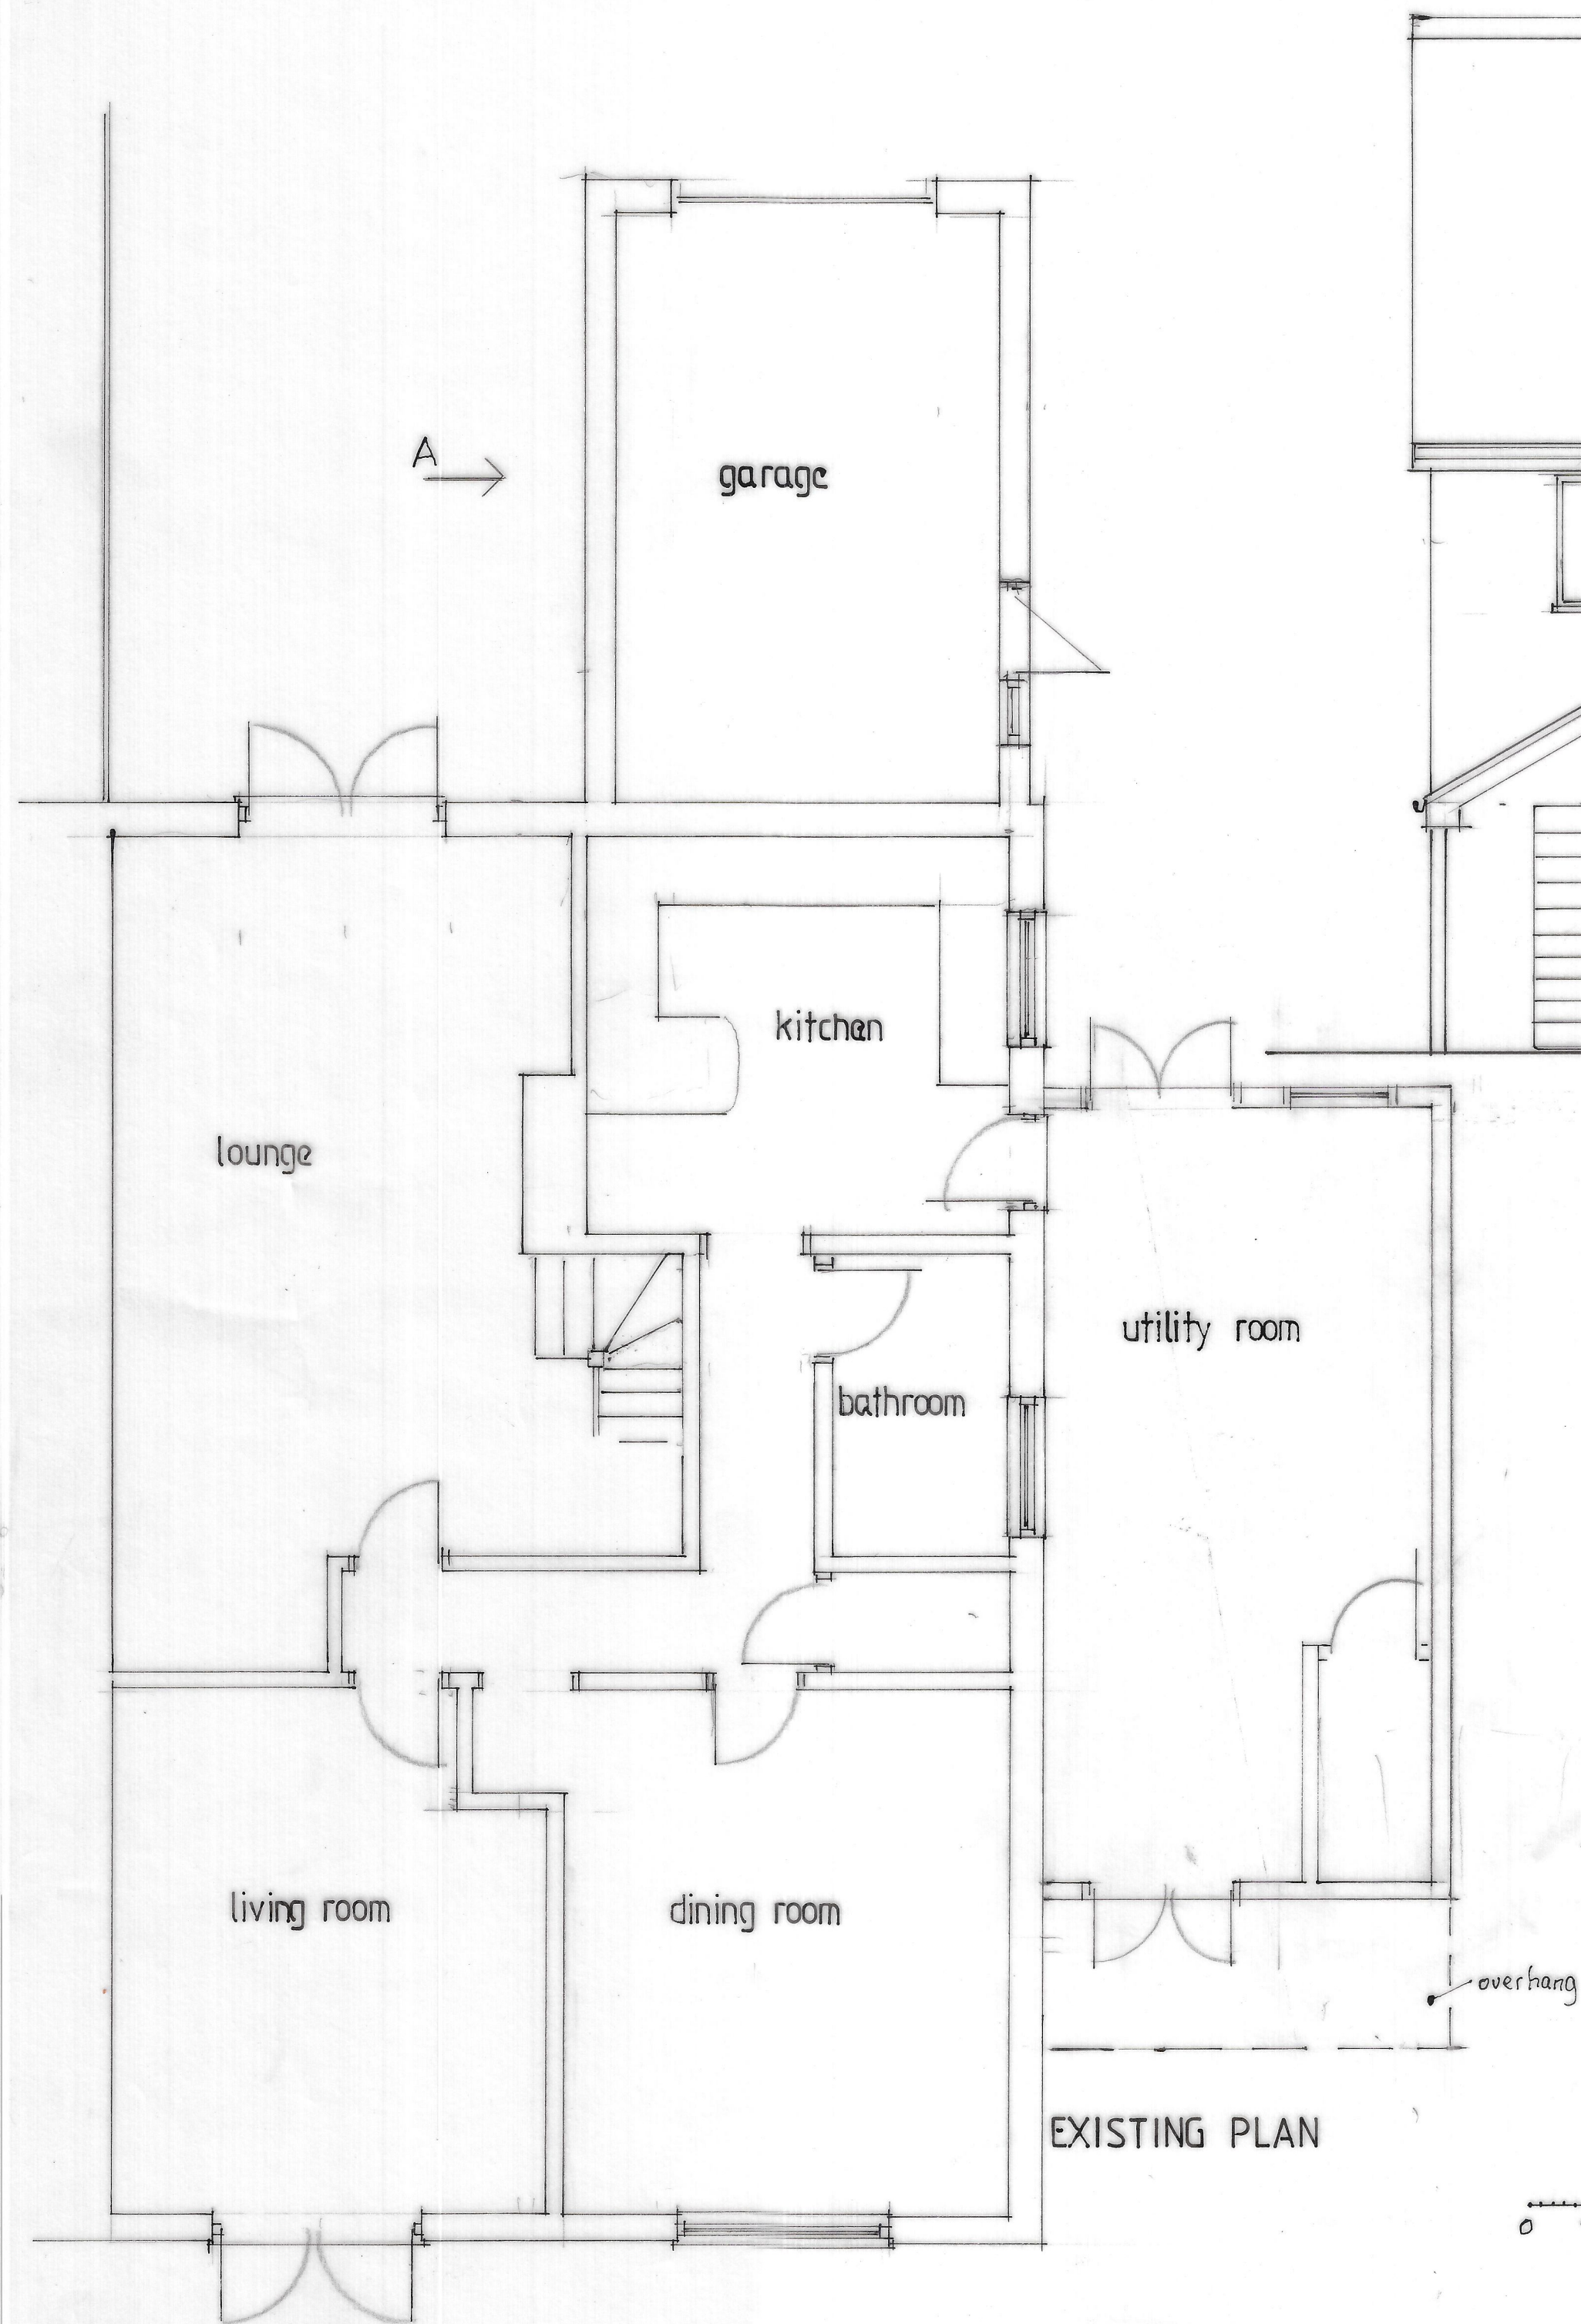


EXISTING FRONT ELEVATION

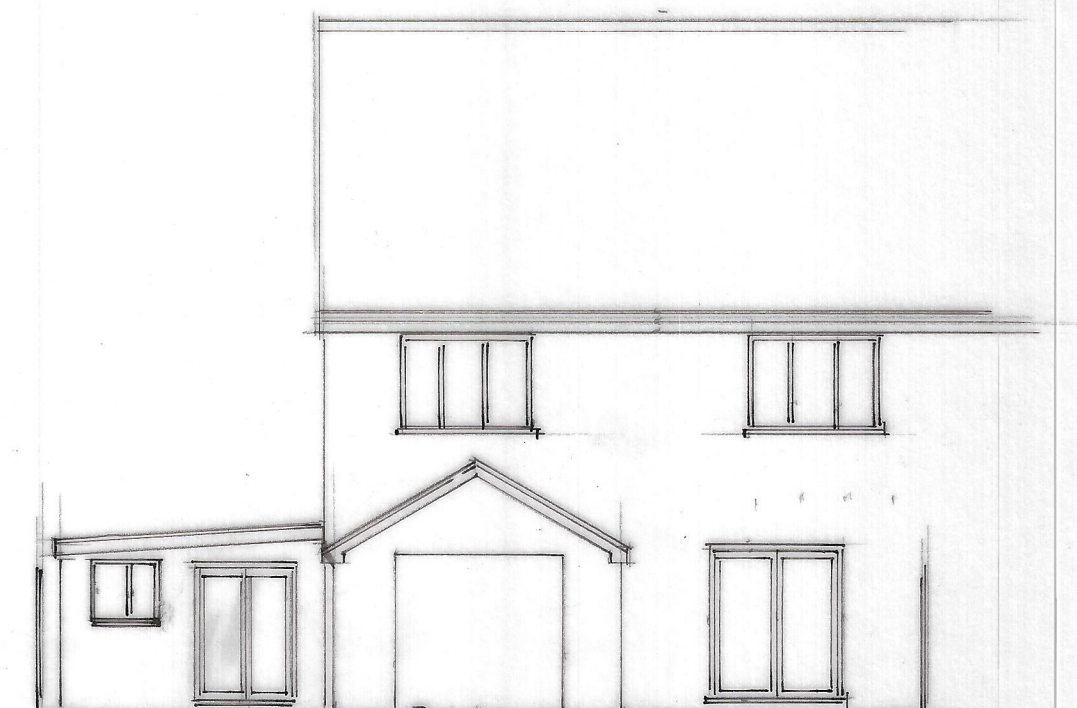

existing front elevation 1:100

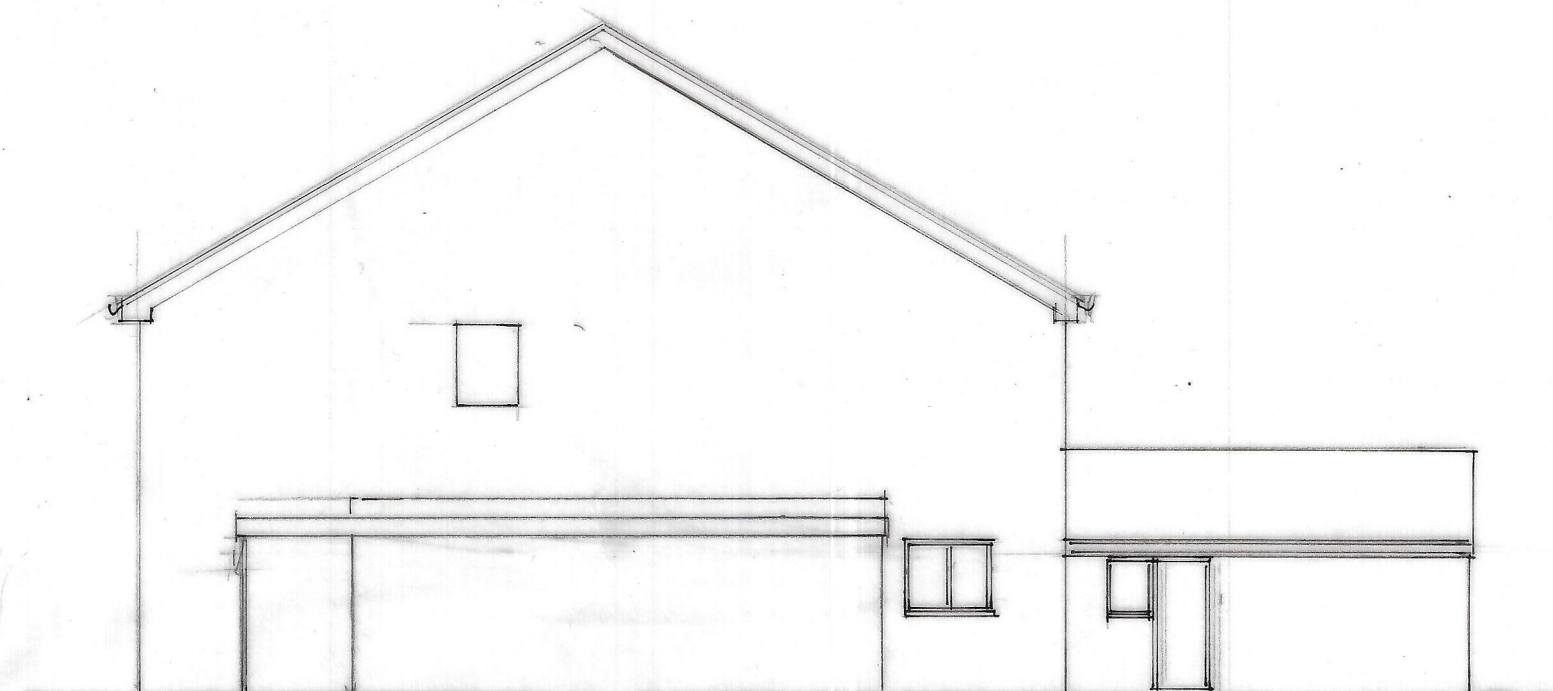

existing/proposed side elevation 1:100

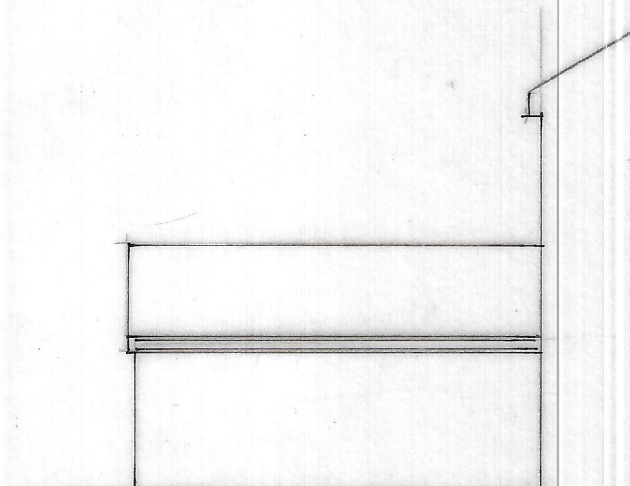

elevation A

Scale bar 1:100

amendments  
A: 1:100 existing/proposed side elevation added  
and 1:50 plan complete now

Proposed garden room extension to front for Mrs.S.Kennard  
28 Marsh Street, Wombwell

drawn by Artech Design 01772 456592

drawing no. 1R/3175/1A Scale 1:50 (At A2)