




STEPHEN A. WELCER.
Architectural Technician and Surveyor.
217, Wakefield Road,
Normanton,
Wakefield,
WF6 1BP.
West Yorkshire.
Tel. 01924 897645.
Mob. 07989 964611.
e-mail. stevewelcer@btinternet.com.

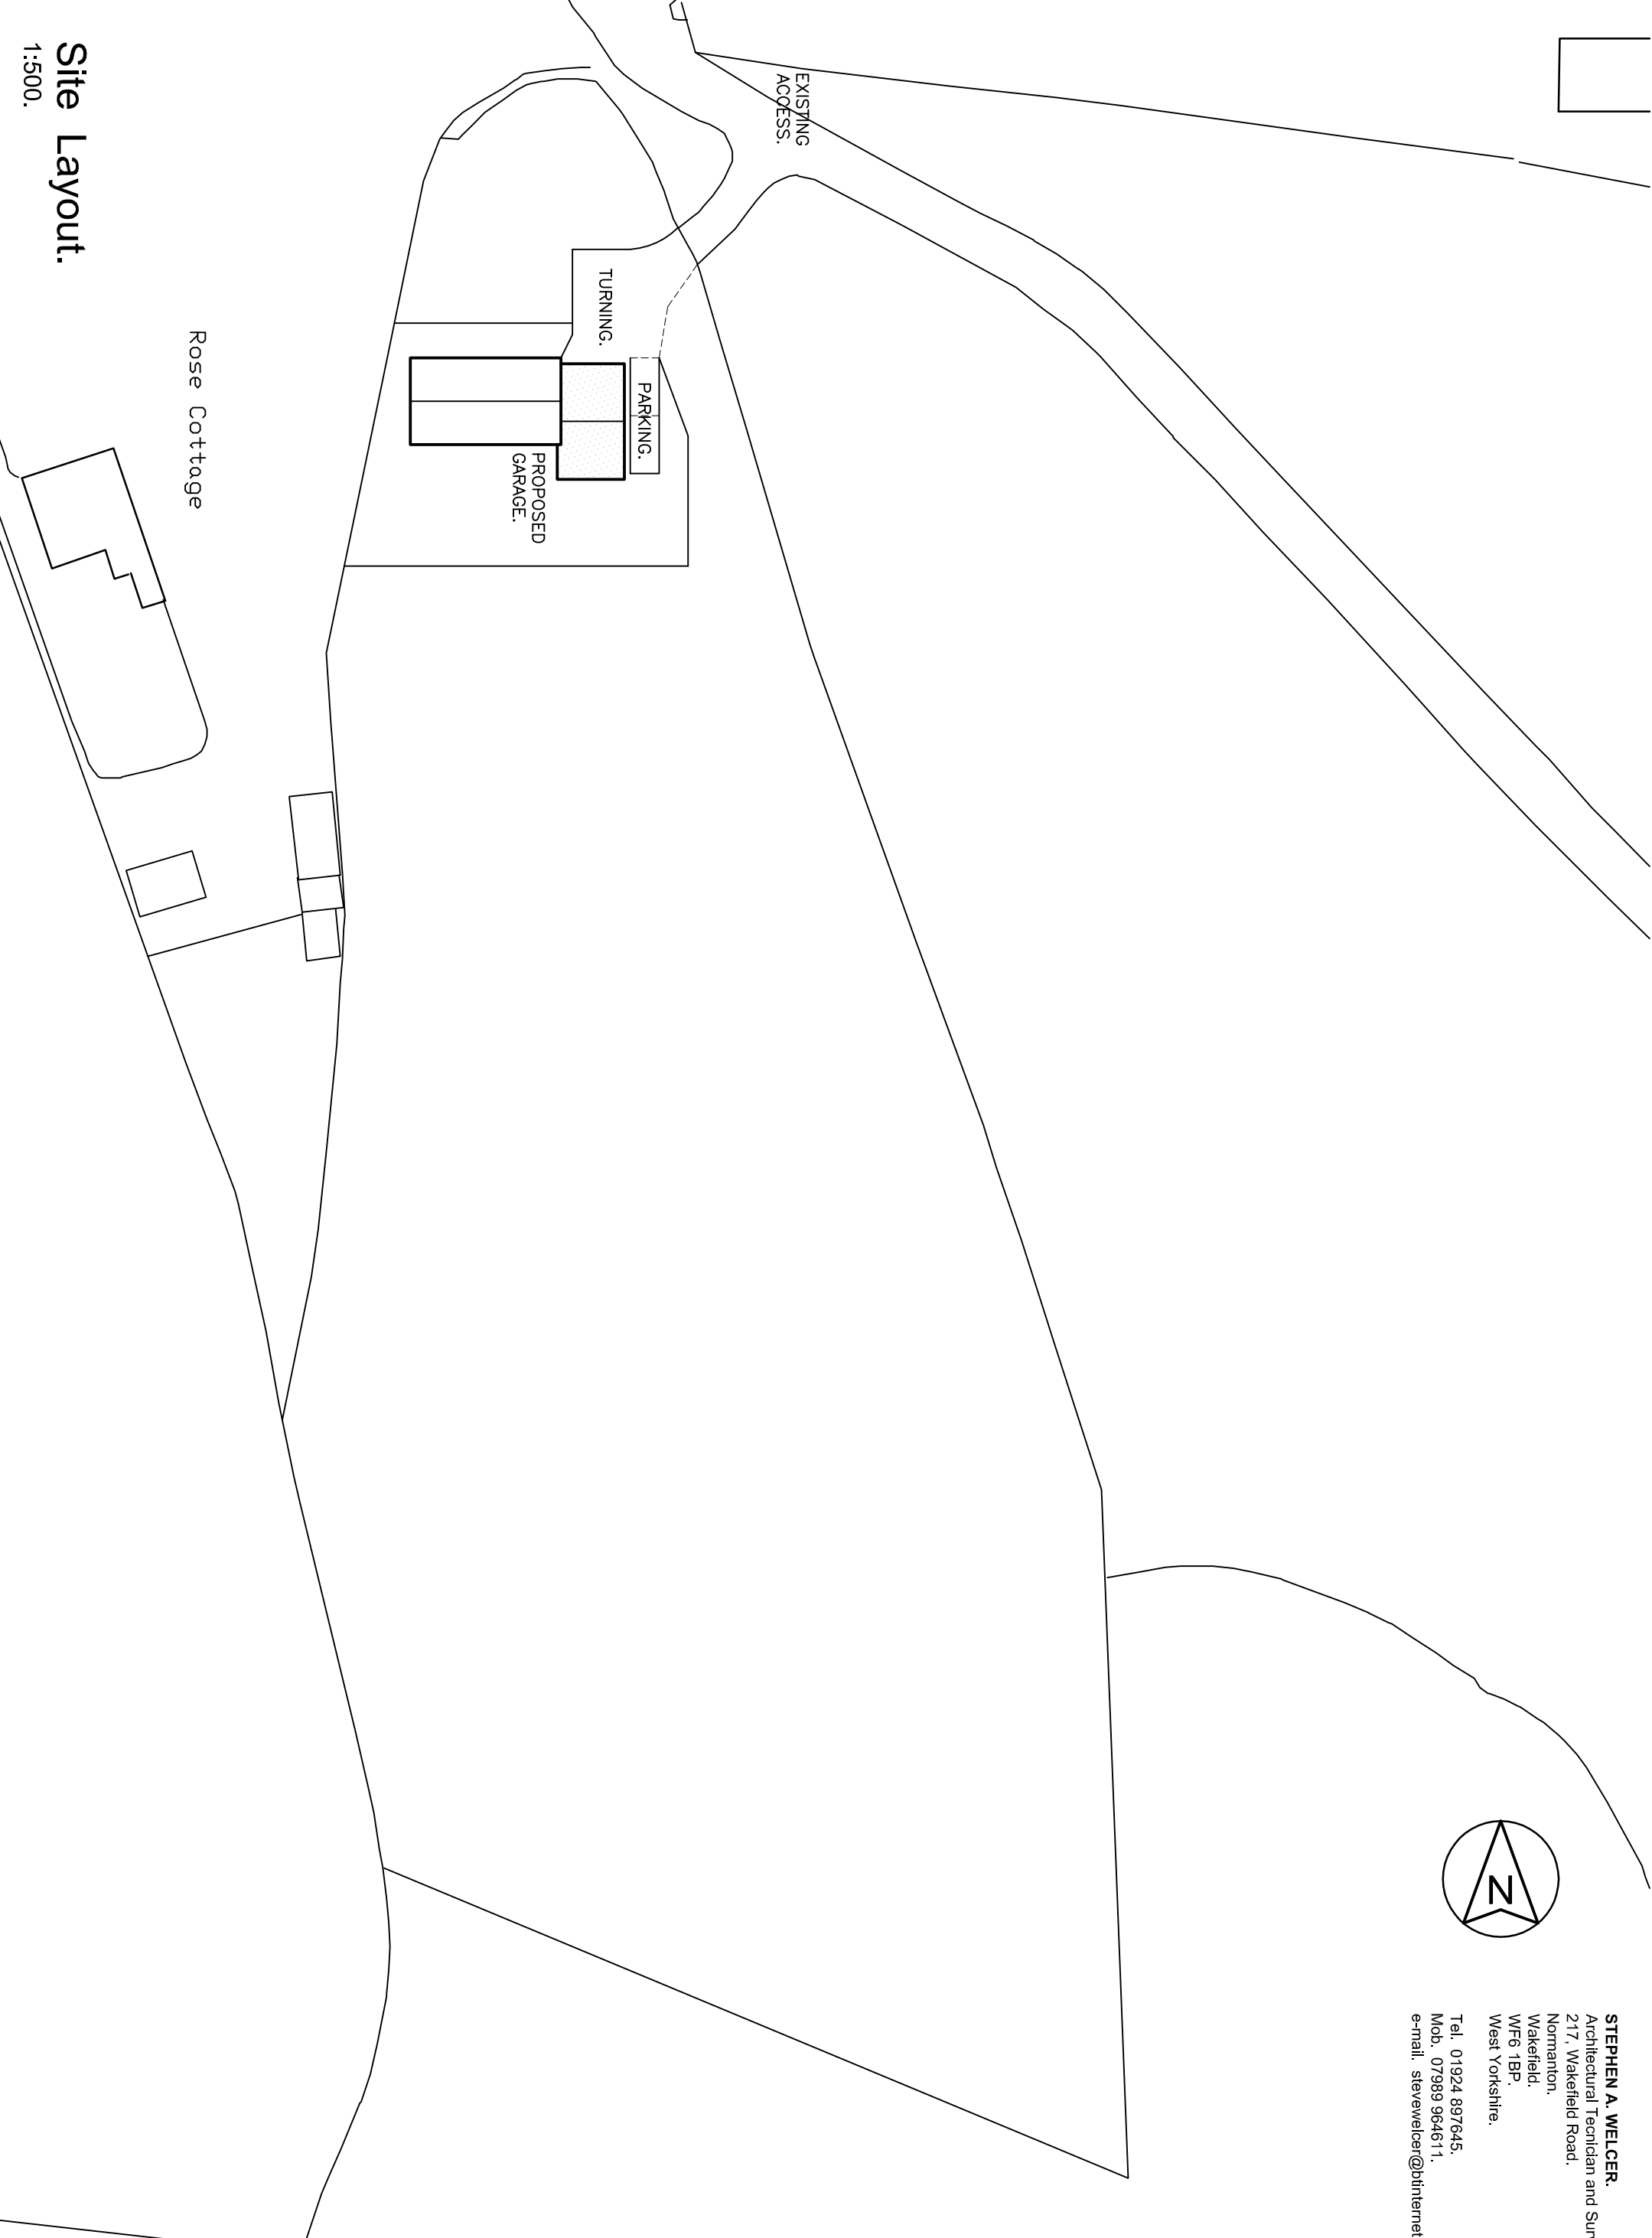

Property Address MOOR LANE. LUNDWOOD. BARNSELEY. S71 5LF.	Project Title PROPOSED ATTACHED GARAGE. MOOR LANE. LUNDWOOD. BARNSELEY. FOR MRS. L. WOOD.	Drawing Title SITE PLAN AS PROPOSED.	Scale 1:500 @ A3.	
			Date MAY 2022	
			Drawn by SW	Checked by -
			Drawing no. 2022-24-03	Revision -

Site Layout.

1:500.

Rose Cottage

EXISTING
ACCESS.

TURNING.

PARKING.

PROPOSED
GARAGE.