



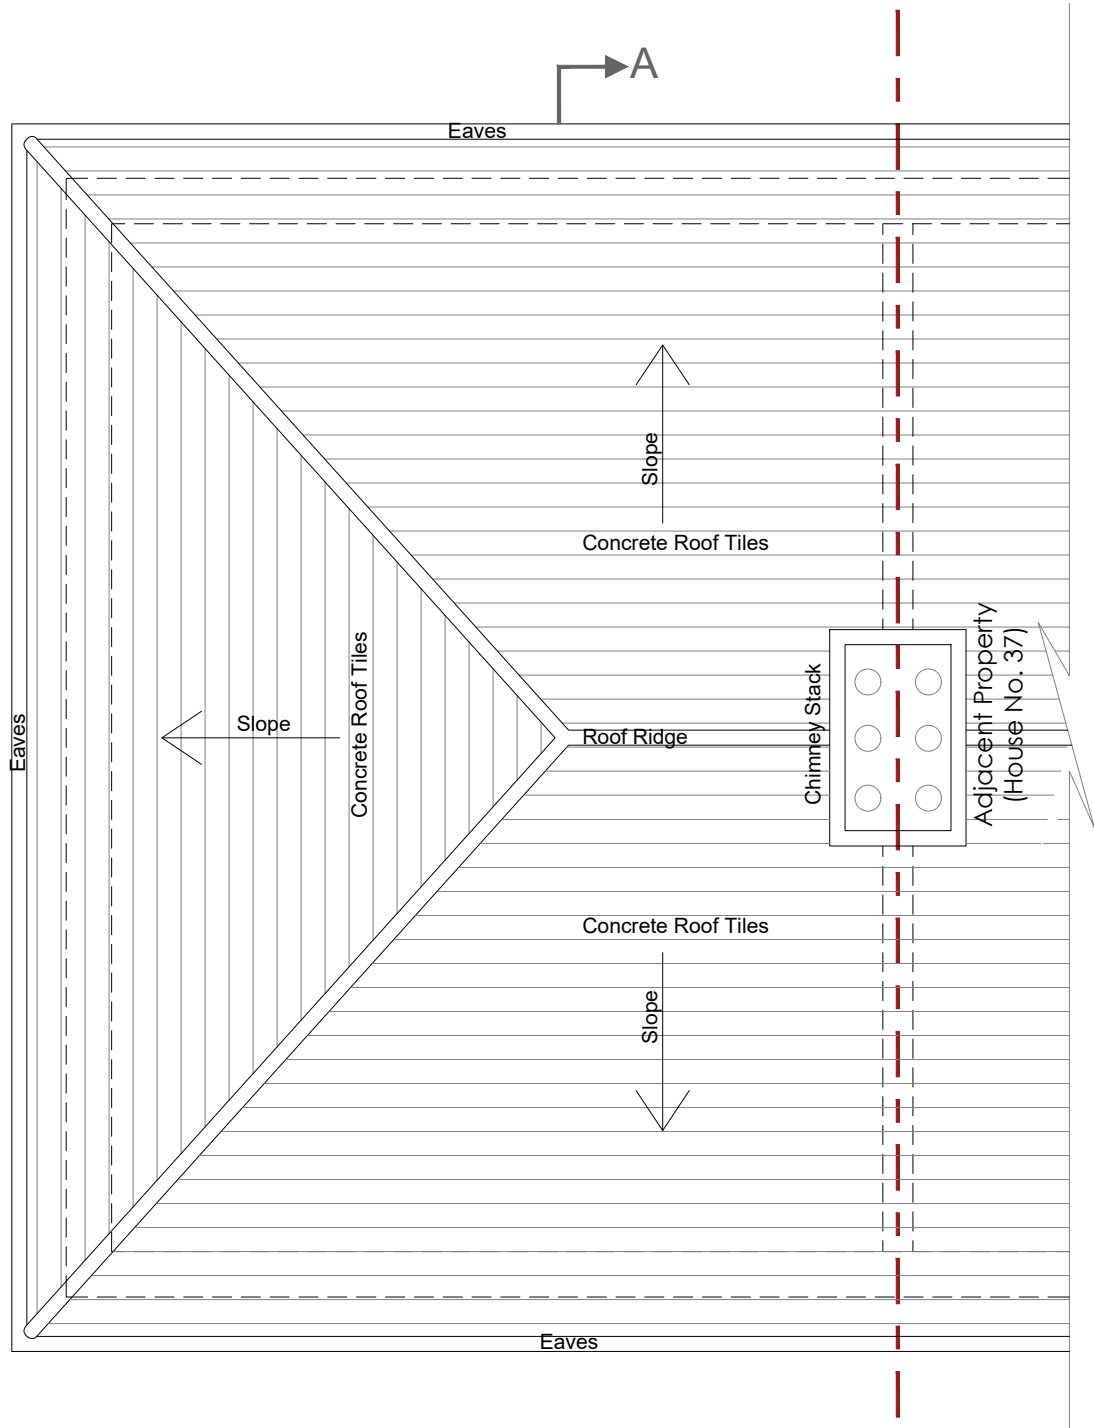

EXISTING ROOF PLAN
Scale 1:50 @ A3

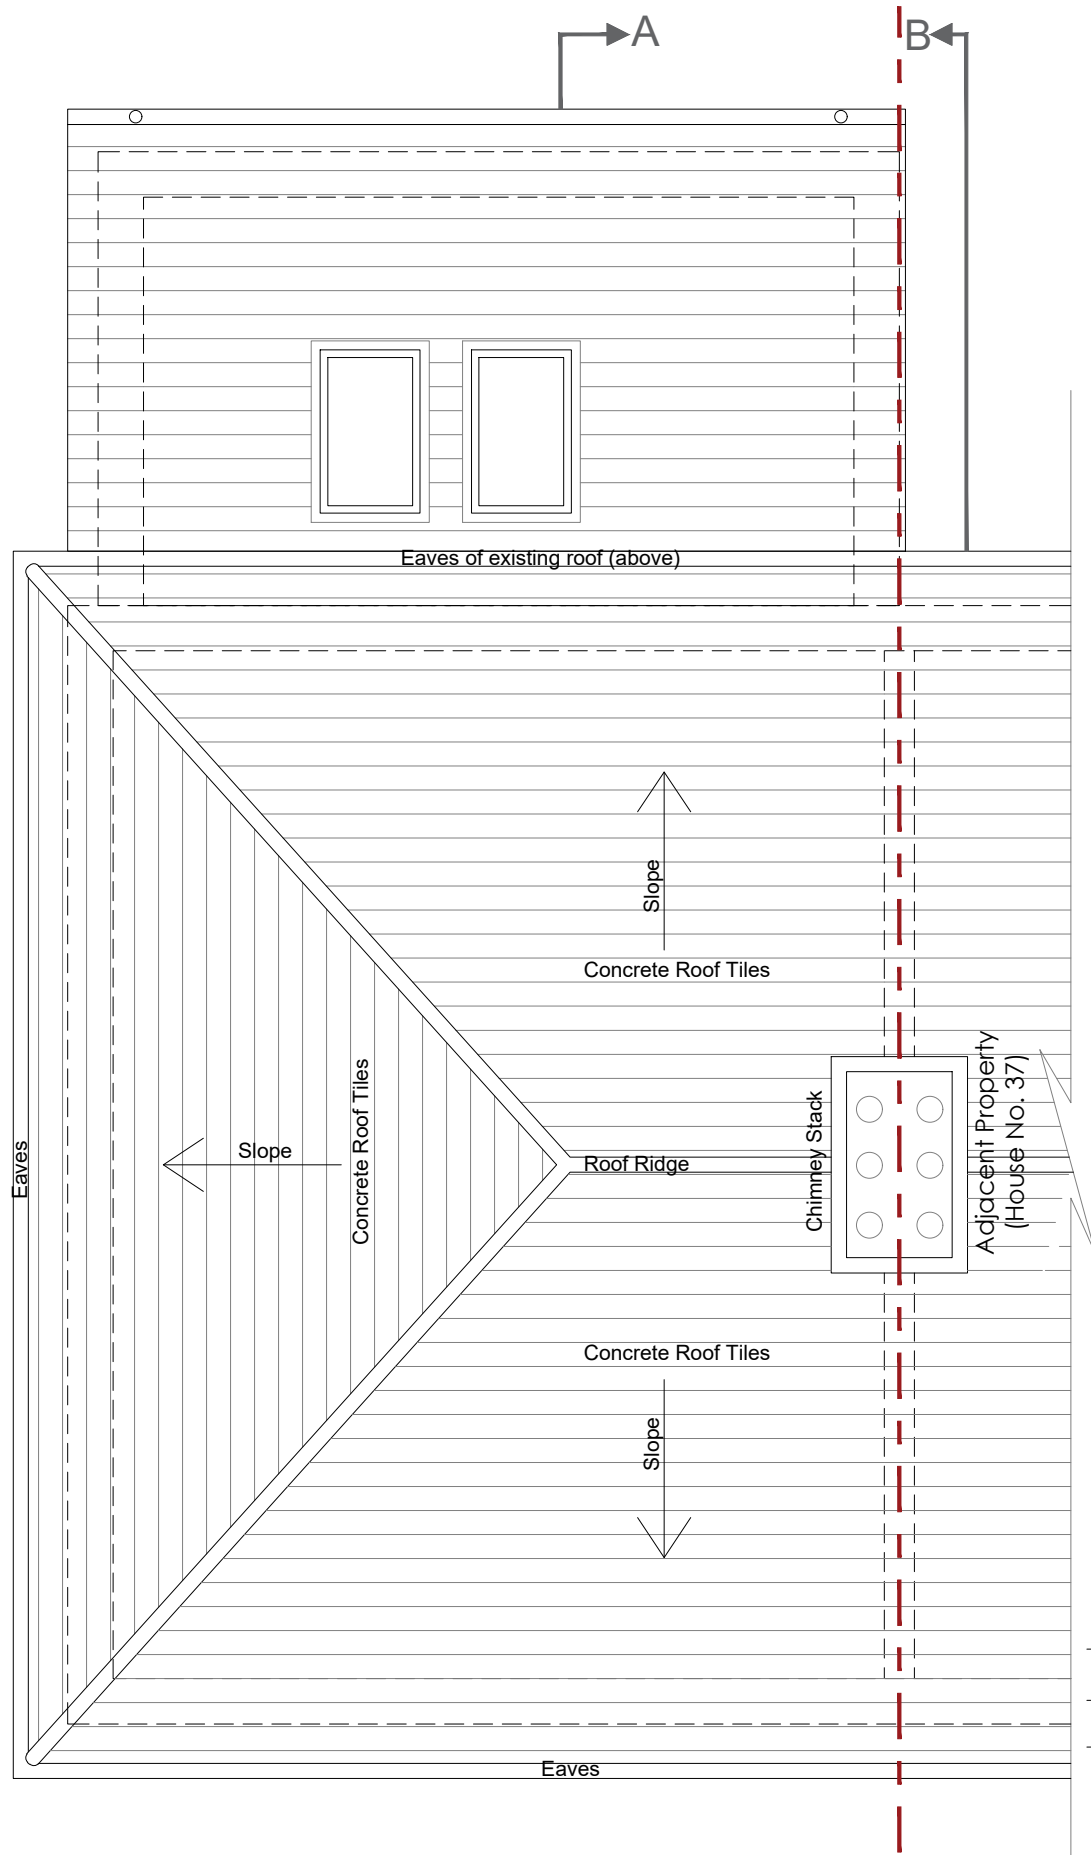

PROPOSED ROOF PLAN
Scale 1:50 @ A3



DRAFT

0 500 1000 1500 2000 2500mm
SCALE 1:50

Project title
PROPOSED DEVELOPMENT
Client **Mr & Ms Brown**
Address **39 Greenwood Avenue
Worsbrough
Barnsley, S70 4BJ**

Drawing Title	Existing & Proposed Roof Plans	
Drawing Status	Planning	
Scale	1:50 @ A3	Date May 2024
Drawing no.	106-ST A-05	Revision

Revision -