




Drawing No.	Rev No.
MLM001 -003	

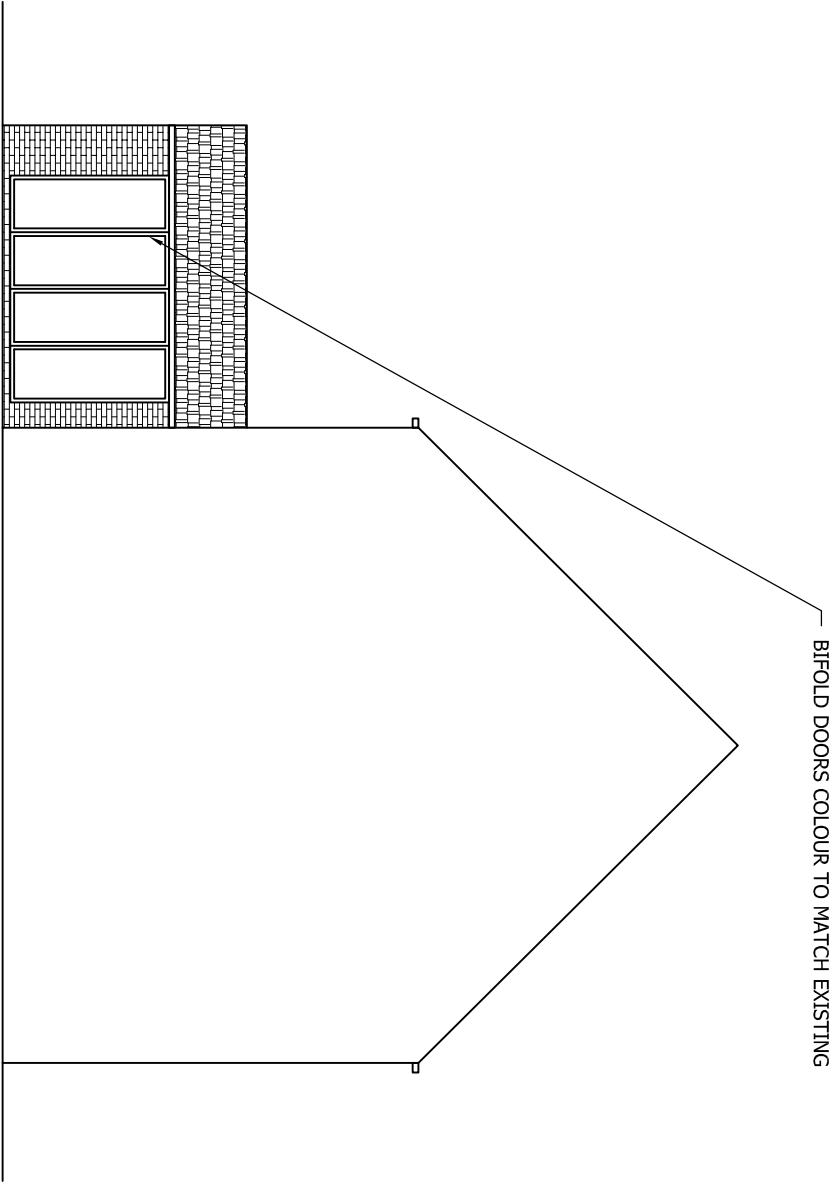

PROPOSED END ELEVATION
SCALE 1:100 AT A3

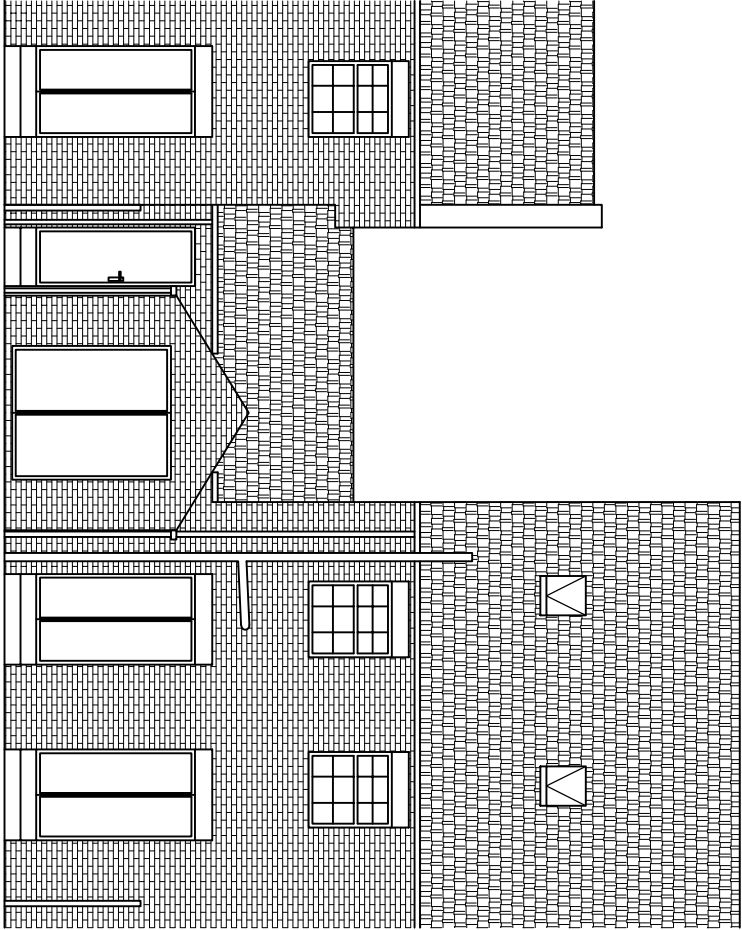

PROPOSED REAR ELEVATION
SCALE 1:100 AT A3

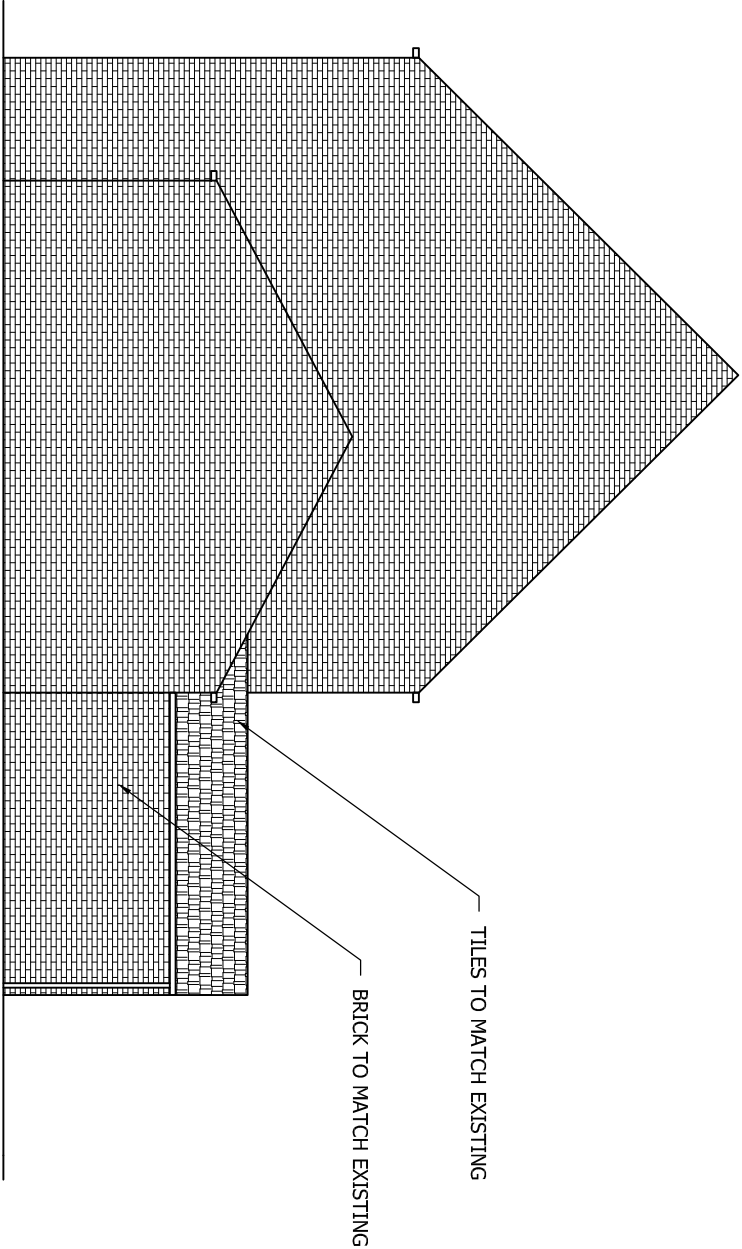

PROPOSED END ELEVATION
SCALE 1:100 AT A3

DO NOT SCALE: Contractor to check all dimensions and report any omissions or errors

NOTES

Rev	Description	By	Chk	App	Date
-----	-------------	----	-----	-----	------

JRB DESIGNS Ltd
1 Saville Road
Cudworth
Barnsley
S72 8LT
Tel: 01226 383542
Fax: 01226 380078
Mob: 07970 541192
Email: joine@jrbdesigns.co.uk

This drawing is copyright. © Jrbdesigns Ltd.

Client

MRS. L MILLARD

Drawing Title

PROPOSED ELEVATIONS

Address

4 MANOR WAY
BOLTON UPON DEARNE
ROTHERHAM
S63 8NY

Project Title:
**PROPOSED SINGLE STOREY
REAR EXTENSION**

Purpose of Issue:

PLANNING

Drawing Status

FIRST ISSUE

Scale at A3	Drawn By	Date	
AS SHOWN	JRB	14/04/2010	
Checked By	Date	Approved By	Date
	14/04/2010		14/04/2010
Project No.	Drawing No.	Revision	
MLM001	003	-	

APPROVAL ☒ INFORMATION ☐ TENDER ☐ CONTRACT ☐ CONSTRUCTION ☐