


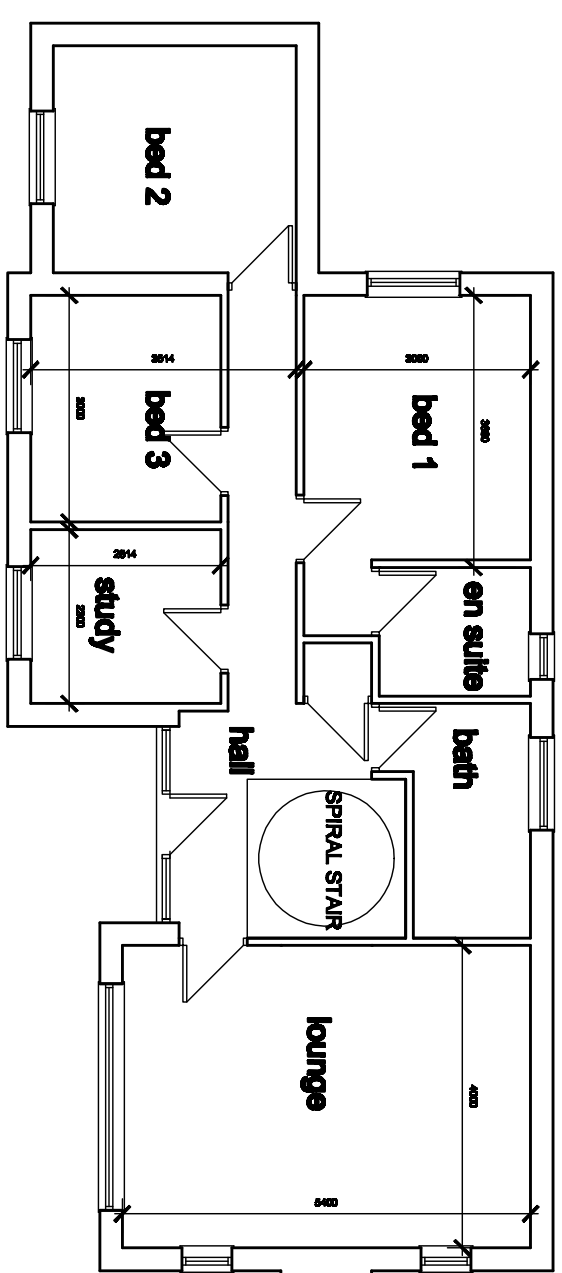
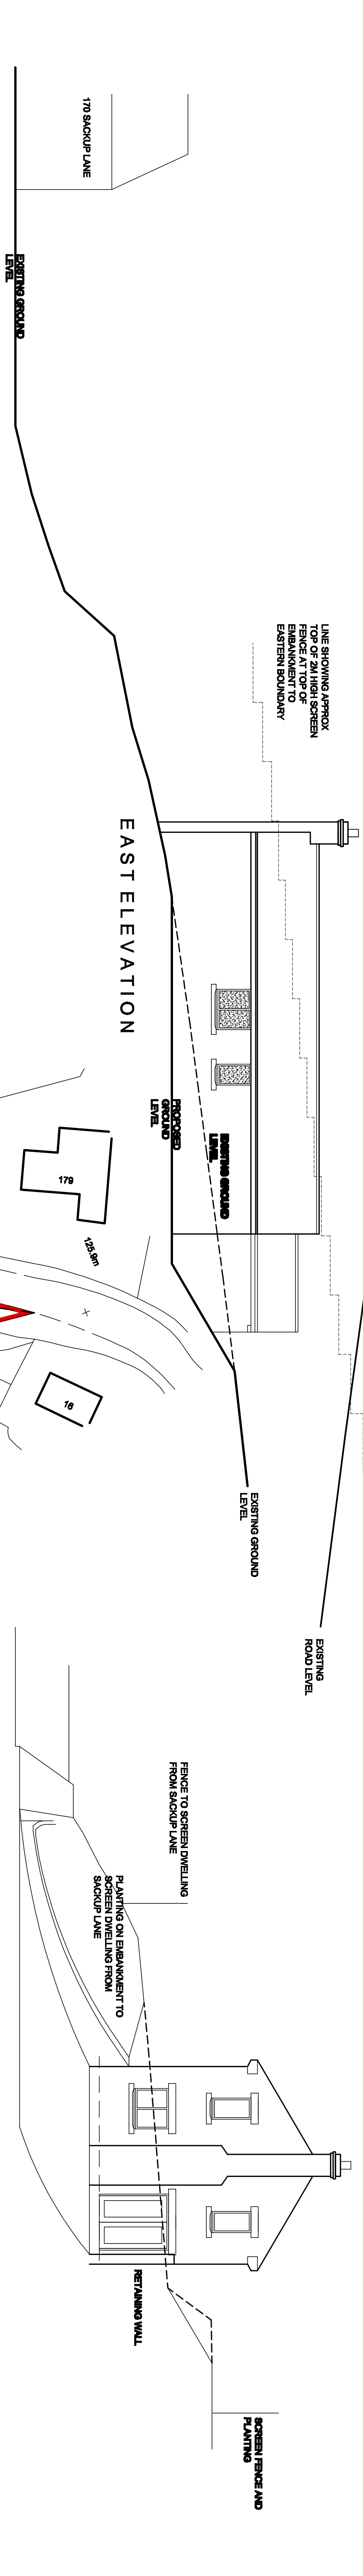


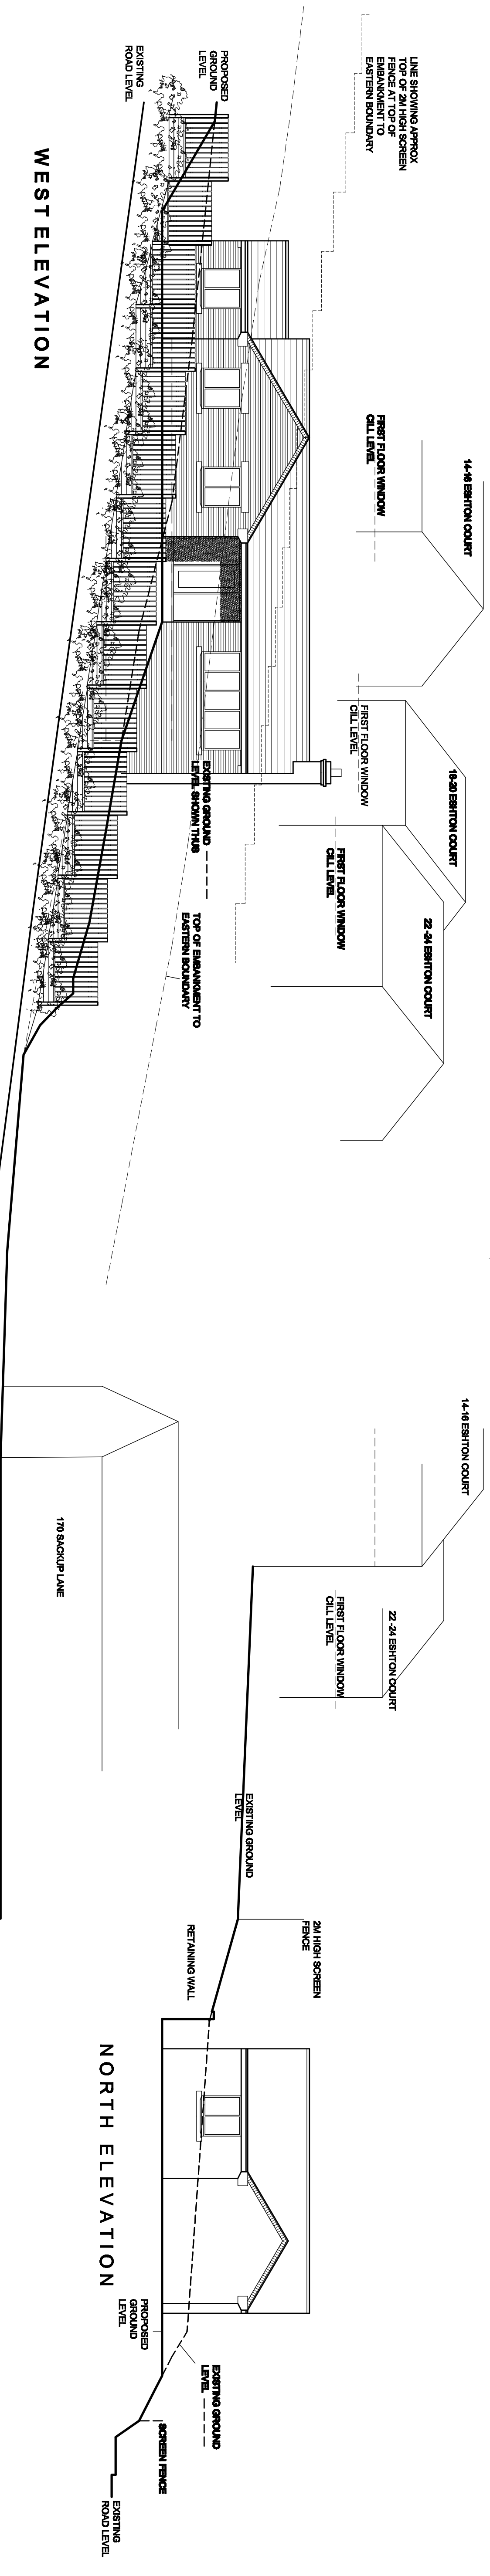

UPPER GROUND FLOOR PLAN

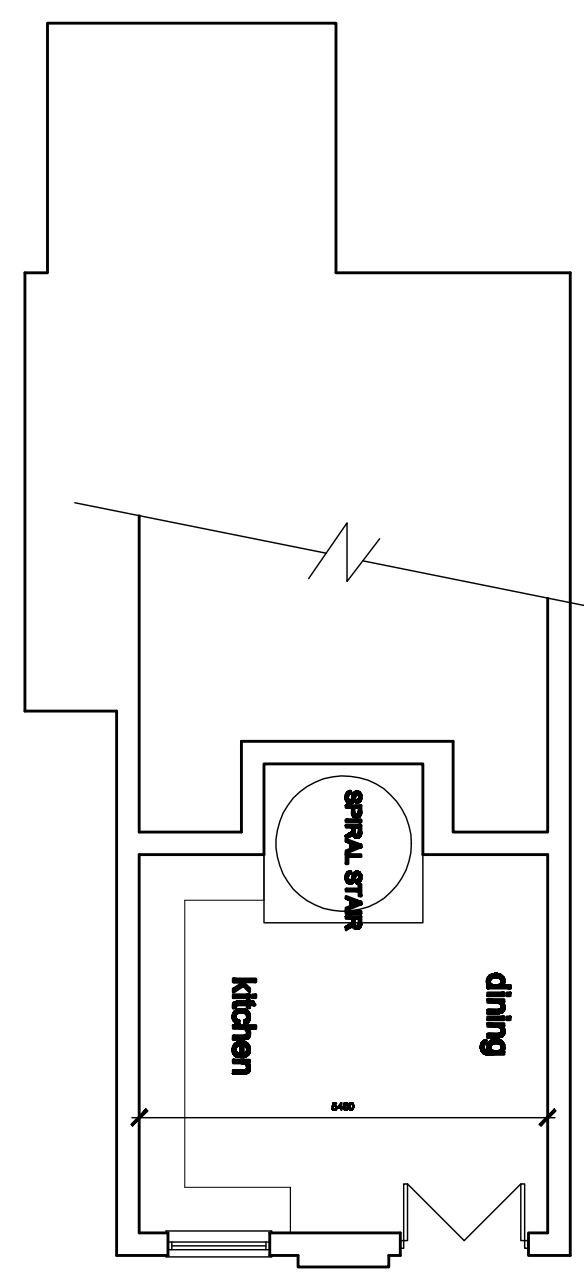

LOWER GROUND FLOOR PLAN

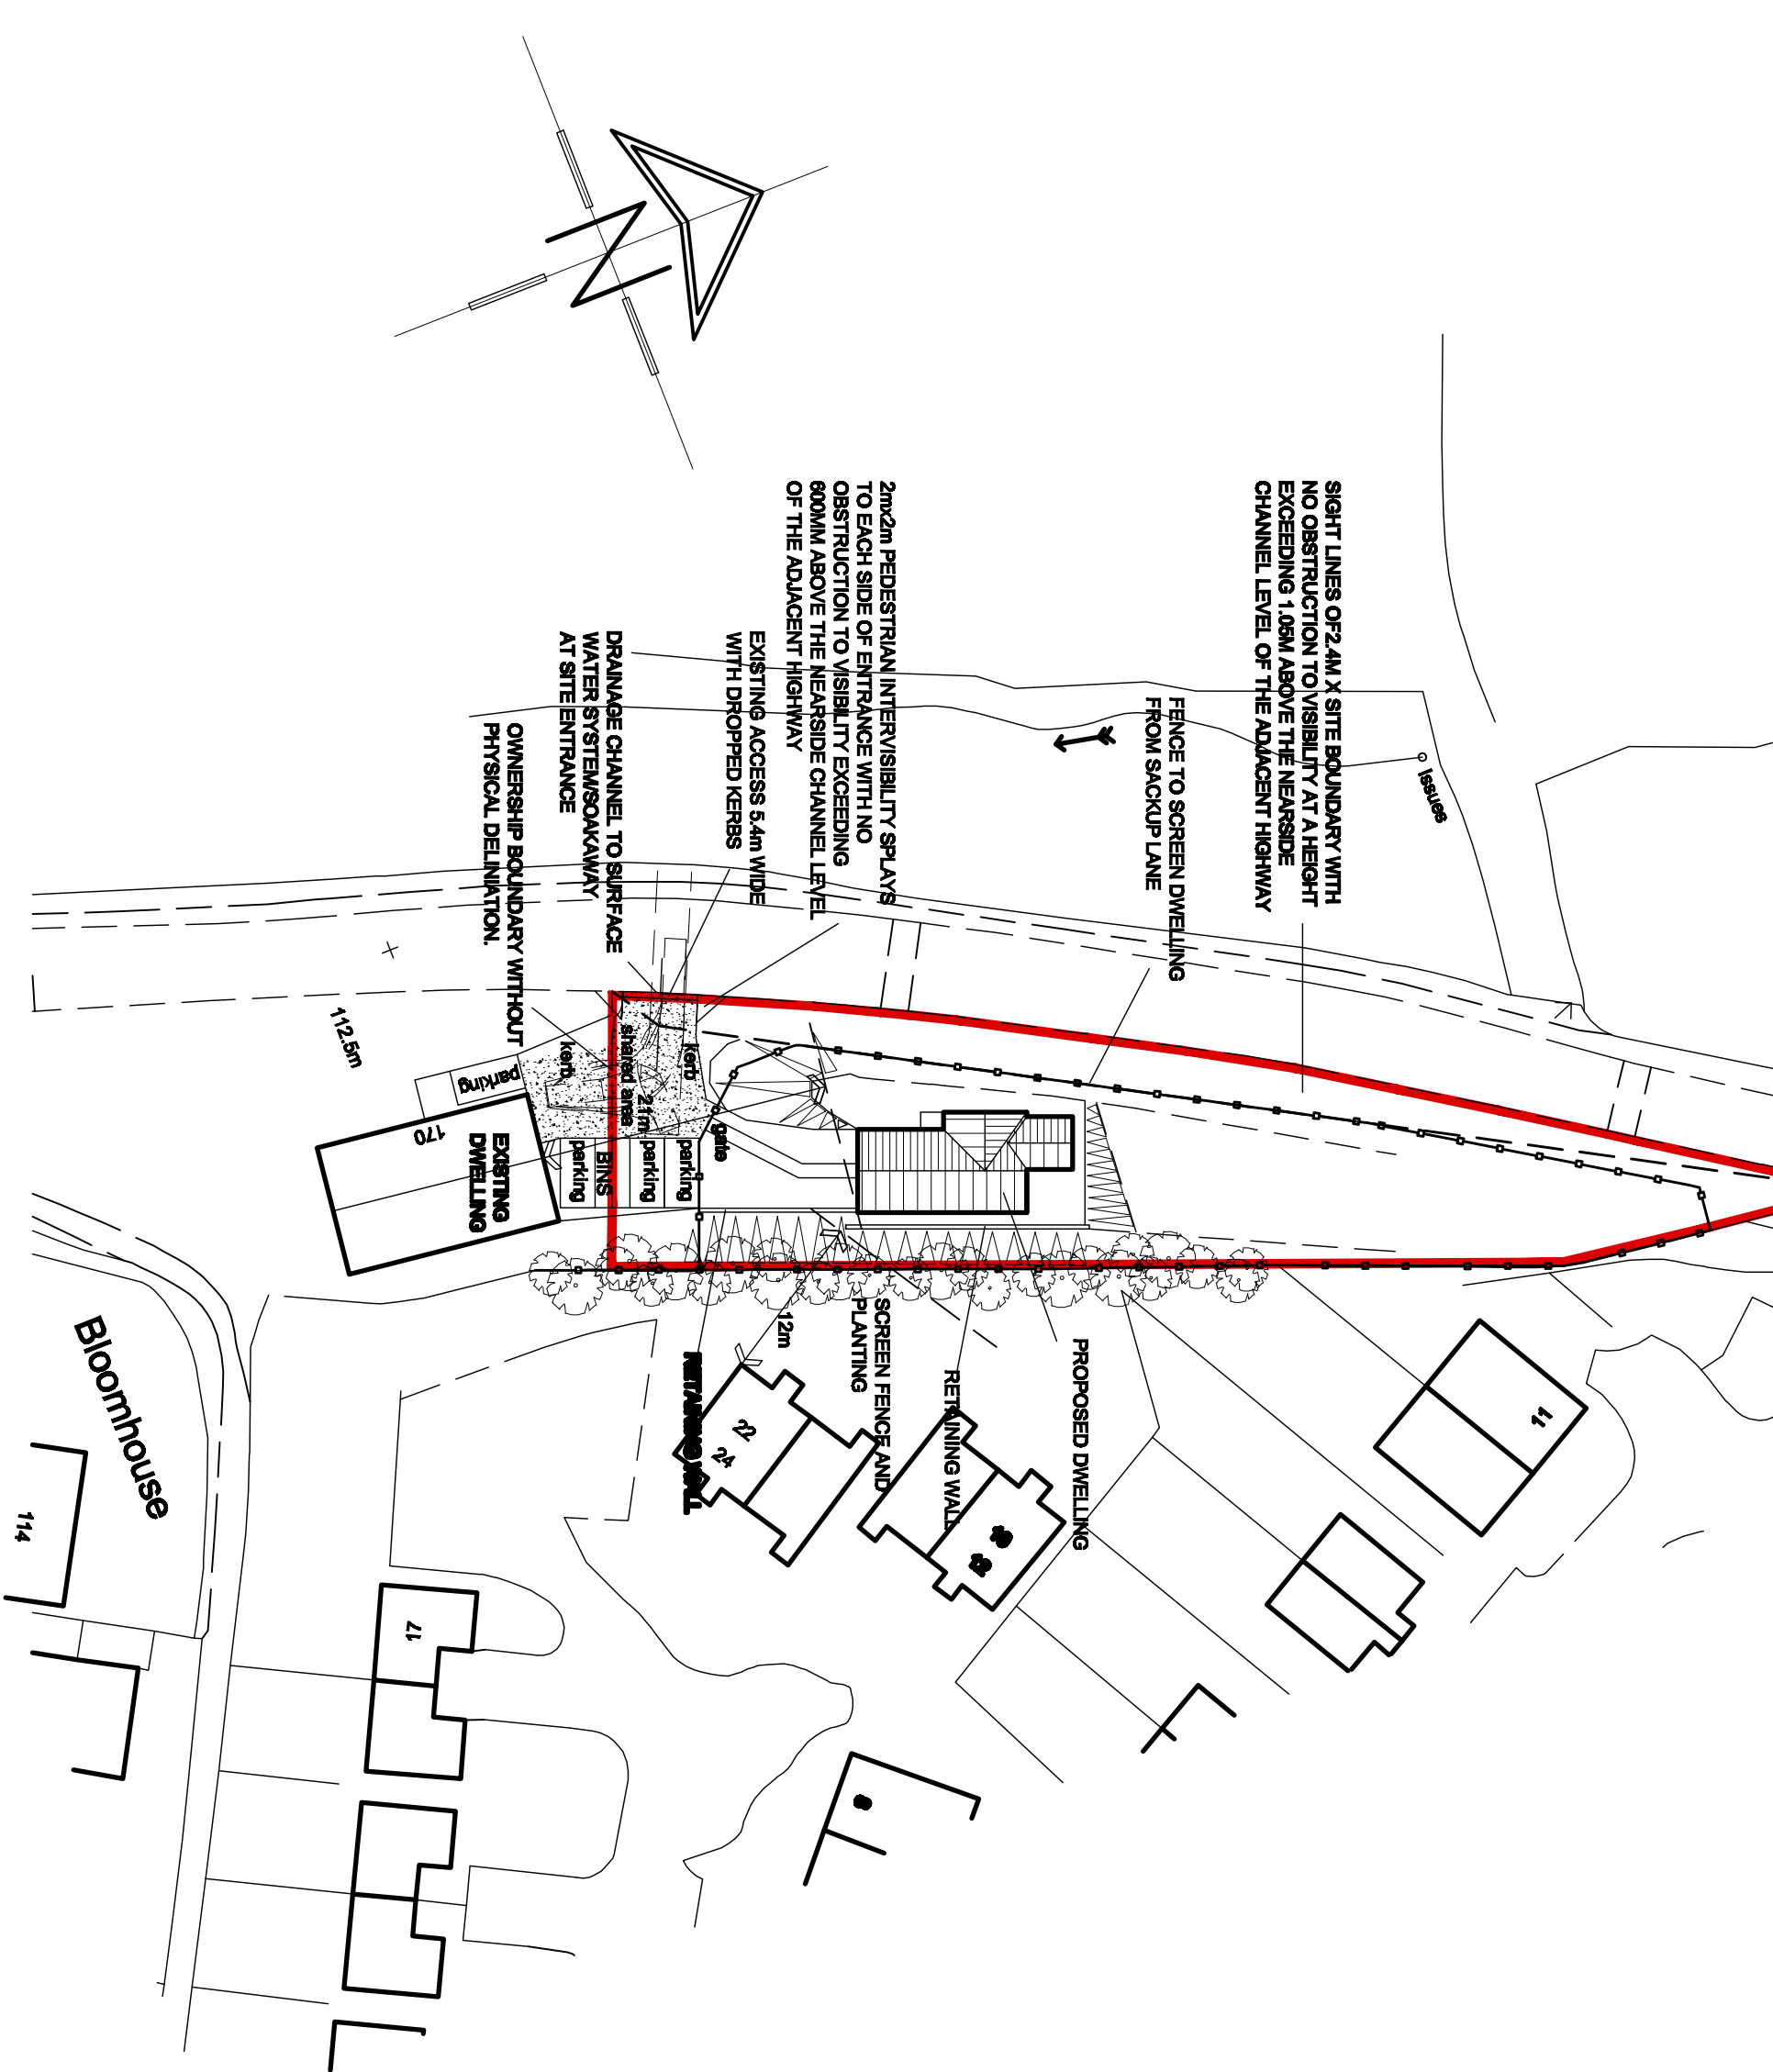

SITE PLAN

White Agus Partnership				PROVIDENCE VILLA, 42 SACKVILLE STREET, BARNESLEY, S70 2DB			
Project: PROPOSED DWELLING ON LAND AT 170 SACKUP LANE, DARTON, BARNESLEY				Client: MR S. HOOLEY			
Drawing Title: PLANS AND ELEVATIONS				Date: JAN 2012			
Date: 11-104				Scale: 1:100 @ A1			
Rev: D				Dwg. No. 01			
Date: 11-104				Rev: D			
Description: REVISIONS TO DRAWING REQUIREMENTS				Description: REVISIONS TO DRAWING REQUIREMENTS			
Rev: D				Rev: D			