


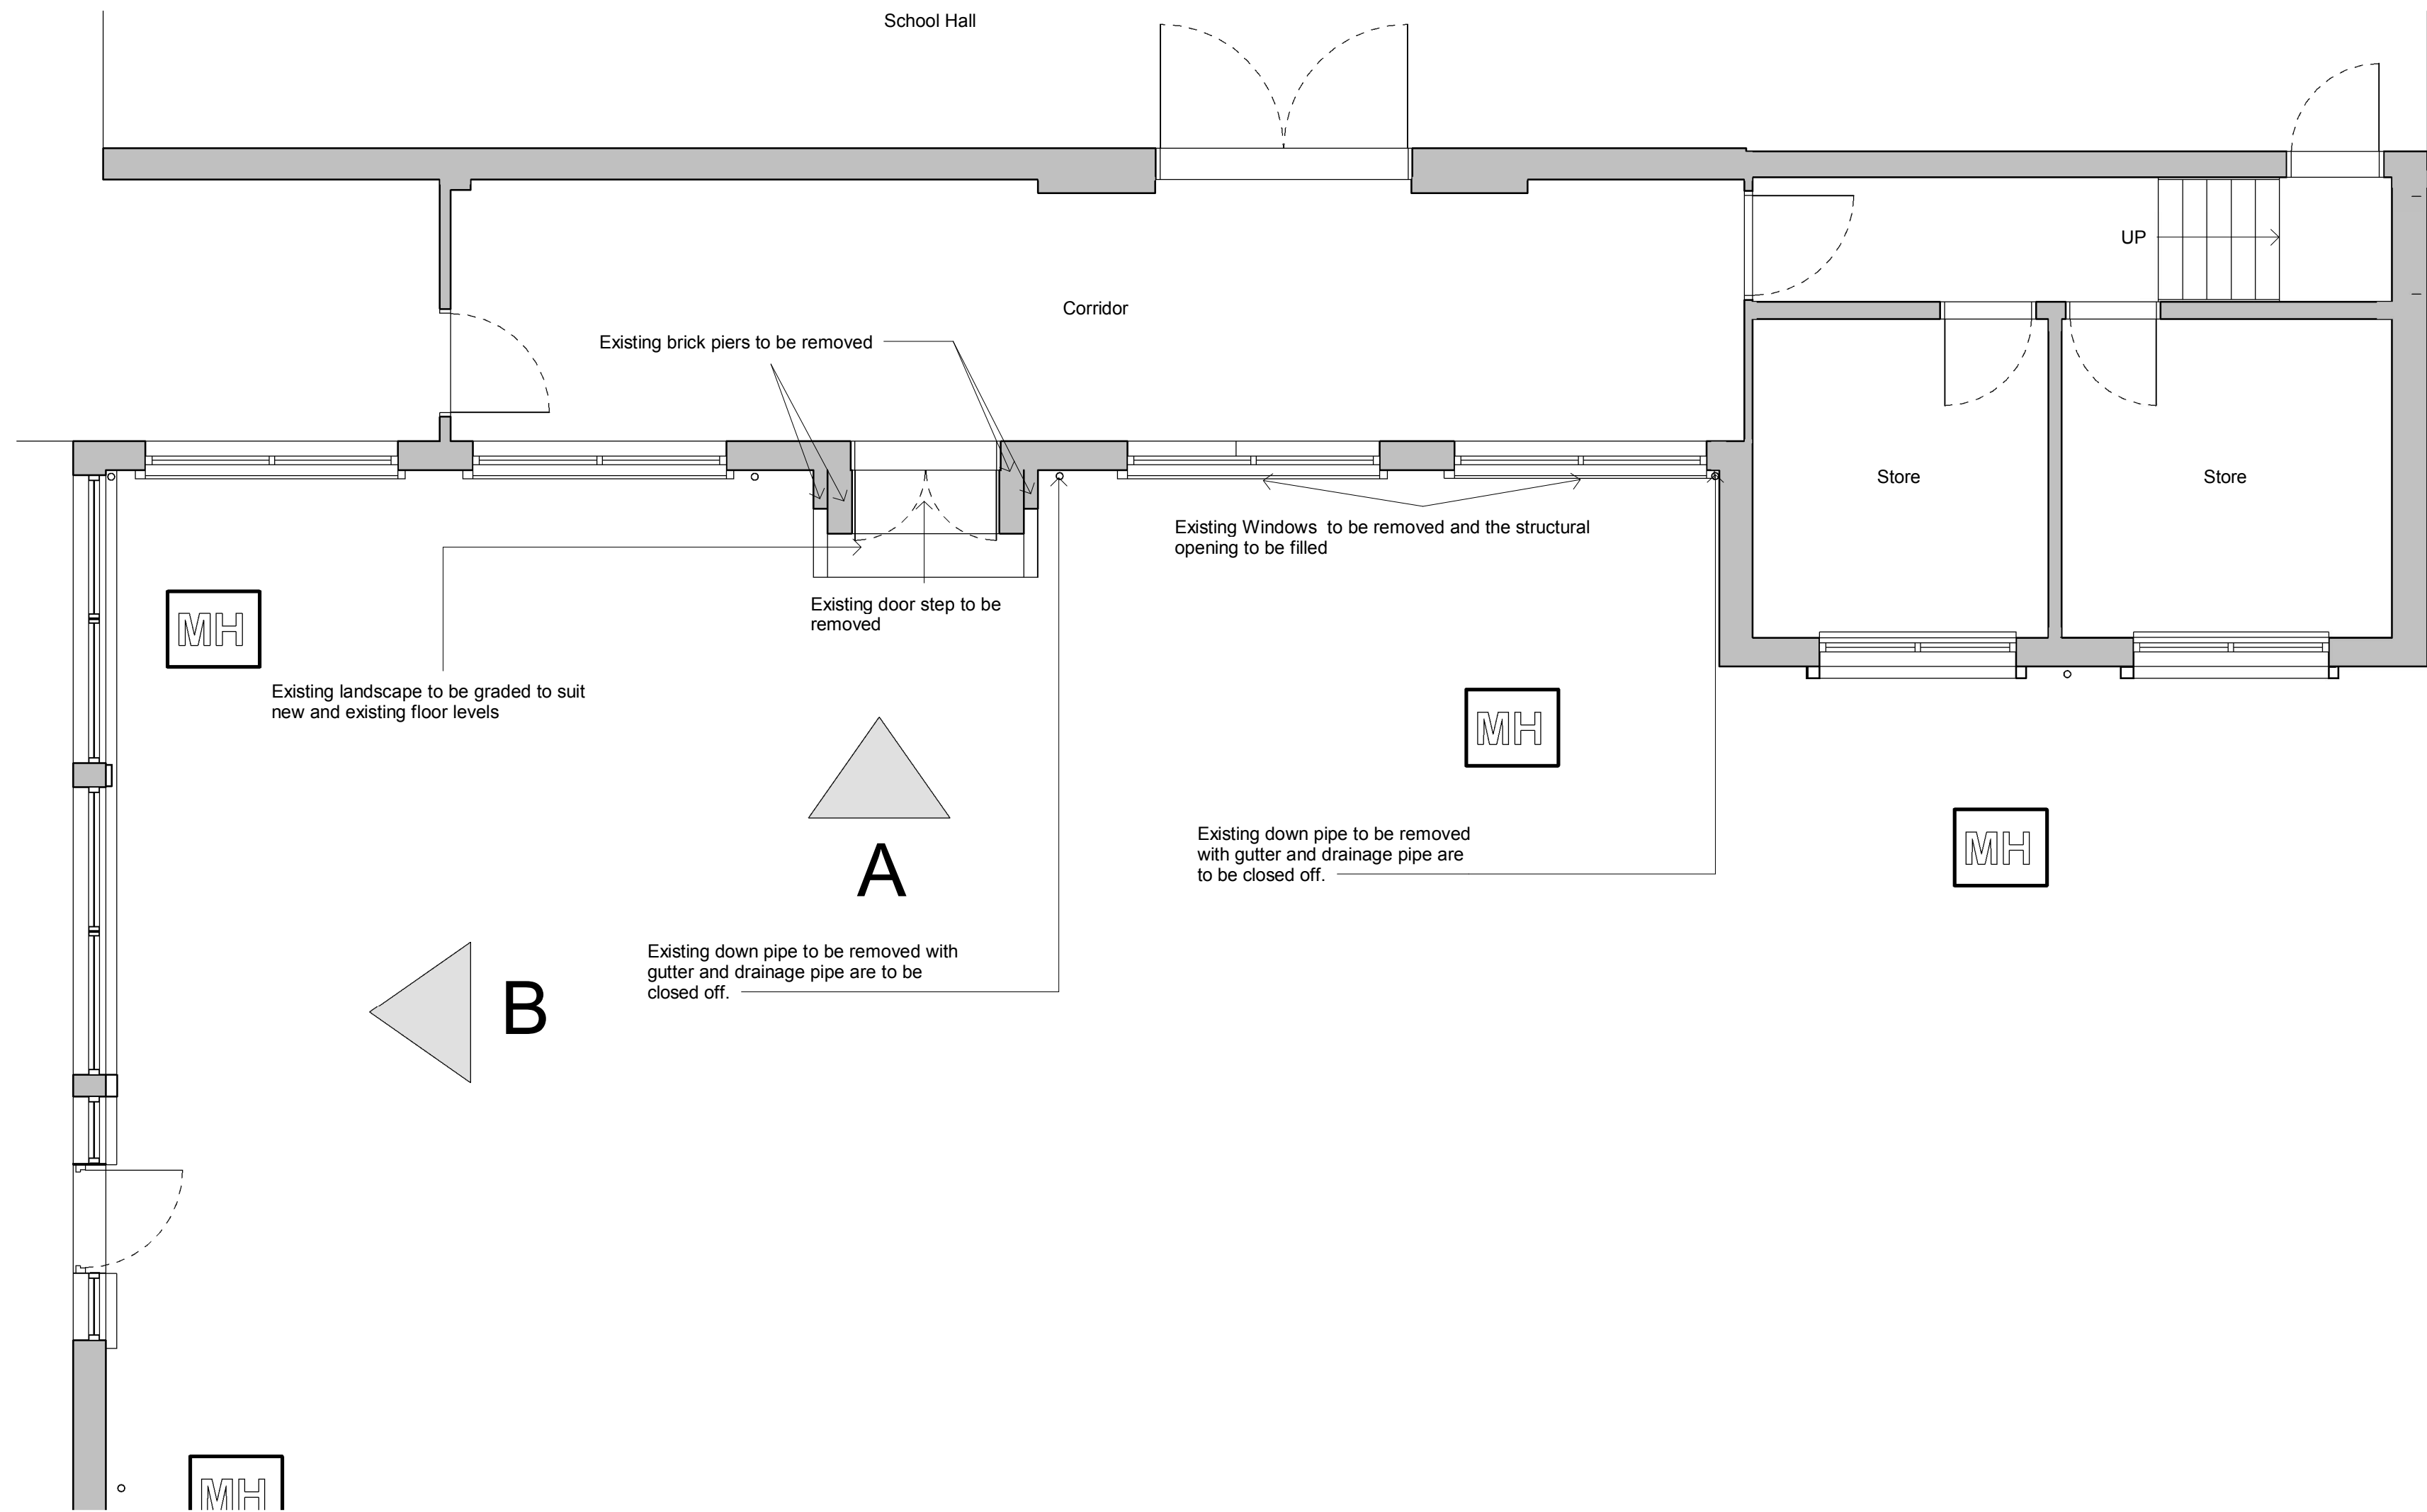


Existing Floor Plan
1:50 @ A1



Existing Elevation (A)
(Photo)



Existing Elevation (B)
(Photo)

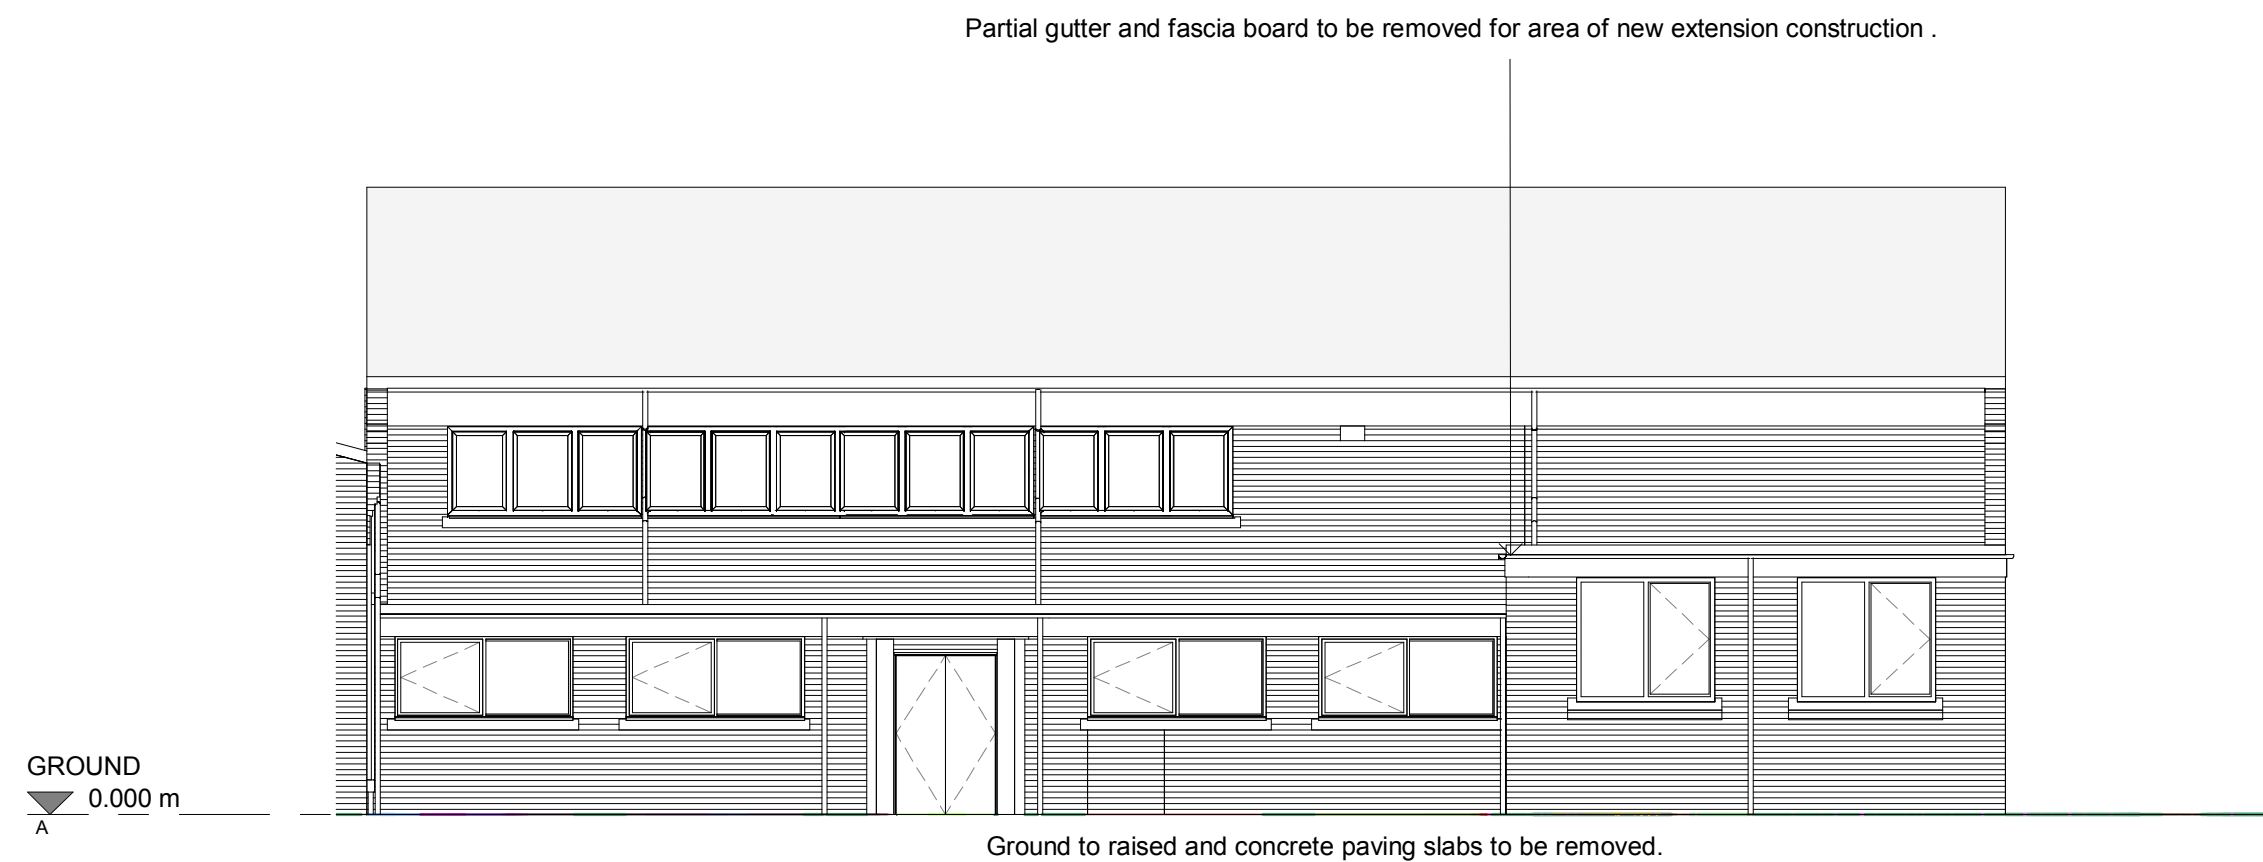

Existing Elevation (A)
1:100 @ A1



Existing Elevation (B)
1:100 @ A1

Notes

Rev	Description	Date	Dr by/ App by
original by	Thomas Williams	date created 28.03.17	approved by MC



AHR Building Consultancy Ltd
Norwich Union House
High Street
Huddersfield
HD1 2LF
United Kingdom

T +44(0)1484 537411
F +44(0)1484 530332
E huddersfield@ahr-global.com
www.ahr-global.com

client name Wellspring Academy Trust Forest Academy			
project New Extension Classroom			
drawing Existing Floor and Elevation Plans			
computer file H:\BC-HUD\2017\2017-2026.001 - Wellspring Academy Trust - Forest Academy - Classroom Extension\15 BIM\10.0 MEP\Draw\Proposed Extension.rvt		plot date 28.03.17	
project number 2017.00236.001		scale As indicated @A1	
drawing number PL02		rev issue status Planning	

This drawing is to be read in conjunction with all related drawings. All dimensions must be checked and verified on site before commencing any work or producing shop drawings. The originator should be notified immediately of any discrepancy. This drawing is copyright and remains the property of AHR.