




Notes

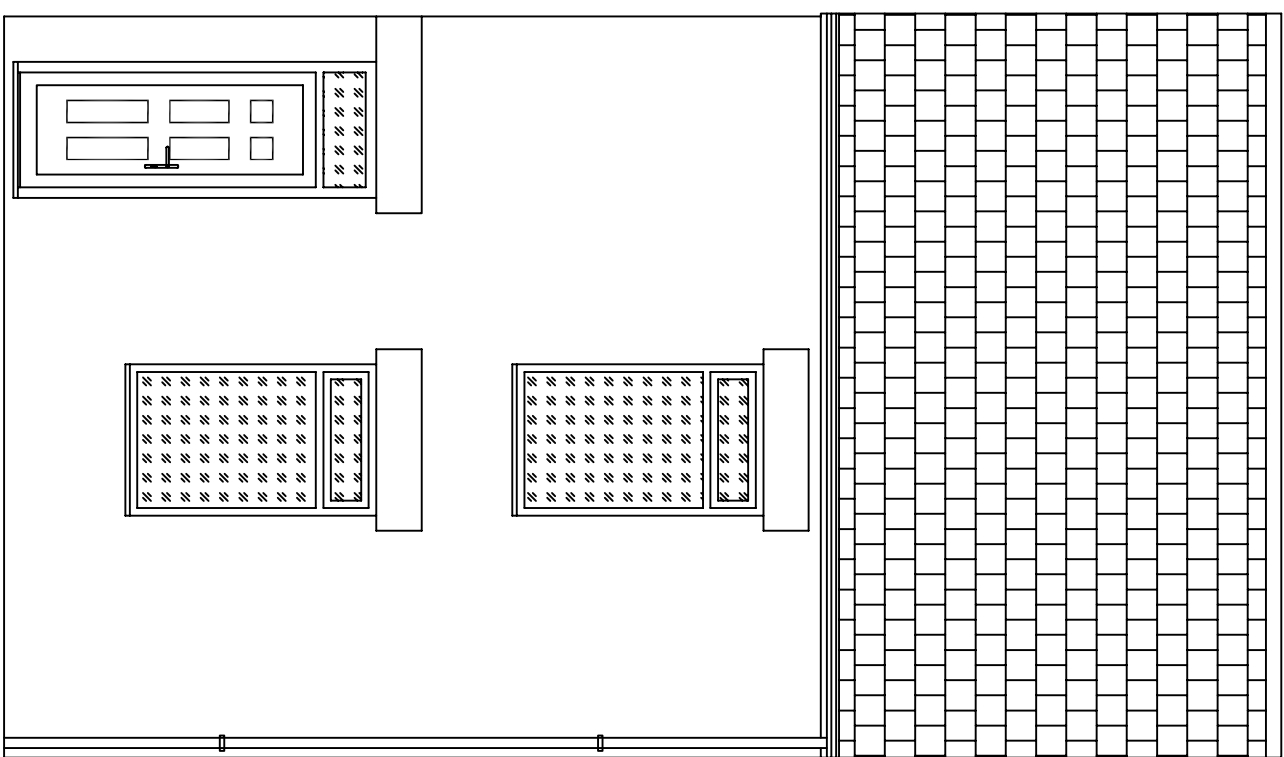


Existing Front Elevation

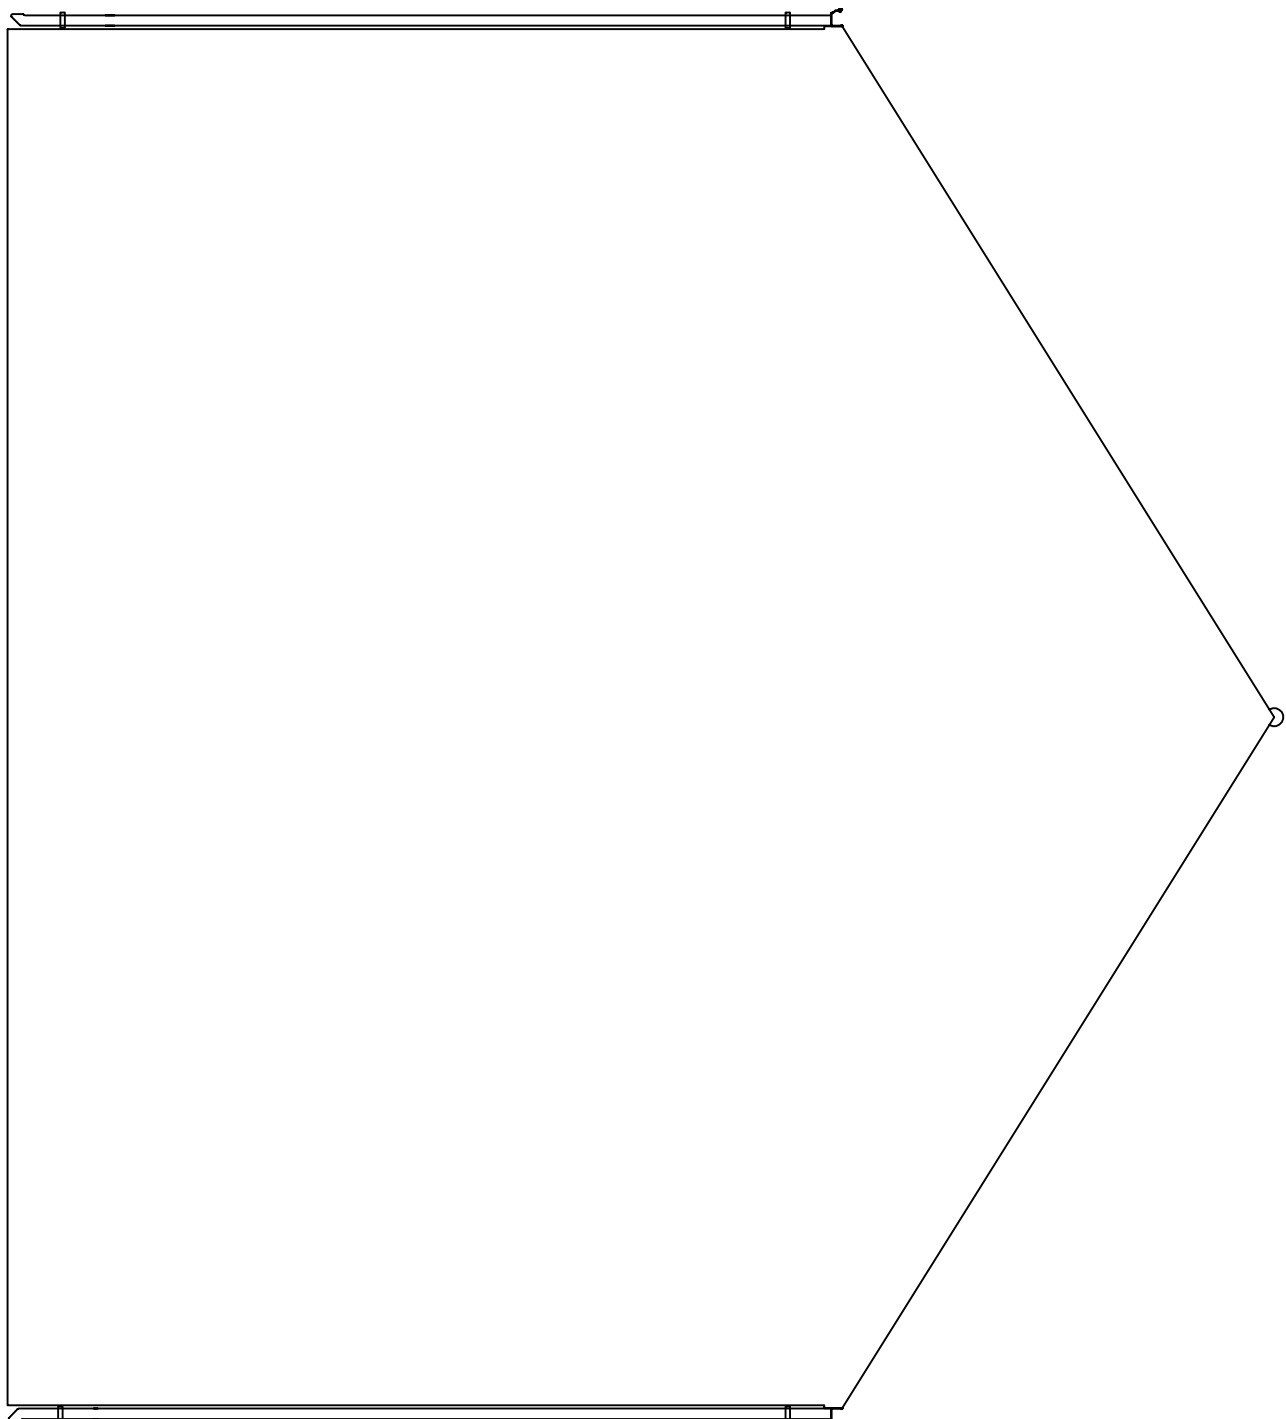


Existing Side Elevation

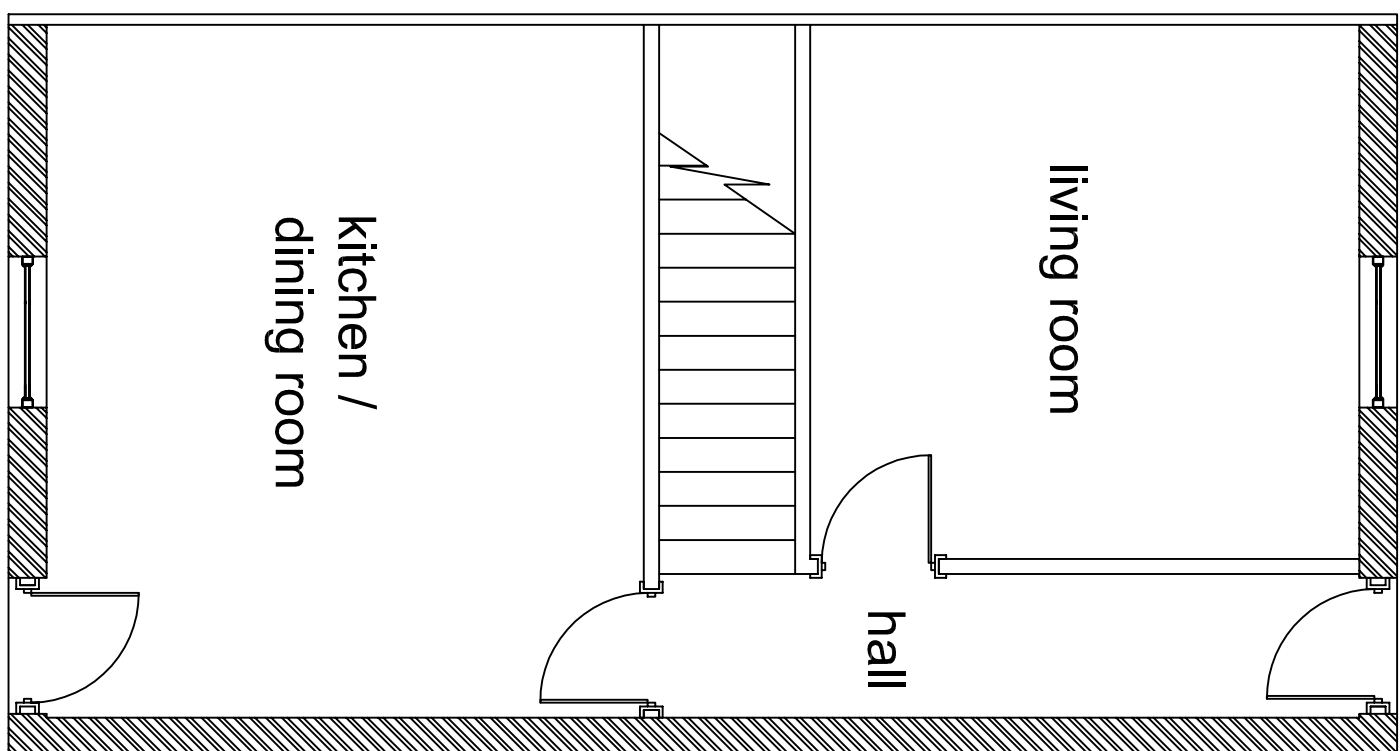


Existing Ground Floor Plan

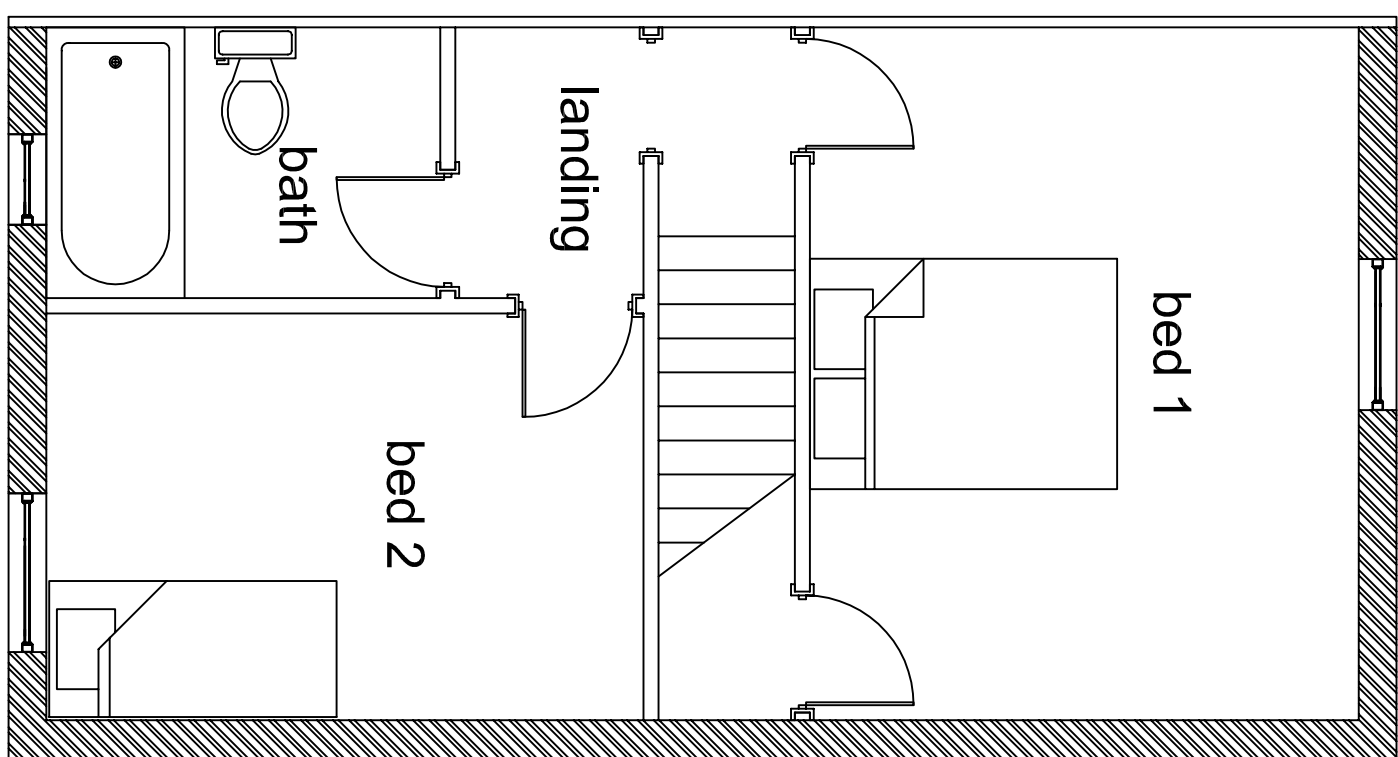


Existing First Floor Plan

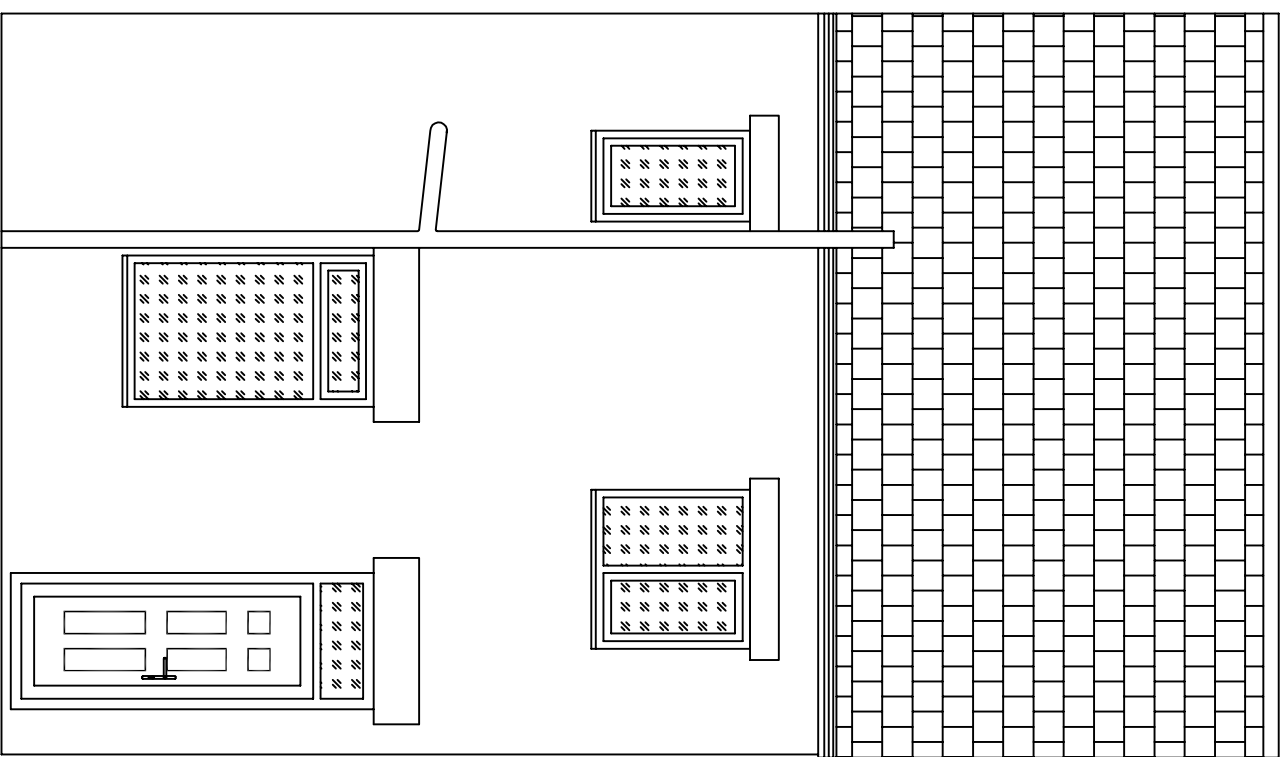

Existing Rear Elevation

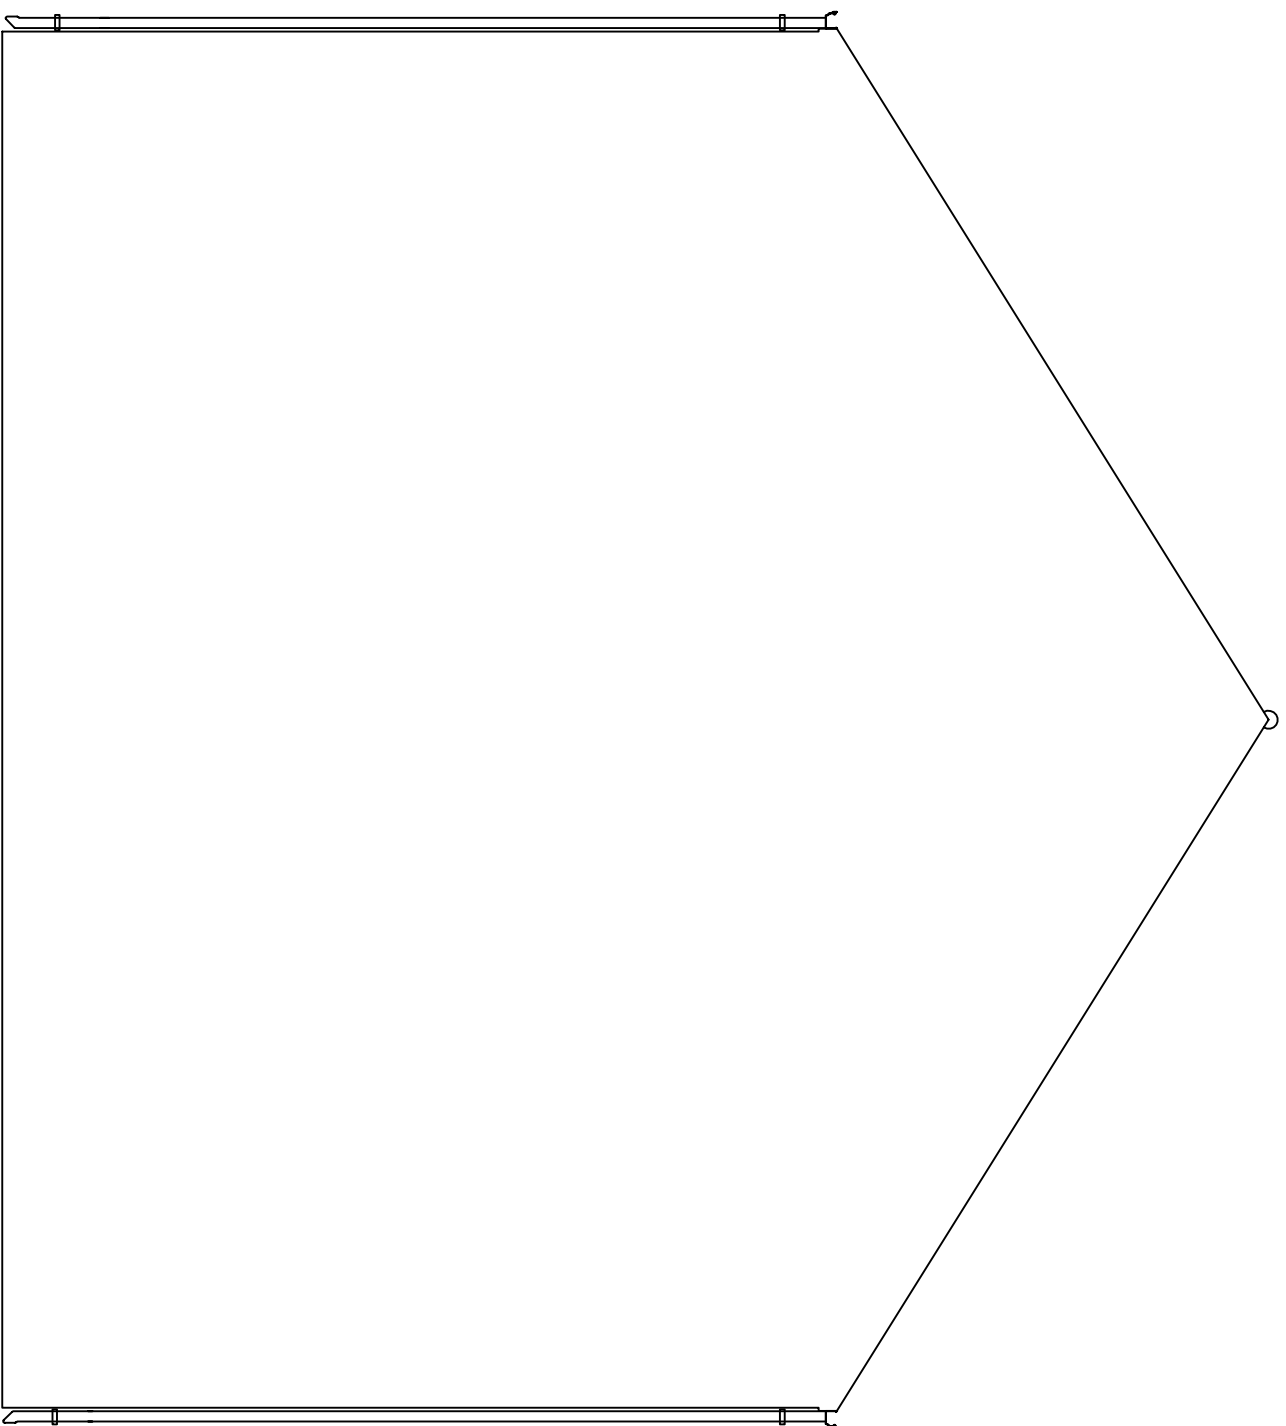

Existing Side Elevation

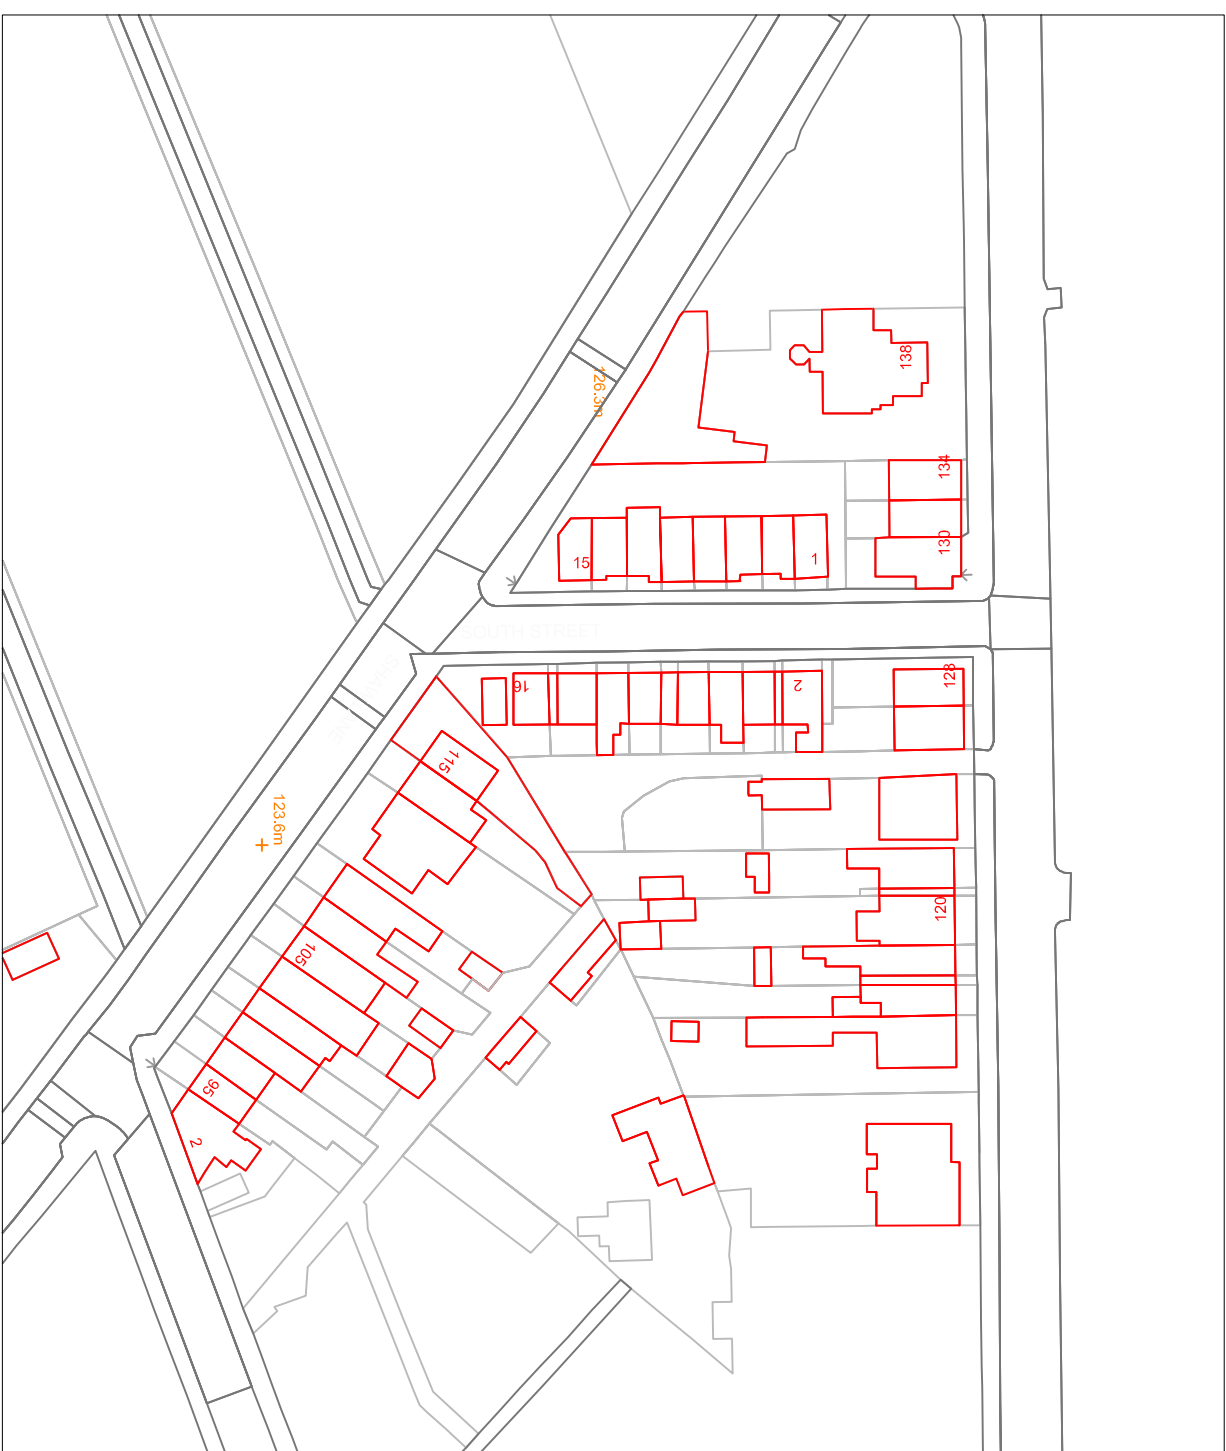

Location Plan



Site Plan

<p>Notes</p>	
<p>Project</p> <div style="display: flex; align-items: center;">  <div style="margin-left: 10px;"> <p>AB Design & Build 66 Low Grange Road Thurnscoe Rotherham S63 0LE Tel: 07966 488928 email: info@abdesignandbuild.co.uk</p> </div> </div>	
<p>Proposed loft conversion for Mr & Mrs Sutton:-</p> <p>115 Shaw Lane Barnsley S70 6JL</p>	
<p>Drawing</p> <p>Existing Plans.</p> <p>Existing Elevations.</p> <p>Location Plan.</p> <p>Site Plan.</p>	
<p>Drawn By</p> <p>Stuart Allen</p>	<p>Date</p> <p>10/2/16</p>
<p>Scale</p> <p>Plans & Elevations 1:50 Location Plan 1:1250 Site Plan 1:500</p>	
<p>Drawing Number</p> <p>AB/PA/2016/Wentworth/Sutton01</p>	