


Elevation A


Elevation B

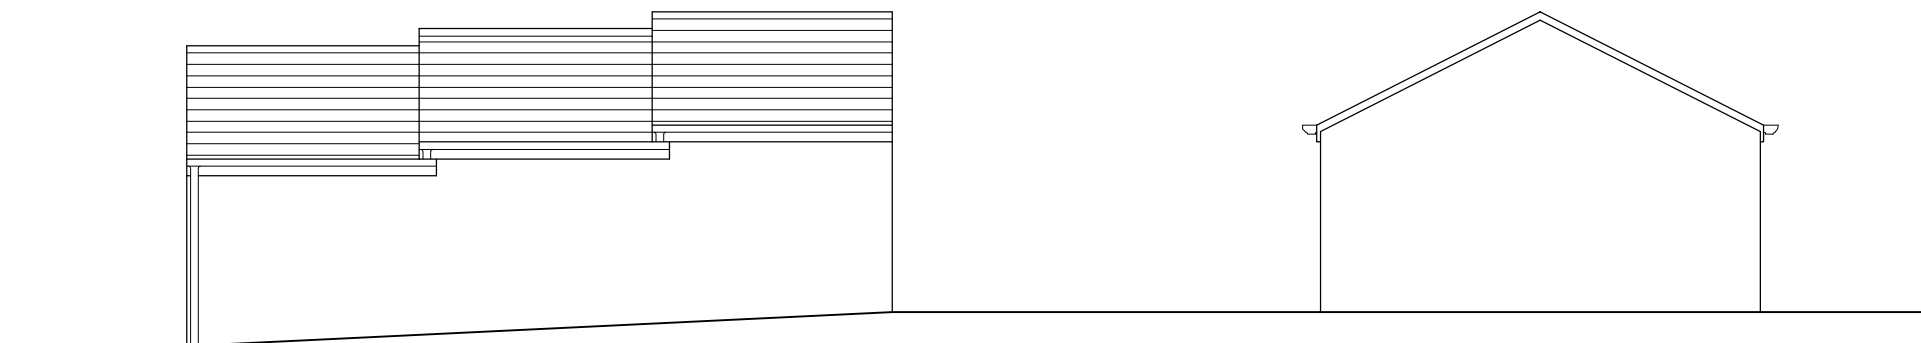

Elevation C

Elevation D

Roof Plan

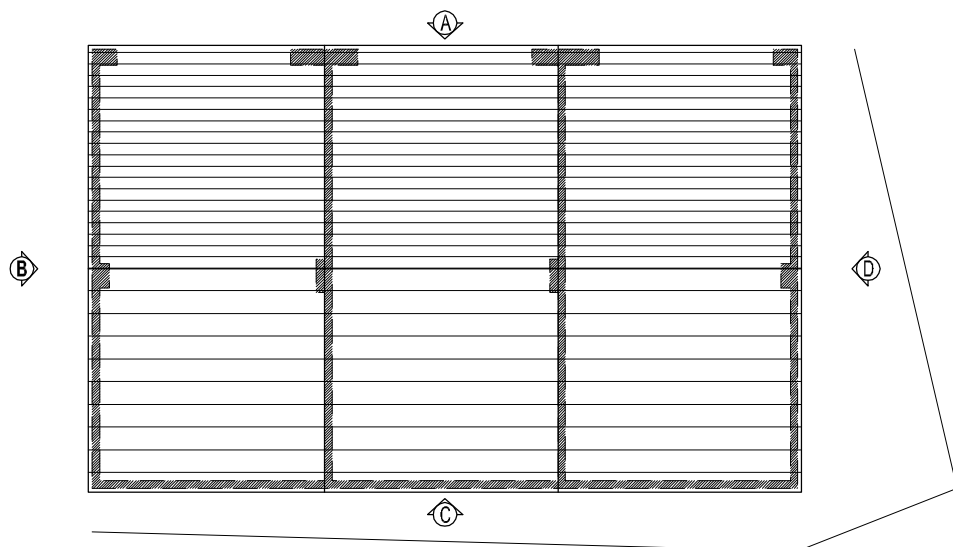

Coda Studios Ltd
Hope Works, 25 Mowbray St, Sheffield, S3 8EL
t:0870 990 3095 f:0870 990 3096
e:information@codastudios.co.uk

DRAWN	CHECKED	DATE	SCALE	REVISION
RS	-	05-2009	1:100	-

Client	PEARL DEVELOPMENTS
Job	ROYSTON
Title	PLAN, ELEVATIONS
Dwg. No.	1506-006

© COPYRIGHT EXISTS ON THE DESIGNS AND INFORMATION SHOWN ON THIS DRAWING
The Contractor must verify all dimensions on site before making shop drawings
or commencing work of any kind. No dimensions to be scaled from this drawing.
Architect to be notified of any discrepancies in dimensions immediately.