

Notes:

PLANNING DRAWINGS, NOT TO BE USED FOR BUILDING REGULATIONS OR CONSTRUCTION PURPOSES

Revision:--

Revision List:


Project Name: The Laithe, Haigh Lane

Drawing Title: Elevations- Proposed

Drawing Number: 1049/TP/008

Scale: 1:100@A3


Date: Feb 12

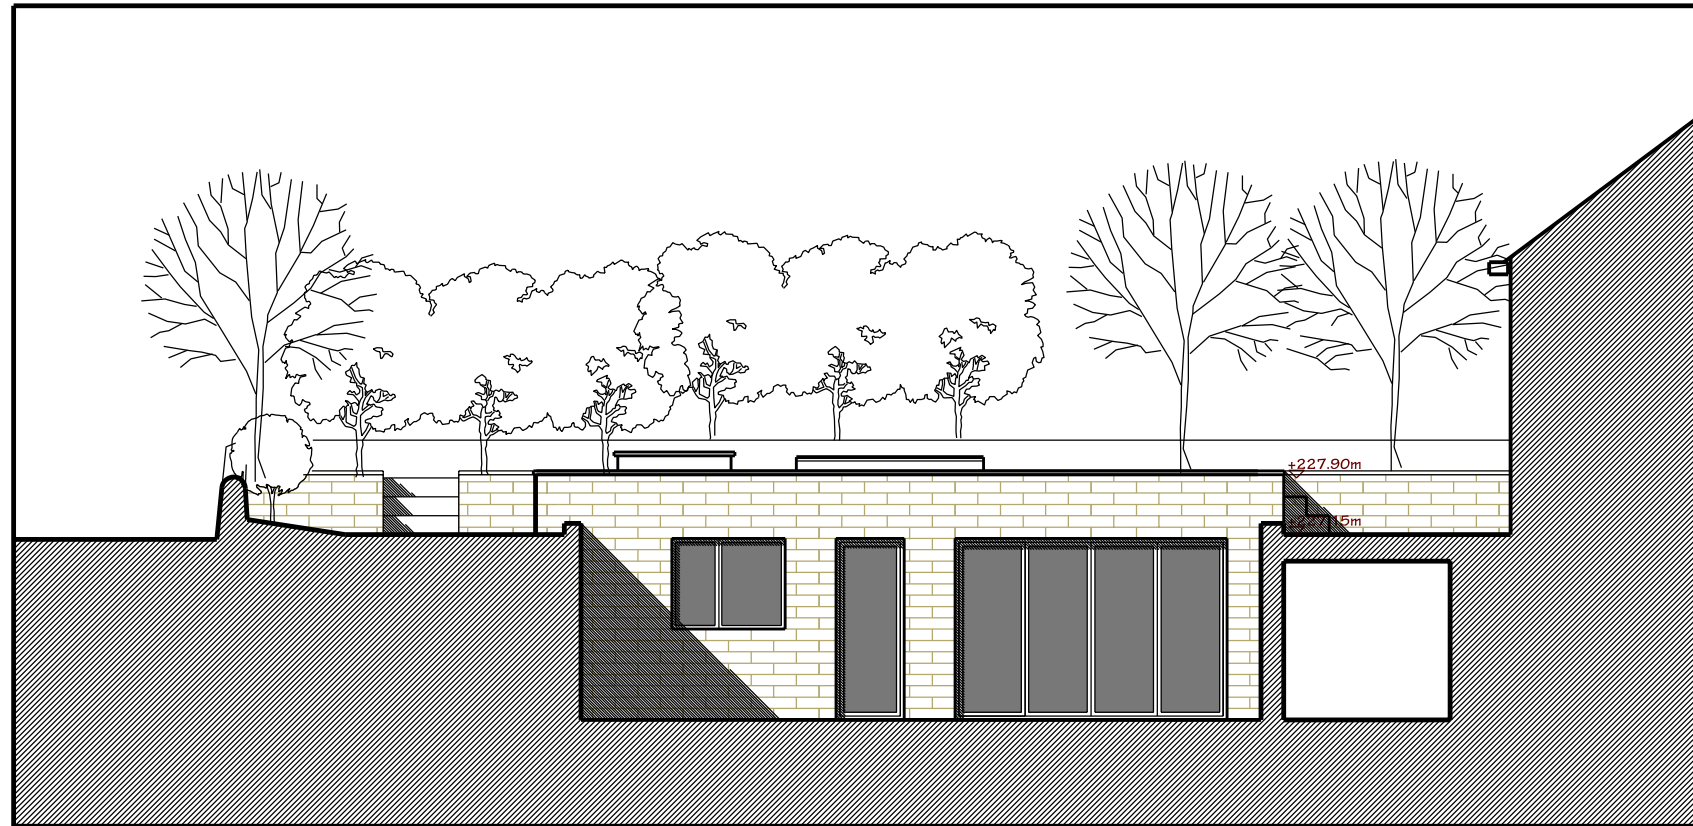

North Elevation - Proposed

MATERIALS - PROPOSED
Walls - coursed sandstone, random lengths & course height, stone coping
Roof - green roof, with grass and stone flags
Windows - grey aluminium/ timber
External Doors - grey aluminium/ timber

LANDSCAPE
Dry stone boundary walls
Stone retaining walls to garden
Stone flag paving

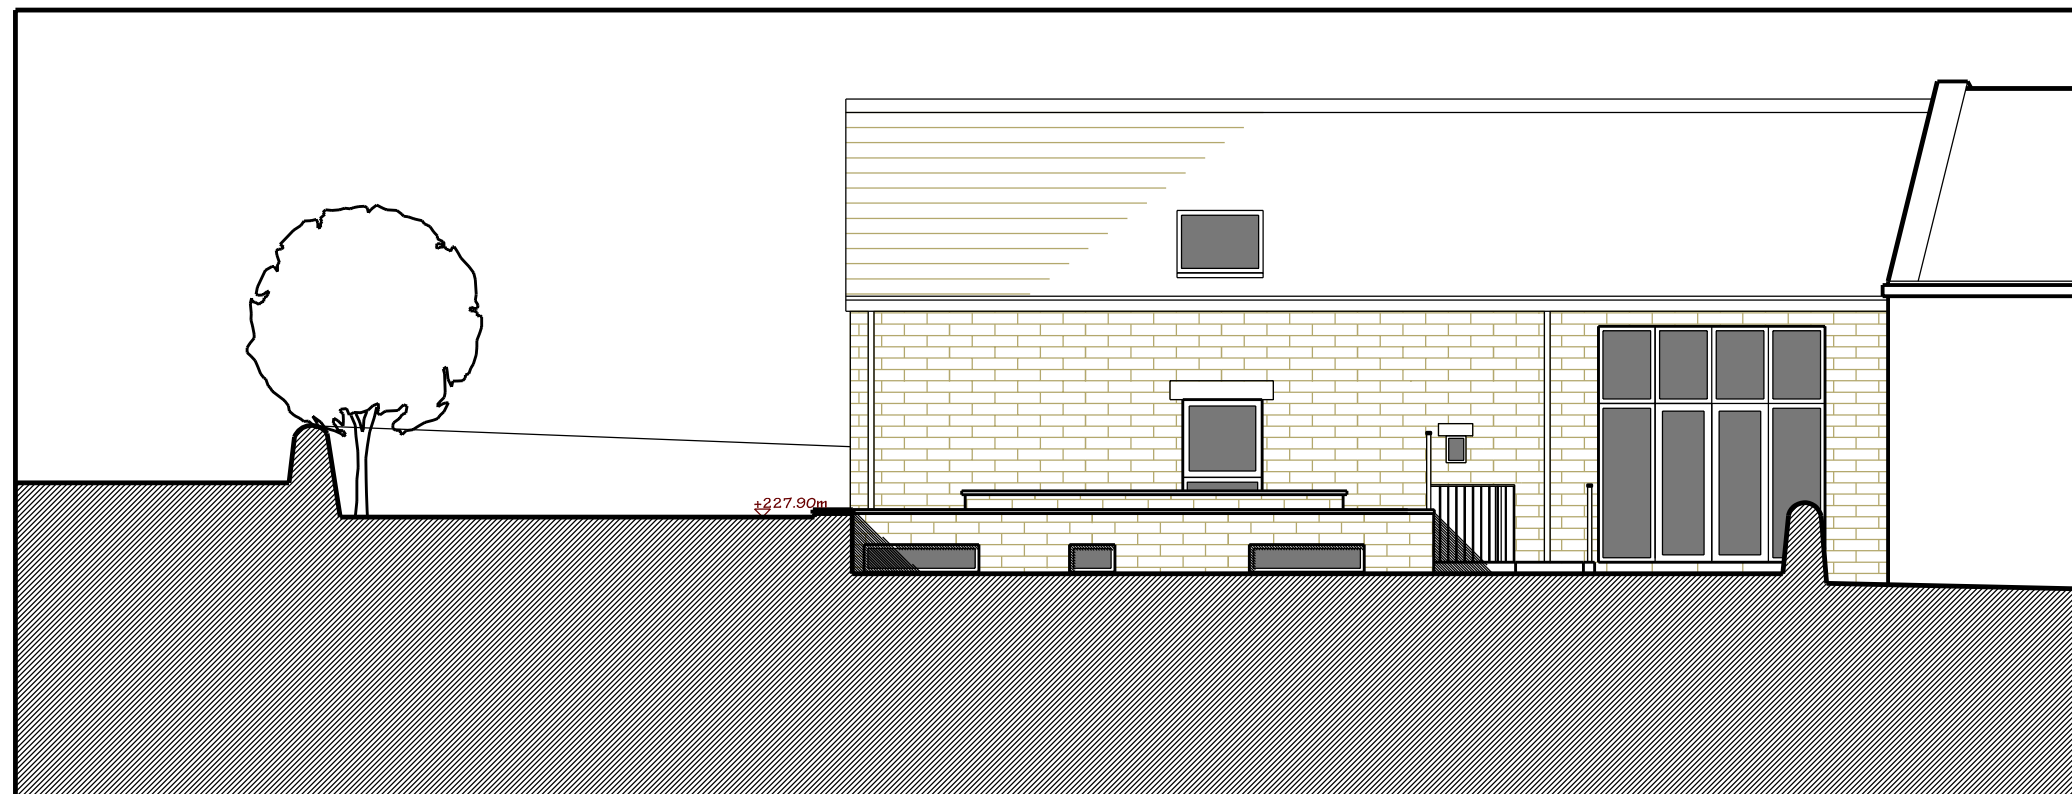

West Elevation - Proposed