

Notes:
Planning drawings, not to be used for construction or building regulation purposes

Revision: --

Revision List:

0 5m

Project Name: 44 Fields End, Oxspring

Drawing Title: Elevations - Existing


Drawing Number: 1041/TP/007

Scale: 1:100@A3

Date: March 11




North Elevation - Existing

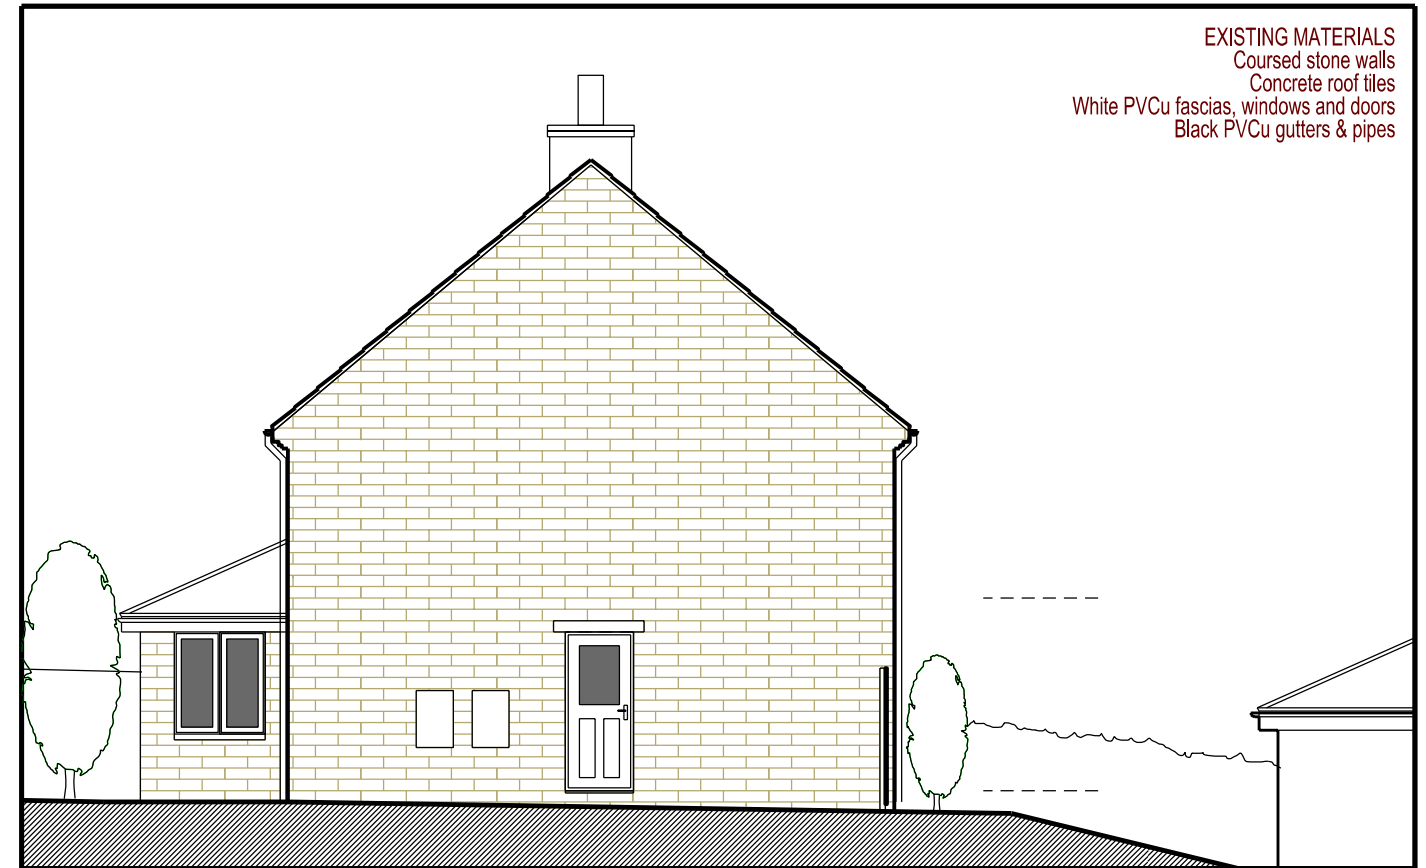

East Elevation - Existing



South Elevation - Existing

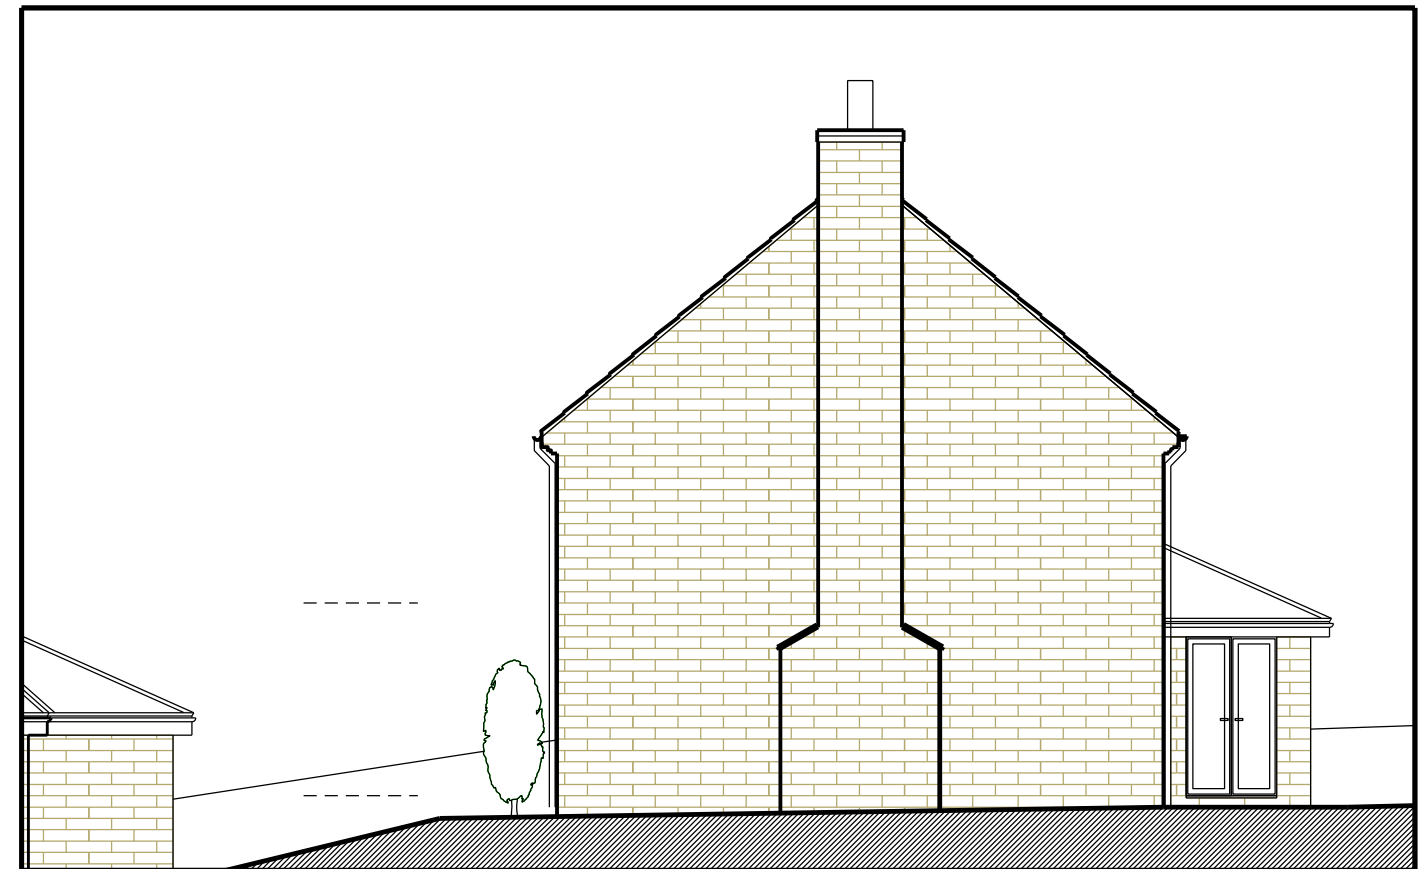

West Elevation - Existing