


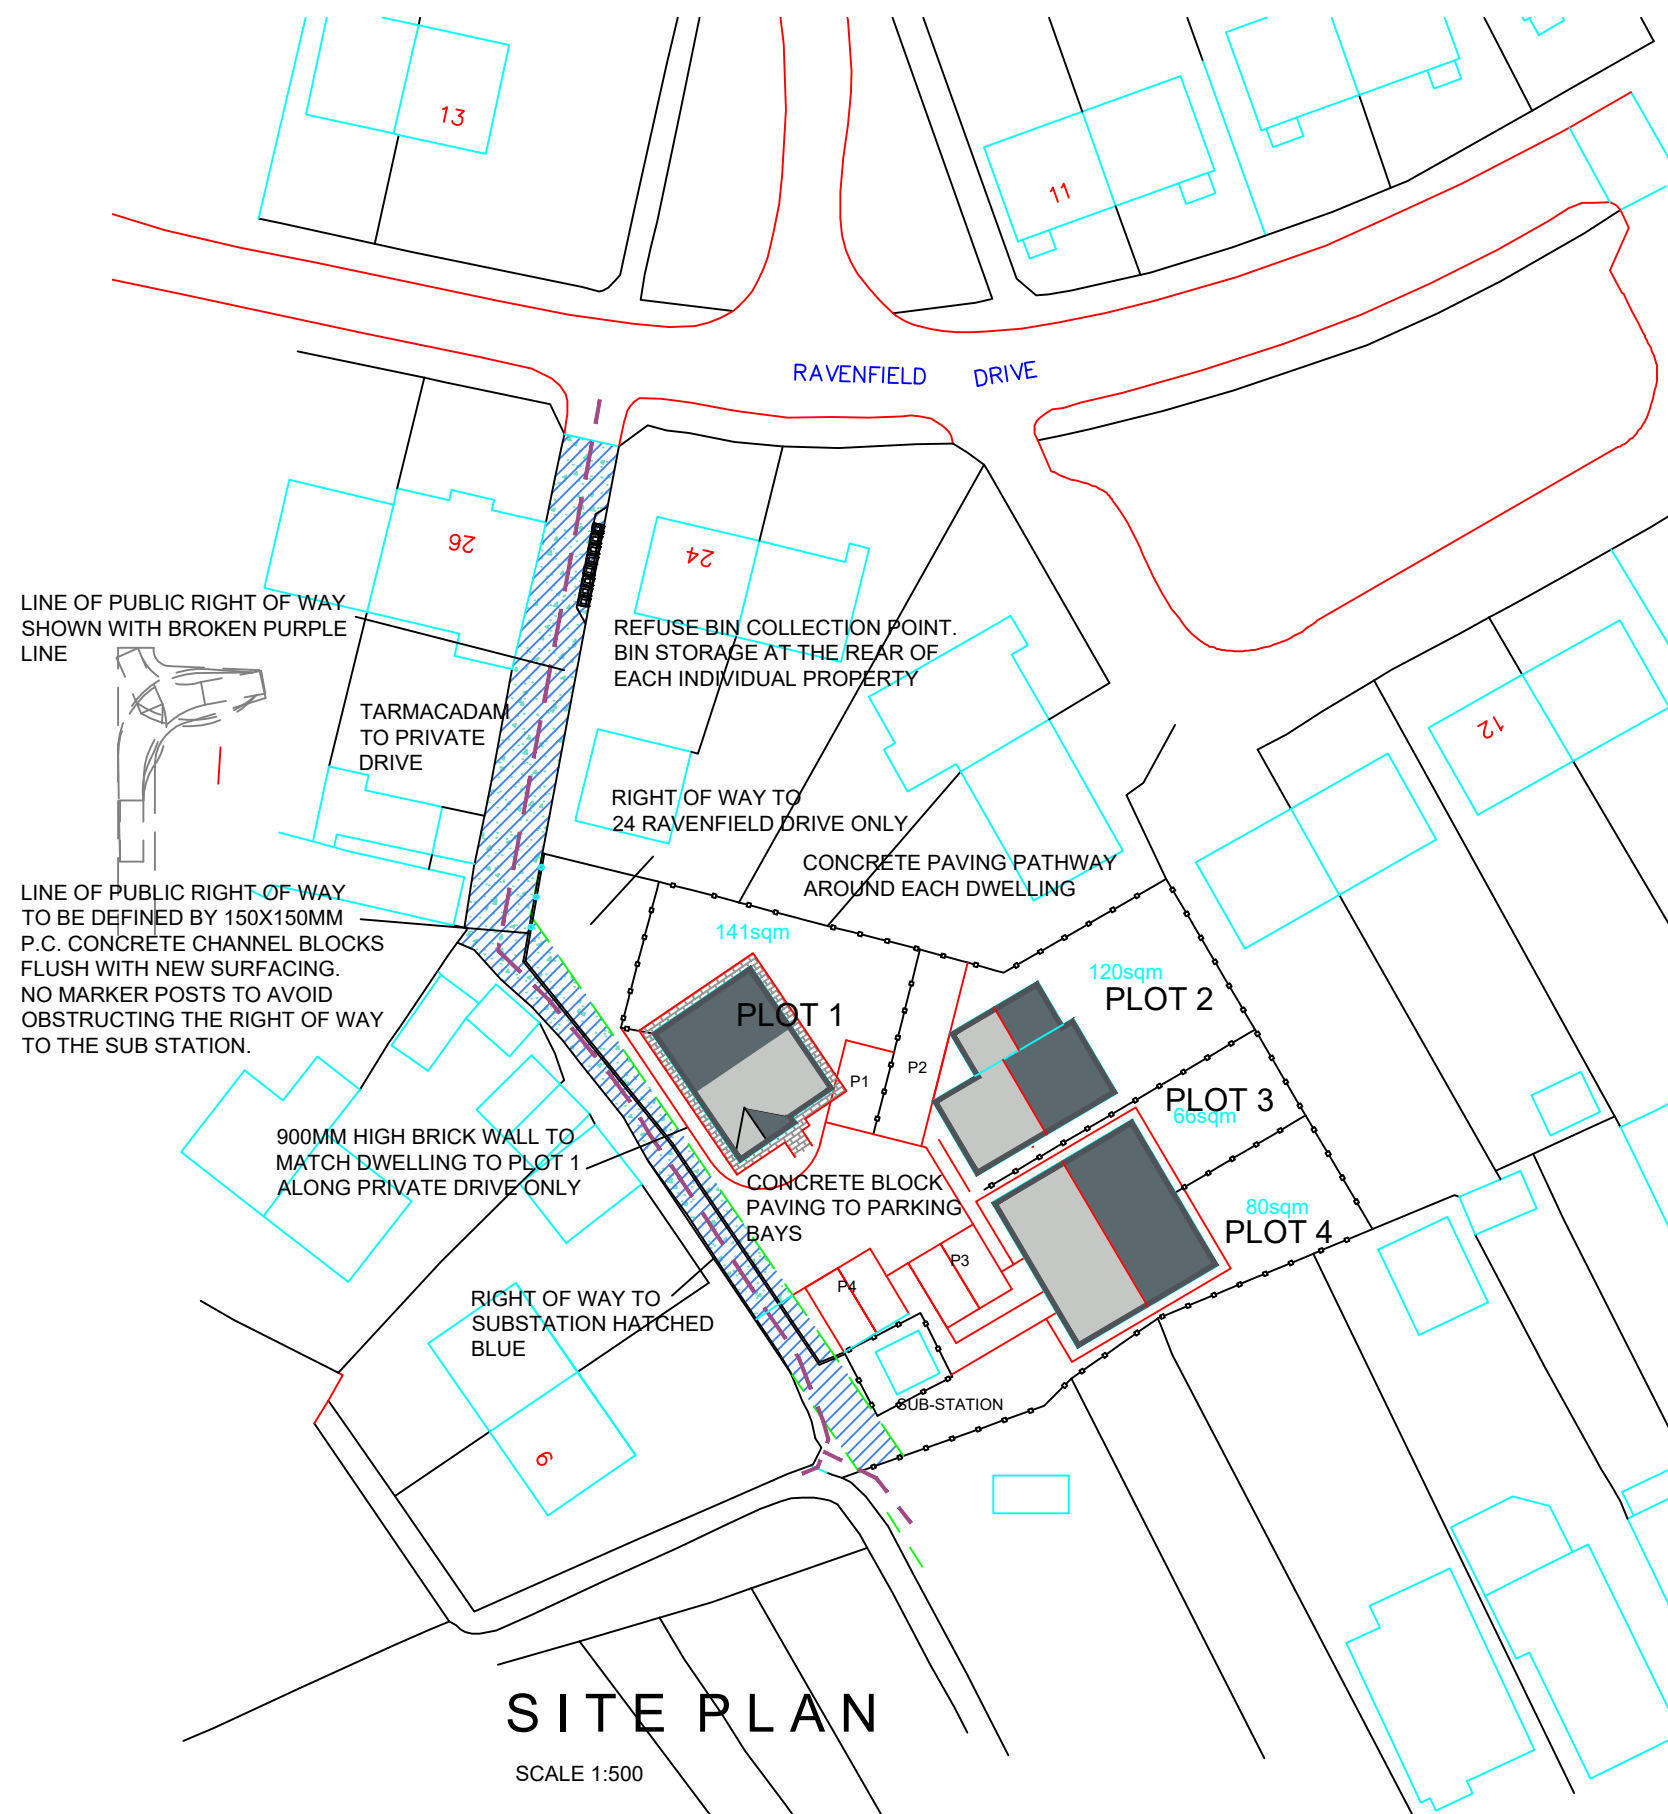

LOCATION PLAN

SCALE 1:1250

			OFFICE ONE, 34 VICTORIA ROAD, BARNLEY, S70 2BU			Phone: 01226 208482 Email: info@whiteaguspартnership.co.uk Web: www.whiteaguspартnership.co.uk											
ARCHITECTURAL SERVICES																	
Project. RESIDENTIAL DEVELOPMENT ON LAND AT RAVENFIELD DRIVE, SMITHIES BARNLEY S71 1UN						Client. ADS LTD											
Drawing Title. SITE PLAN						Date. NOV 2019		Scale. 1:500 @ a3									
						Ref. 19-070		Dwg. No. 05									
Date			Suffix			Description			Date			Suffix			Description		