



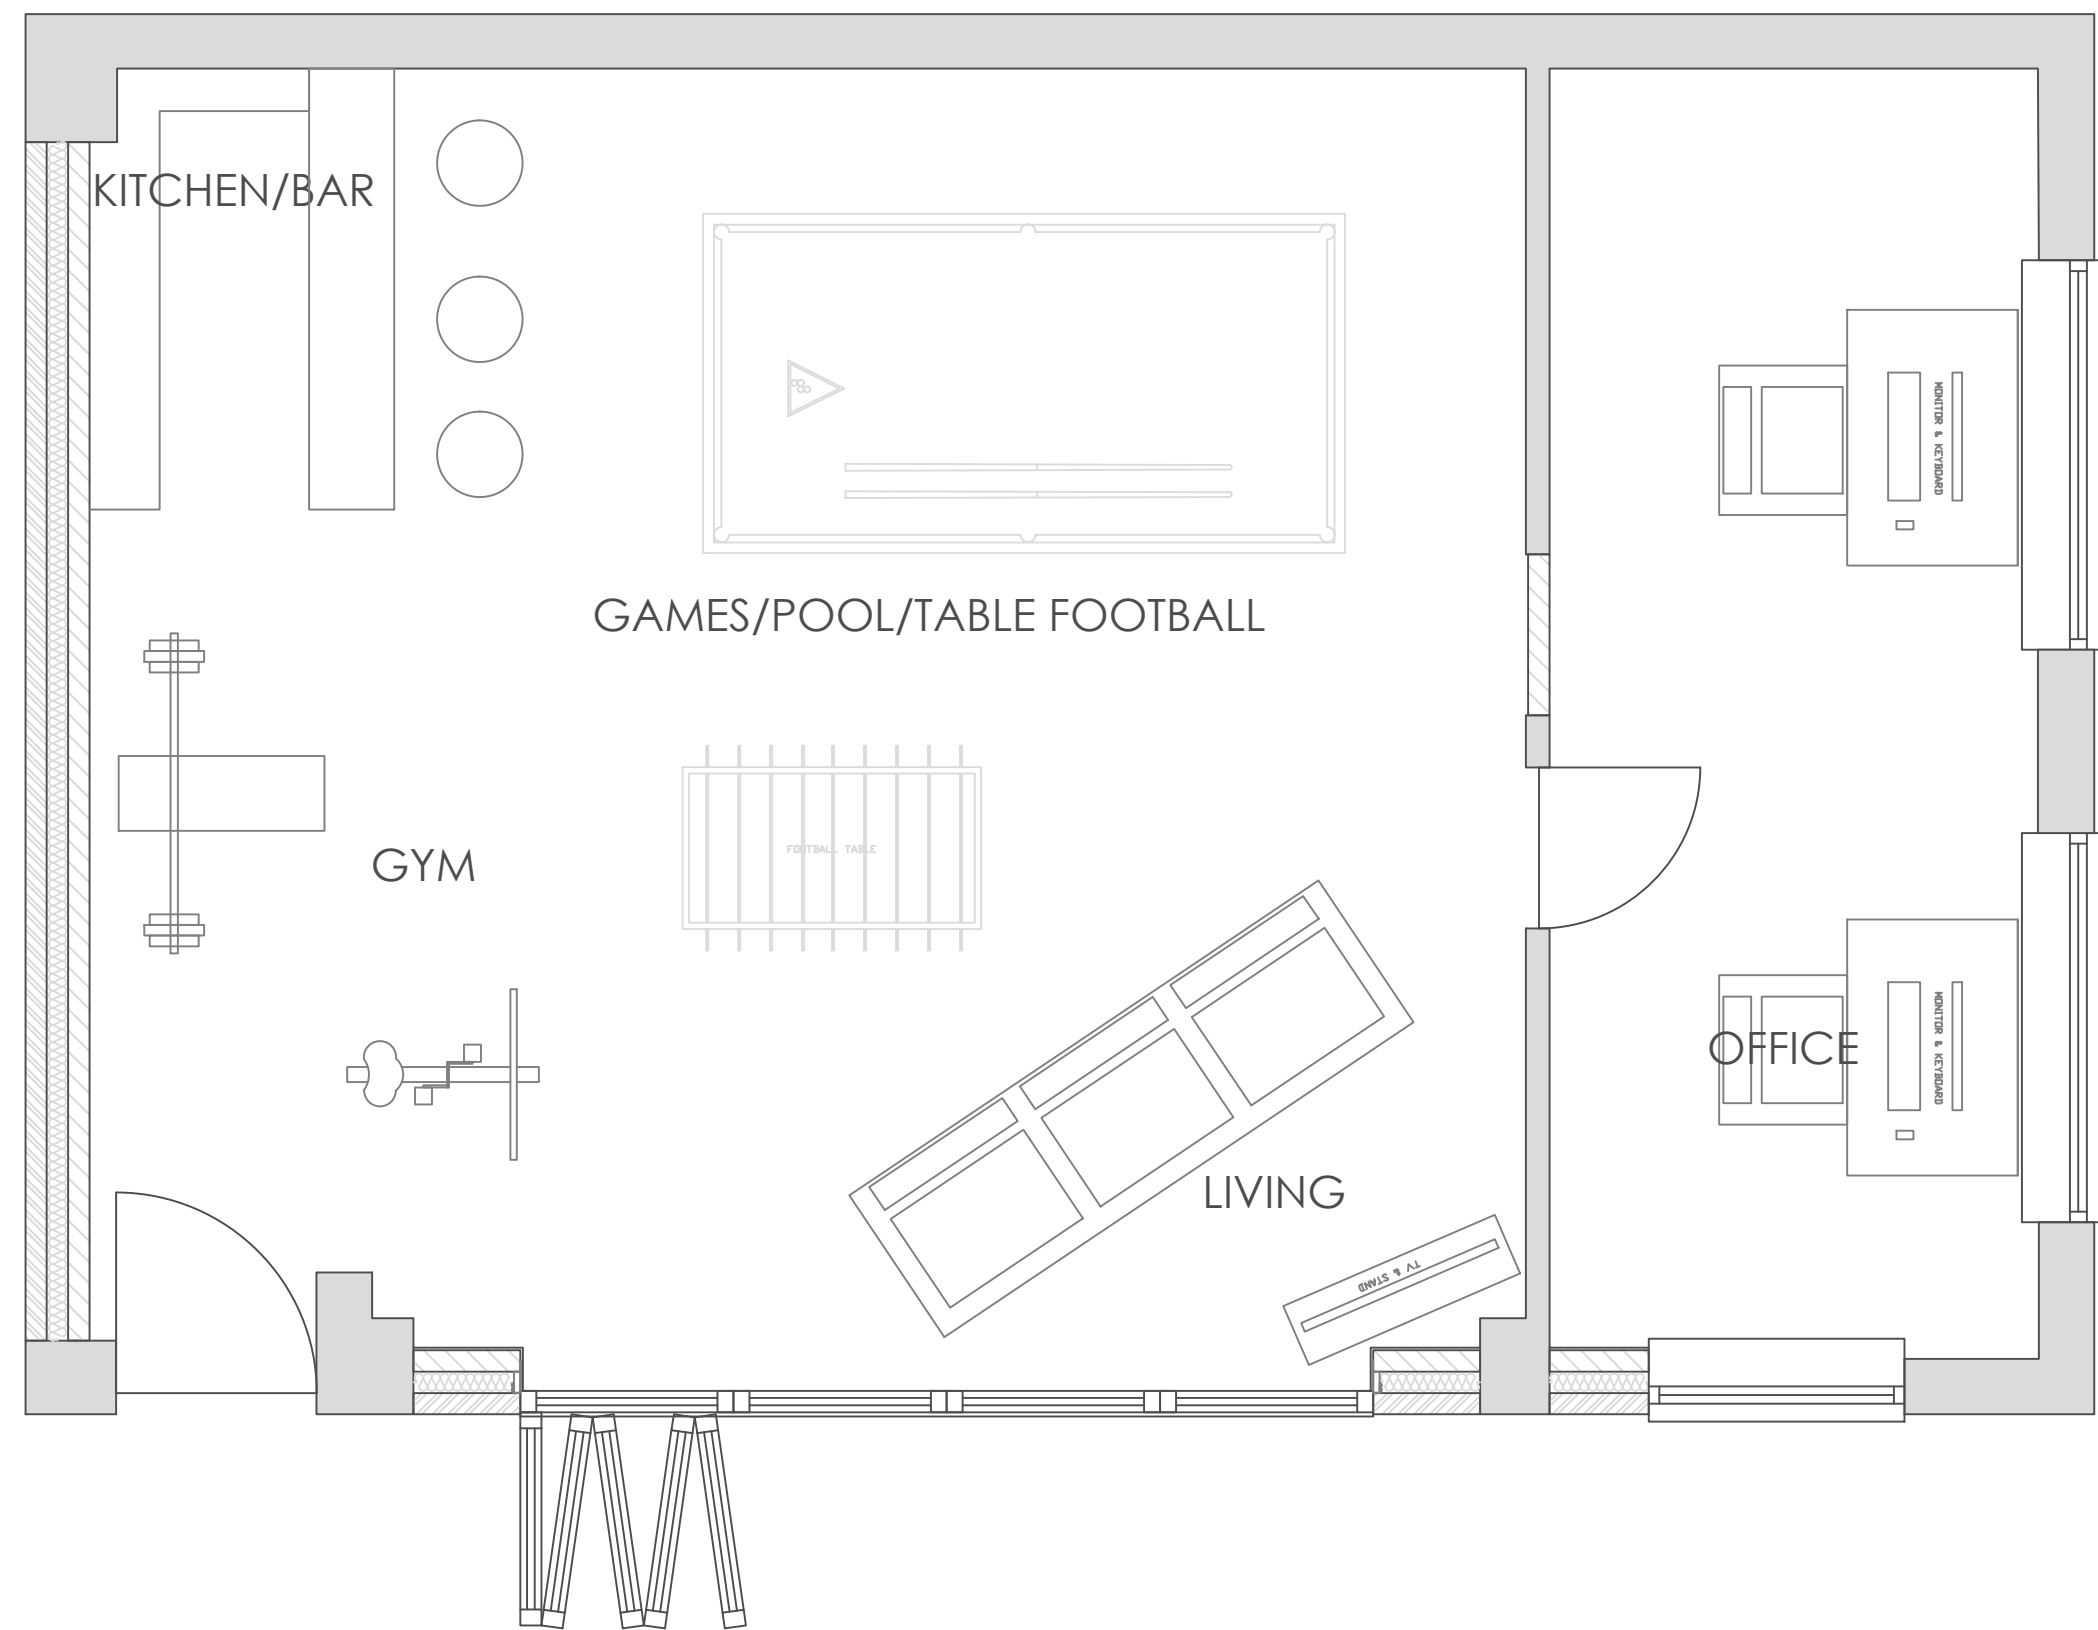


PROPOSED GROUND FLOOR PLAN 1:50

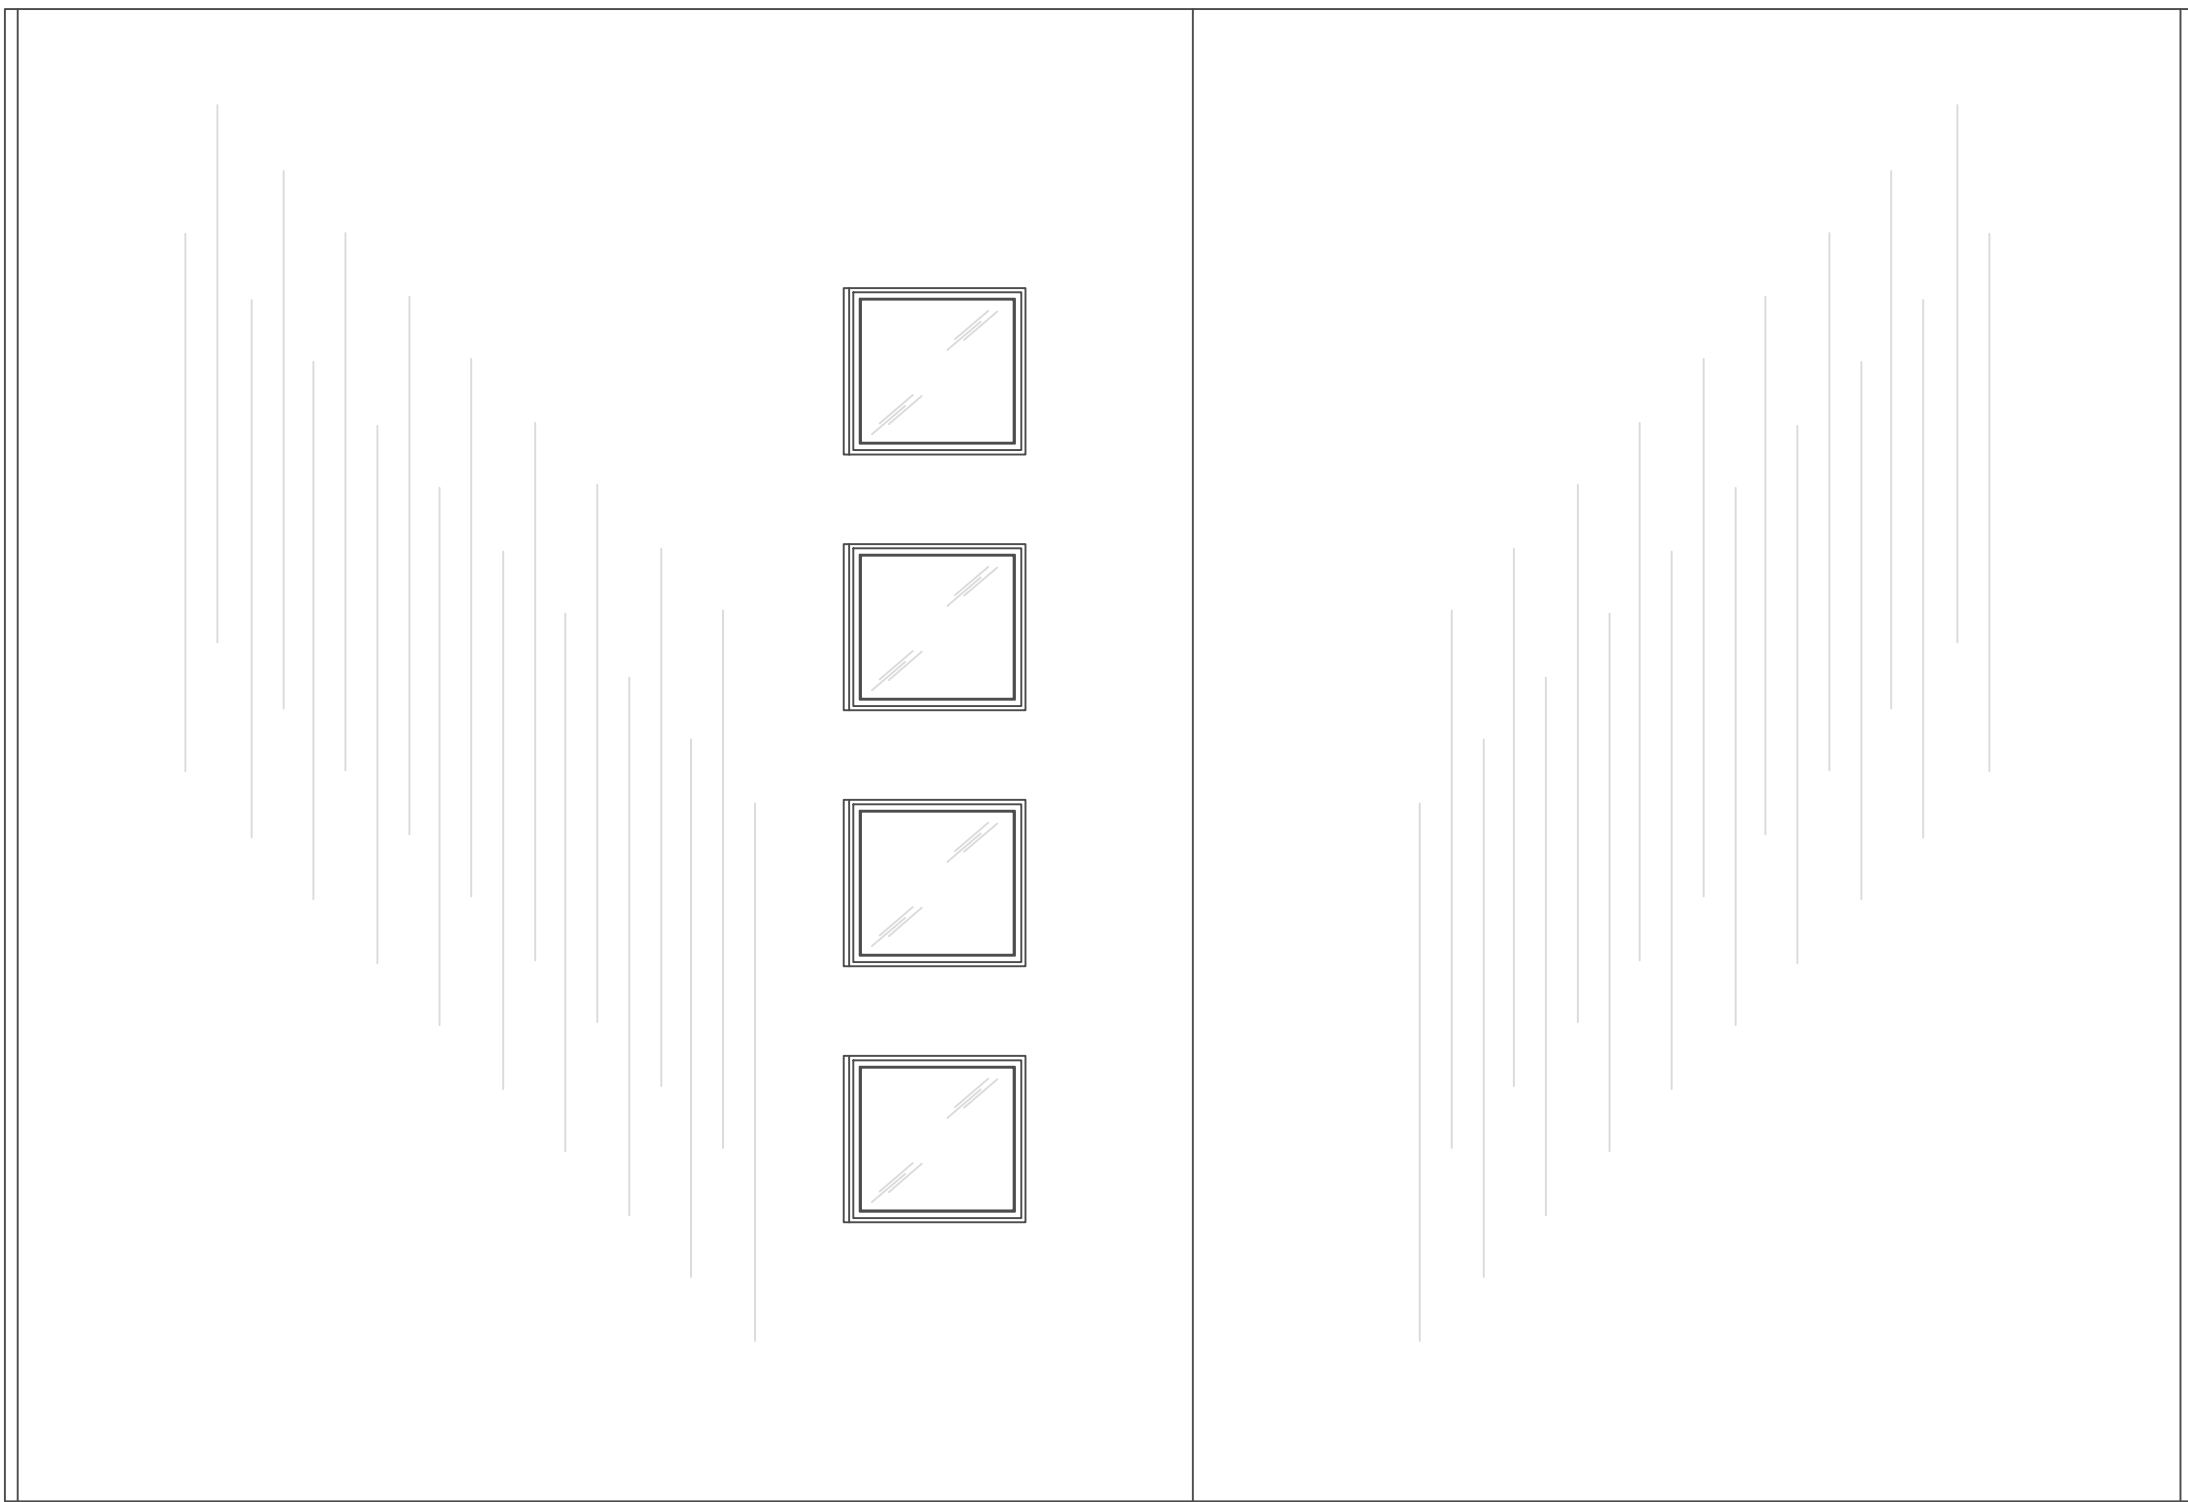


PROPOSED ROOF PLAN 1:50




PROPOSED FRONT ELEVATION 1:50

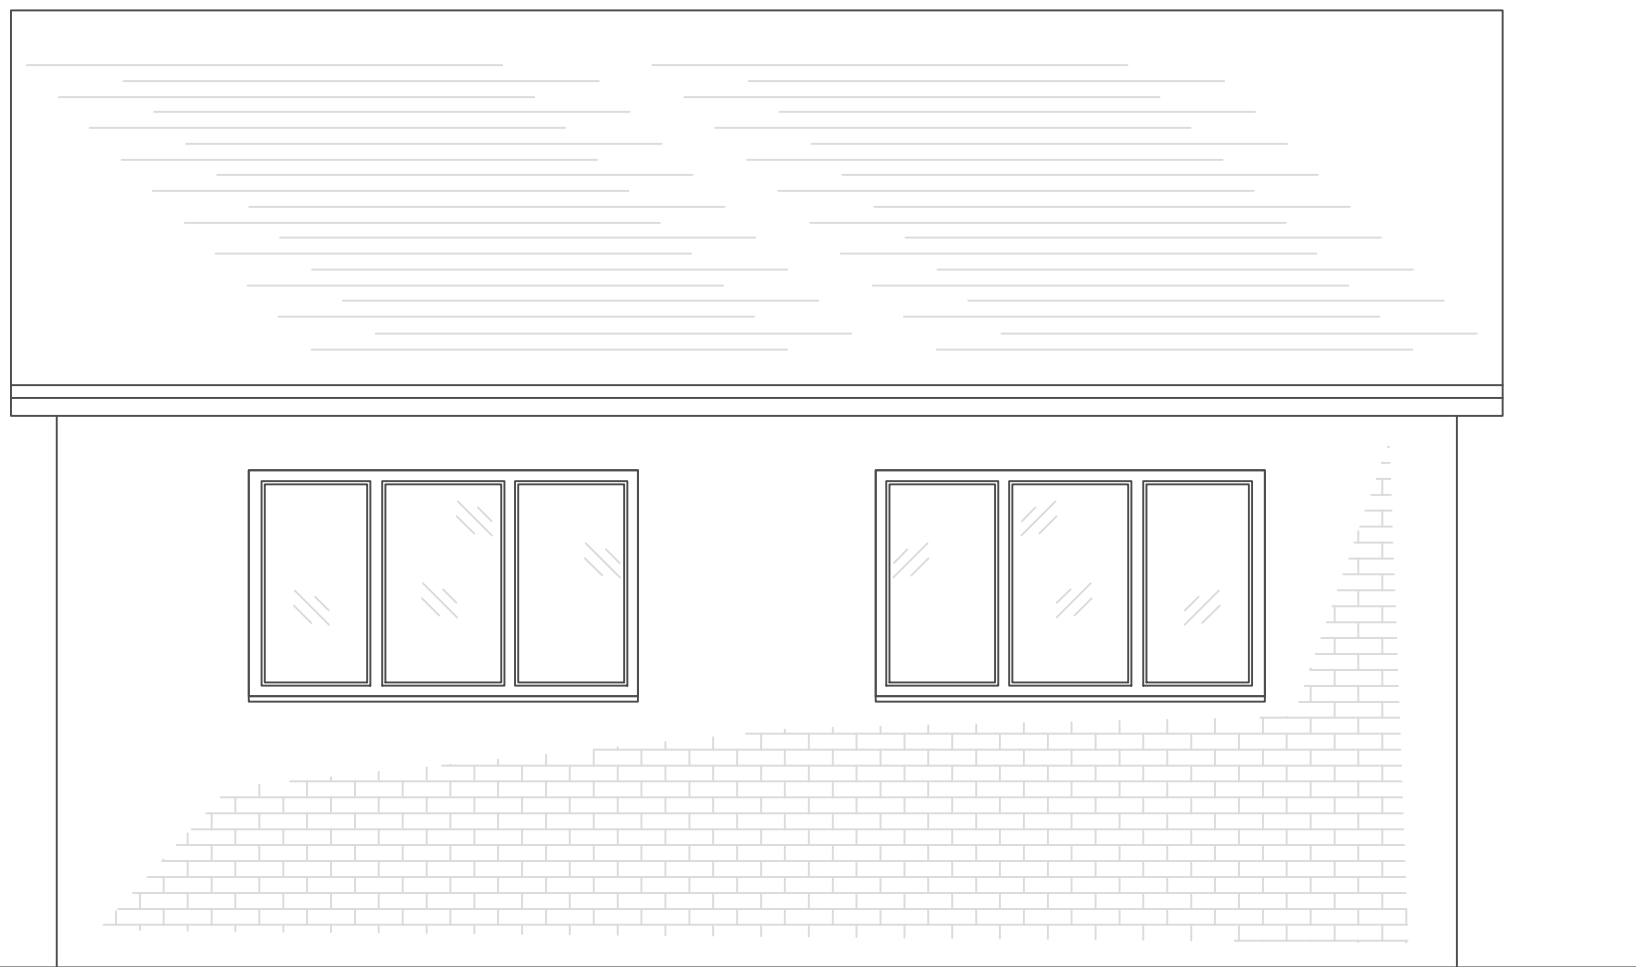

PROPOSED SIDE ELEVATION 1:50

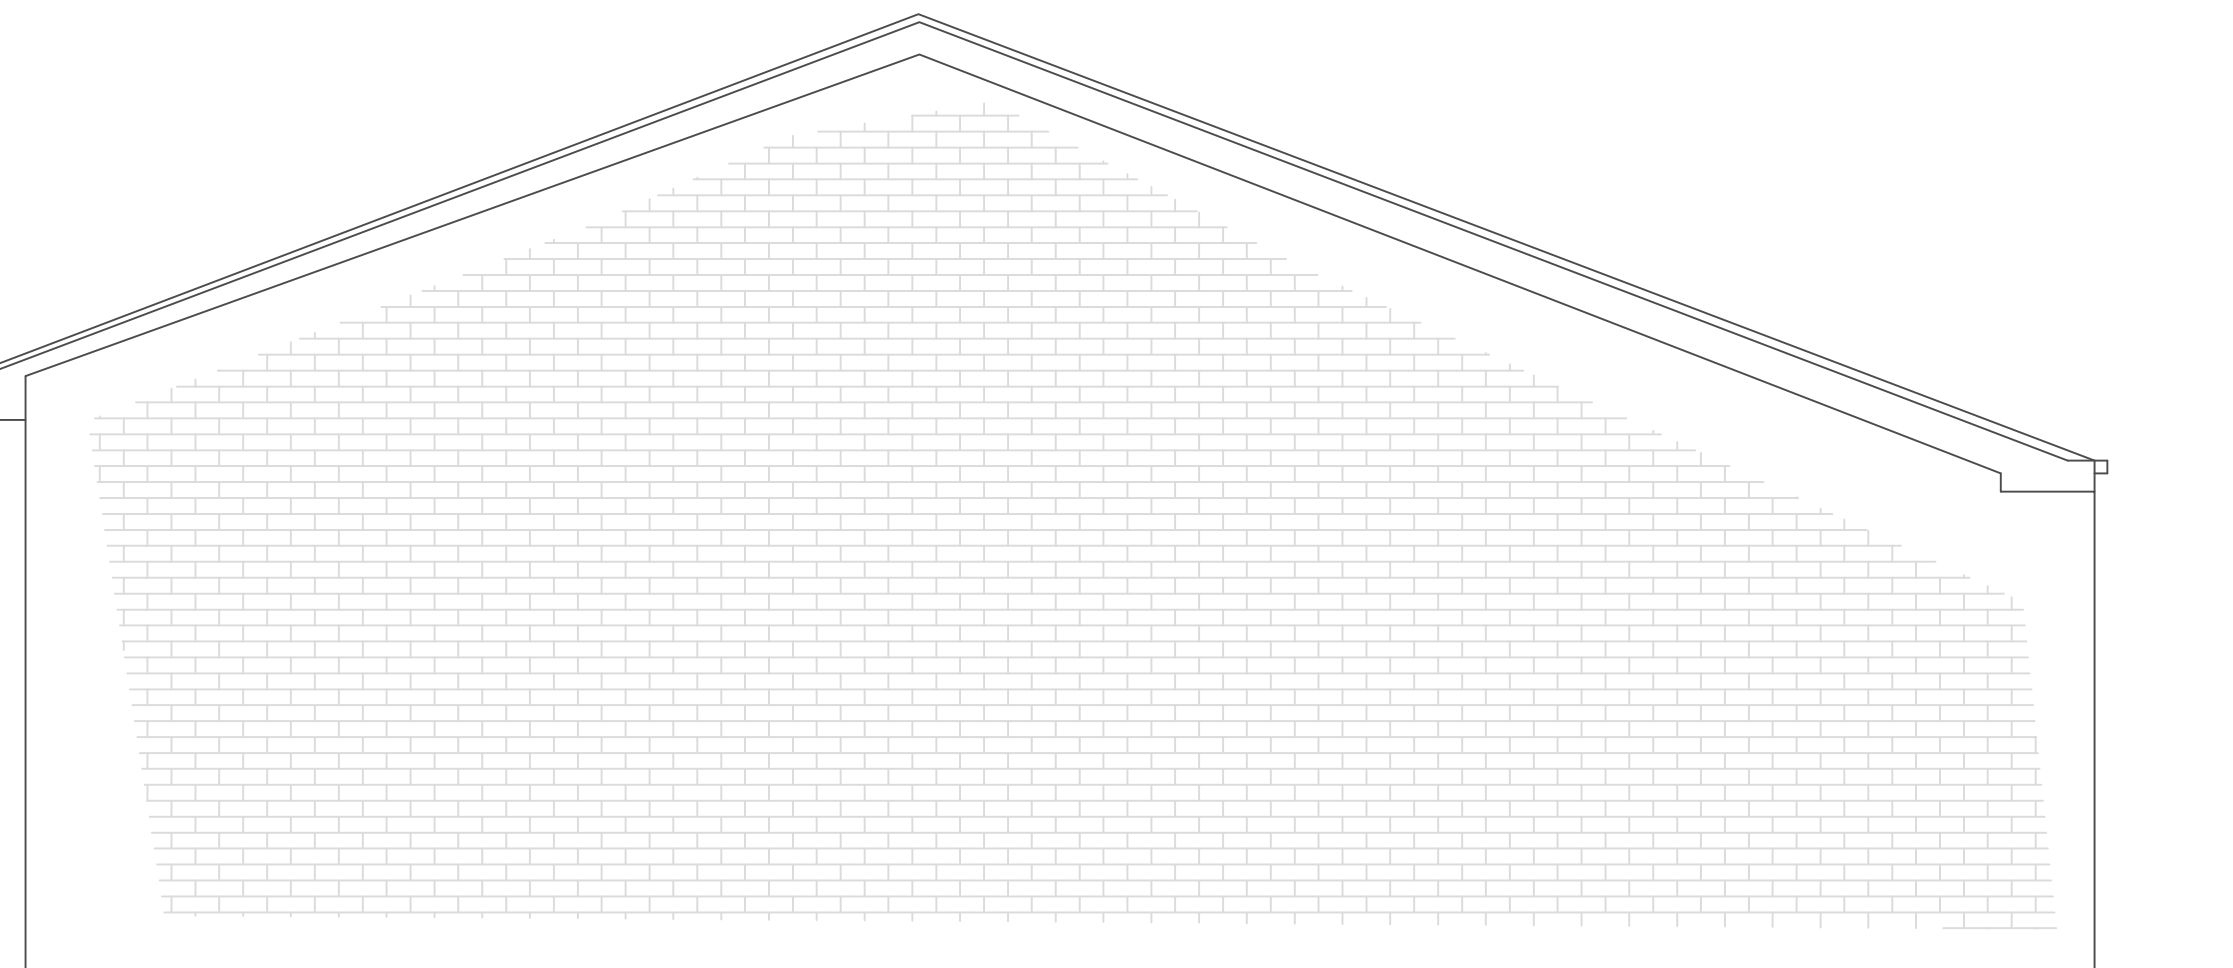

PROPOSED REAR ELEVATION 1:50

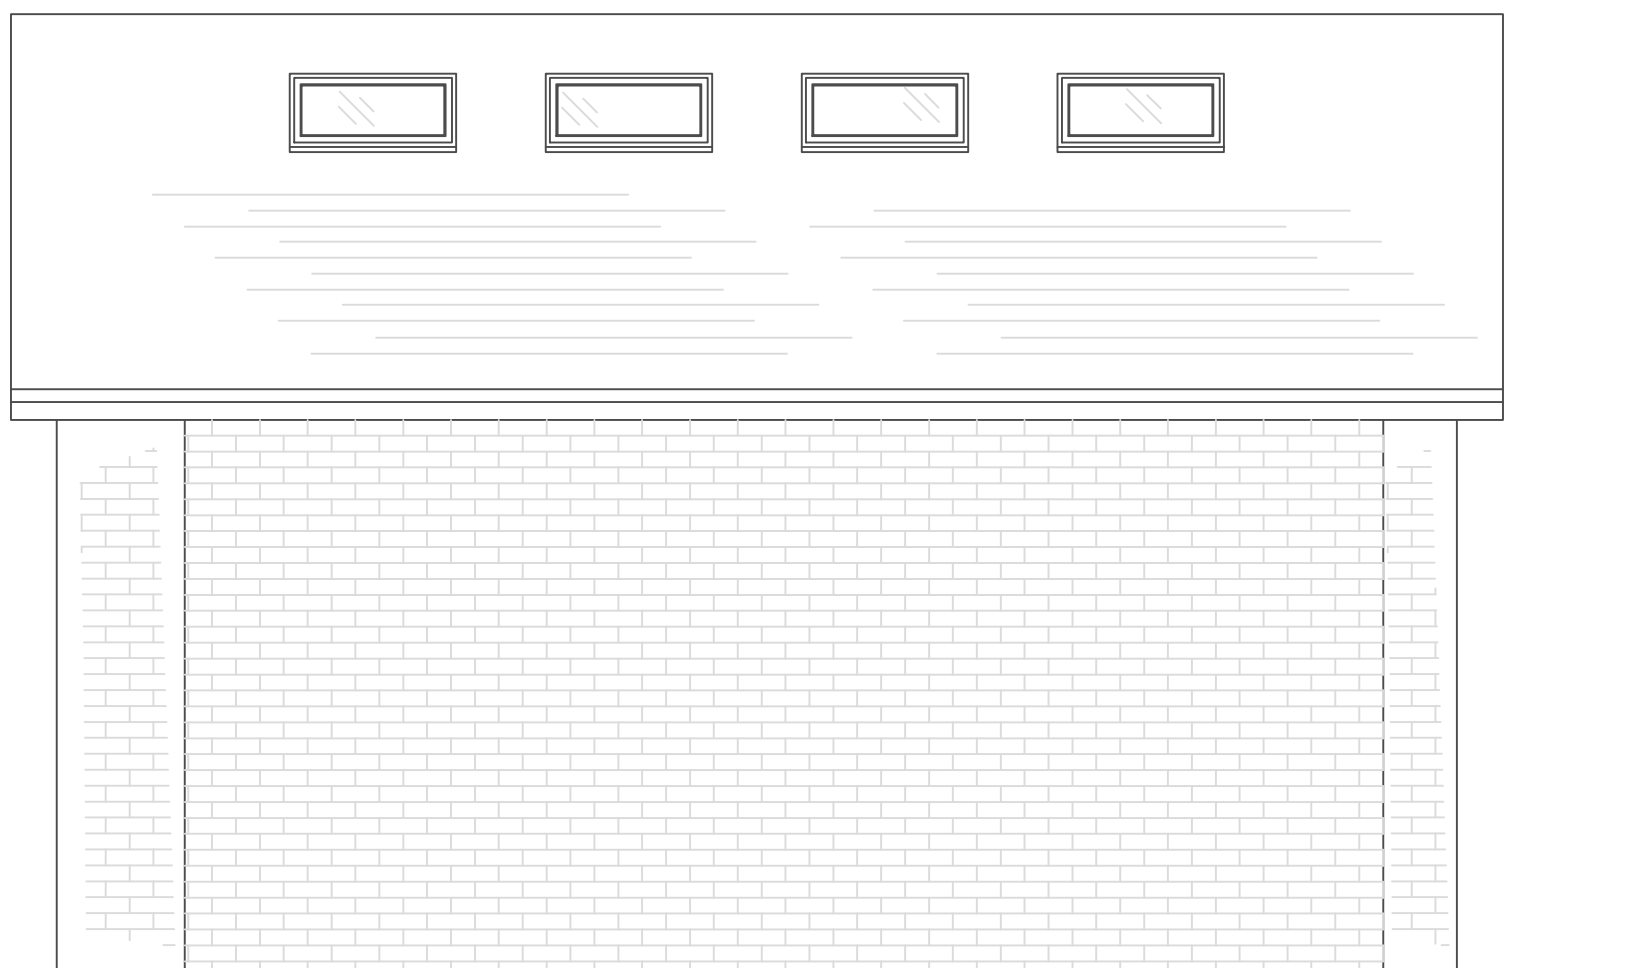

PROPOSED SIDE ELEVATION 1:50

HAMPTON
DESIGN CONTRACTORS

MR CLIFTON,
152 INTAKE LANE,
POGMOOR, BARNSELY,
S75 2HU

PLANNING APPLICATION
ELEVATION AMENDMENT,
GARAGE CONVERSION &
OUTBUILDING

GARAGE
CONVERSION
PROPOSED:
FLOOR PLANS
ELEVATIONS

SCALE:
1:50
1:50

DATE: 07/2021
DRAWING NO: 005
PAPER SIZE A2