

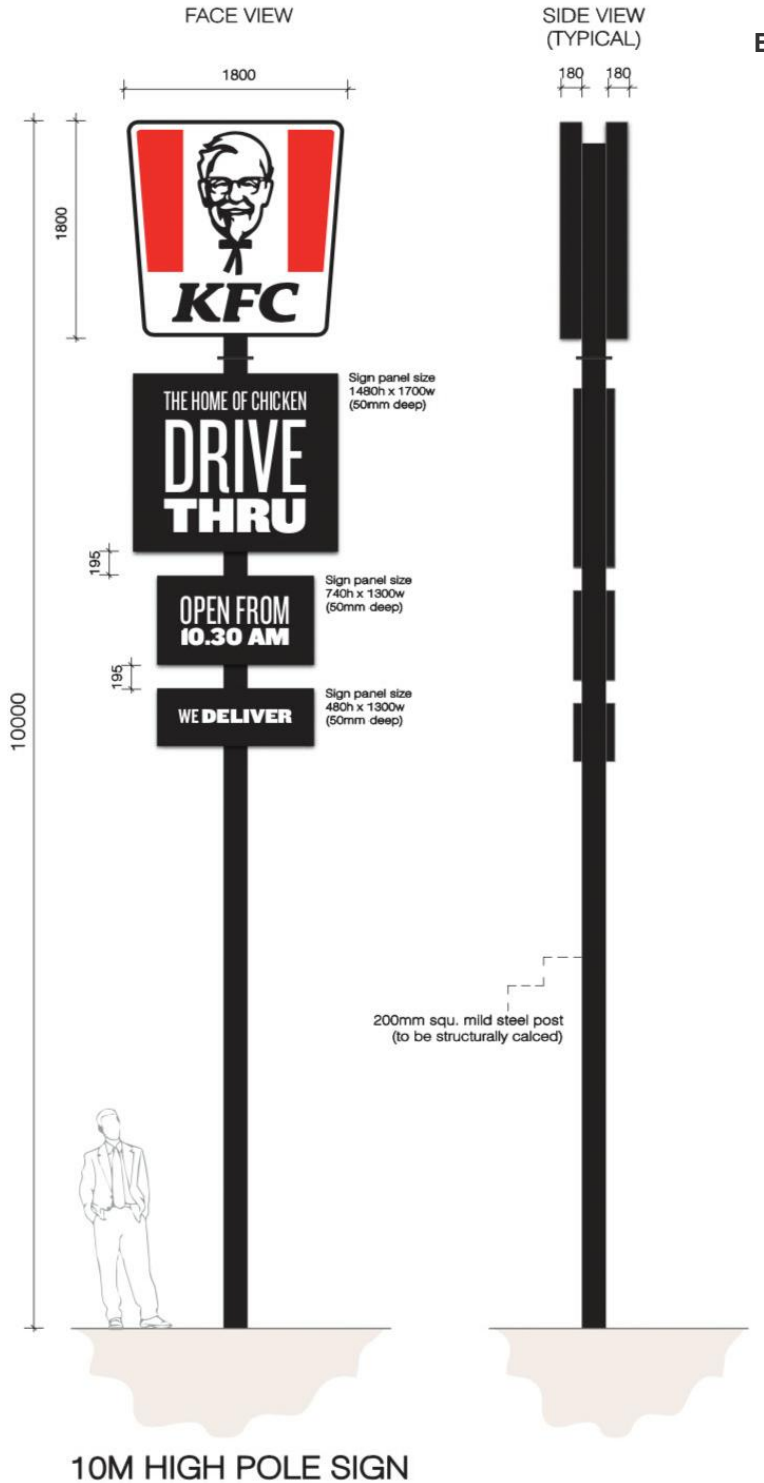


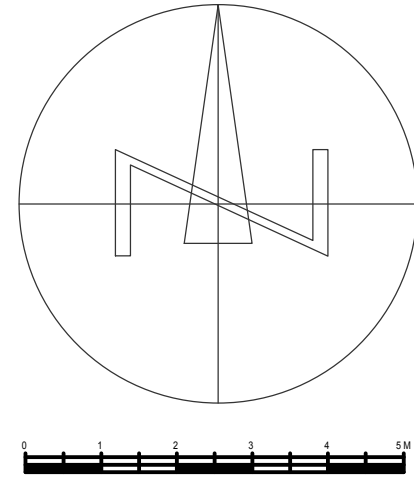

PROPOSED SITE PLAN
Scale - 1:100 @ A1 / 1:200 @ A3

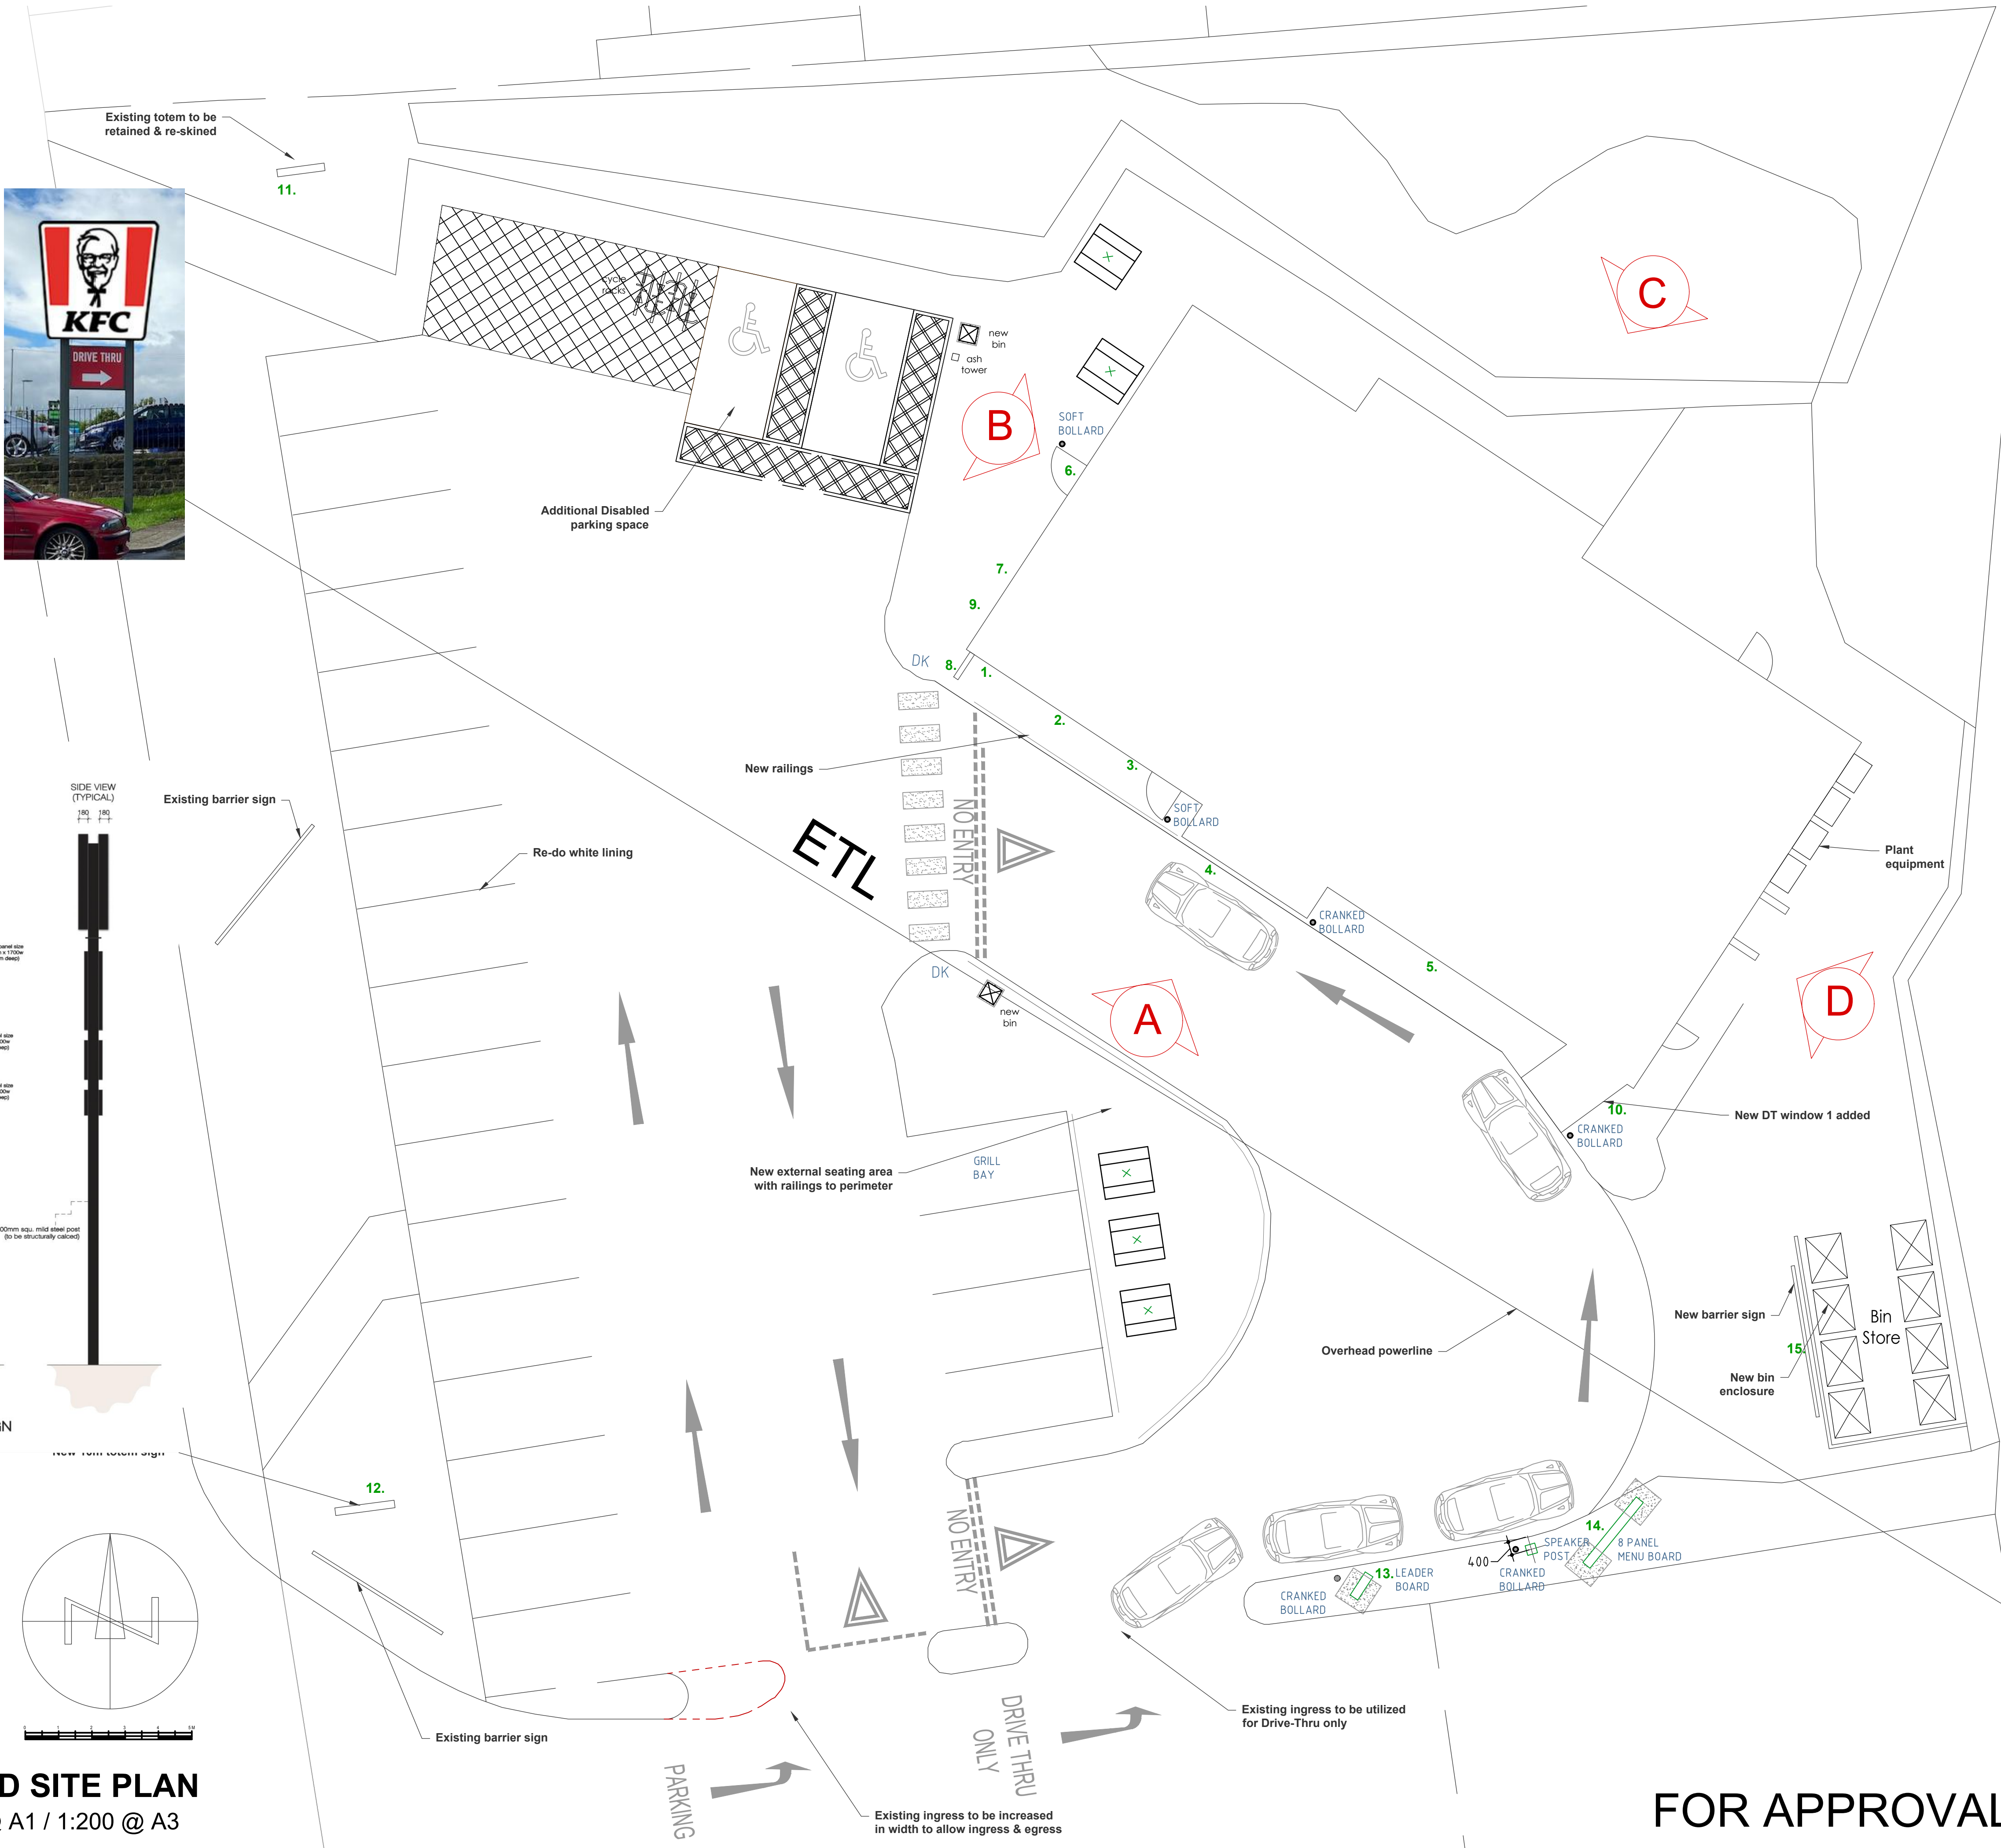

DESIGN SIGNOFF	
NAME / TITLE	
SIGNATURE	DATE

ALL DIMENSIONS TO BE CHECKED ON SITE.
DO NOT SCALE FROM THIS DRAWING EXCEPT FOR
THE PURPOSES OF LOCAL AUTHORITY PLANNING

REV	DATE	DESCRIPTION
K	09.03.21	Additional information added
J	25.02.21	Updated following comments from KFC
H	18.02.21	Parking reverted back to existing
G	16.02.21	DT window 1 altered
F	29.01.21	Updated following comments from QFM
E	24.01.21	Updated following comments from QFM
D	19.01.21	Updated following comments from QFM
C	08.01.21	Dual DT lane omitted
B	13.11.20	Additional information added
A	05.10.20	New unit footprint updated



**PYE
DESIGN
ARCHITECTS**
RIBA Chartered Practice
www.pyedesign.co.uk

29 Market Street
Hindley
Wigan
WN2 3AE
01942 256007
info@pyedesign.co.uk

**IMAGE
ENHANCEMENT**

SITE ADDRESS
KFC WAKEFIELD ROAD
Wakefield Road
Barnsley
West Yorkshire
S71 1NG
CLIENT / FRANCHISEE - QFM Group

DRAWING TITLE
Proposed Site Plan

DRAWN BY	CHECKED	DATE
RHS	ARP	SEPT 20
STORE NO.	SCALE	
065/04	1:100@ A1	

DRAWING NO.	REVISION
065/04/2021/A104 (PD Ref. 3985)	K

FOR APPROVAL