

Condition 45

Council	Barnsley Metropolitan Borough Council	Client/Site:	Land to the west of Sheffield Road, Hoyland, Barnsley
Subject:	Application 2020/0647		


Method

The note below provides details of the method and type of seeding to infill the areas over the running track


- The existing harvested topsoil from the archery area will be applied to the running track;
- Cultivation and grading to smooth levels will be undertaken over the newly formed section of pitch and into the surrounding areas;
- A pre-seed fertilizer will be uniformly applied to all infilled areas of the running track. The seeding applied to the running track will be Perennial Ryegrass at 45g/m². This will be sown in a minimum of 3 passes, using a combination of drill and dimple seeders.
- Fertiliser will be applied to newly seeded areas during the establishment period (May – August 2021)
- When the grass is 50mm in height, it will be cut to 40mm for the first and second cut. Following the second cut, the grass will be cut to 30-35mm up to the sixth cut where it will be handed over to The Forge.

Programme

The works outlined above will commence in April 2021. Mowing will be carried out and fertilizer applied between May – August 2021. It is in the intention to have newly seeded areas established to enable the football pitch to be used from late August 2021.

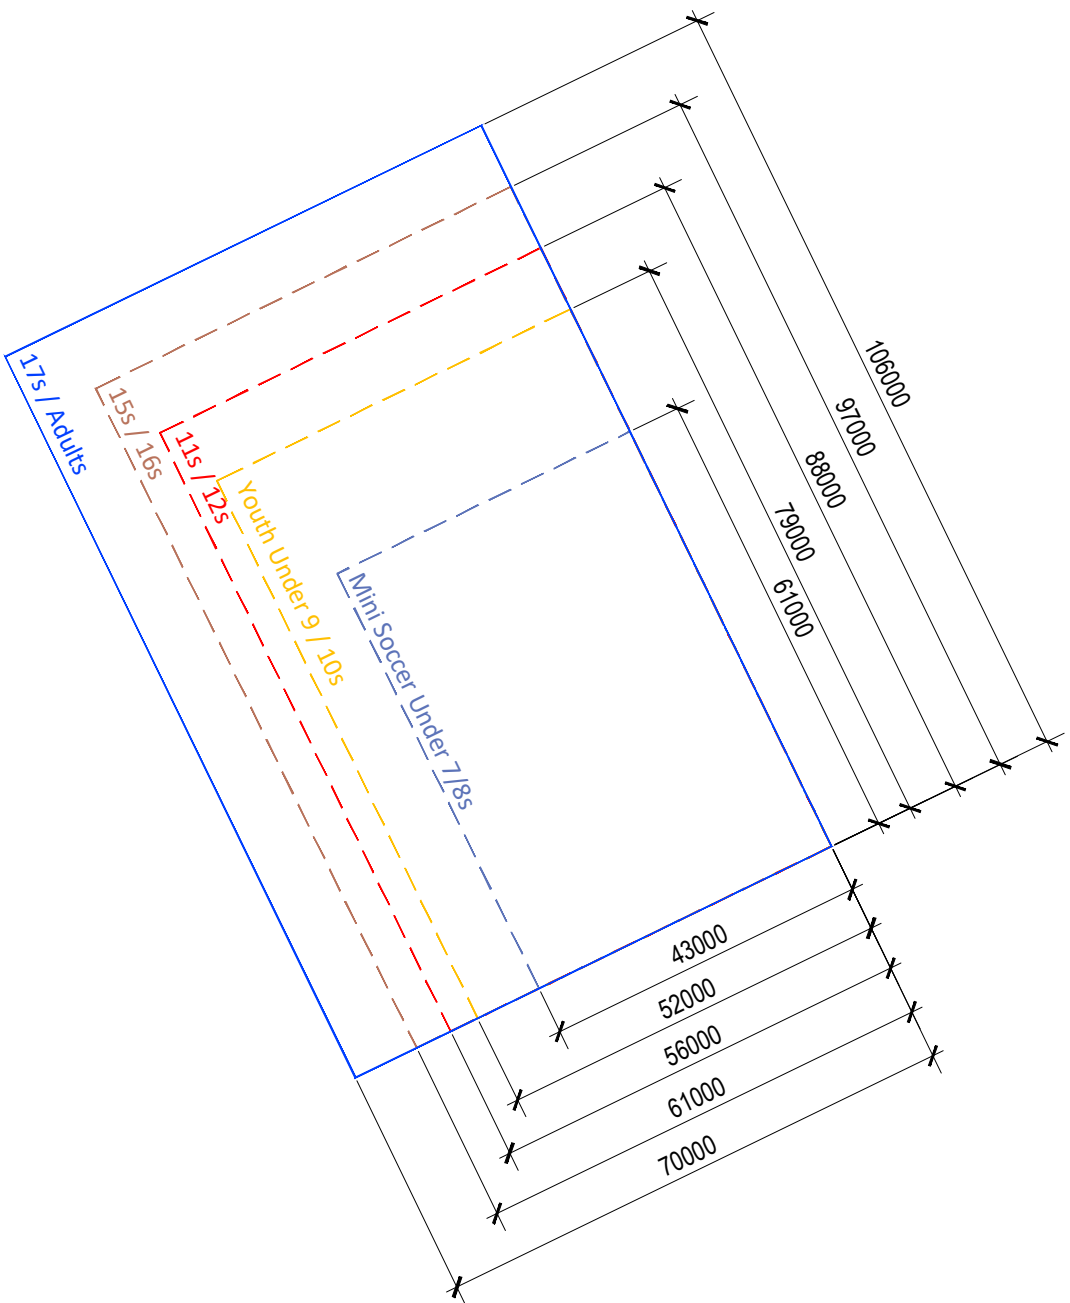

Mini Soccer Under 7/8s	5 v 5	43m x 33m
	7 v 7	61m x 43m
Youth Under 9 / 10s	9 v 9	79m x 52m
Youth Under 11s / 12s	11 v 11	88m x 56m
Youth Under 15s/16s	11 v 11	97m x 61m
Under 17s to Adults	11 v 11	106m x 70m.

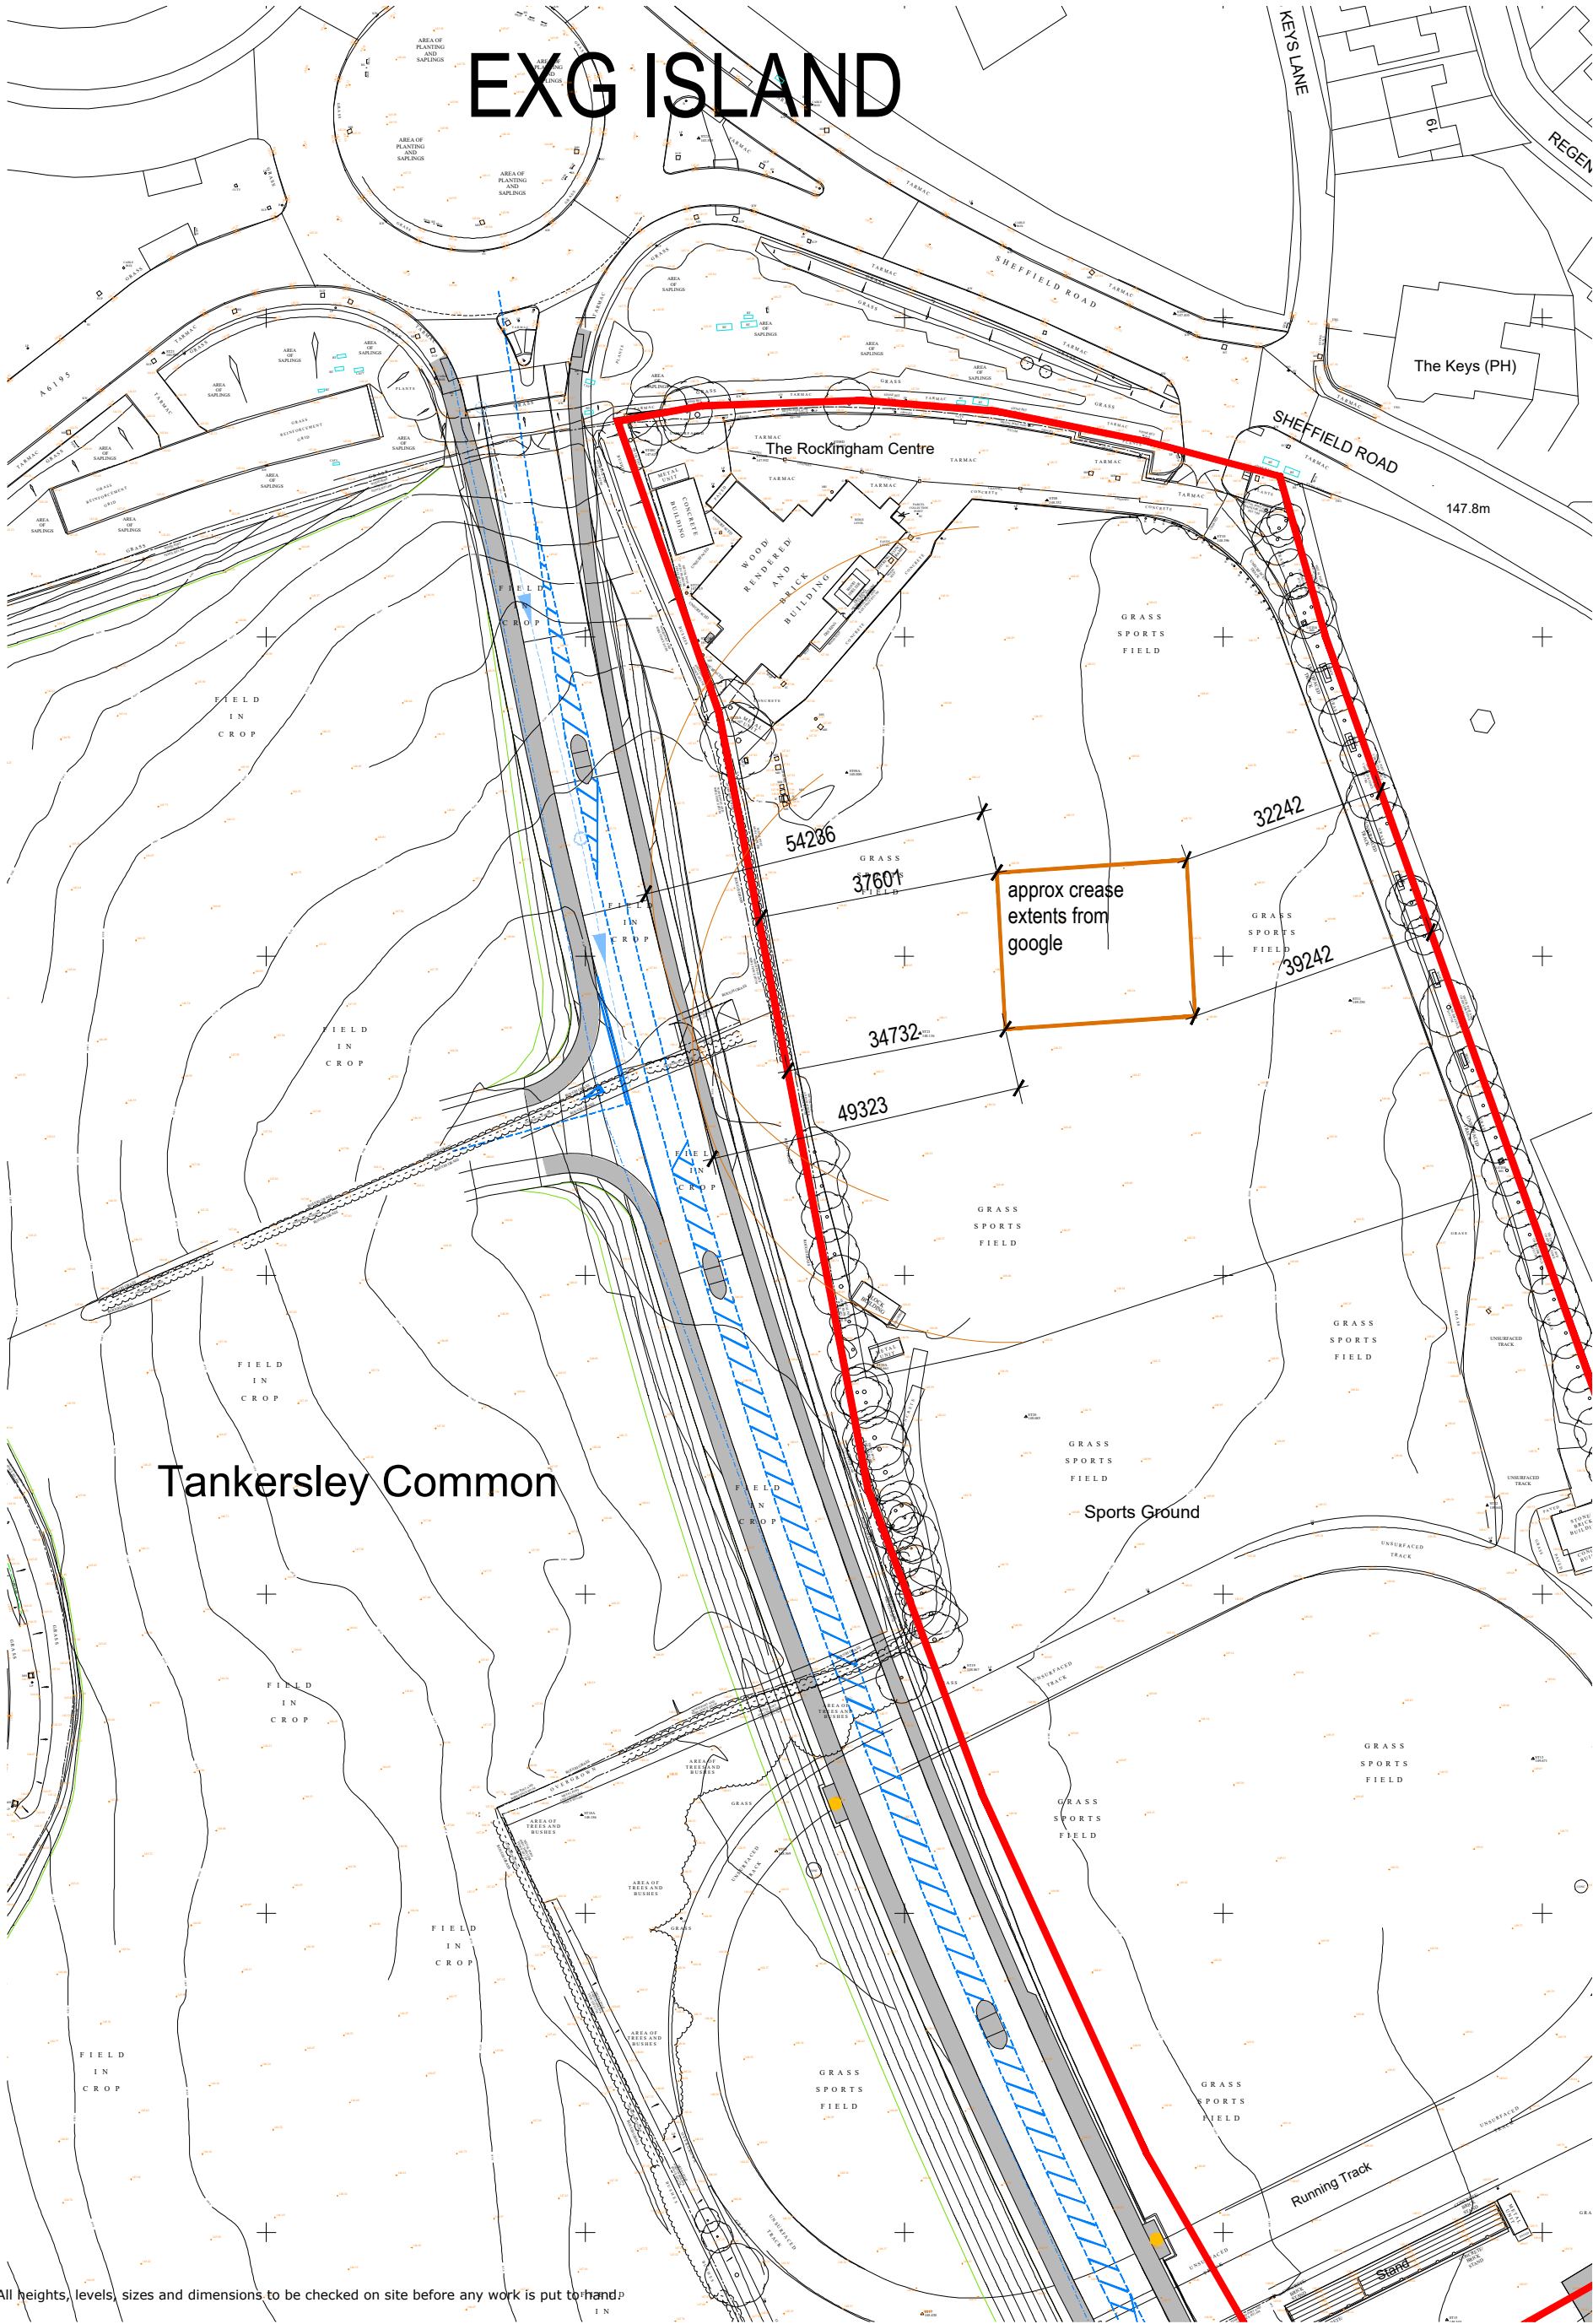

Revision:		
P1	first issue	16apr2019 PL
P2	sports pitches layout added	06jul2020 PL
P3	adjusted notes and parking area	13jul2020 PL
P4	pitch sizes diagram added	22jul2020 PL
P5	temporary Archery facility indicated	28jul2020 PL
P6	adjusted to incorporate contractors compound	10aug2020 PL
P7	dims from approx crease to road added	18aug2020 PL
P8	exg crease extent shown overlaid on survey	19aug2020 PL
P9	archery overlay rotated	20aug2020 PL

0 25m 50m SCALE 1:1000

Hoyland Common
Barnsley M1, J36

newlands
developments

pHp Architects www.peter-haddon.com		
Site Plan Temporary Sports Facilities		
Drawing Status:	Preliminary	
CAD Reference:	4400-001	
Drawn:	PL	
Date:	apr2020	
Scale @A1:	1/2500	

Project No:	Drawing No:	Rev:
4400	SK006	P9