


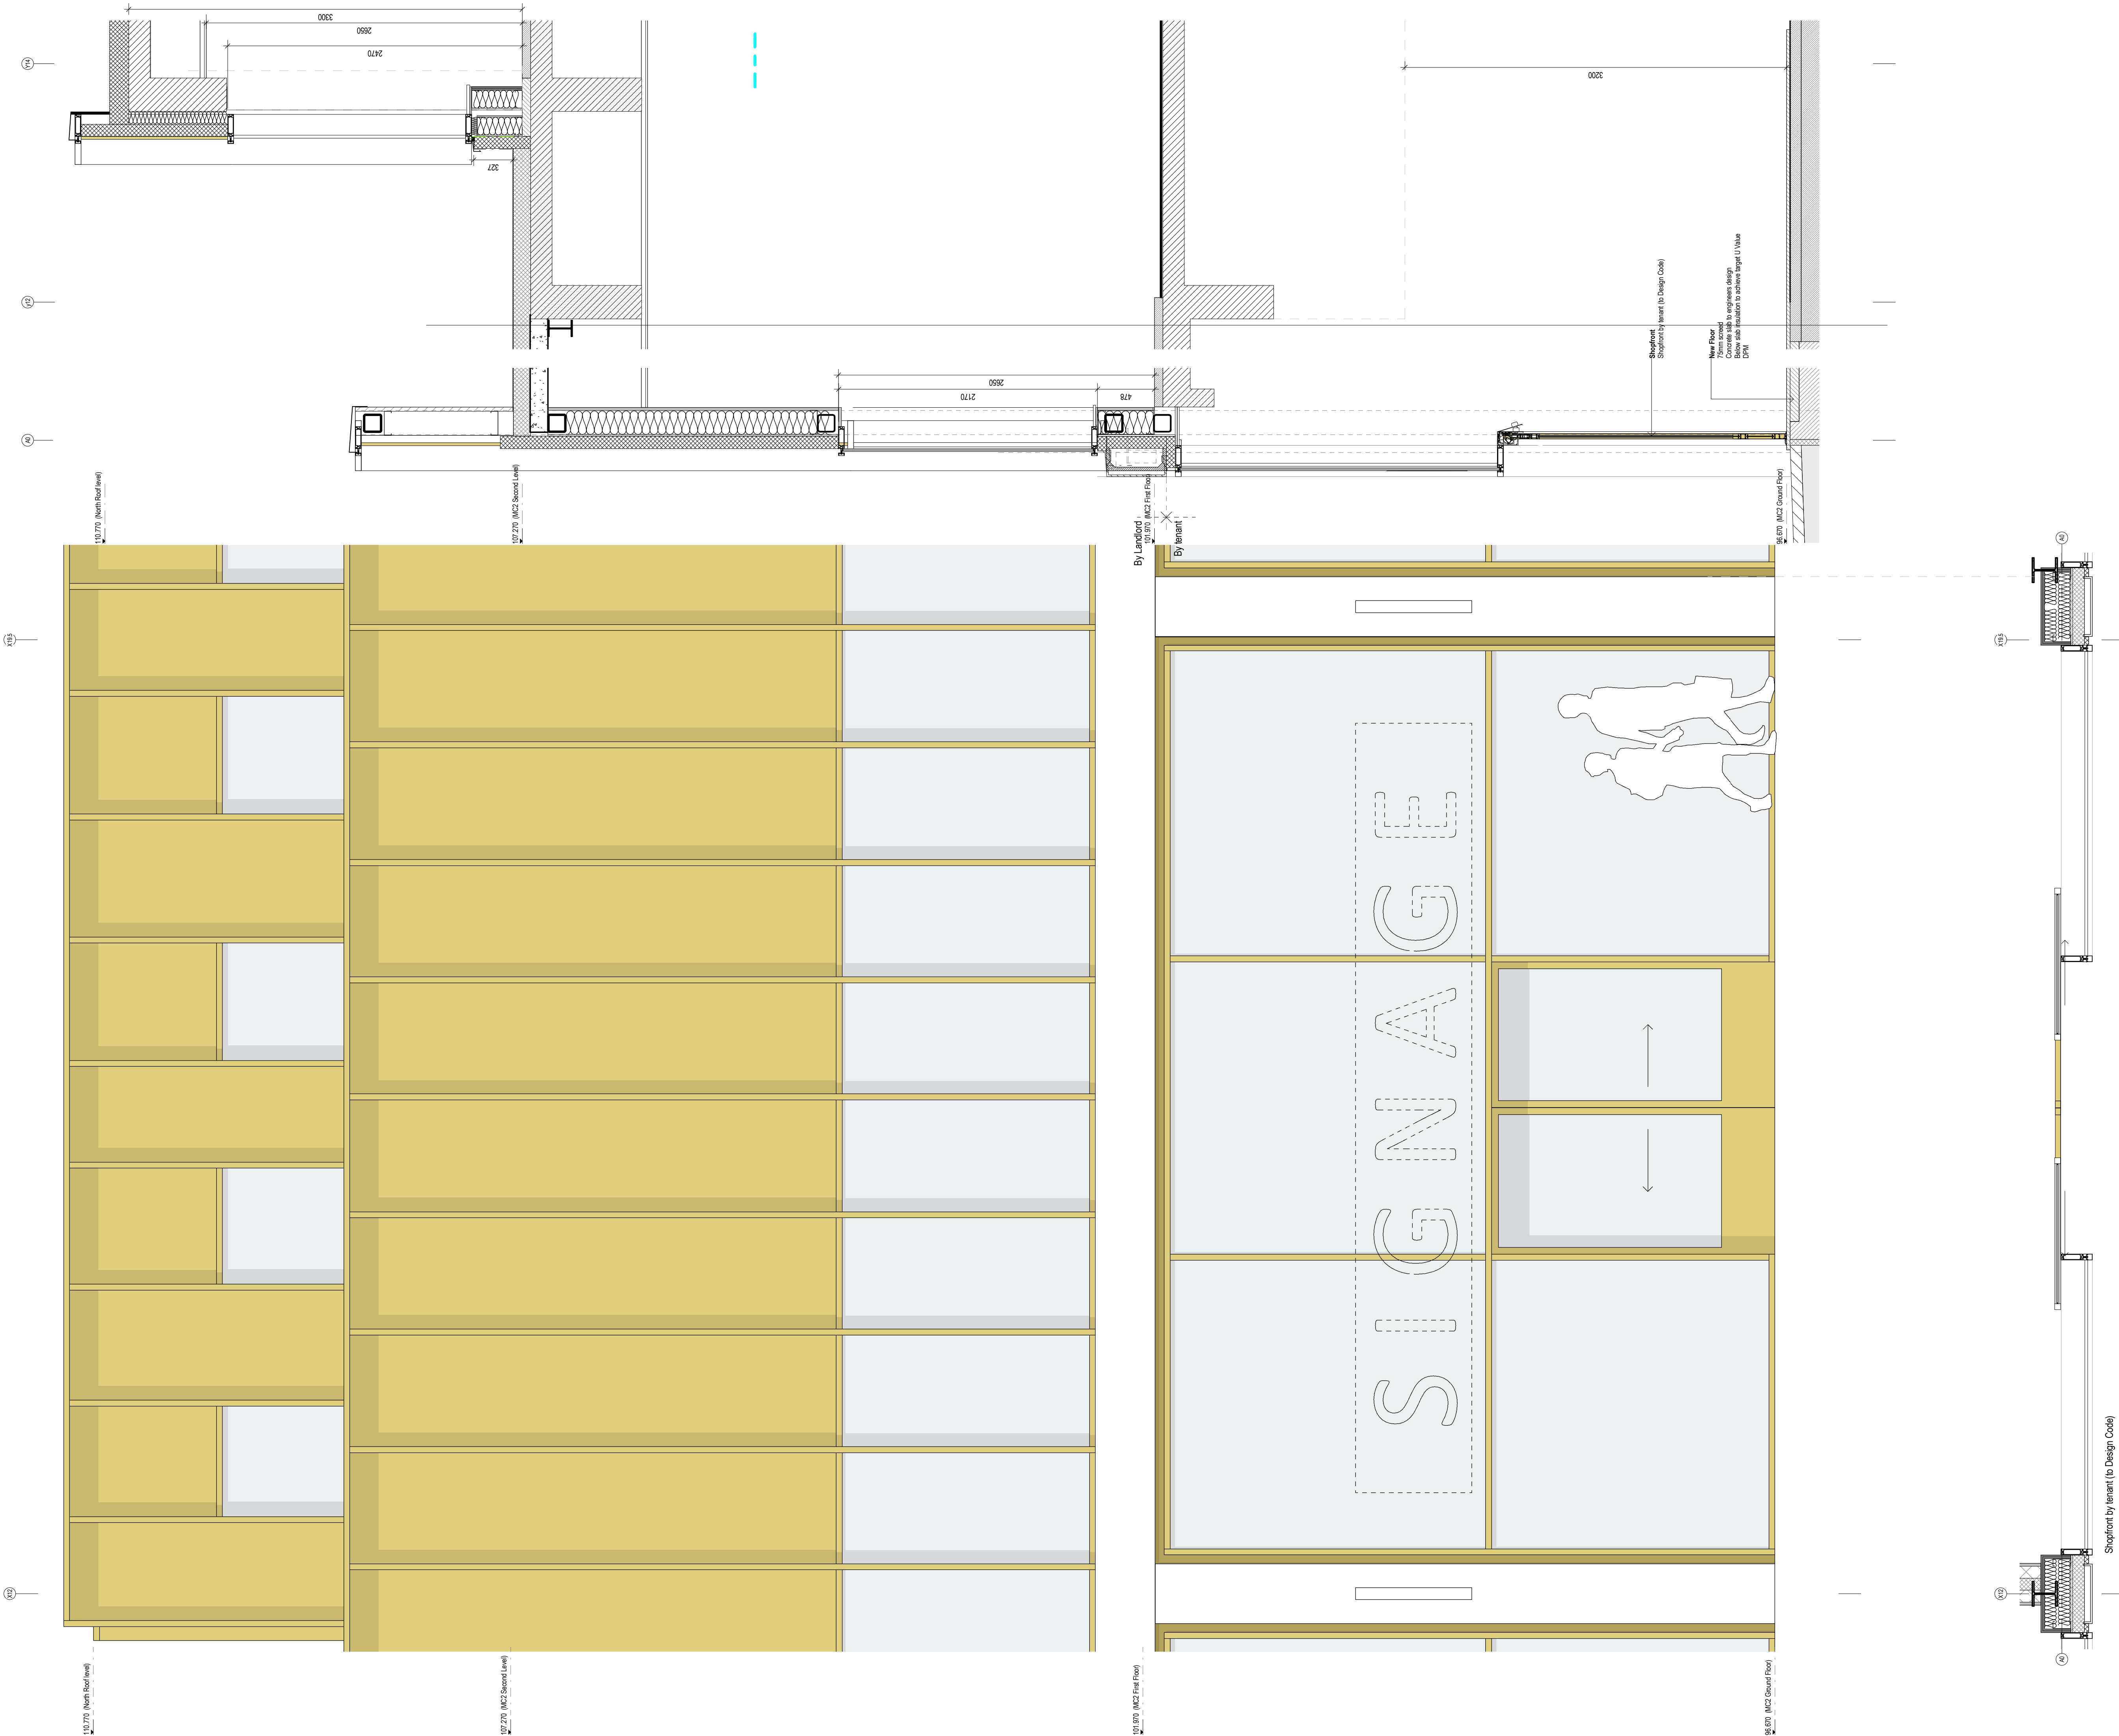

Notes:

- This drawing is copyright.
- Do not scale dimensions from this drawing.
- This drawing is to be read in conjunction with all other relevant drawings.
- All discrepancies on this drawing are to be reported to the architect.
- Do not modify any element of this drawing.
- Use drawing only for purpose(s) issued.

North Sign / Key Plan

The following external model files are included within this drawing:

Rev	20/01/17	Planning Issue	SL	AG
Client	Date	Revision Notes	Dn	Rv
Barnsley Metropolitan Borough Council				

BI

Intelligence Buildings Infrastructure

www.ibigroup.com

Project
BETTER BARNSELY TOWN CENTRE
Phase 1

Drawing Title
Wall Section SW-4 Cheapside - Grid A0/x12

Job Number 6743	Drawing Originated Date 05/10/2016	PAS 1192 Status Code —
Scale@A1 1 : 25	Purpose PLANNING	
Drawing Number	Revision	

BBTC_IBI_MC_A_G251_DT_SW_04

1