




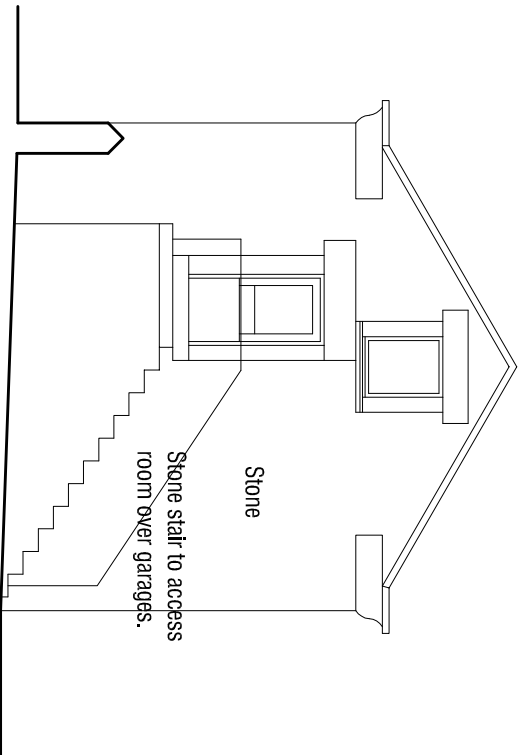


North Elevation 1:100

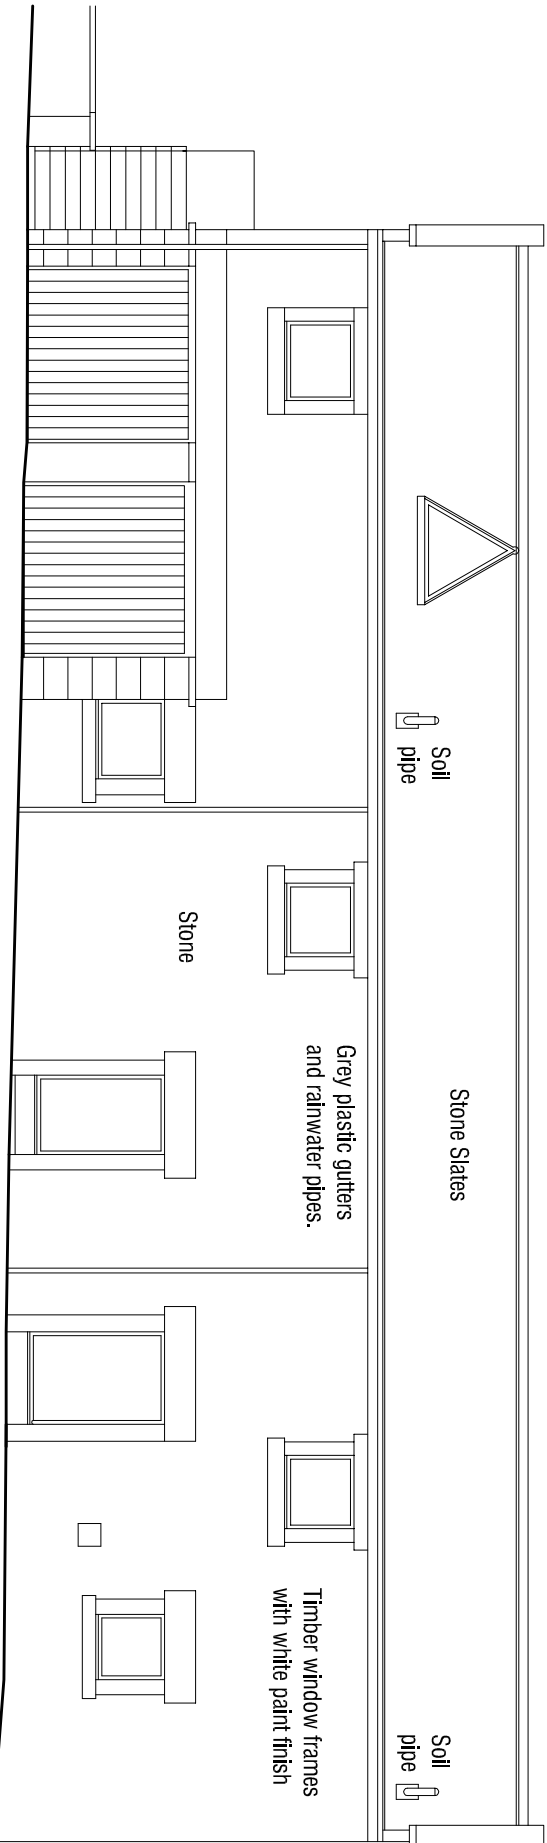

East Elevation 1:100

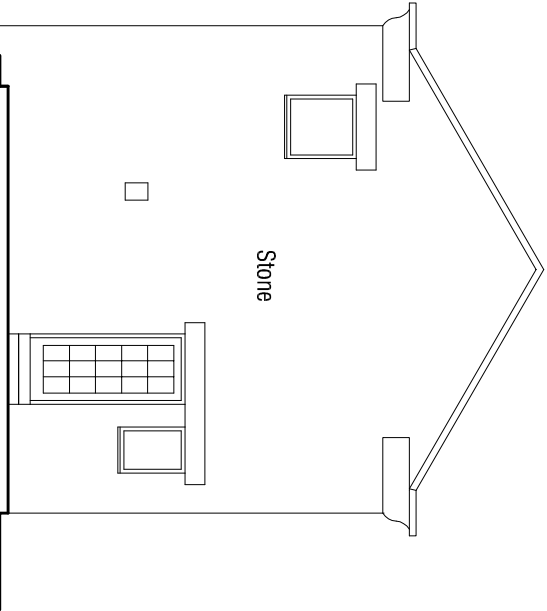


South Elevation 1:100

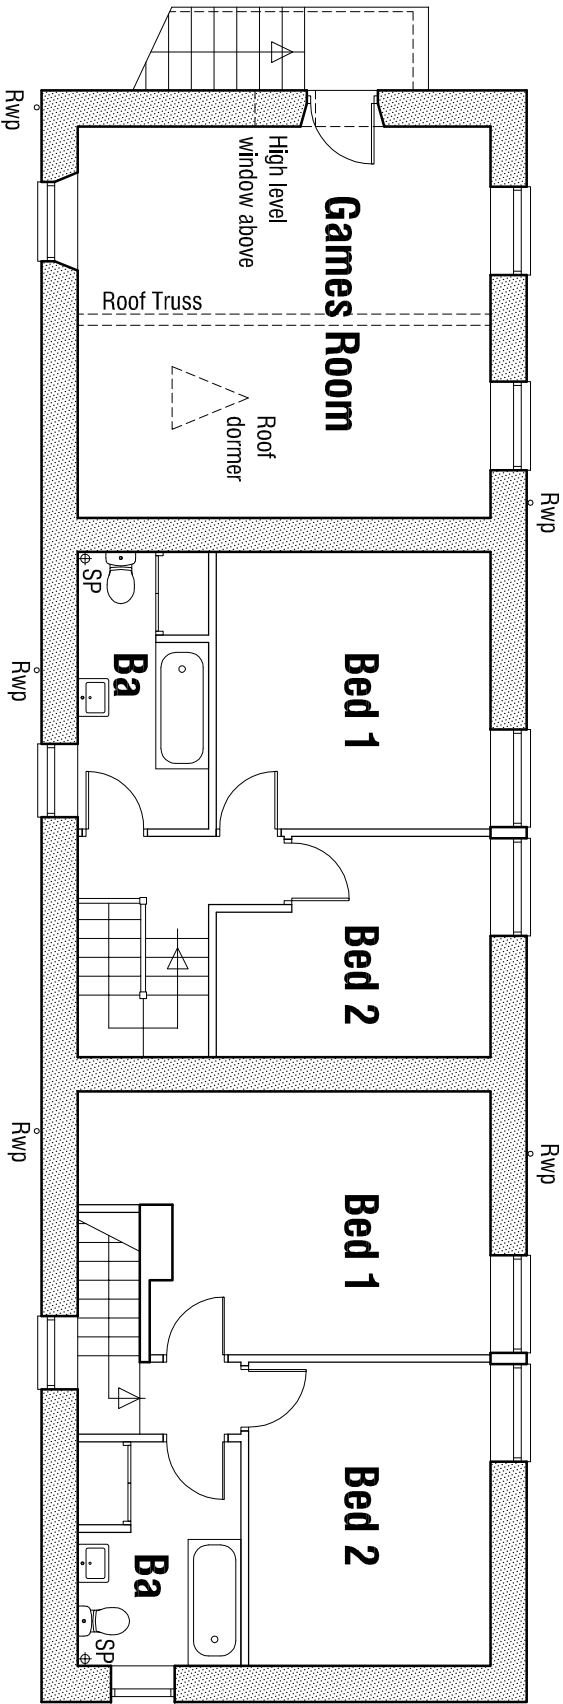

FIRST FLOOR PLAN 1:100



West Elevation 1:100

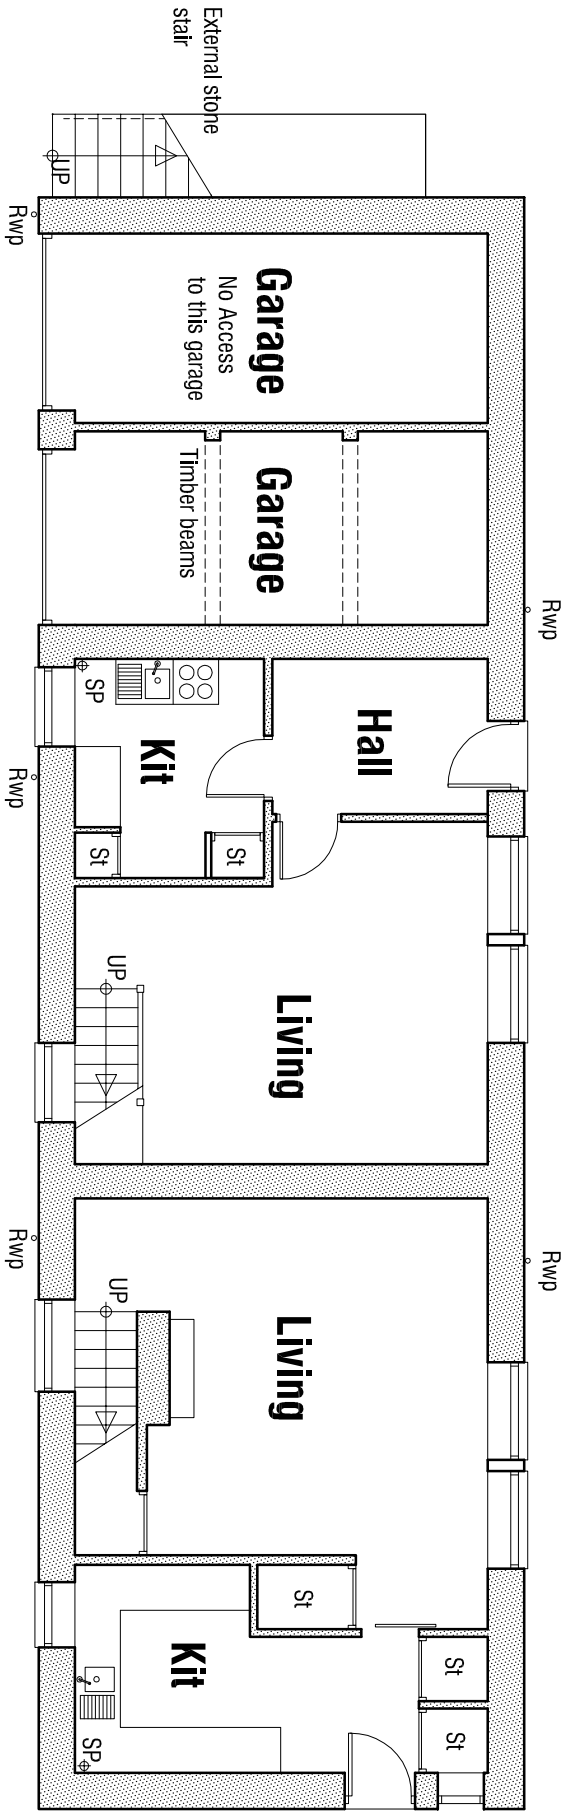

GROUND FLOOR PLAN 1:100

SYCAMORE COTTAGE

STABLE COTTAGE

SYCAMORE/ STABLE COTTAGE

MOOR END FARM

MOOREND LANE

SILKSTONE COMMON

BARNSELEY

AS EXISTING

mboothdesign

architectural design and building consultants

Fairfield House

Barnsley, S70 2FL

T: 01226 286256

M: 07283 189300

E: mboothdesign@btconnect.com

Scale As Shown @ A2 Drawn MJB

Date JULY 2016 Ref 16.14

Dwg No. S1 Rev.

10mm

20mm

40mm

Copyright mboothdesign Ltd. All dimensions in millimetres unless otherwise stated.

Dimensions for setting out in existing buildings are to be checked and verified on site.