


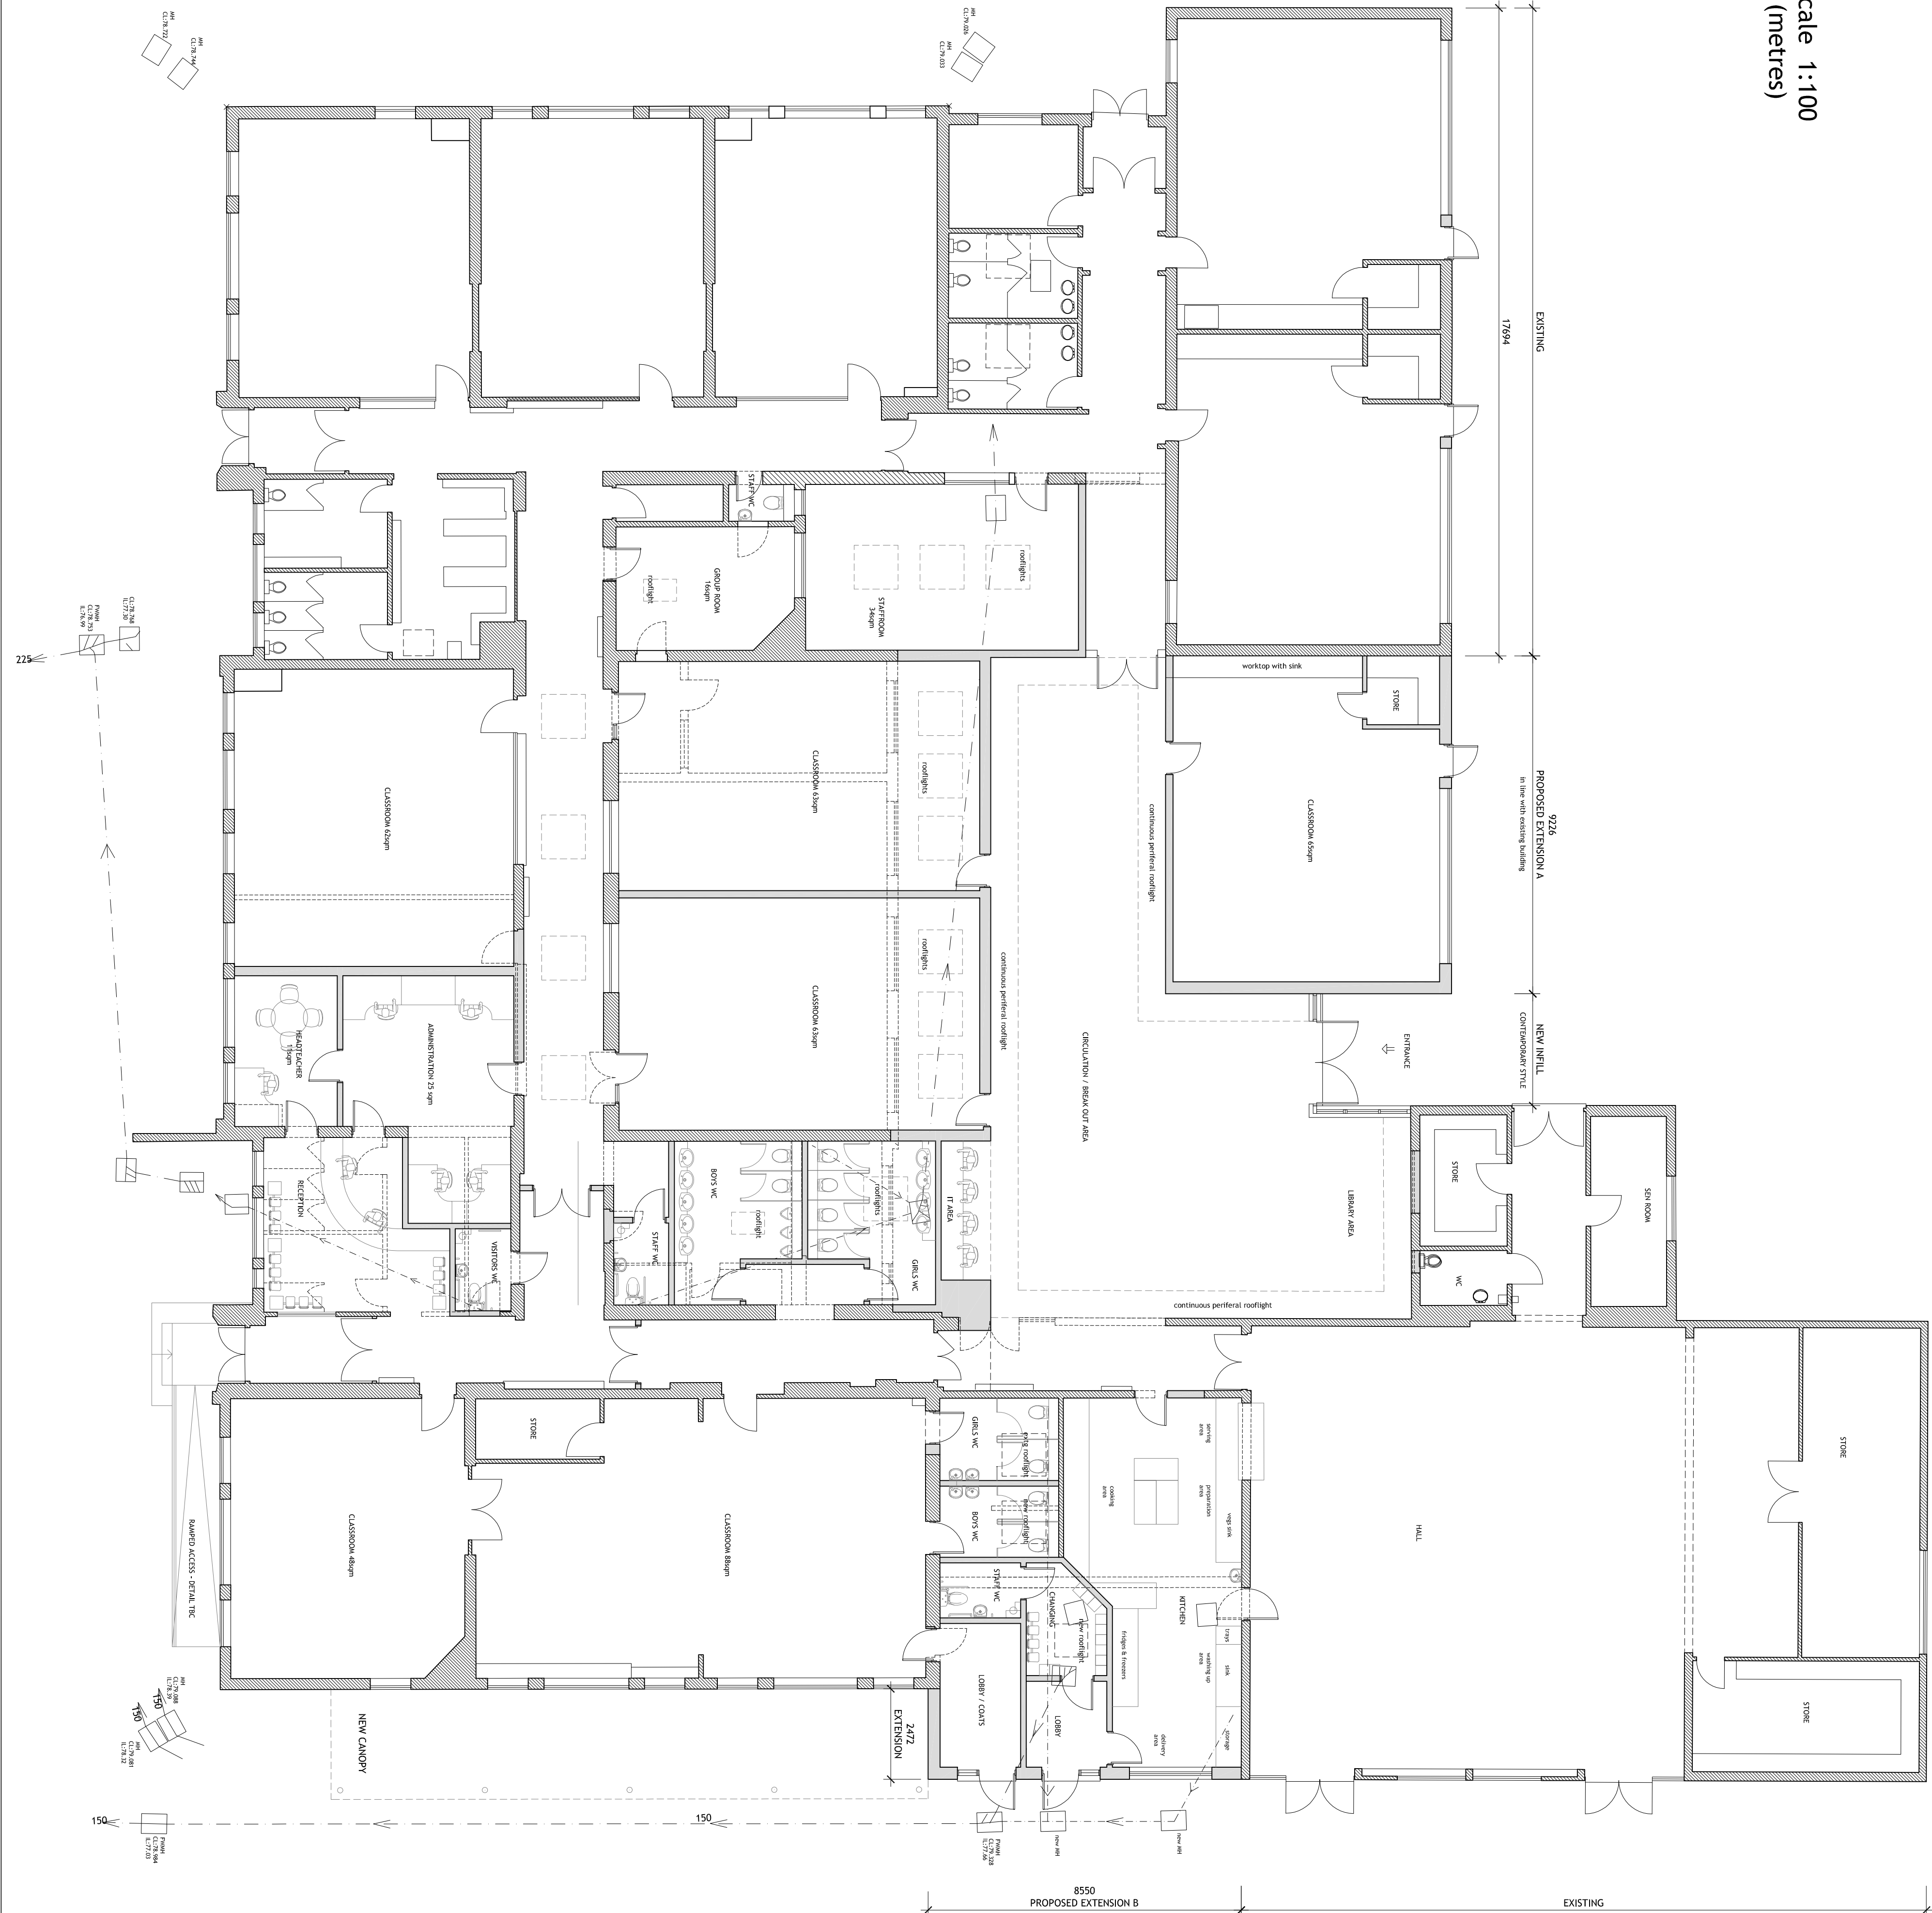

Scale 1:100
10 (metres)



LEGEND:

- EXISTING DRAINAGE
- PROPOSED DRAINAGE
- TO BE DEMOLISHED
- ROOFLIGHTS / CANOPY
- EXISTING WALLS
- PROPOSED WALLS
- NEW ROOF TILES
- NEW BRICKWORK
- NEW RENDERED WALLS

GROSS INTERNAL AREAS:

EXISTING	1,263.00 m ²
PROPOSED EXTENSION A	64.80 m ²
PROPOSED EXTENSION B	40.40 m ²
INFL	230.80 m ²
PROPOSALS TOTAL	338.00 m ²

Status:
Planning Issue



Widdowson Court
The Street
Maudslayi
Bishop's Cleeve
Hertfordshire
WD3 1DW

T: 01727 647111
F: 01727 647027

W: www.barker-associates.co.uk
E: info@barker-associates.co.uk

Client: ACADEMIES ENTERPRISE TRUST

Project:

SHAFTON PRIMARY ACADEMY
HIGH STREET
SHAFTON
BARNSTLEY

EXTENSIONS & ALTERATIONS 2014

Title:

PROPOSED FLOOR PLAN

Scale @A1: Date: Drawn: Checked:

1:100 JAN. 2014 VR BP

Drawing no.: BA / 5042.91.03/203 Revision: /