



- Note: For all below surface structural elements and drainage details refer to engineers drawings and specifications. For illustrative purposes only to demonstrate a design intent. Contractor's engineer to develop proposals to submit for approval

PLANTER 6 - Front Elevation A-A
Scale 1:50

96.30
95.80
97.40
var fall

6L
6K

PLANTER 6 - Side Elevation A-A
Scale 1:50

6
3
15

95.40

Technical drawing of a landscape cross-section showing a road, drainage system, and vegetation. The drawing includes labels for various components: 6K, 6J, 6I, 6H, 6G, 6F, 6E, 6D, 6C, 6B, 6A. It also shows a drainage system with a manhole (6C) and a stormwater inlet (6A). The drawing is oriented with a north arrow pointing up and a scale bar at the bottom.

PLANTER 6: Plan
Scale 1:50

95.53+ 6A 6B 6C 6D 6E 6F 6G 6H 6I 6J 6K 6L +95.40(w) +95.10 +95.32 +95.40 +95.50 +95.60 +95.70 +95.80 +95.90 +96.00 +96.10 +96.20 +96.30 +96.40 +96.50 +96.60 +96.70 +96.80 +96.90 +97.00 +97.10 +97.13

95.36 +95.65 +95.60(w) +95.60(w)

Proposed level base of W1 Wall

95.17

95.10

95.32

95.40

95.50

95.60

95.70

95.80

95.90

96.00

96.10

96.20

96.30

96.40

96.50

96.60

96.70

96.80

96.90

97.00


97.10

97.13

TYPICAL CROSS SECTION -Wall Type 1 [ref: W1] armrests with central support [bench area]
Scale 1:20

[illegible]

Diagram of a trapezoidal 'Cropped Face' with dimensions: top width 803, bottom width 1253, left height 384, and right slanted side 560.

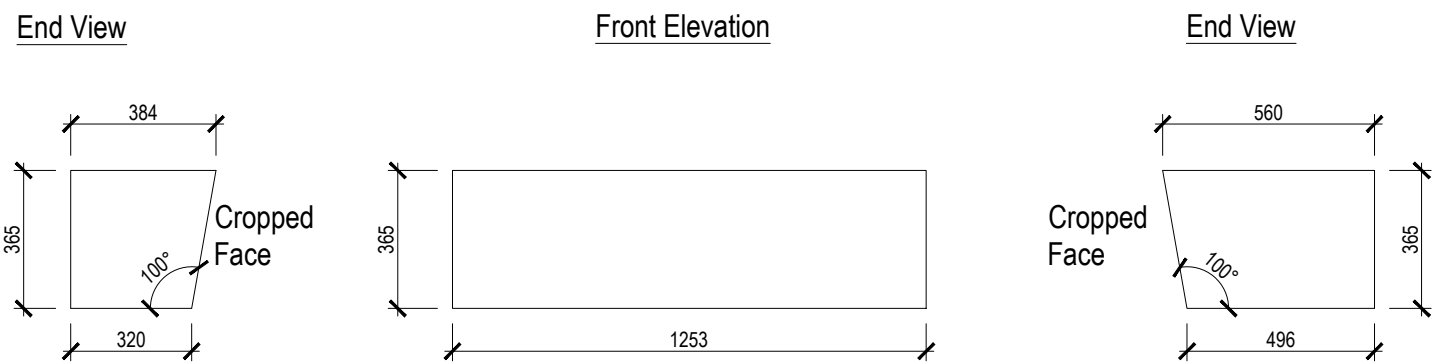

A diagram of a trapezoidal shape labeled "Cropped Face". The top horizontal edge is dimensioned as 1002. The bottom horizontal edge is dimensioned as 1000. The left vertical edge is dimensioned as 450. The right vertical edge is dimensioned as 385. A dashed horizontal line is drawn across the middle of the shape, parallel to the top and bottom edges.



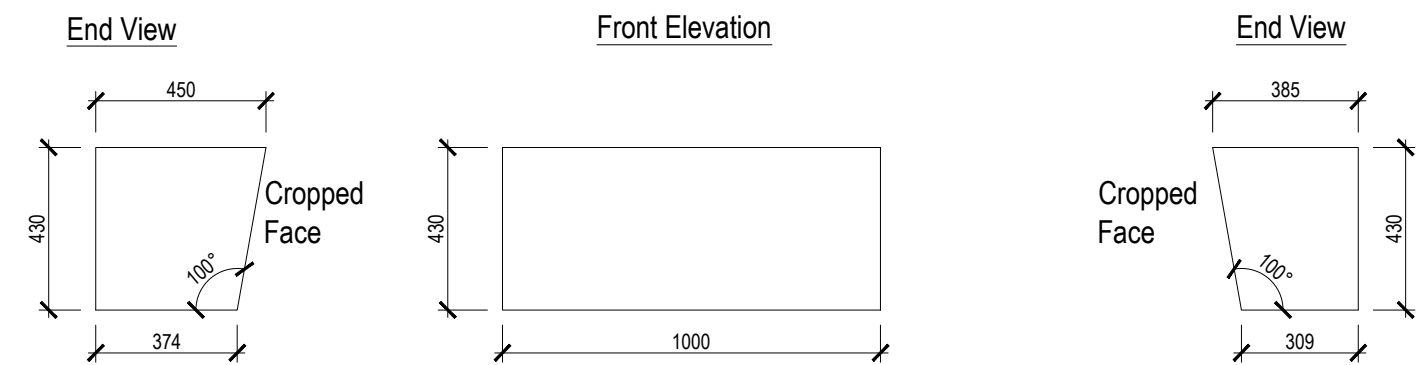


Diagram of a trapezoidal 'Cropped Face' with dimensions: top width 1002, bottom width 1000, left height 516, and right height 450.

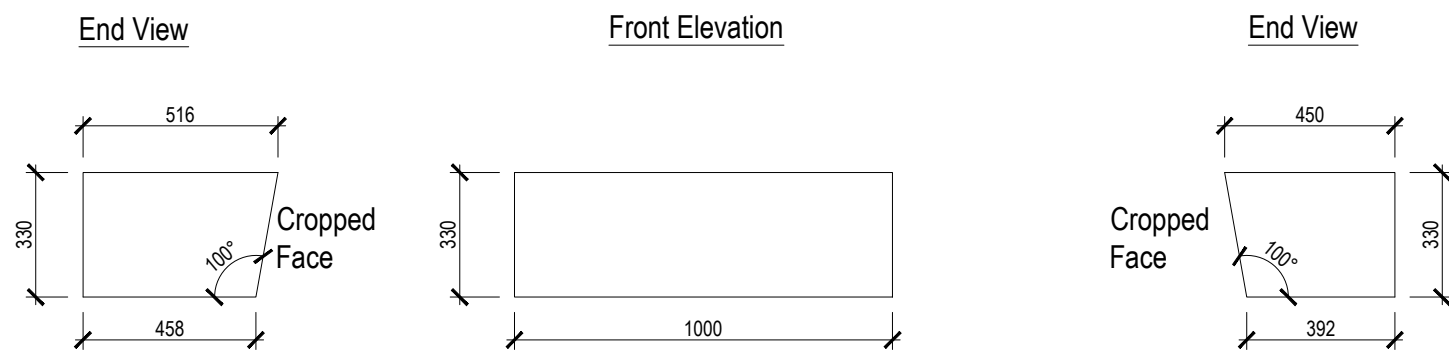

Technical drawing of a trapezoidal face. The top width is 1002, the bottom width is 1000, the left height is 581, and the right height is 516. A dashed line indicates the 'Cropped Face'.

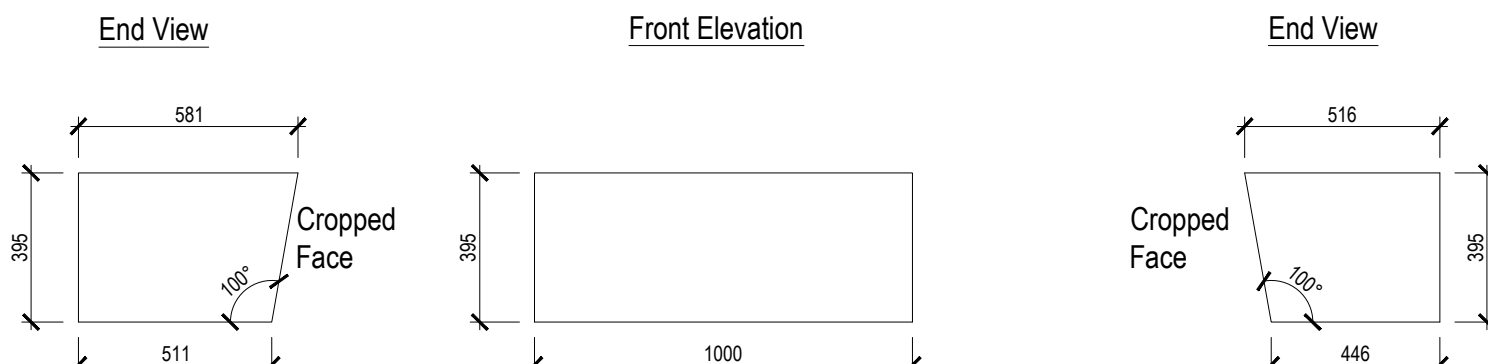

North Sign / Key Plan

The following external model files are included within this drawing

B	27/02/20	Status amended to Construction.	NV	CL
A	14/12/18	Status amended to Comment and Approval. Typical sections added for wall type W1 with armrest details. Legend updated.	DW	DMcK
Rev	Date	Revision Notes	On	Rv
Client / Contractor				

Project
BARNSELY PUBLIC REALM

Drawing Title
WALL TYPE 1 DETAILS [RAISED PLANTER 6]
- MAIN SQUARE - [SHEET 1 OF 2]

Job Number 50035	Drawing Originated Date 09/03/2018	PAS 1192 Status Code -
Scale@A1 As Shown	Purpose CONSTRUCTION	
Drawing Number BBTC_IBI_N1_L_G700_DT_00_14		Revision B