



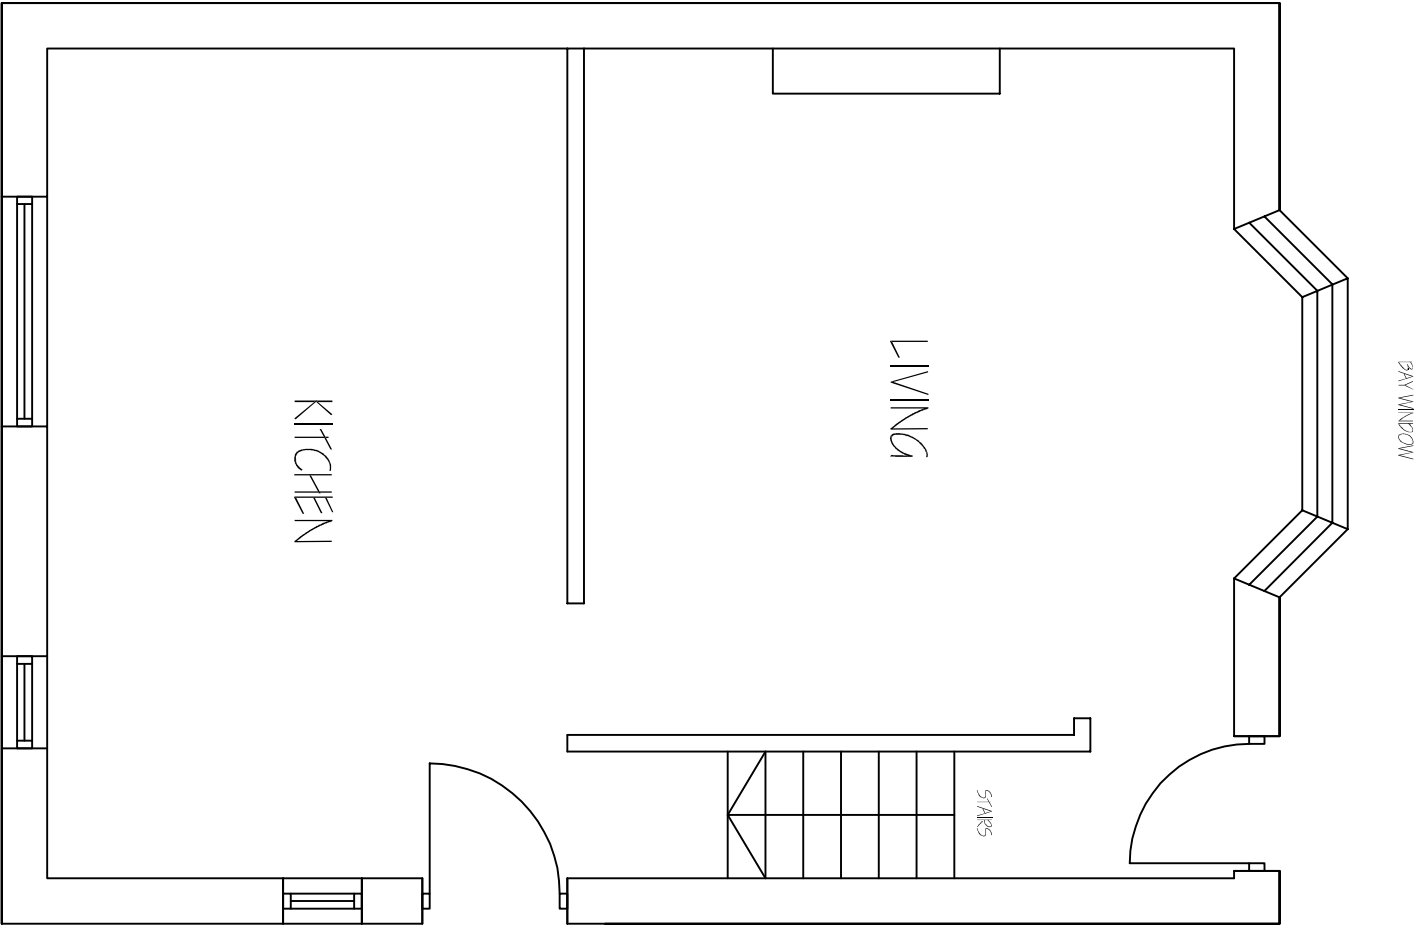

EXISTING GROUND
FLOOR PLAN 1:50

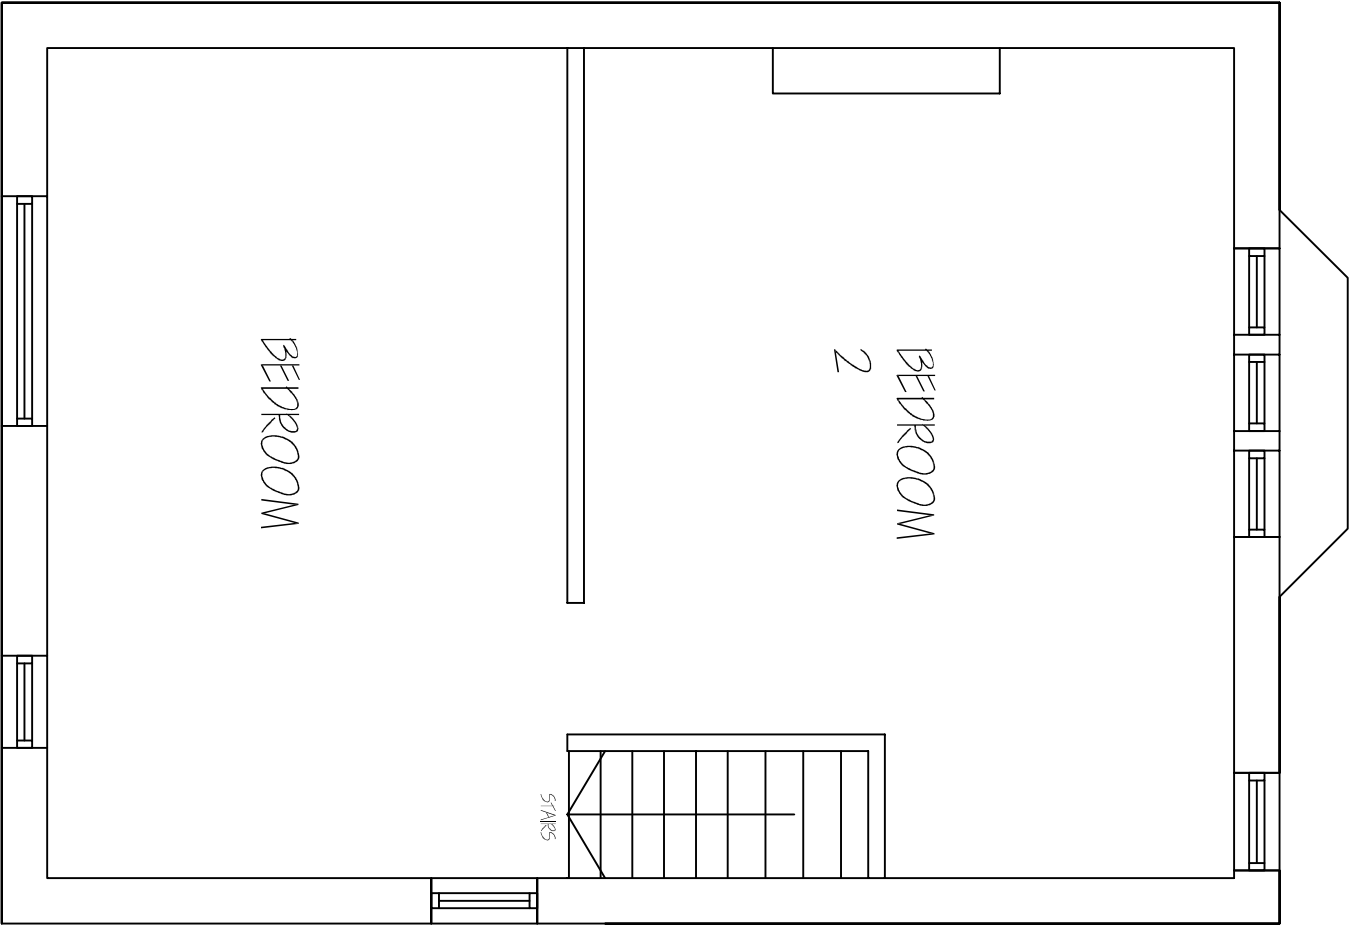

EXISTING FIRST
FLOOR PLAN 1:50

Revisions	A. Scale 1:50		04-02-
This drawing is for planning permission only and is not a construction drawing.			
Drawing Title	EXISTING-PLANS		
Job No. - Dwg No.	JH/2013/5	.	—
Client:	JOHN HUTCHINSON PARK HOUSE WORSBOROUGH DALE BRANISLEY S10 3SF		
Scale.	1:50		