



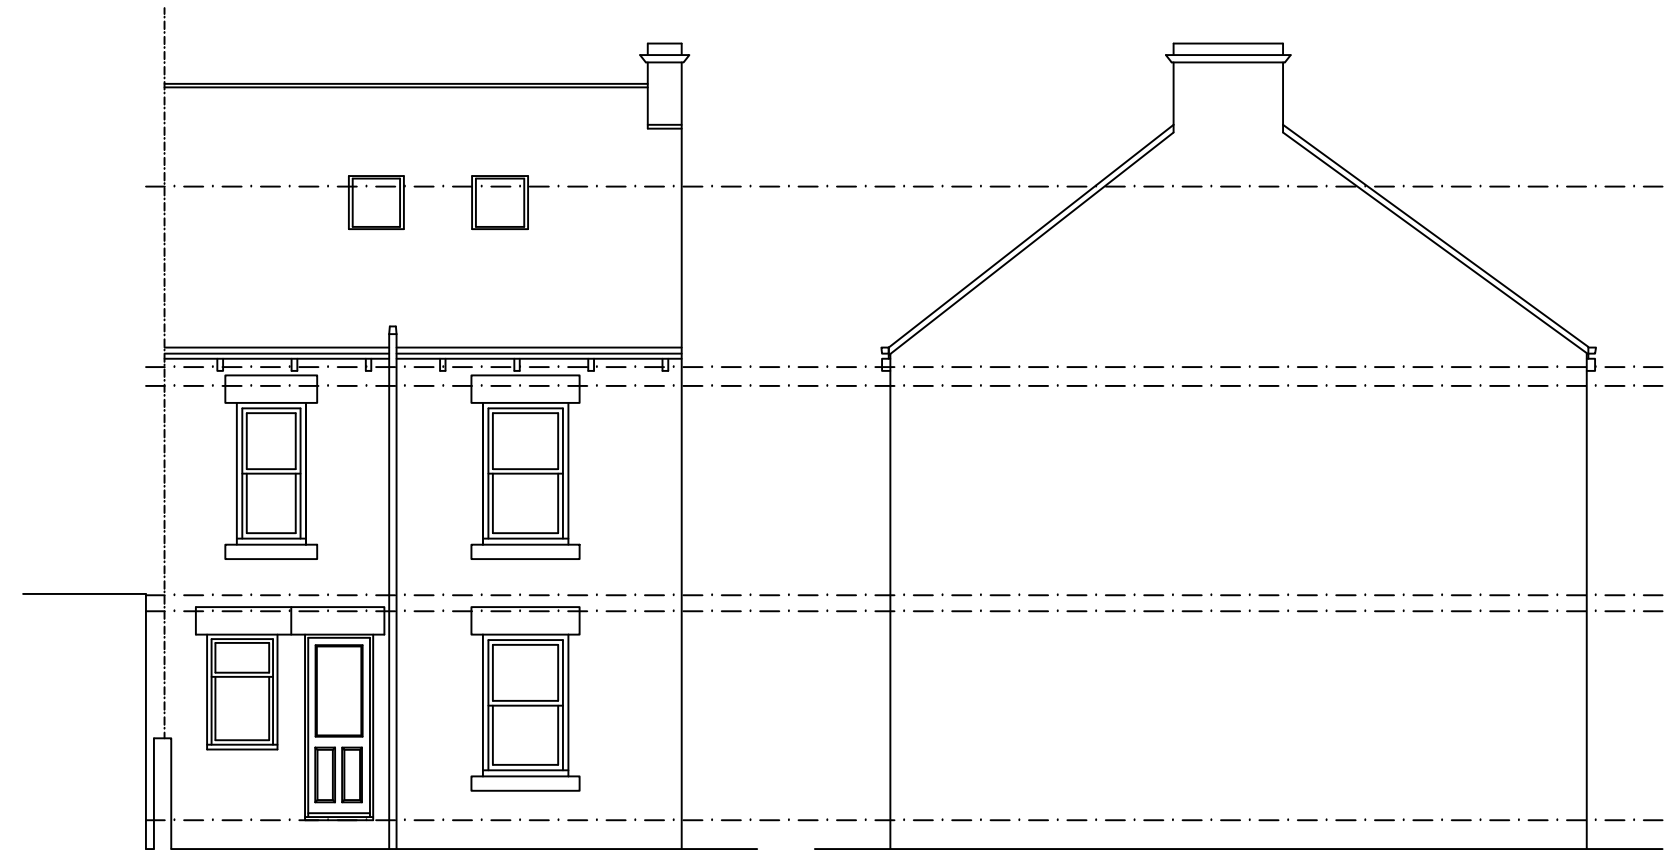


EXISTING
REAR ELEVATION
SCALE 1:100

EXISTING
SIDE ELEVATION
SCALE 1:100

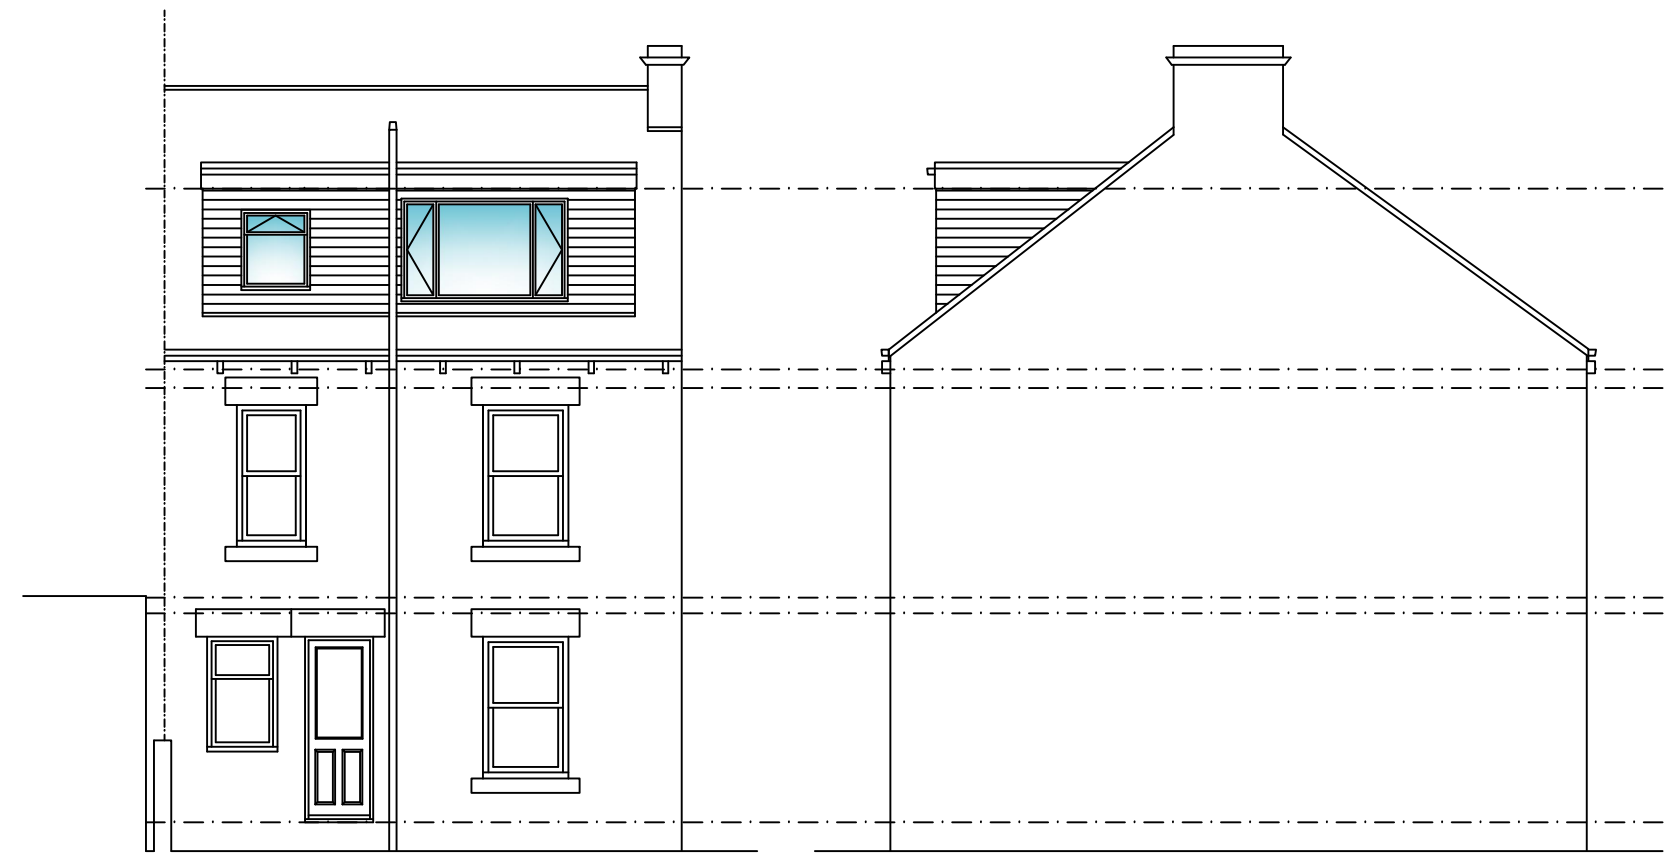


PROPOSED
REAR ELEVATION
SCALE 1:100


PROPOSED
SIDE ELEVATION
SCALE 1:100

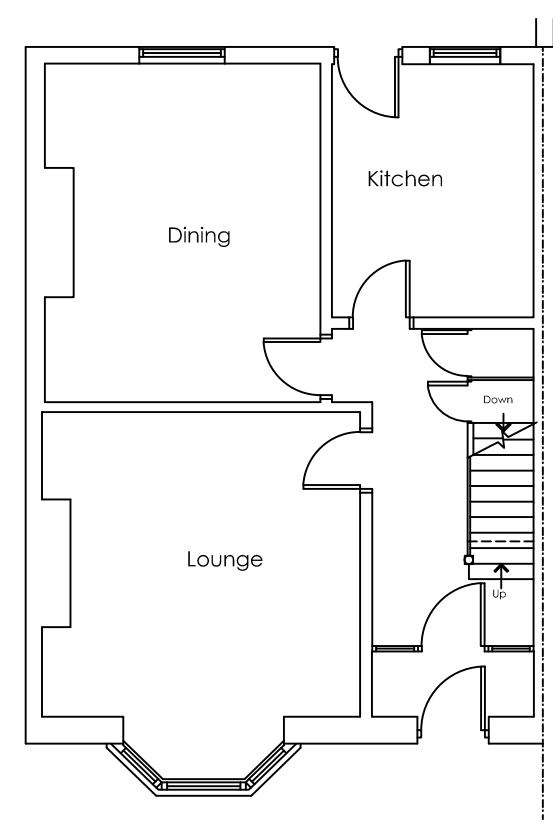


EXISTING GROUND
FLOOR PLAN
SCALE 1:100

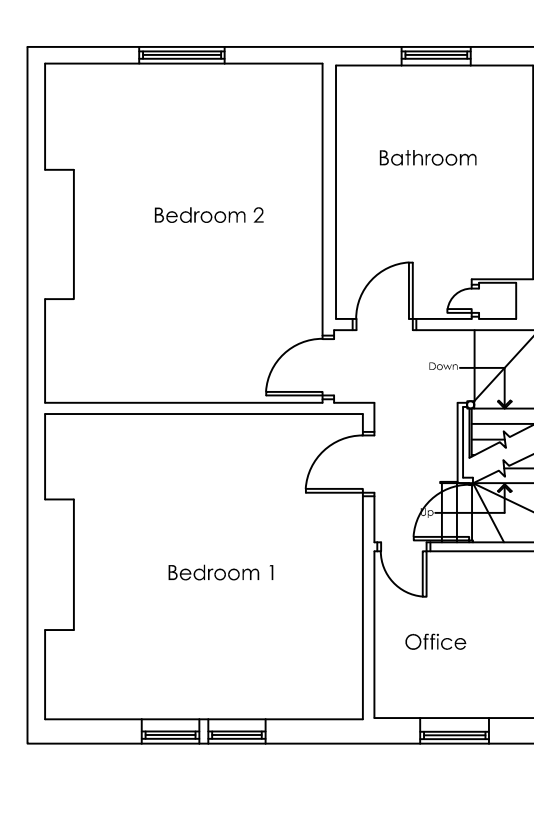

EXISTING FIRST
FLOOR PLAN
SCALE 1:100

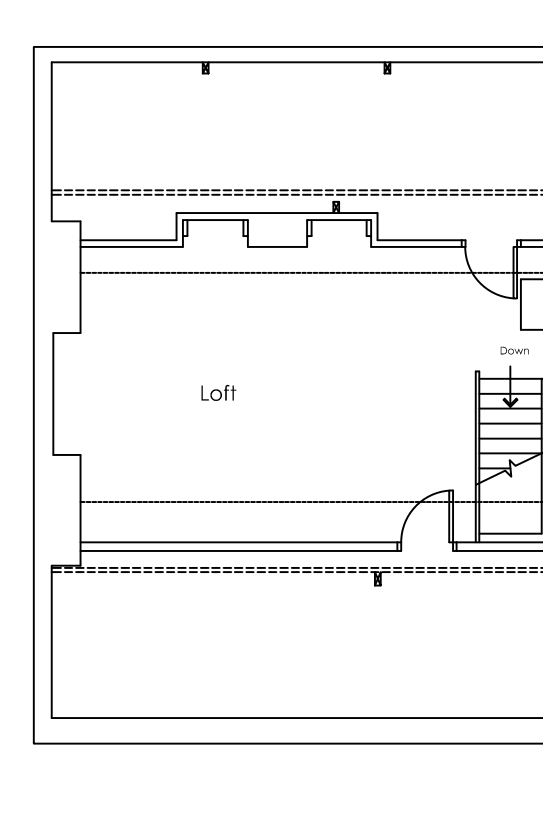


EXISTING SECOND
FLOOR PLAN
SCALE 1:100

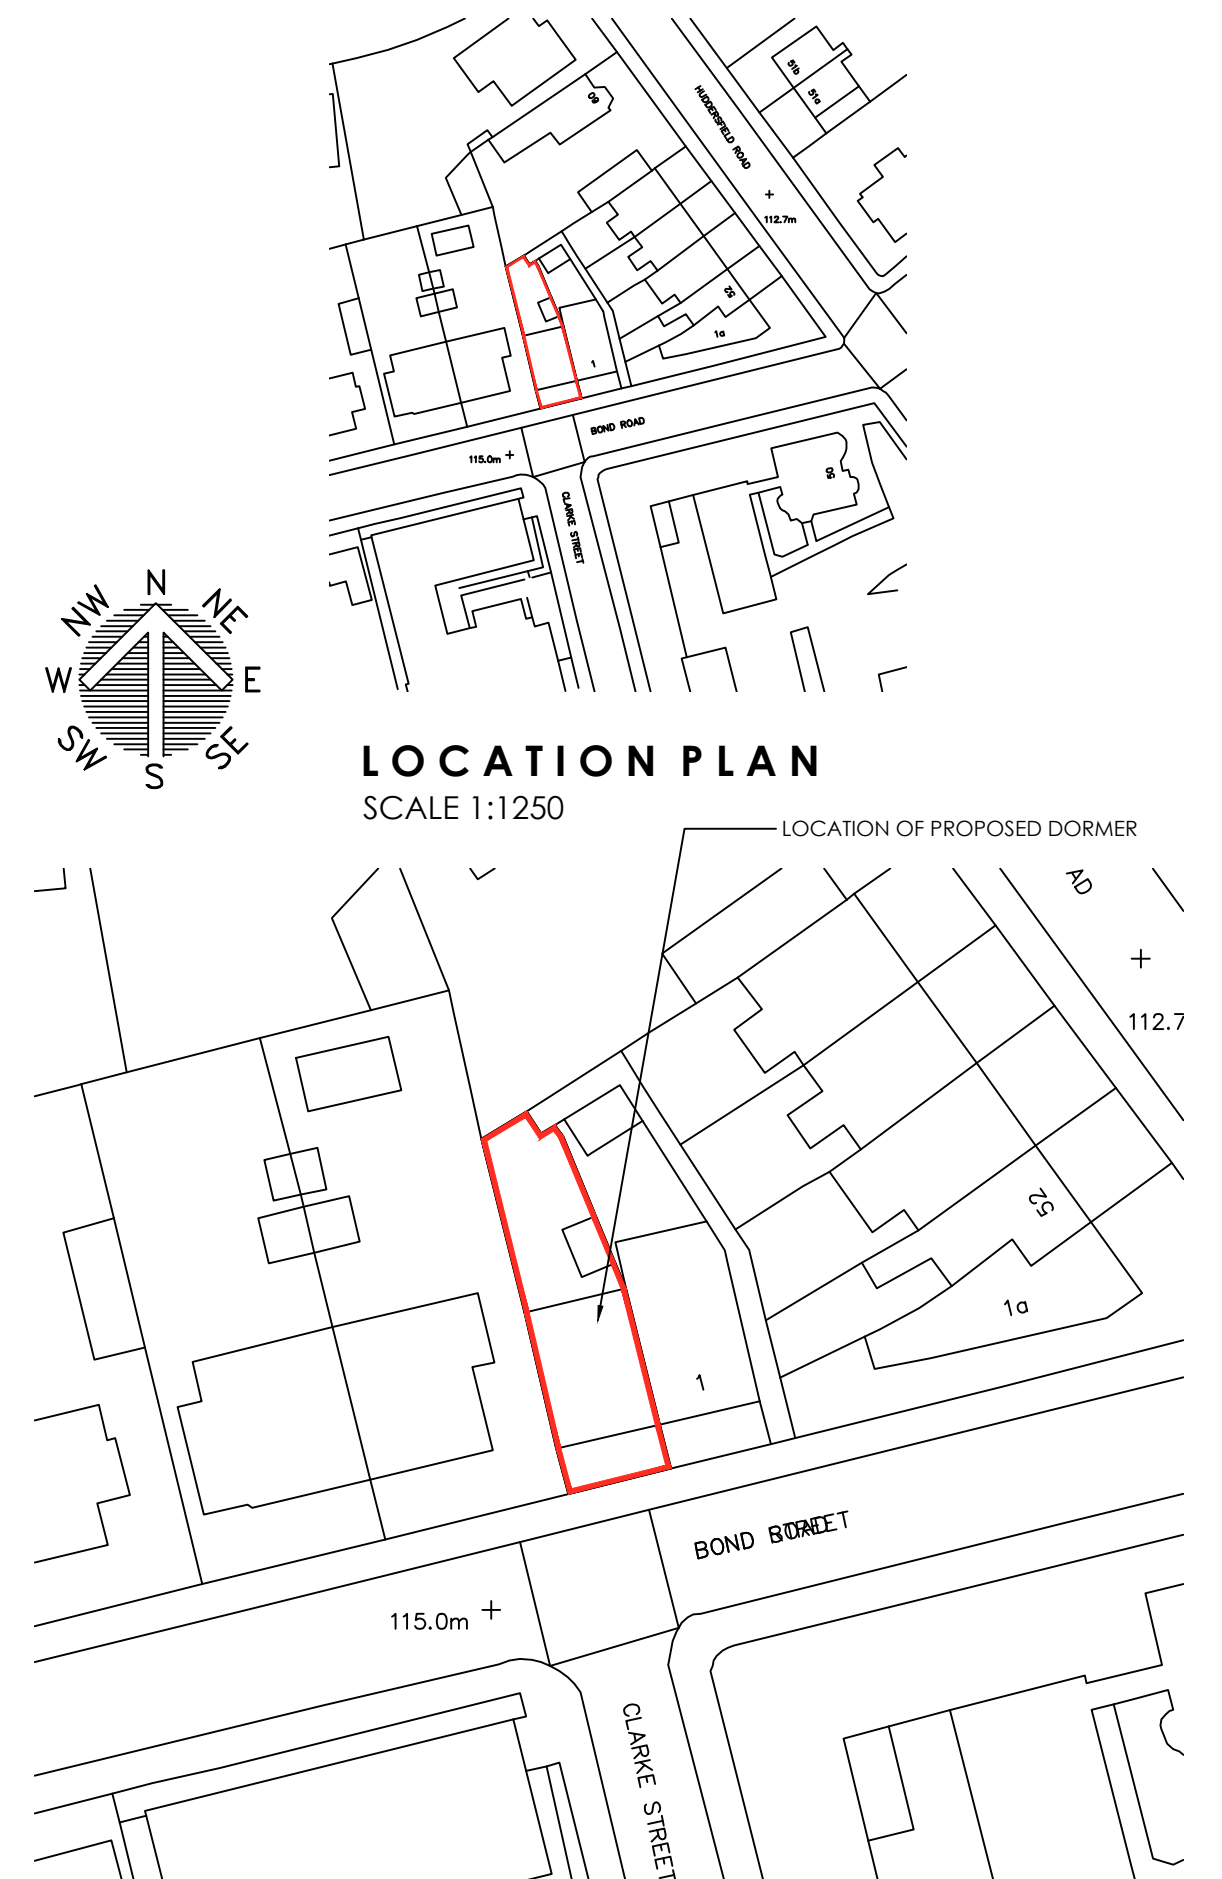


LOCATION PLAN
SCALE 1:1250


BLOCK PLAN
SCALE 1:500

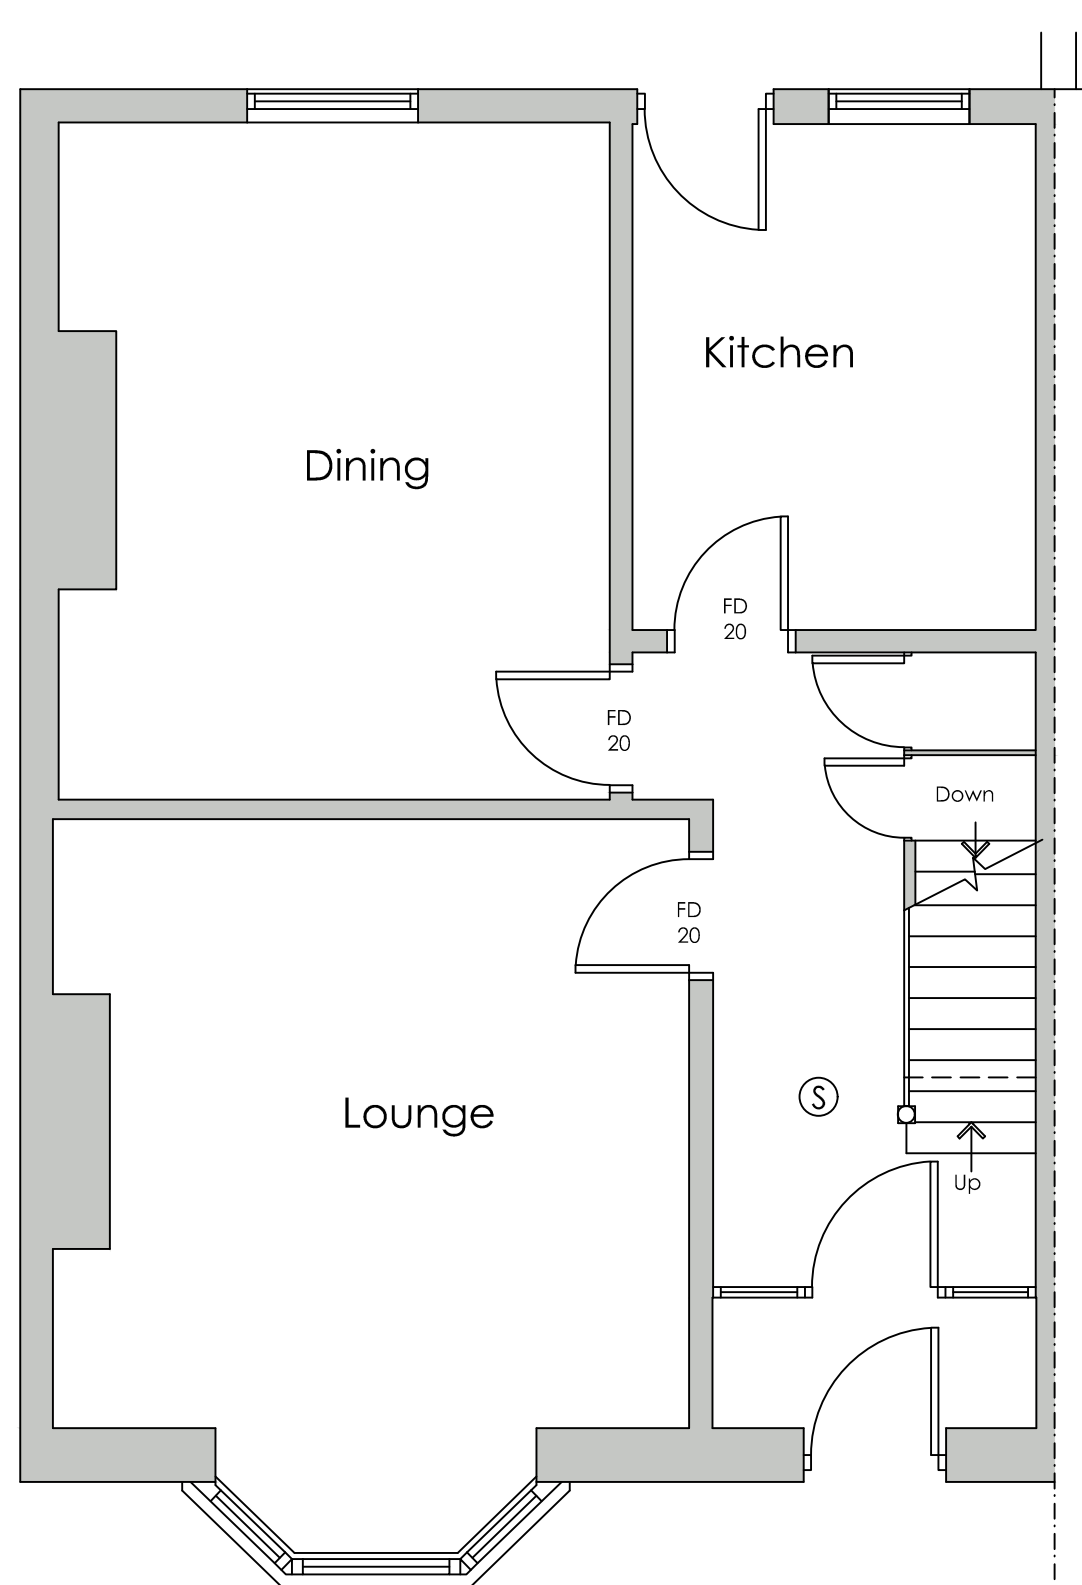

PROPOSED
GROUND FLOOR PLAN
SCALE 1:50

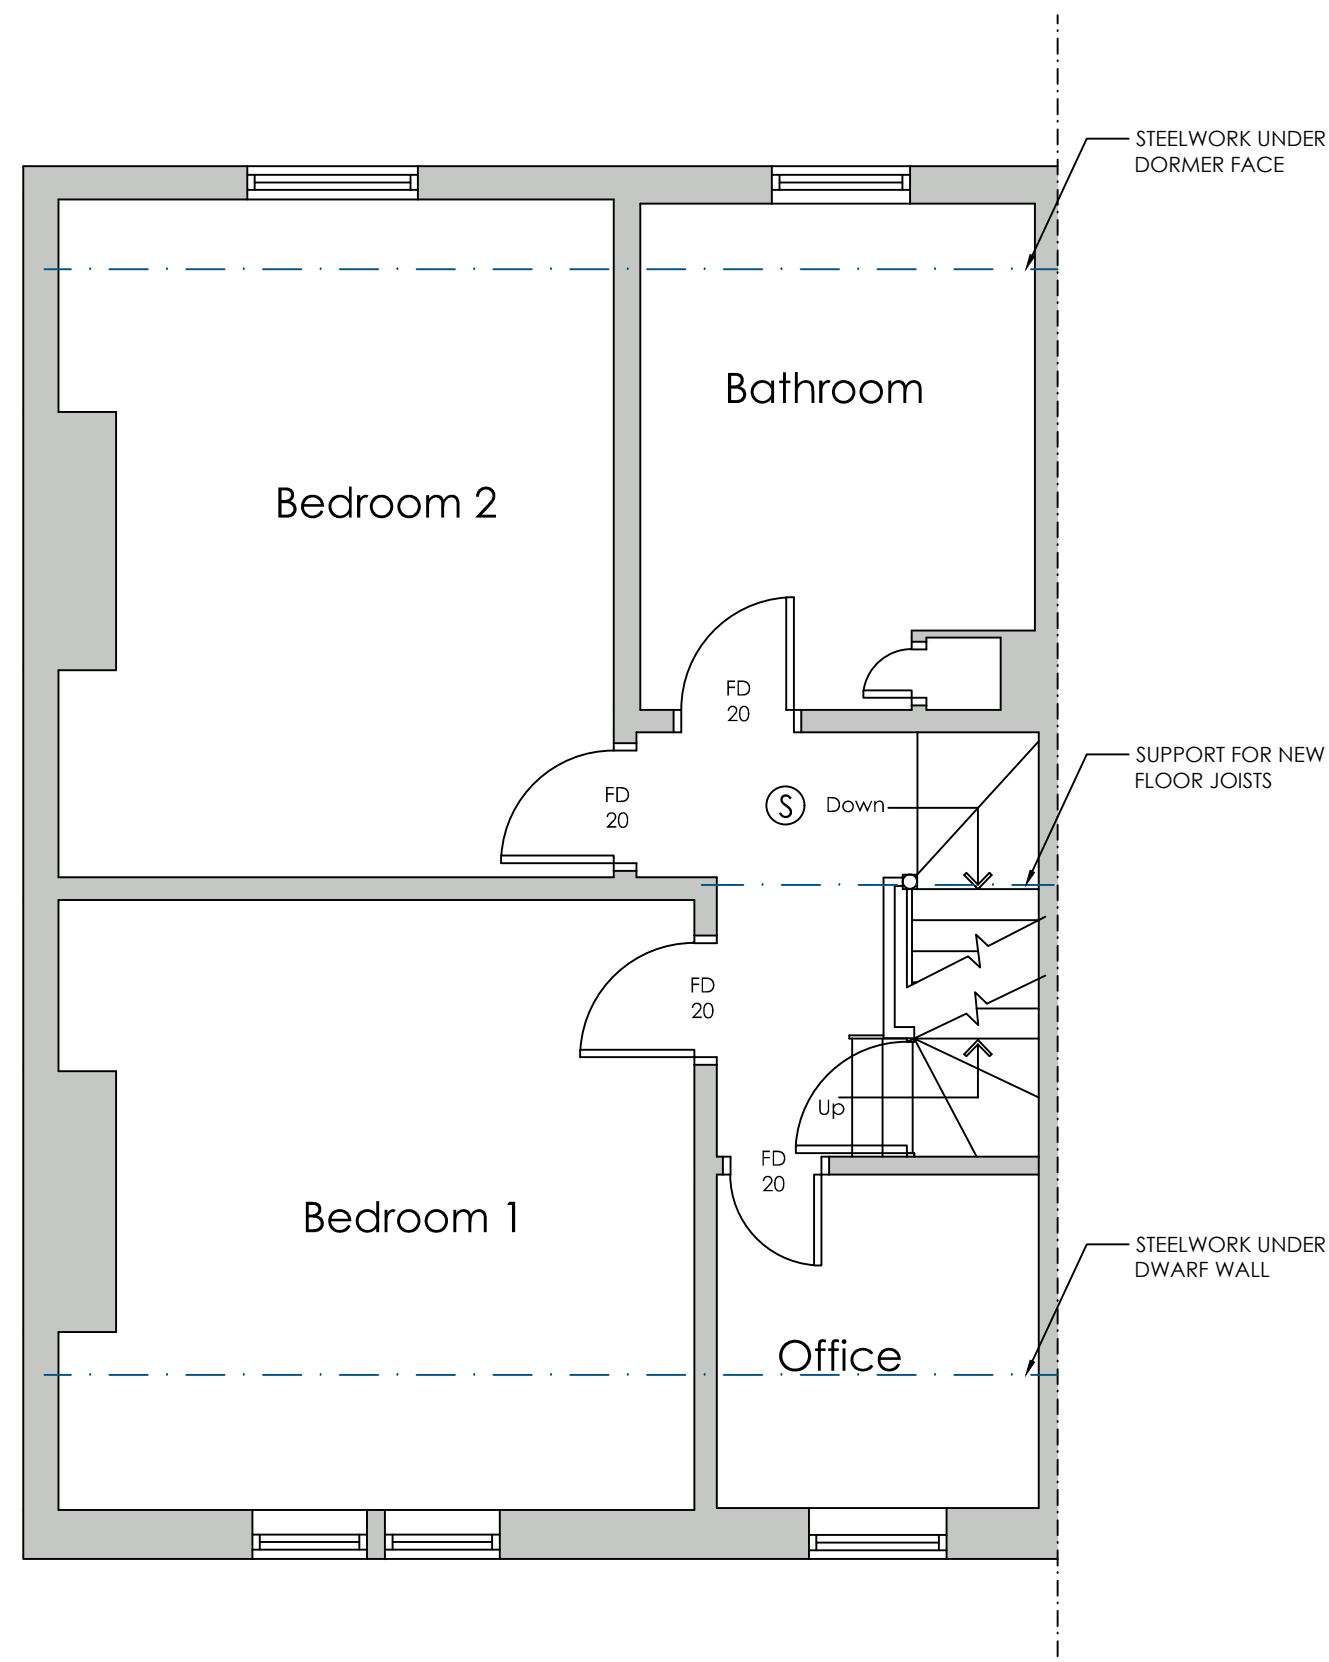

PROPOSED
FIRST FLOOR PLAN
SCALE 1:50

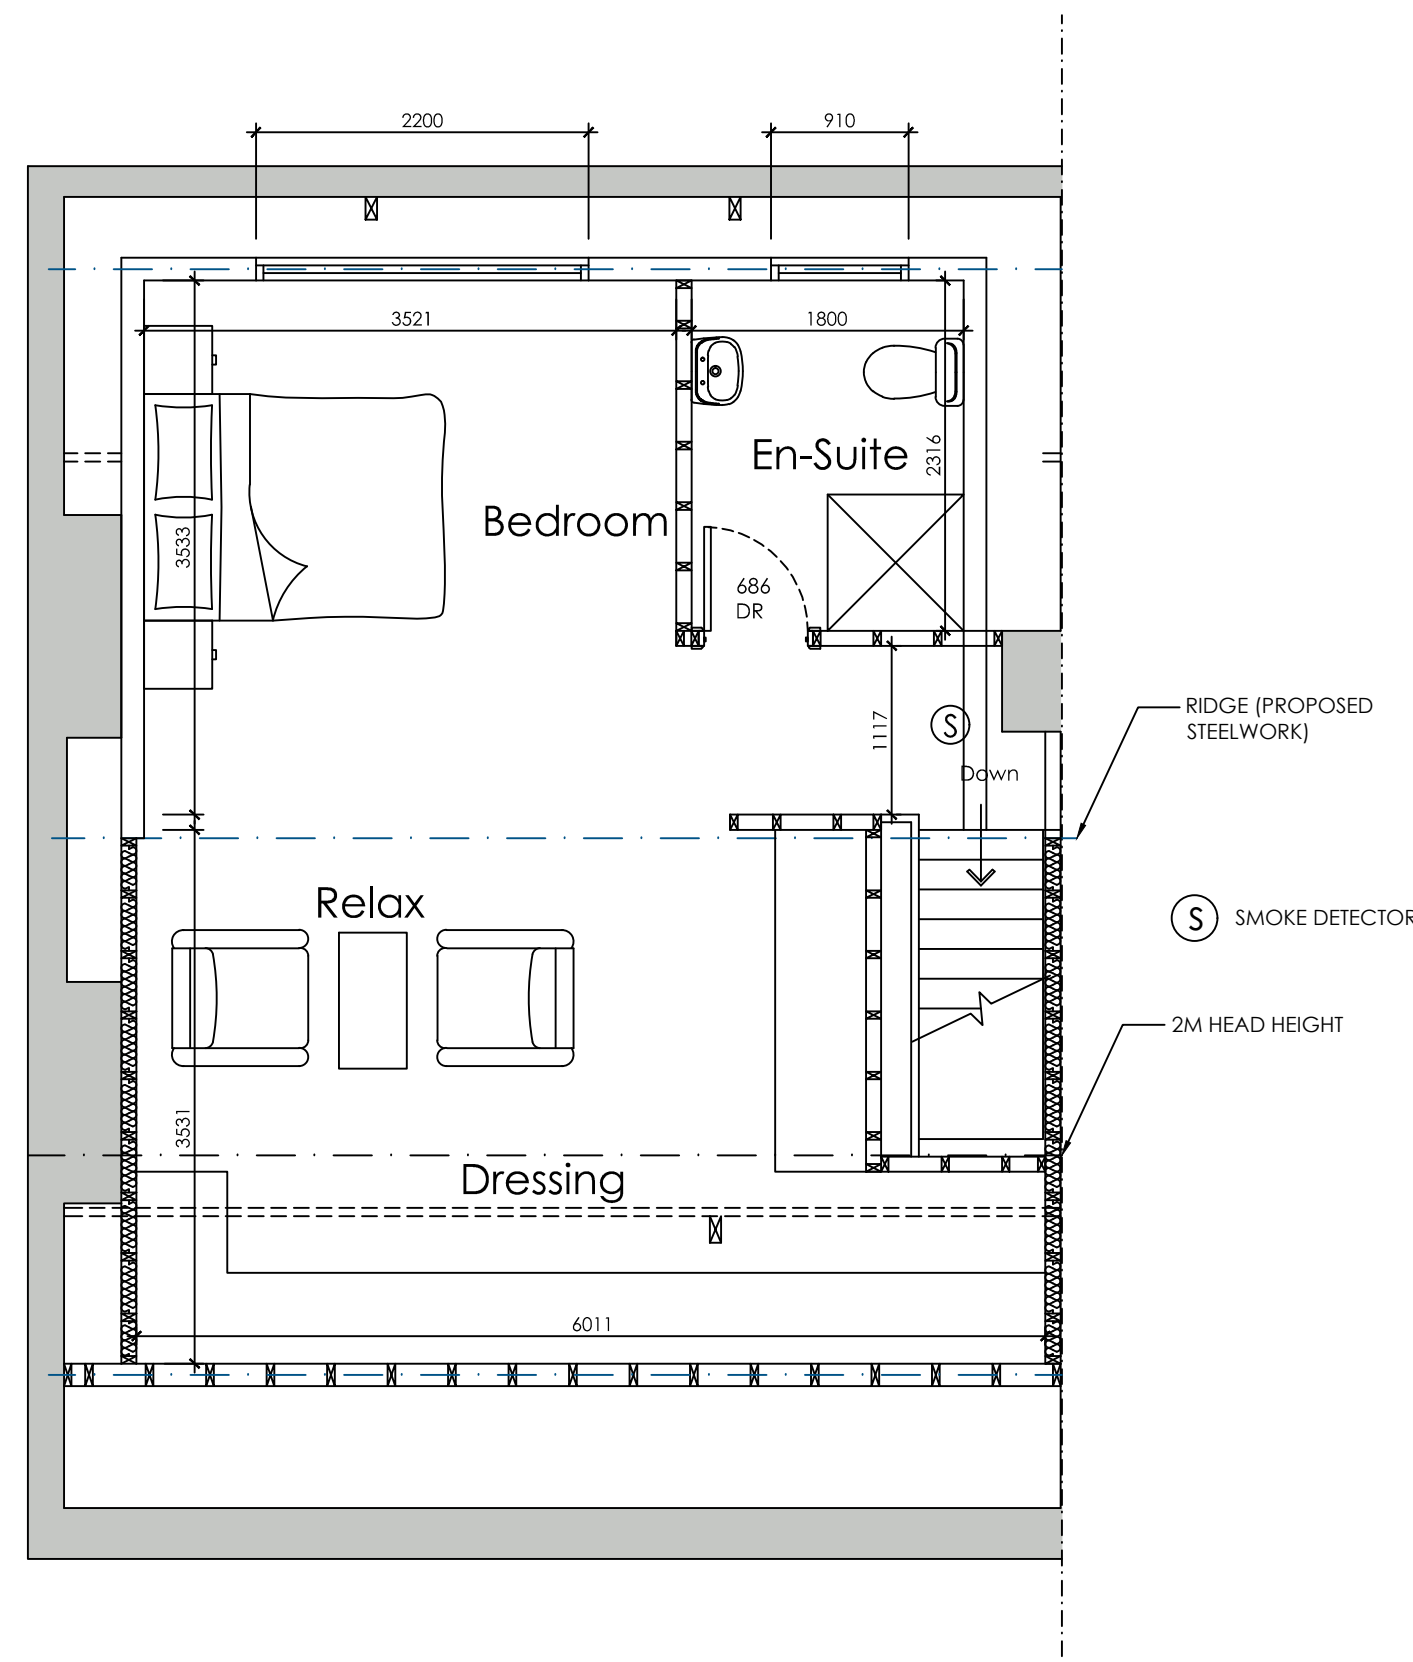

PROPOSED
SECOND FLOOR PLAN
SCALE 1:50

 OFFICE ONE, 34 VICTORIA ROAD, BARNSELEY, S70 2BU Phone: 01226 208482 Email: info@whiteaguspartnership.co.uk Web: www.whiteaguspartnership.co.uk					
ARCHITECTURAL SERVICES					
Project.			Client.		
PROPOSED WORKS AT 3 BOND ROAD BARNSELEY, S75 2TN			MARGERET & RICHARD		
Drawing Title.		Date.		Scale.	
PLANS AND ELEVATIONS		NOVEMBER 2022		1:50 & 1:100 @ A1	
Ref.		Dwg. No.		Rev.	
22-119		01		B	
Date	Suffix	Description	Date	Suffix	Description
09/02/2023	A	AMENDED TO CLIENTS REQUIREMENTS			
22/05/2023	B	REVISED FOR PLANNING			