




EXISTING NORTH ELEVATION
Scale 1:100 @ A1

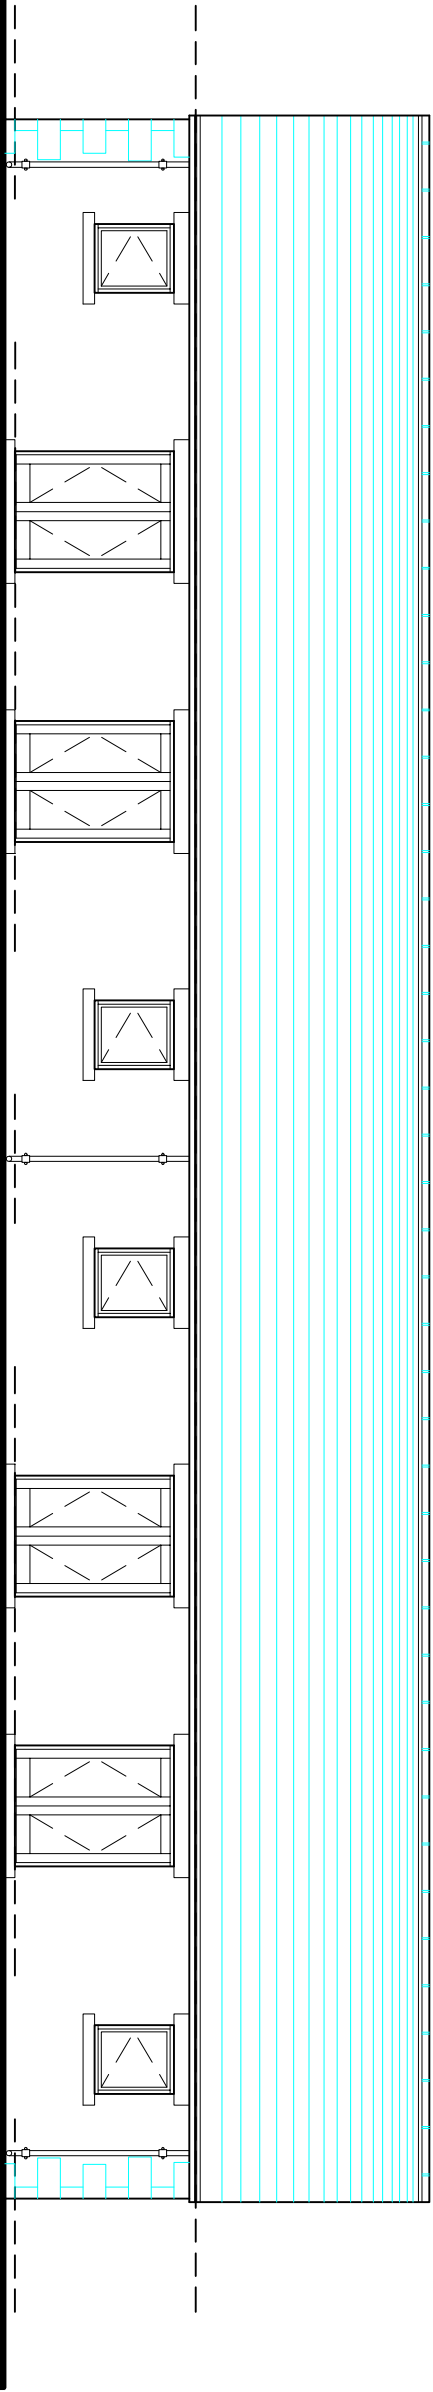


EXISTING SOUTH ELEVATION
Scale 1:100 @ A1

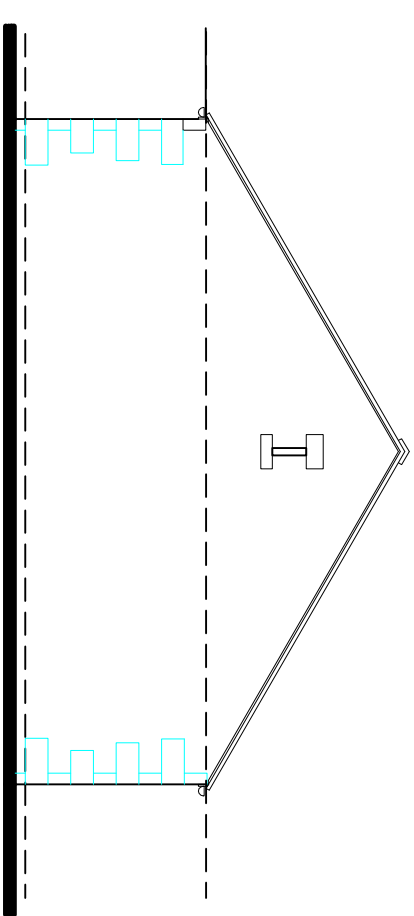


EXISTING WEST ELEVATION
Scale 1:100 @ A1

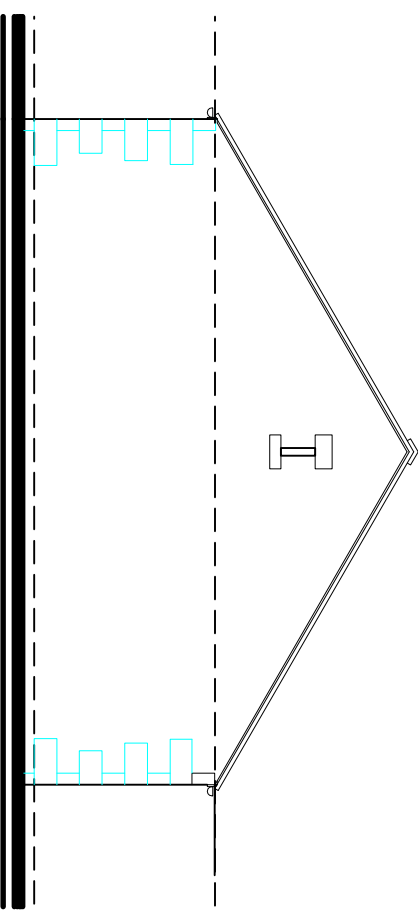


EXISTING EAST ELEVATION
Scale 1:100 @ A1

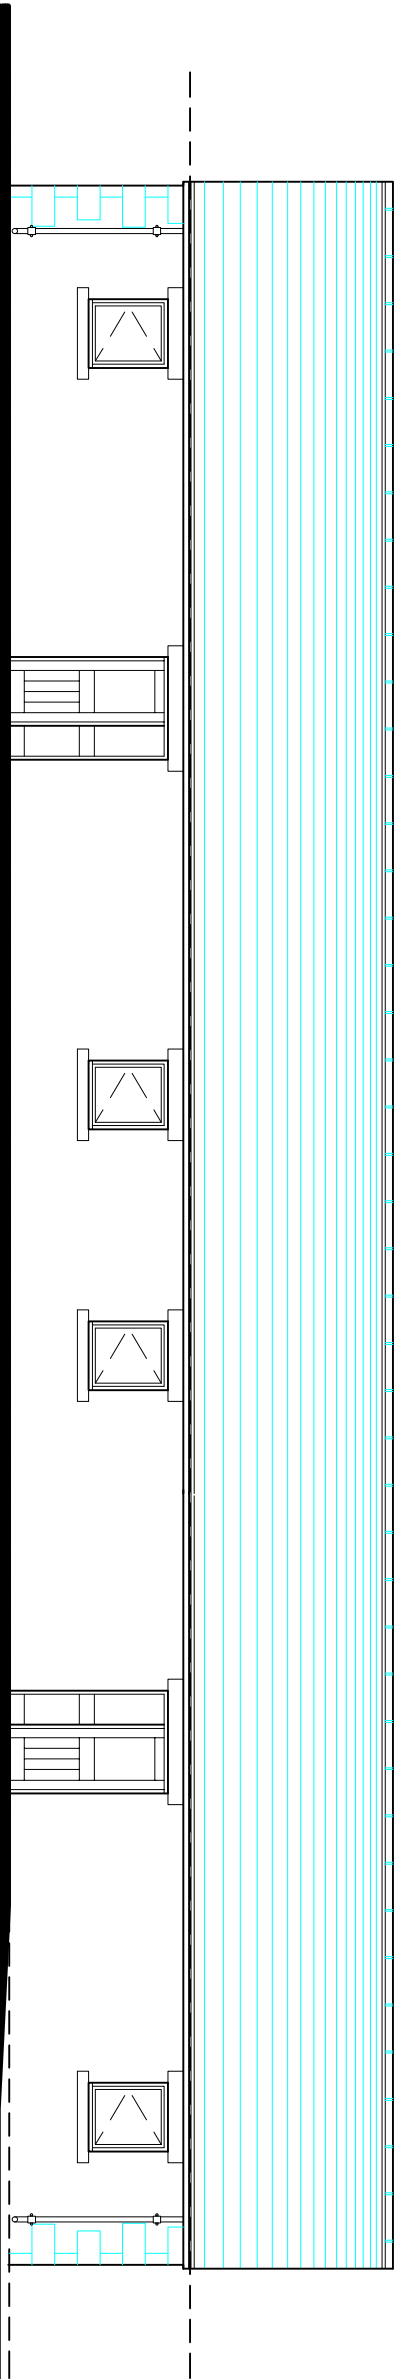

PROPOSED NORTH ELEVATION (To remain as existing)
Scale 1:100 @ A1

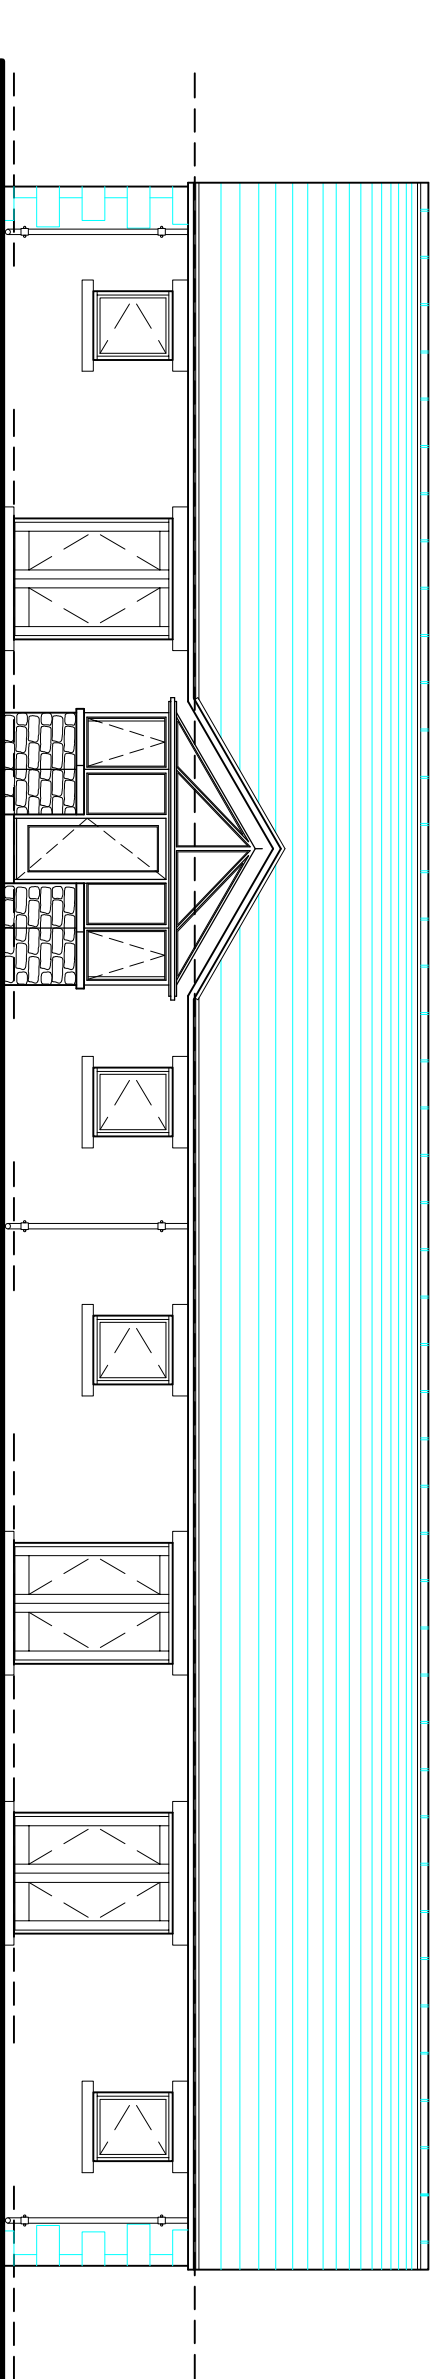


PROPOSED SOUTH ELEVATION
Scale 1:100 @ A1

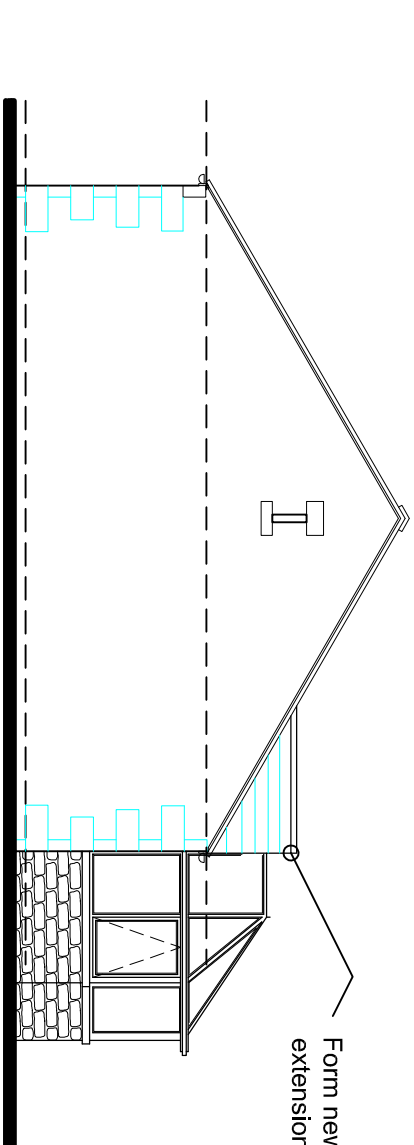


PROPOSED WEST ELEVATION
Scale 1:100 @ A1


- MATERIALS**
- Walls:** Coursed stonework to match existing
- Roof:** Glazed polycarbonate roof
- Rainwater goods:** Black UPVC to match existing
- Doors & Windows:** PVC framed double glazed windows and doors in white.
- Drainage:** connect to existing SIV drain (location to be determined on site)

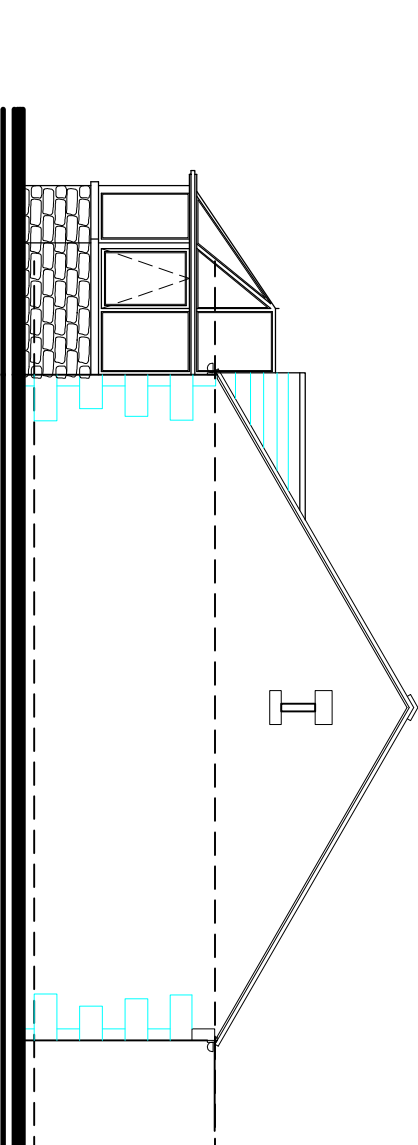

PROPOSED EAST ELEVATION
Scale 1:100 @ A1

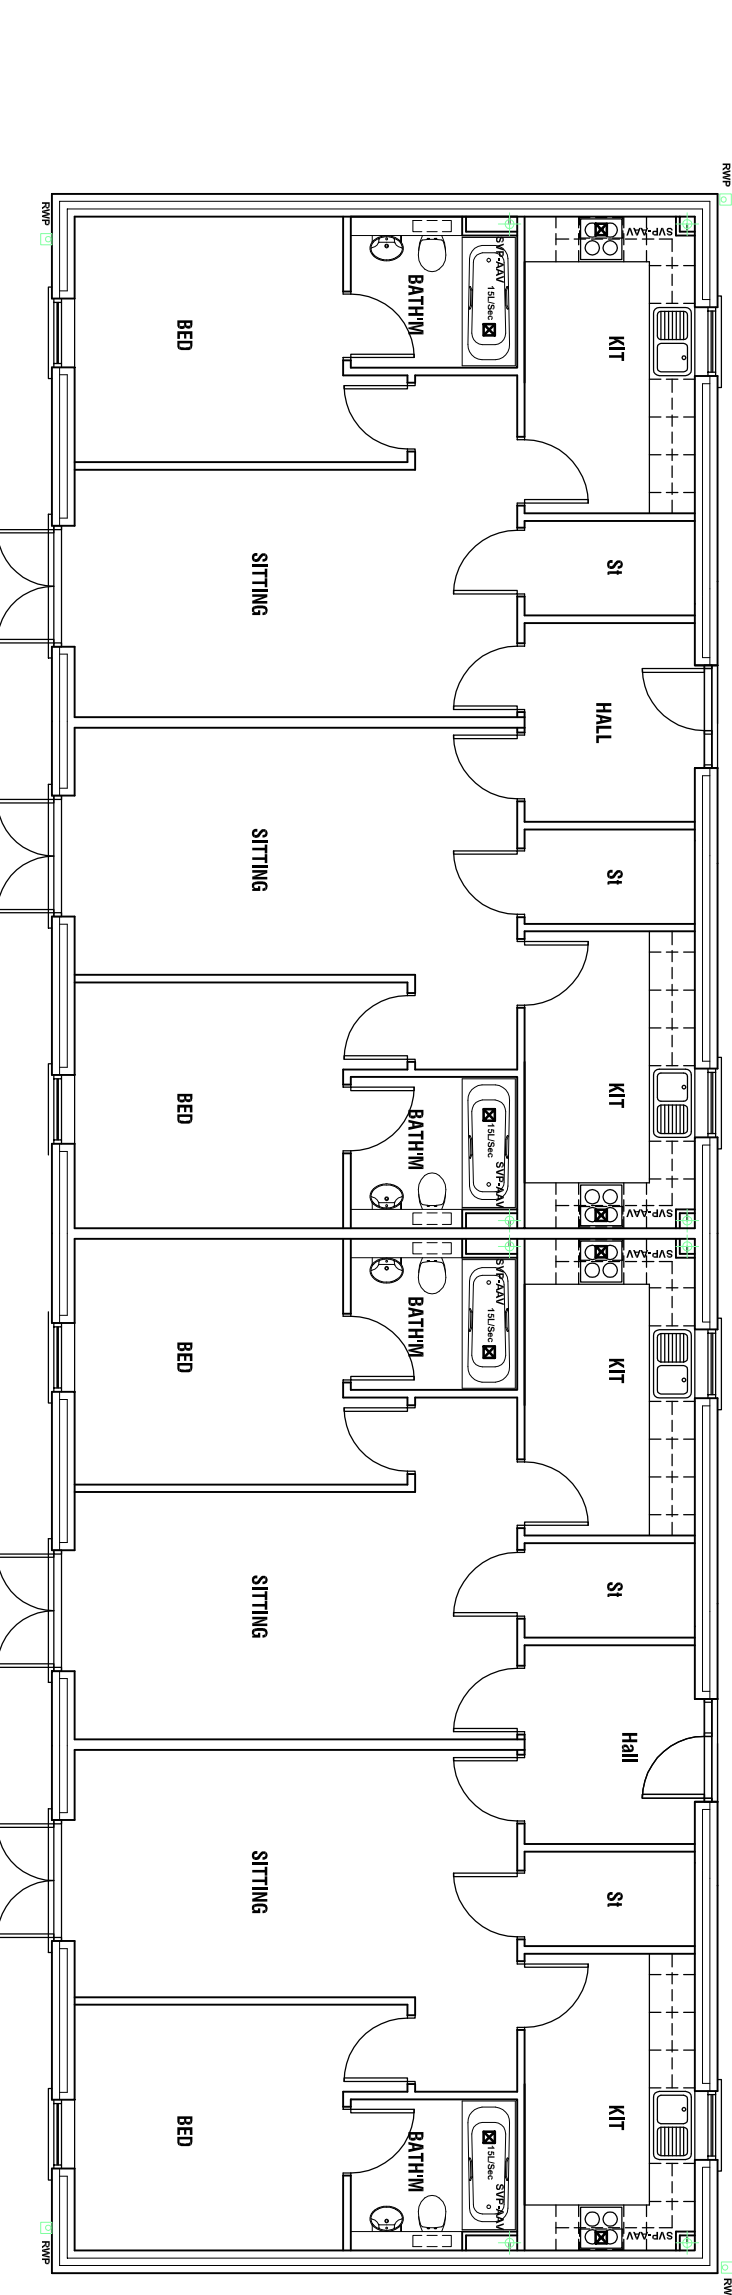

EXISTING GROUND FLOOR LAYOUT
Scale 1:100 @ A1

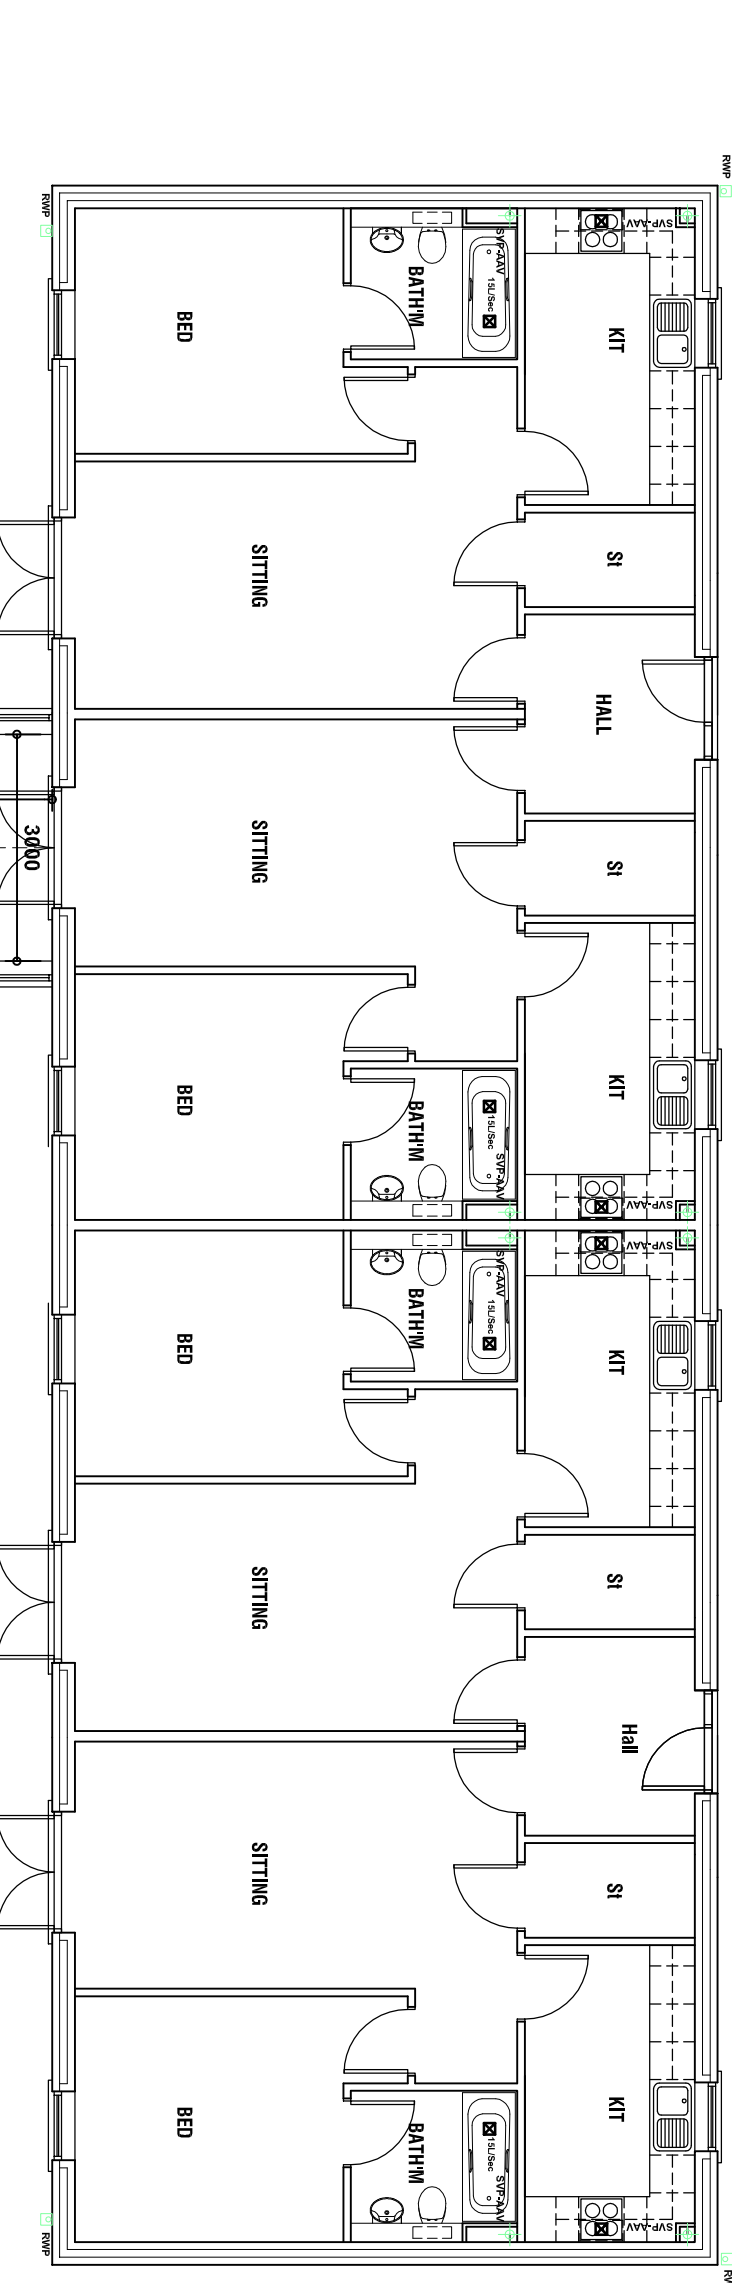

PROPOSED GROUND FLOOR LAYOUT
Scale 1:100 @ A1

This drawing has been produced for PLANNING purposes only and should not be used for any other purpose. It is the responsibility of the client to ensure that the drawing is used for the correct purpose. The drawing may be subject to amendment whilst seeking approval from the Local Authority. Work undertaken prior to consent is done so at clients risk. Any surveyed information in this drawing is not to be guaranteed as accurate unless confirmed by third party survey. Do NOT Scale from this drawing. It is to be used as a guide only. This drawing and associated to the property of building link design ltd and should not be used by any other third party without express consent from the company. Site boundaries taken from Ordnance Survey plan and are not to be used for legal purposes.

PLANNING STATUS



Amendments
client

Project
PROPOSED STAFF STATIONS
LOW LATHES VILLAGE
OLD FARM LANE
BARNSLEY, S73 8SU

drawing
EXISTING & PROPOSED LAYOUTS & ELEVATIONS TO SILKSTONE WALK

date 07/13
scale as shown @ A1
drawing no 2337-08

buildinglinkdesign

15 Thorne Road, Doncaster, DN1 2HG
Tel: 01522 324199 Fax: 01522 730566
Email: info@buildinglinkdesign.co.uk
www.buildinglinkdesign.co.uk
Building Link Design Limited
Company reg. 4377549

