
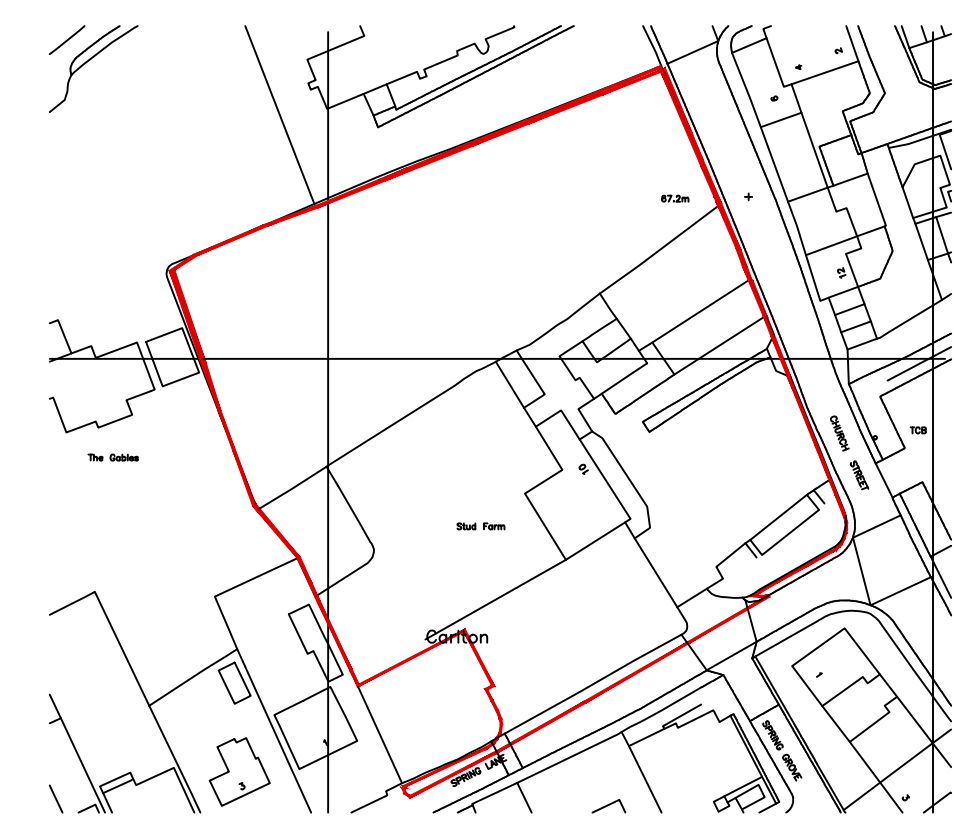


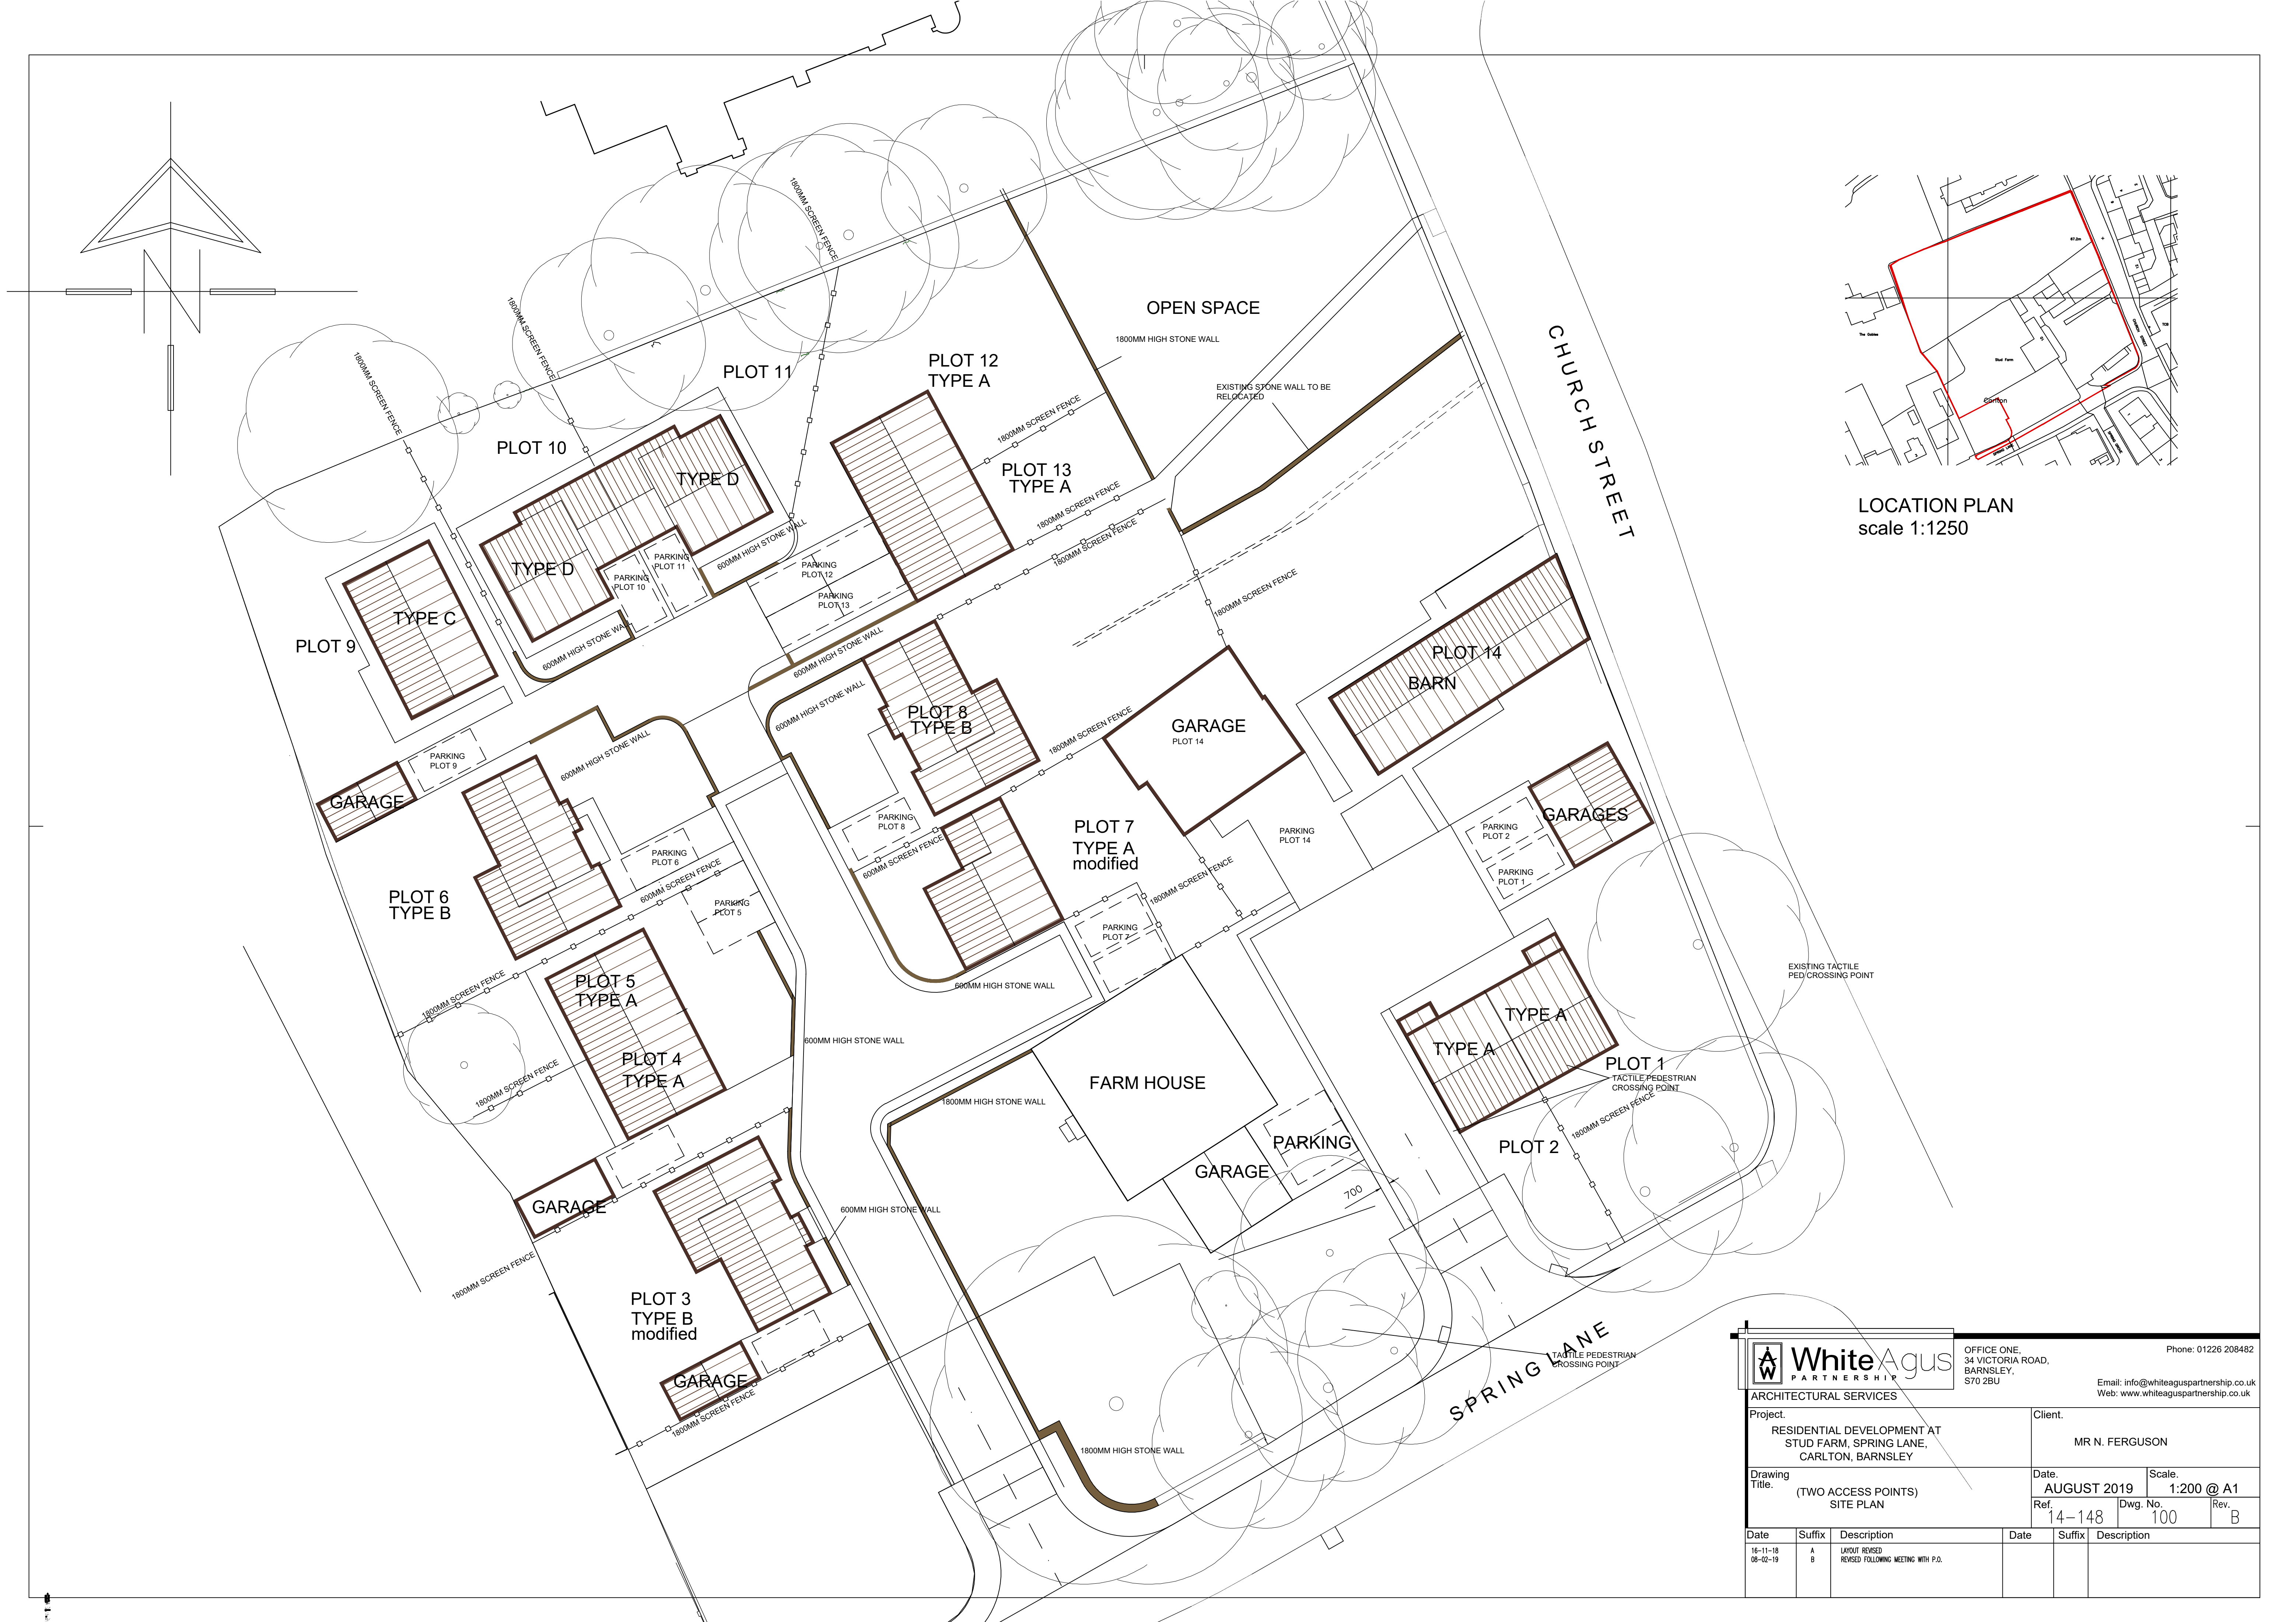

LOCATION PLAN
scale 1:1250

WhiteAgus
PARTNERSHIP

ARCHITECTURAL SERVICES

OFFICE ONE,
34 VICTORIA ROAD,
BARNLEY,
S70 2BU

Phone: 01226 208482
Email: info@whiteaguspартnership.co.uk
Web: www.whiteaguspартnership.co.uk

Project: RESIDENTIAL DEVELOPMENT AT STUD FARM, SPRING LANE, CARLTON, BARNLEY			Client: MR N. FERGUSON		
Drawing Title: (TWO ACCESS POINTS) SITE PLAN			Date: AUGUST 2019	Scale: 1:200 @ A1	
			Ref: 14-148	Dwg. No. 100	Rev. B
Date	Suffix	Description	Date	Suffix	Description
16-11-18 08-02-19	A B	LAYOUT REVISED REVISED FOLLOWING MEETING WITH P.O.			