



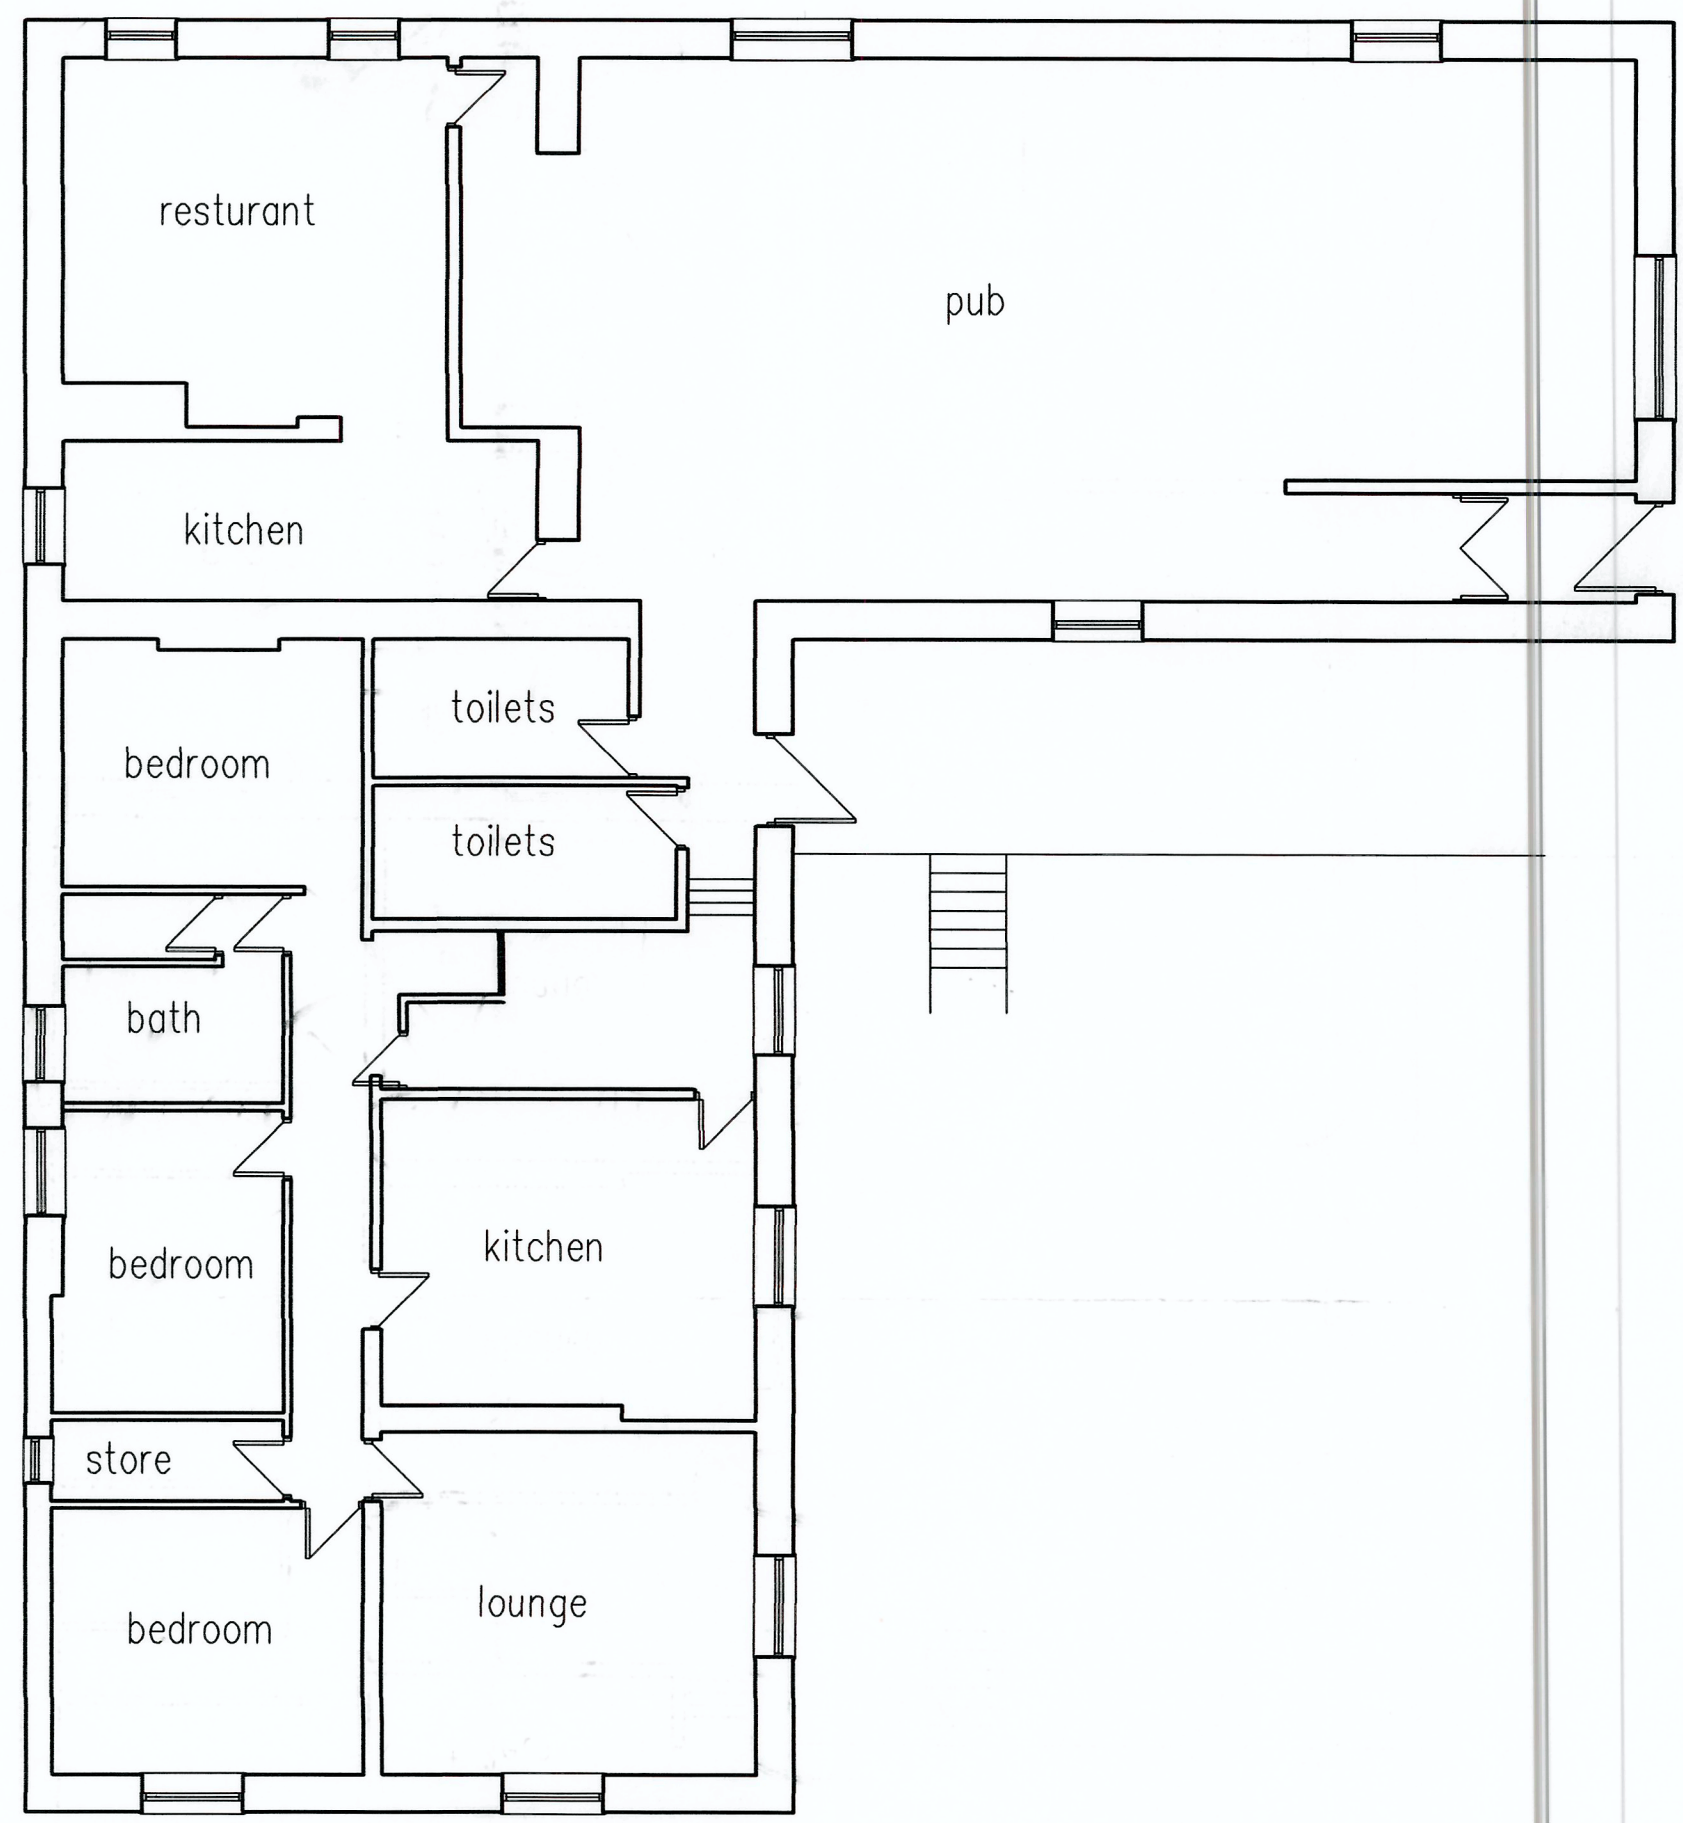


FIRST FLOOR PLAN
AS EXISTING

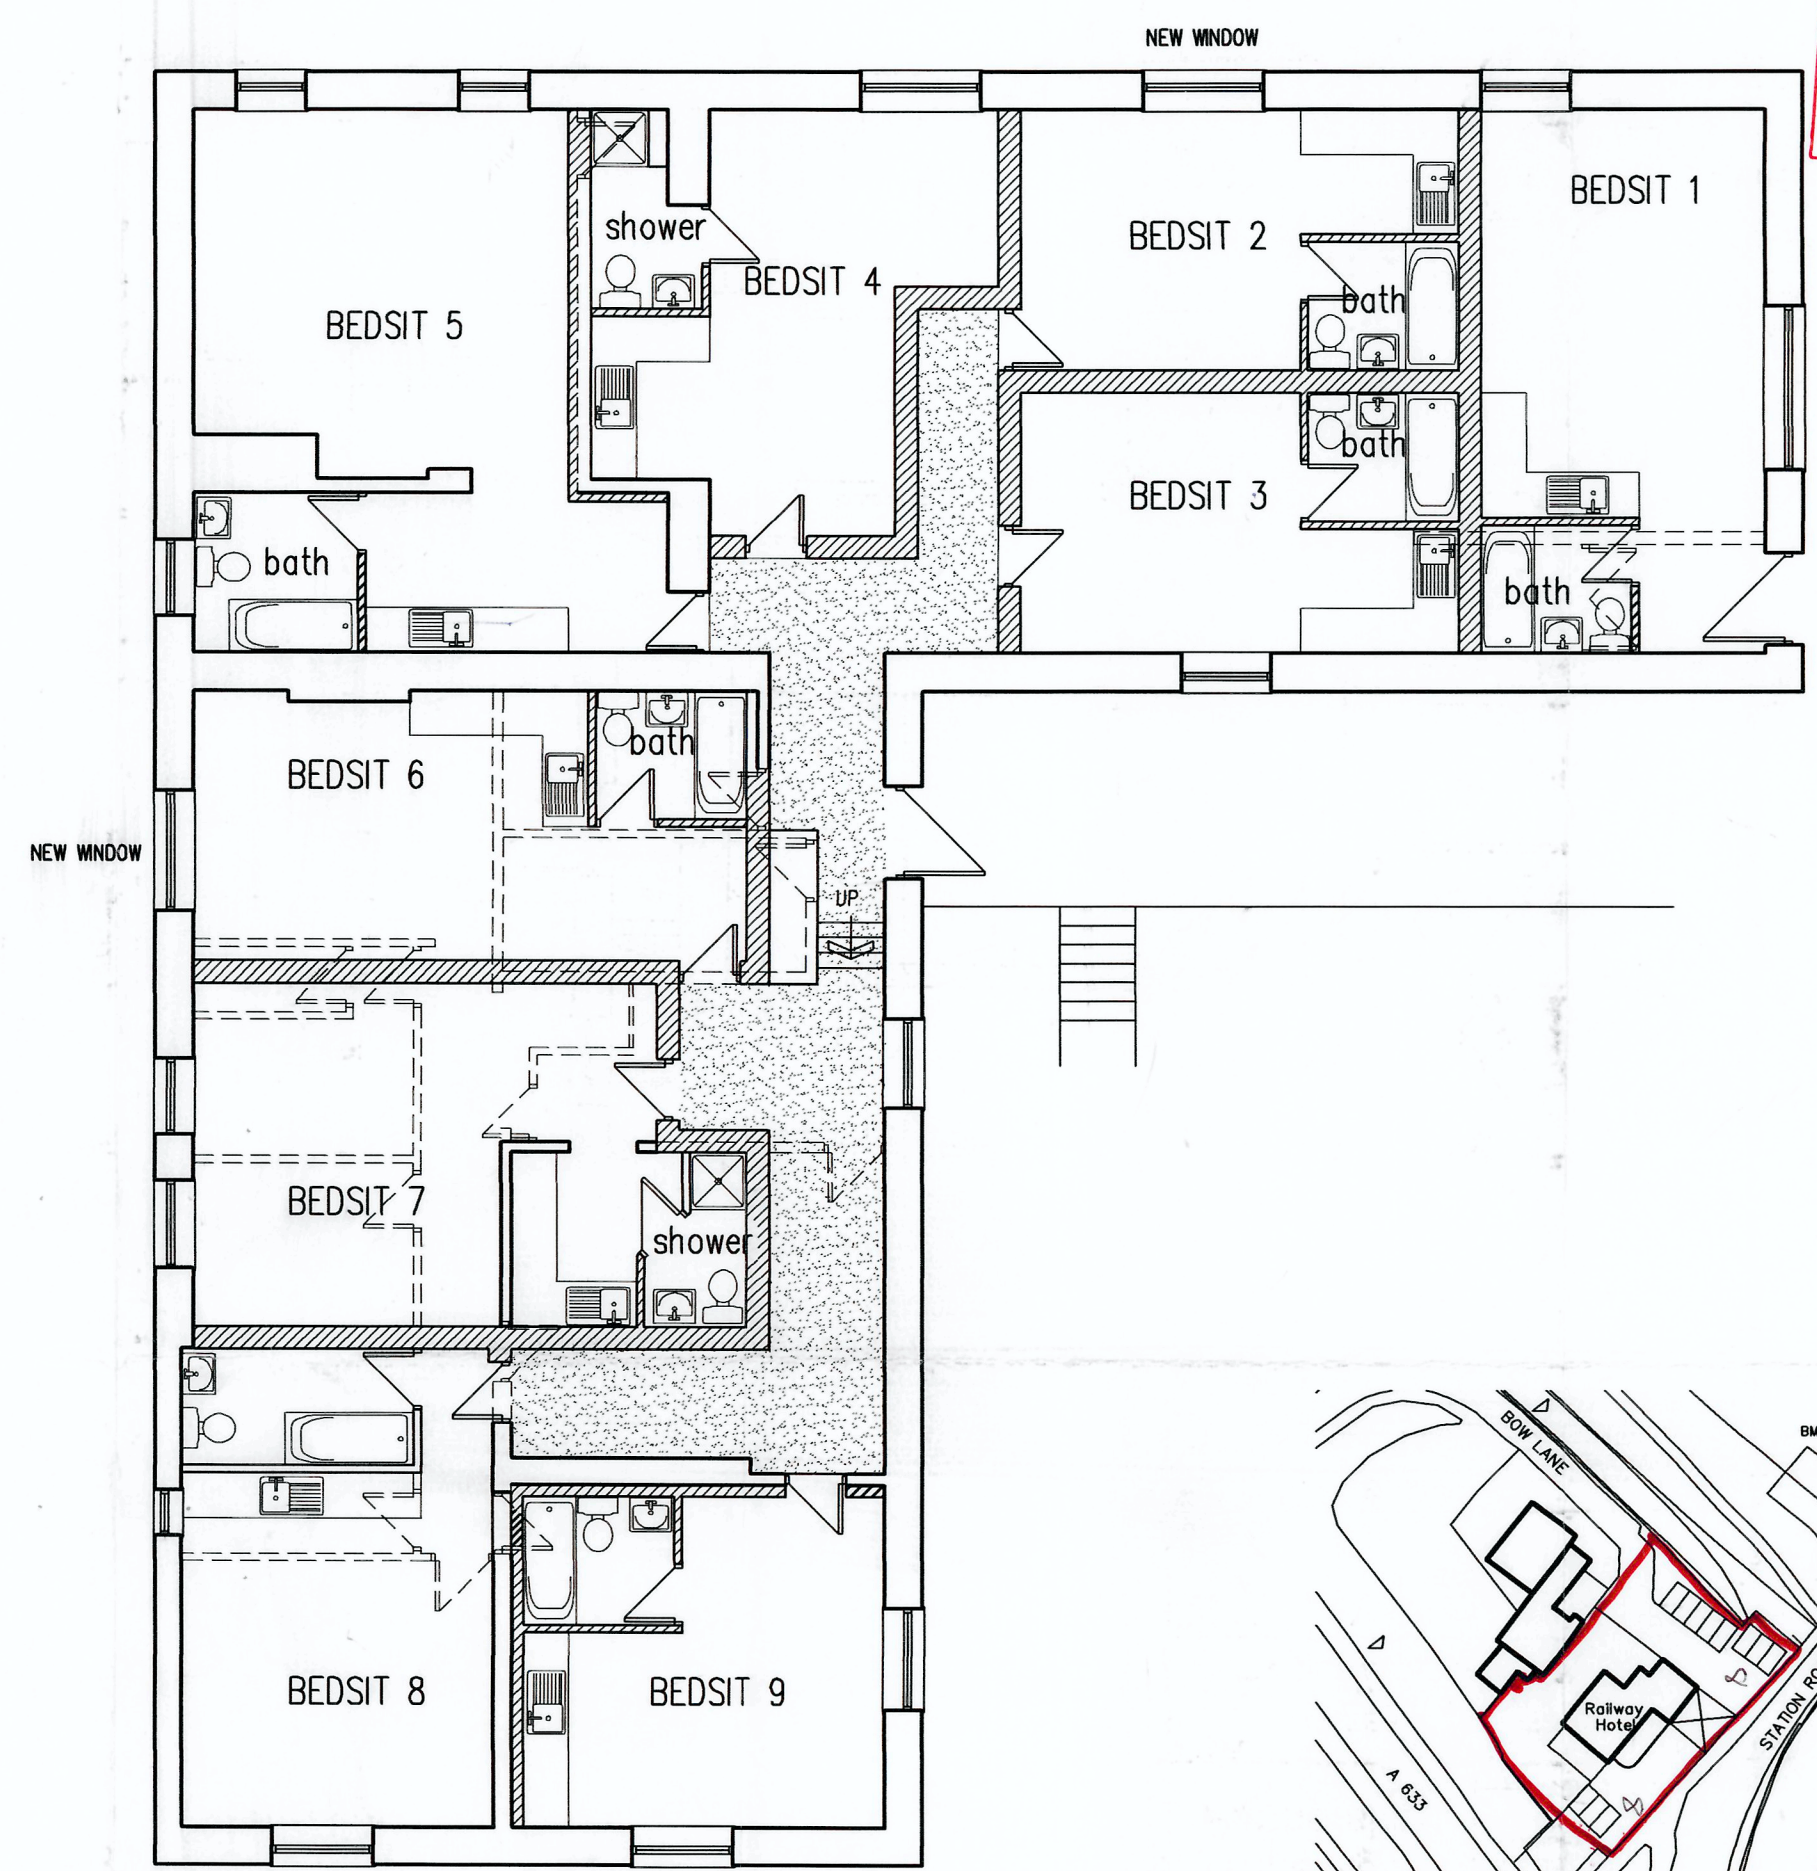

FIRST FLOOR PLAN
AS PROPOSED

ALL BEDSITS TO HAVE 'ESCAPE' WINDOWS

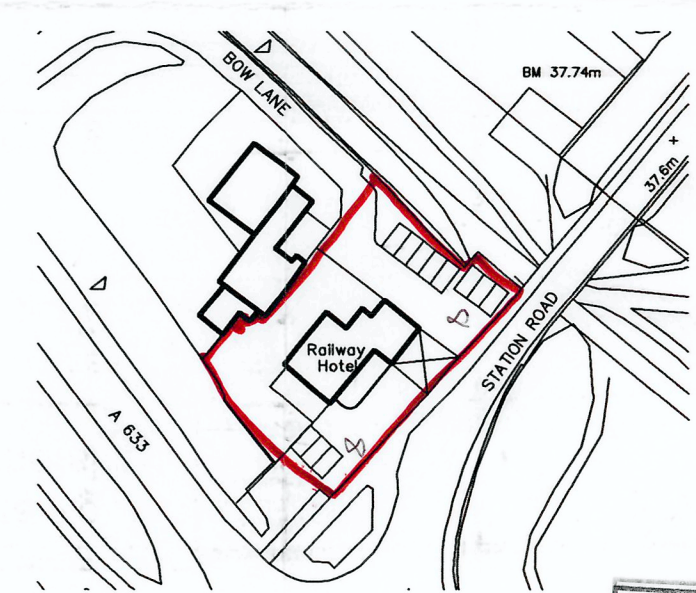

LOCATION PLAN
SCALE 1:1250

Barnsley Metropolitan
Borough Council

12 DEC 2007

Corporate Mail Room

White Agus Partnership			128B, NEW ROAD, STAINCROSS, BARNSELEY, S75 6PP			PHONE/FAX: 01226 208482 E mail: agus@btinternet.com		
Project: ALTERATIONS AT 'THE RAILWAY' WOMBWELL, BARNSELEY			Client: BAW ESTATES LTD			CHARTERED SURVEYORS AND BUILDING DESIGN CONSULTANTS		
Drawing Title: PLANS			Date: JULY 2007		Scale: 1:100			
			Ref. 07-010		Dwg. No. 01	Rev.		
Date	Suffix	Description	Date	Suffix	Description			