

The general contractor is responsible for the verification of dimensions on site and the client is responsible for any discrepancy.

The status of information on this drawing shall be limited to that conveyed by the paper copy.

Revisions:

Rev A
Layout updated to be based on topographical survey, details added etc. Drawings to be updated to show approval.
13.10.2008
RJ

Rev B
Rear garden gates, certified iron plan. Render to rear elevation removed.
27.11.2008
RJ

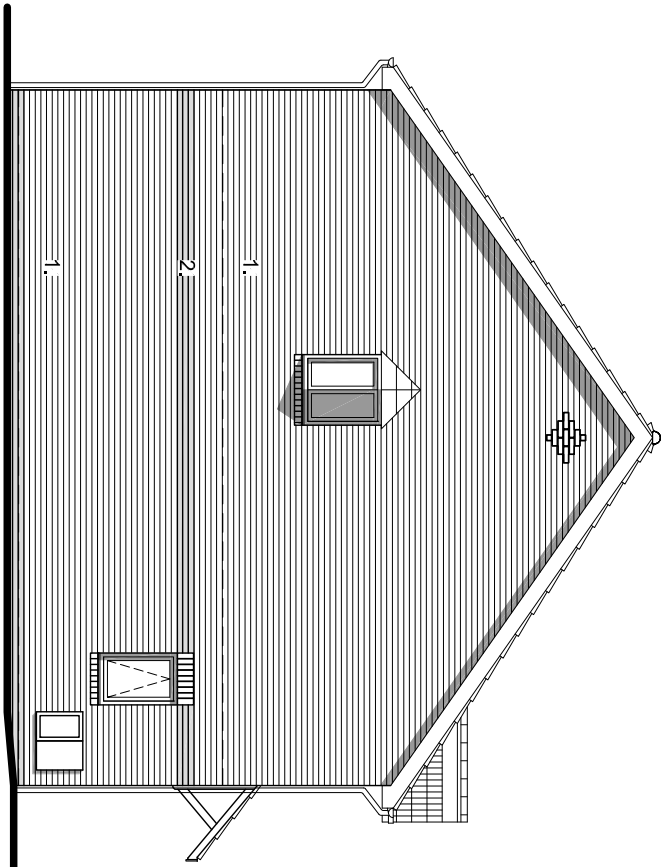


FIG 1 - 3 Bed House
South Elevation

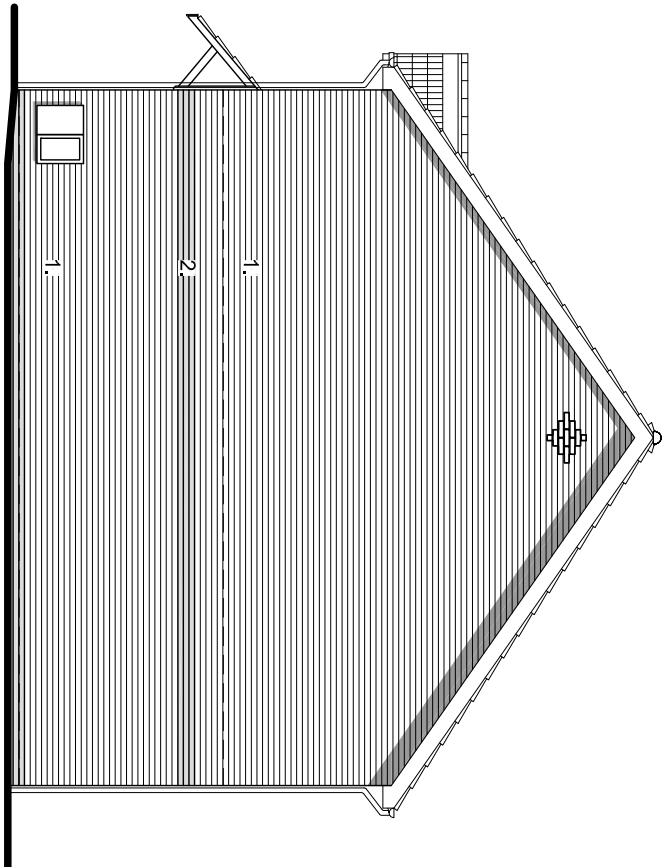


FIG 4 - 3 Bed House
North Elevation

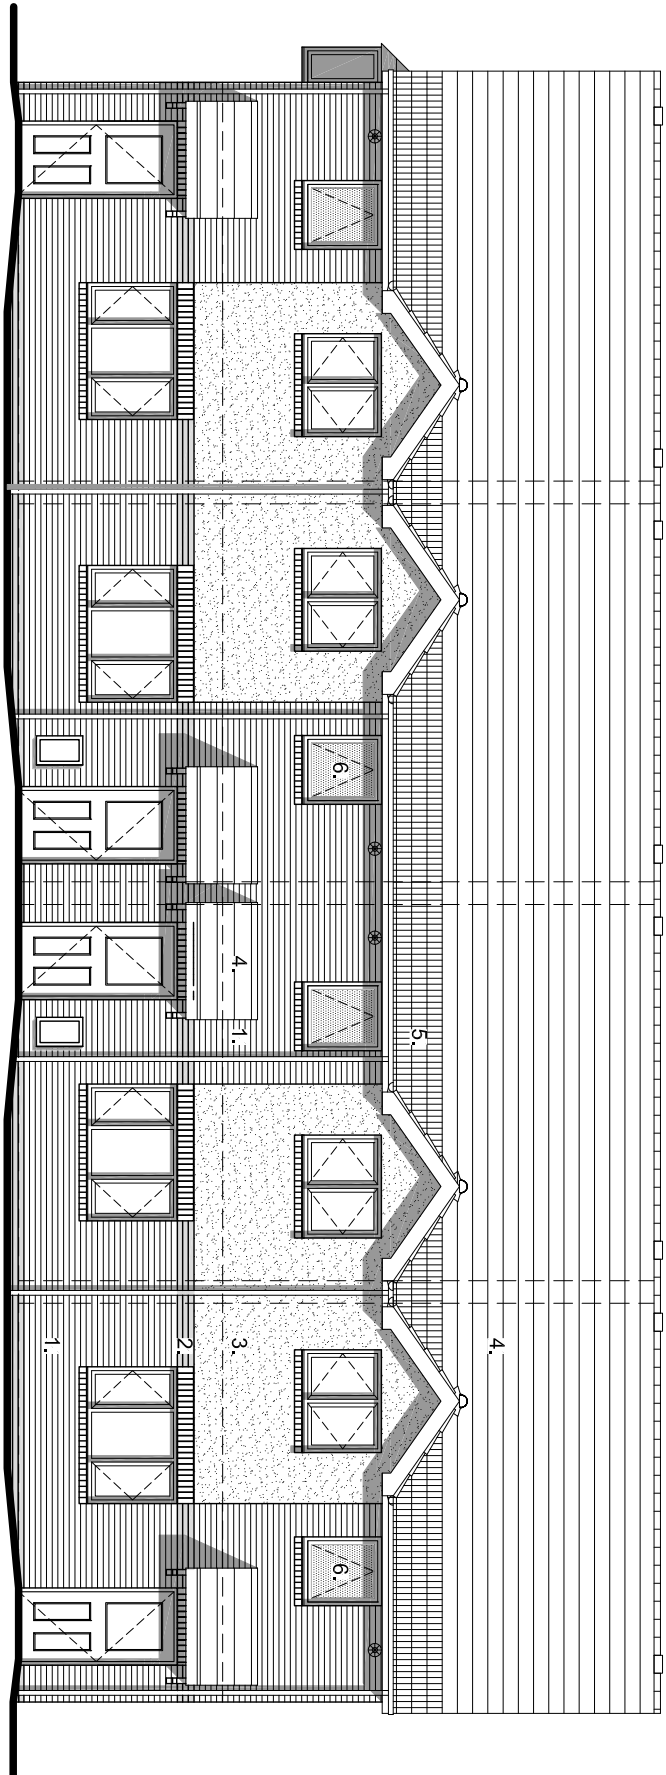


FIG 1 - 3 Bed House
FIG 2 - 3 Bed House
FIG 3 - 3 Bed House
FIG 4 - 3 Bed House
East Front Elevation


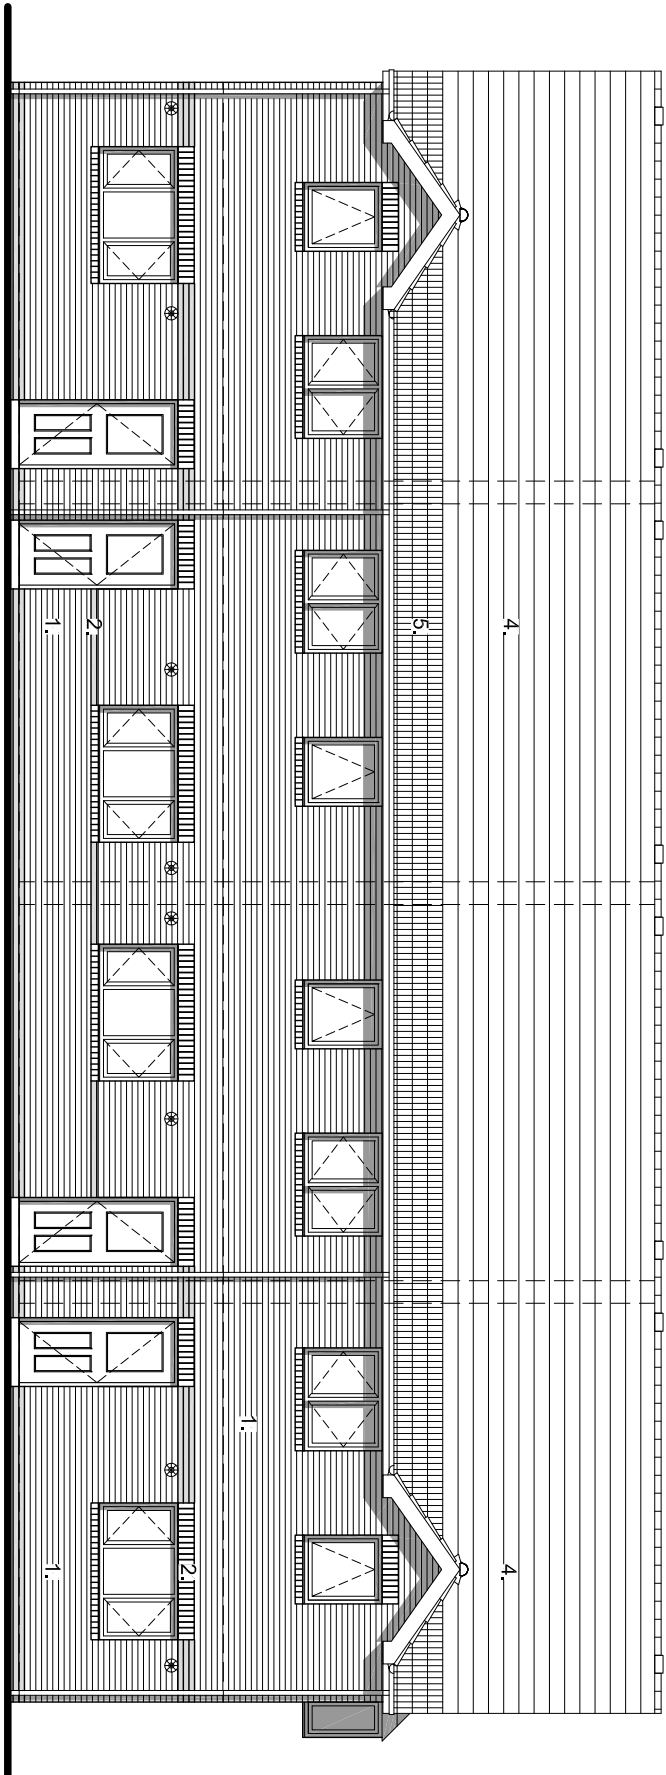


FIG 4 - 3 Bed House
FIG 2 - 3 Bed House
FIG 2 - 3 Bed House
FIG 1 - 3 Bed House
West Rear Elevation

Elevations (Scale 1:100)

Legend:

- Proposed Building Finish Floor Level
- Proposed Ground Level
- Metal railings to 1100mm high
- New 1800mm high Palisade Timber Fence
- New 1100mm high Palisade Timber Fence
- Bin Store
- New 2700mm wide metal gates with brick piers
- Rotary Dryer
- Shed

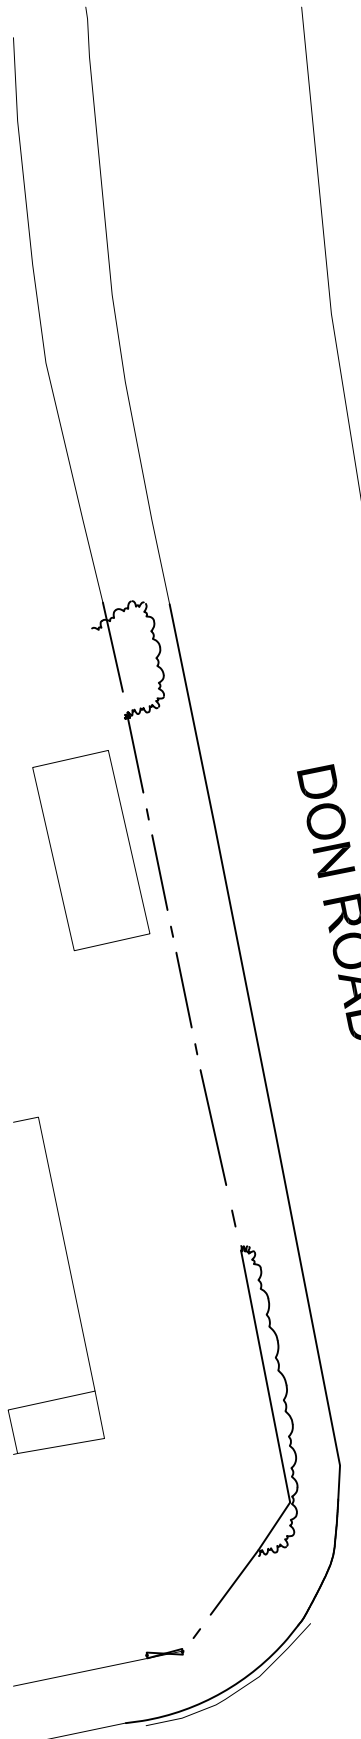

Site 6 Site Plan (Scale 1:200)

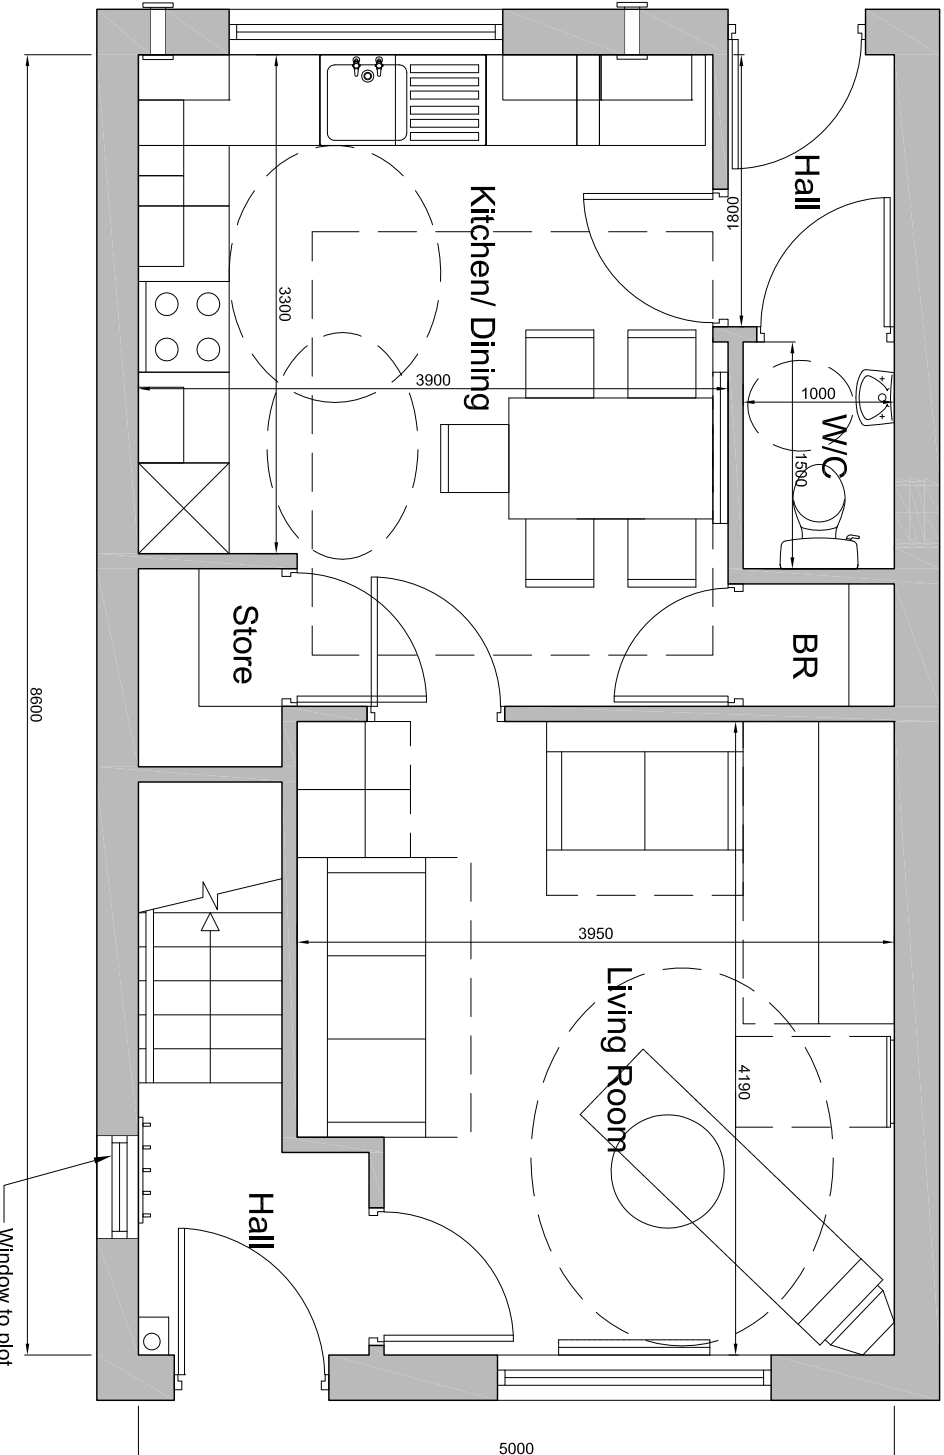


FIG 1, 2, 3 & 4 - 3 Bed House - Ground Floor Plan
3B5P 2 Storey House (Scale 1:50)



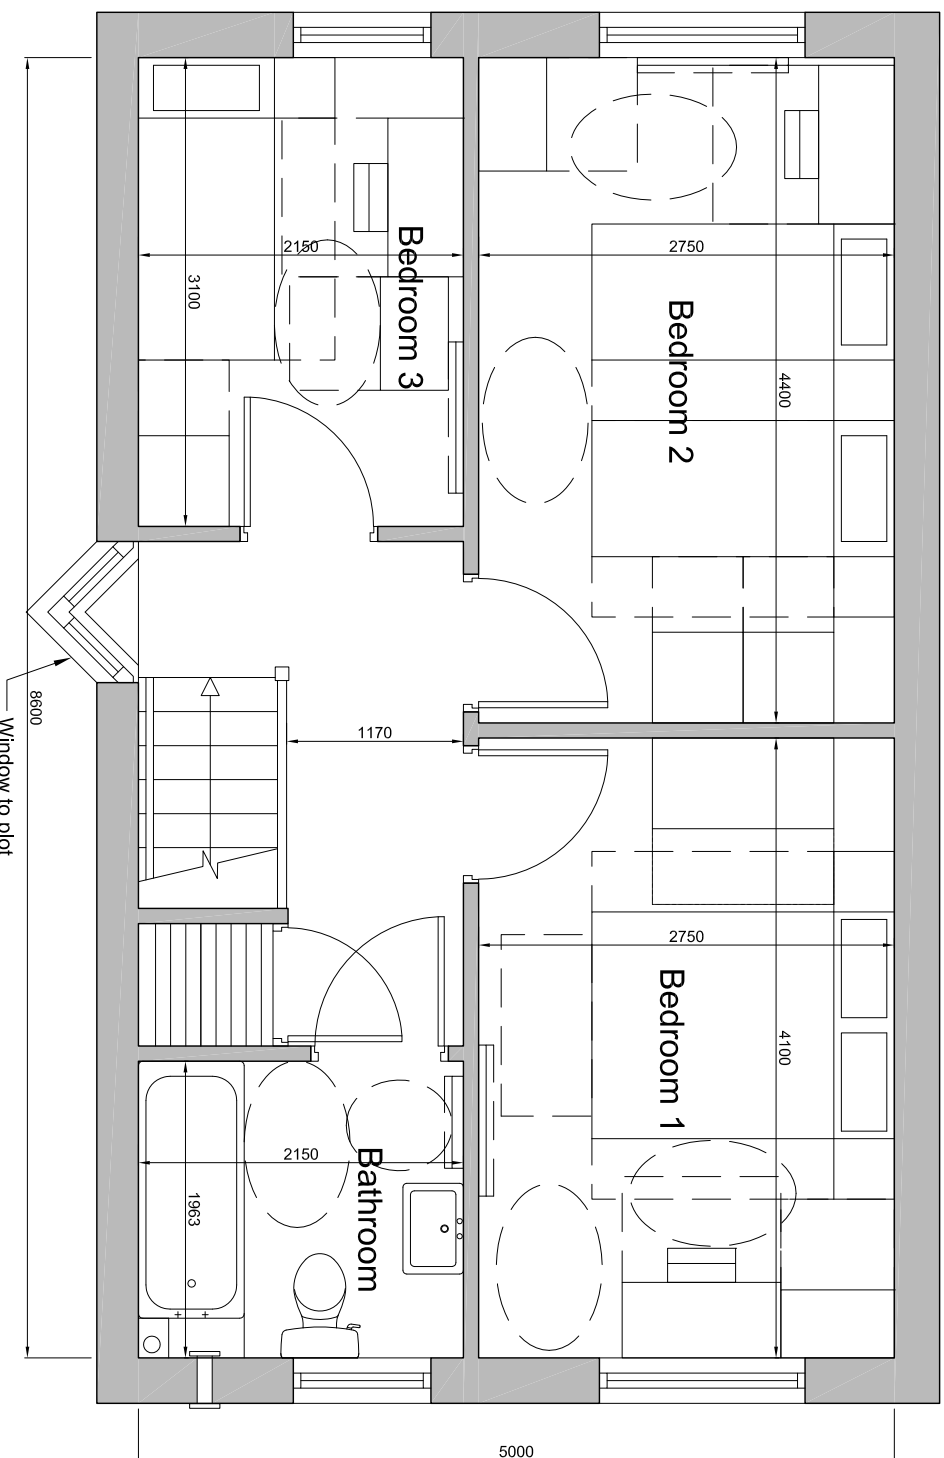



FIG 1, 2, 3 & 4 - 3 Bed House - First Floor Plan

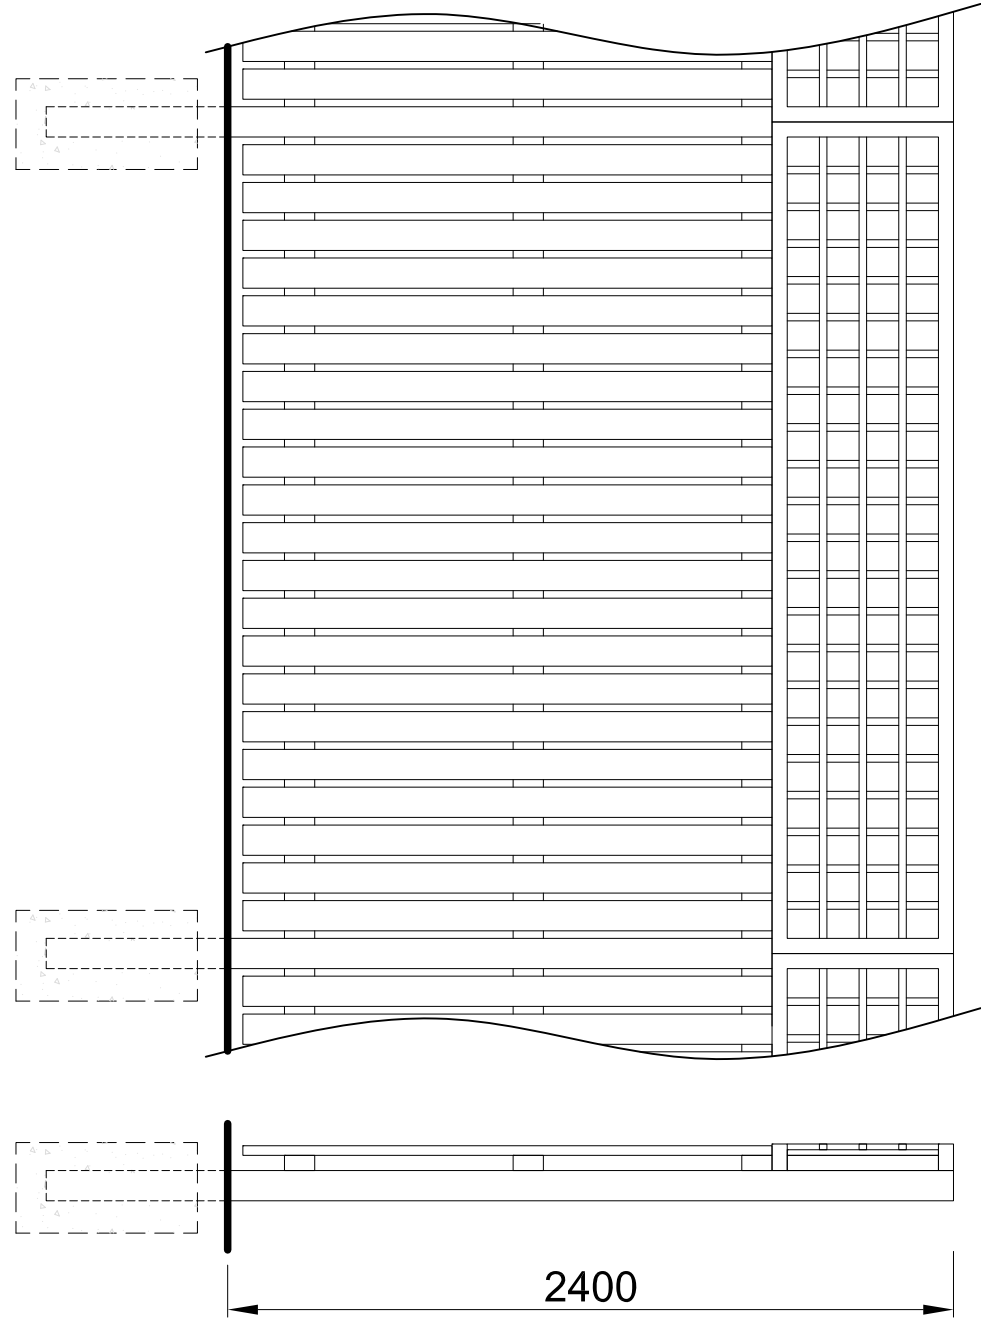

1800mm high timber palisade fence with 600mm rails on top
Fencing Details (Scale 1:25)

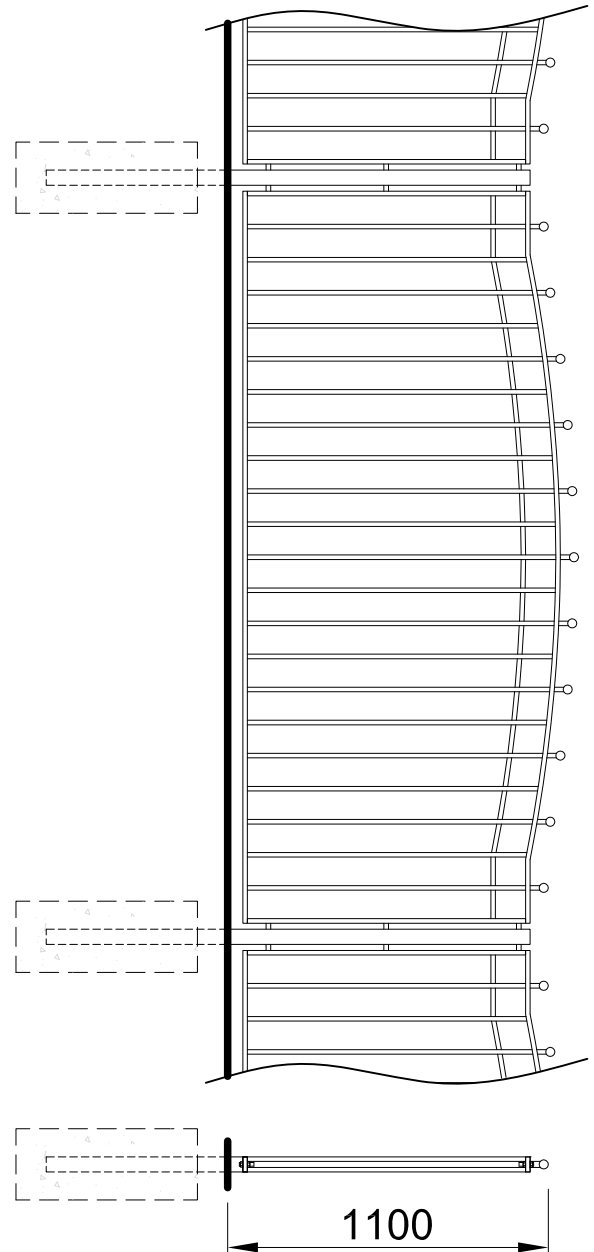


1100mm high metal railings

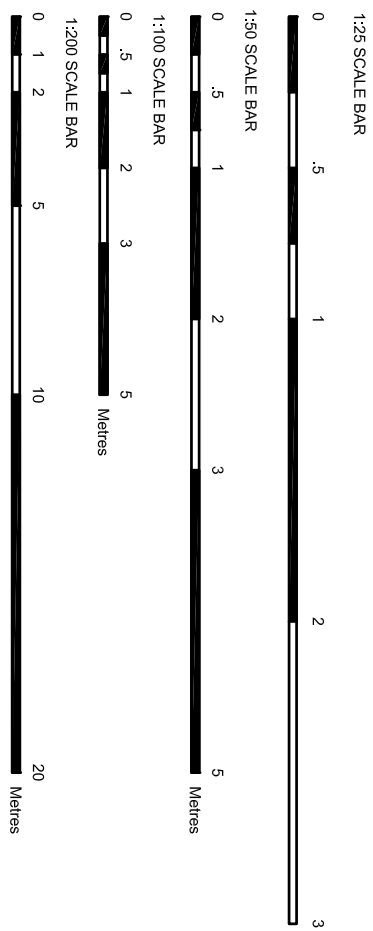

Schedule of Accommodation
4no. 3 bed 5 person houses - 86m² (925ft²)

Site Layout, Elevations & GA Plan
4no. 3 bed House
Birch Road - Kendray
Infill site 6

Woodhall, Woodhall Lane, Leicestershire LE12 5NY. TEL: 0113 299 3414, FAX: 0113 256 9488. EMAIL: architects@acornthia.wsm.com

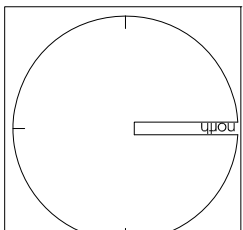

drawing status

approval	approval
confirmation	confirmation
preliminary	preliminary
record	record
information	information
comment	comment
tender	tender

Scale 1:200, 1:100, 1:50, 1:25 (to a1)

Date 08/09/08

Drawn DW

Design 1218-116-0118

