


This drawing/disk and the works depicted are the copyright of Buiding Design Group Ltd and may not be reproduced or amended, except by written permission. No liability will be accepted for any amendments made by other persons.


Do not scale figured dimensions only are to be taken from this drawing

NOTES

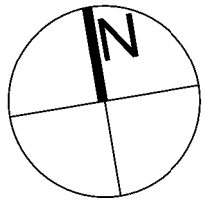


NOTE:

All levels are related to OSBM value of : 34.5m
Situatd - 126 Highgate Lane

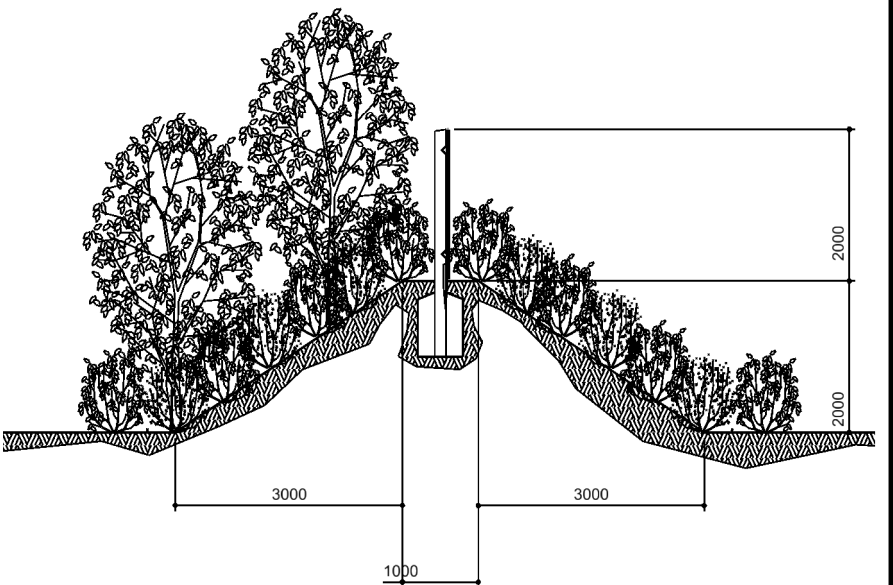

Bund Detail (1:100)

Proposed 7m overall wide earth bunding.
2m high with 2m high acoustic fencing
on top. Bunding to be located between
the proposed site and the adjacent
residential development.

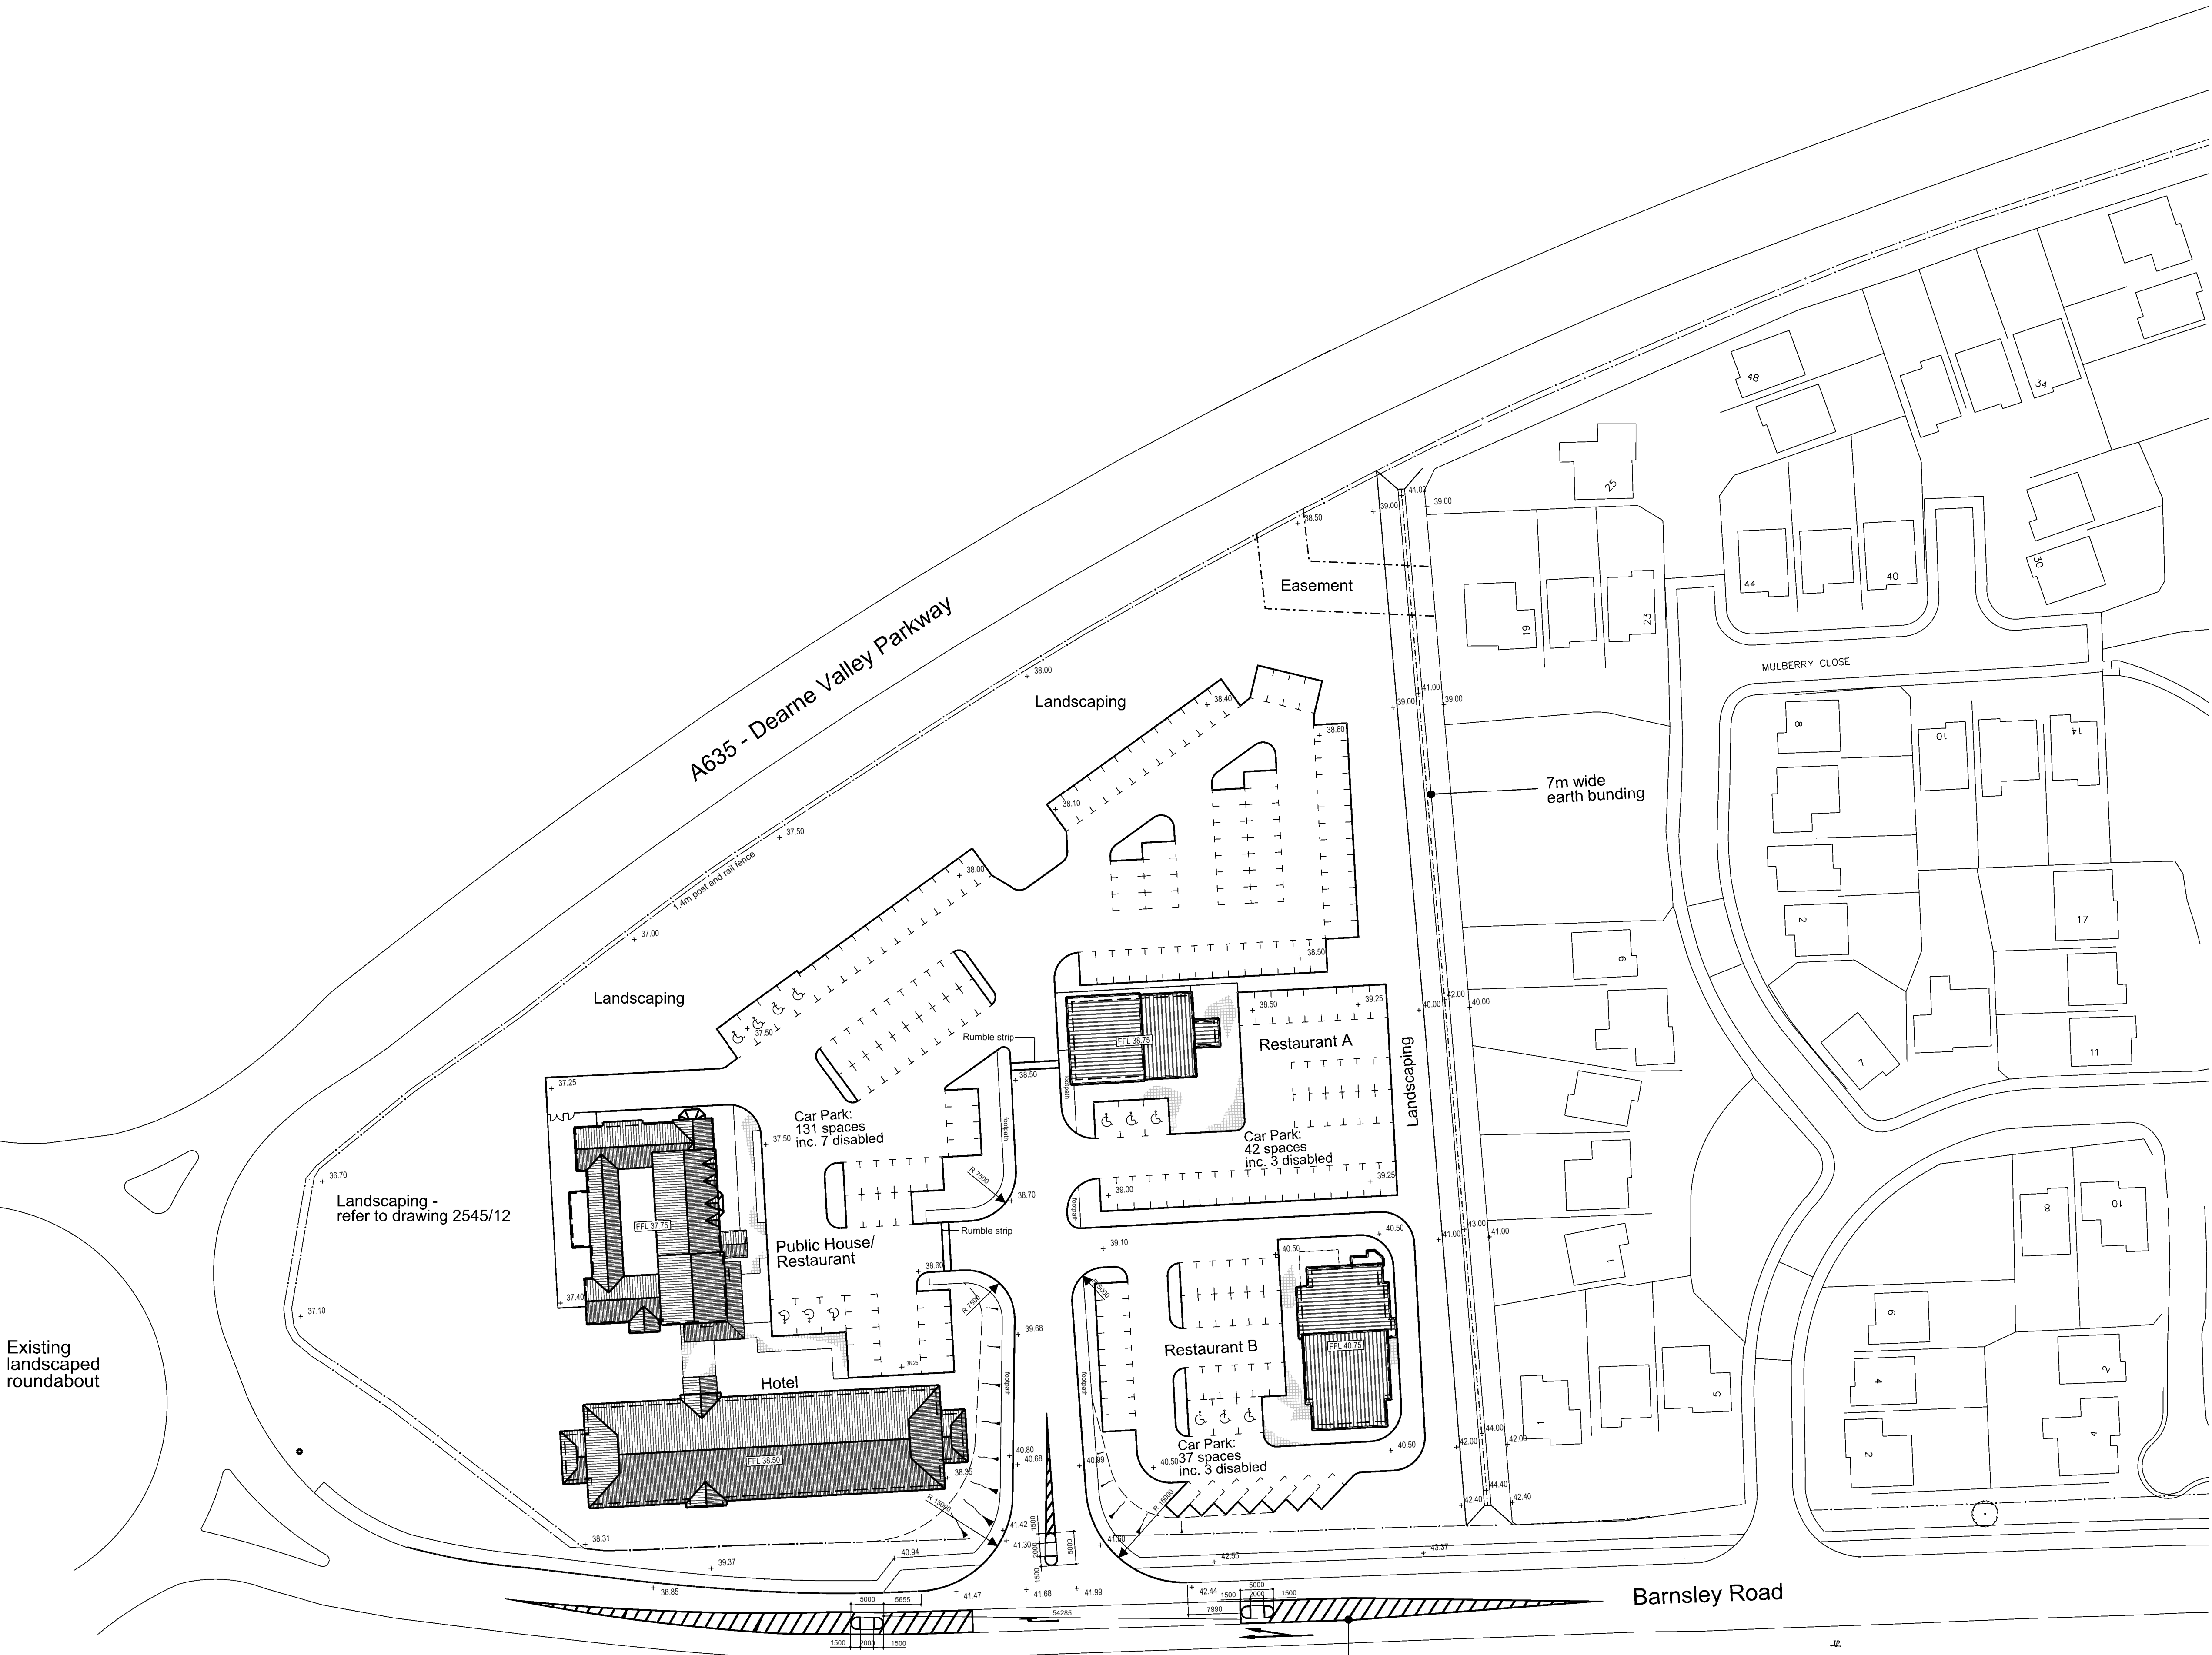

Existing landscaped roundabout

New white lining to Barnsley Road,
to allow for right turn vehicle access to
site.
Pedestrian refugee areas to also be created.

REVISION		DATE	BY
building design group		B D G	
CLIENT		P & DMJ Atkinson & Sons Ltd	
PROJECT		Proposed Development Barnsley Road Goldthorpe	
TITLE		Proposed Site Plan	
SCALE @A1	1:500	DATE	08/2009
DRAWN	AH	CHECKED	
DRAWING NO.	2545/03	STATUS	REVISION