


Proposed Elevations


Project: Proposed Garden Room
301 Barnsley Road

Scale 1:50 when printed at A3


SCALE BAR (METRES)

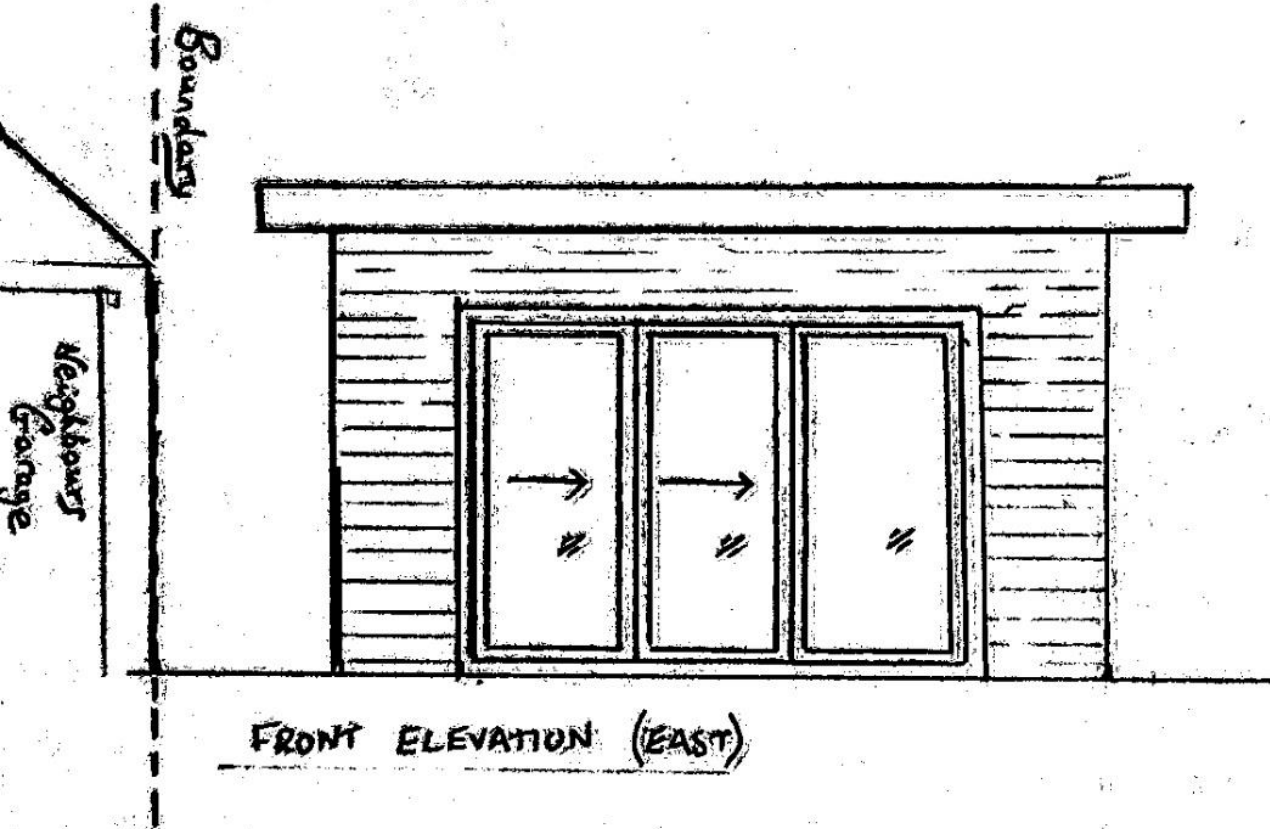


FRONT ELEVATION (EAST)

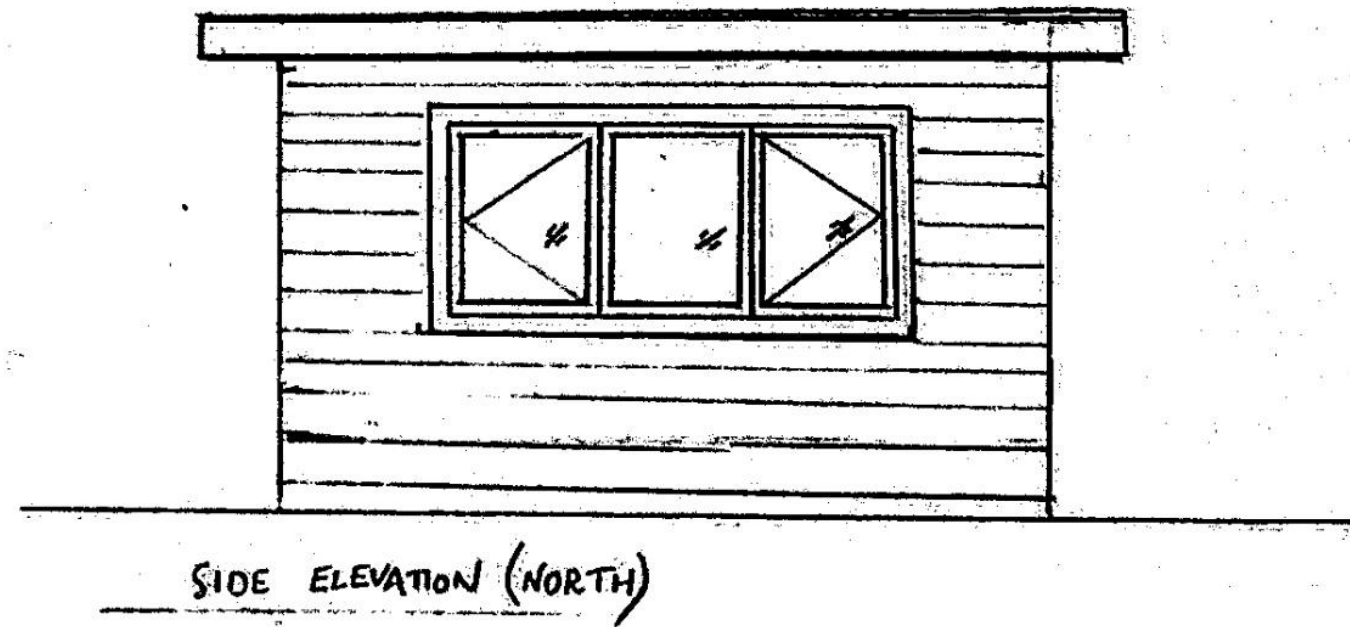

SIDE ELEVATION (NORTH)

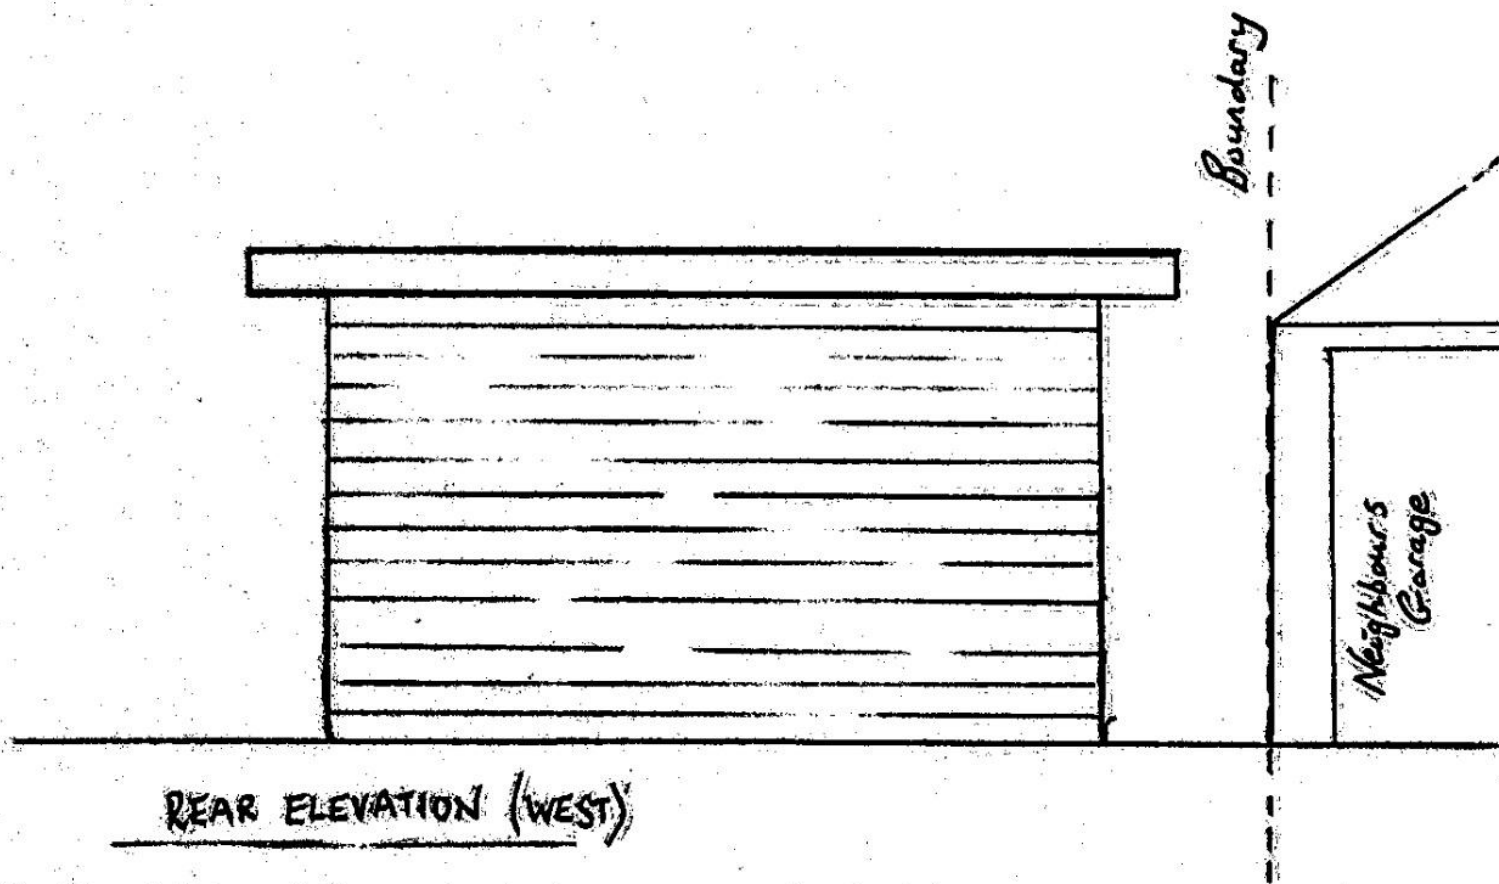

REAR ELEVATION (WEST)

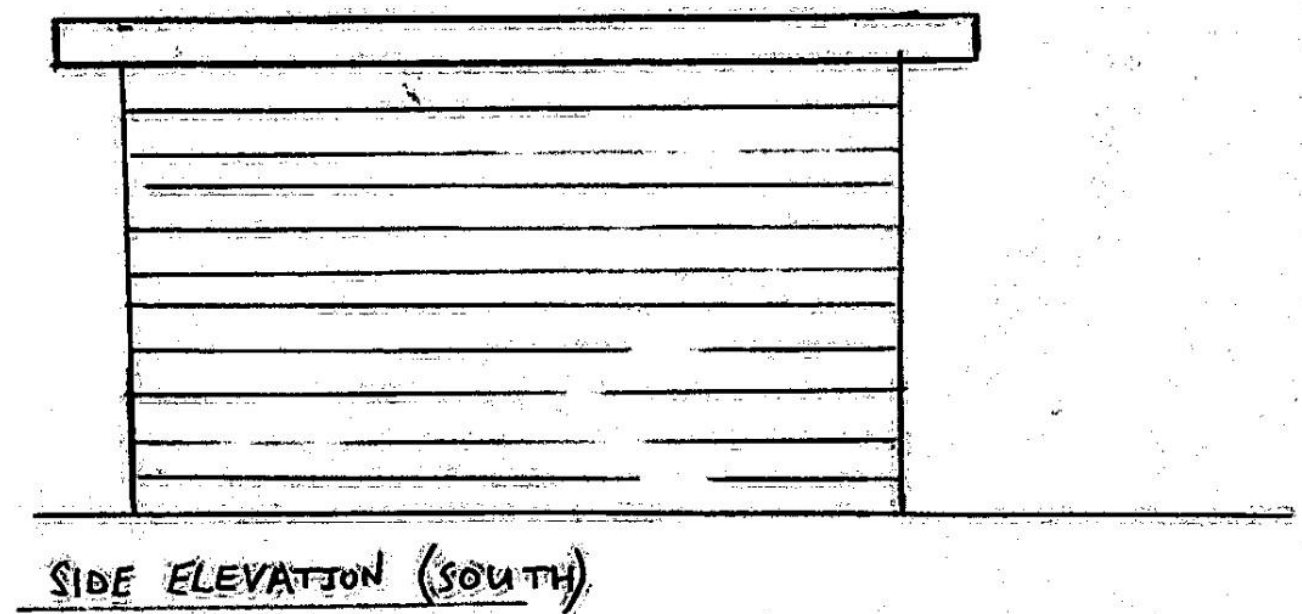

SIDE ELEVATION (SOUTH)