


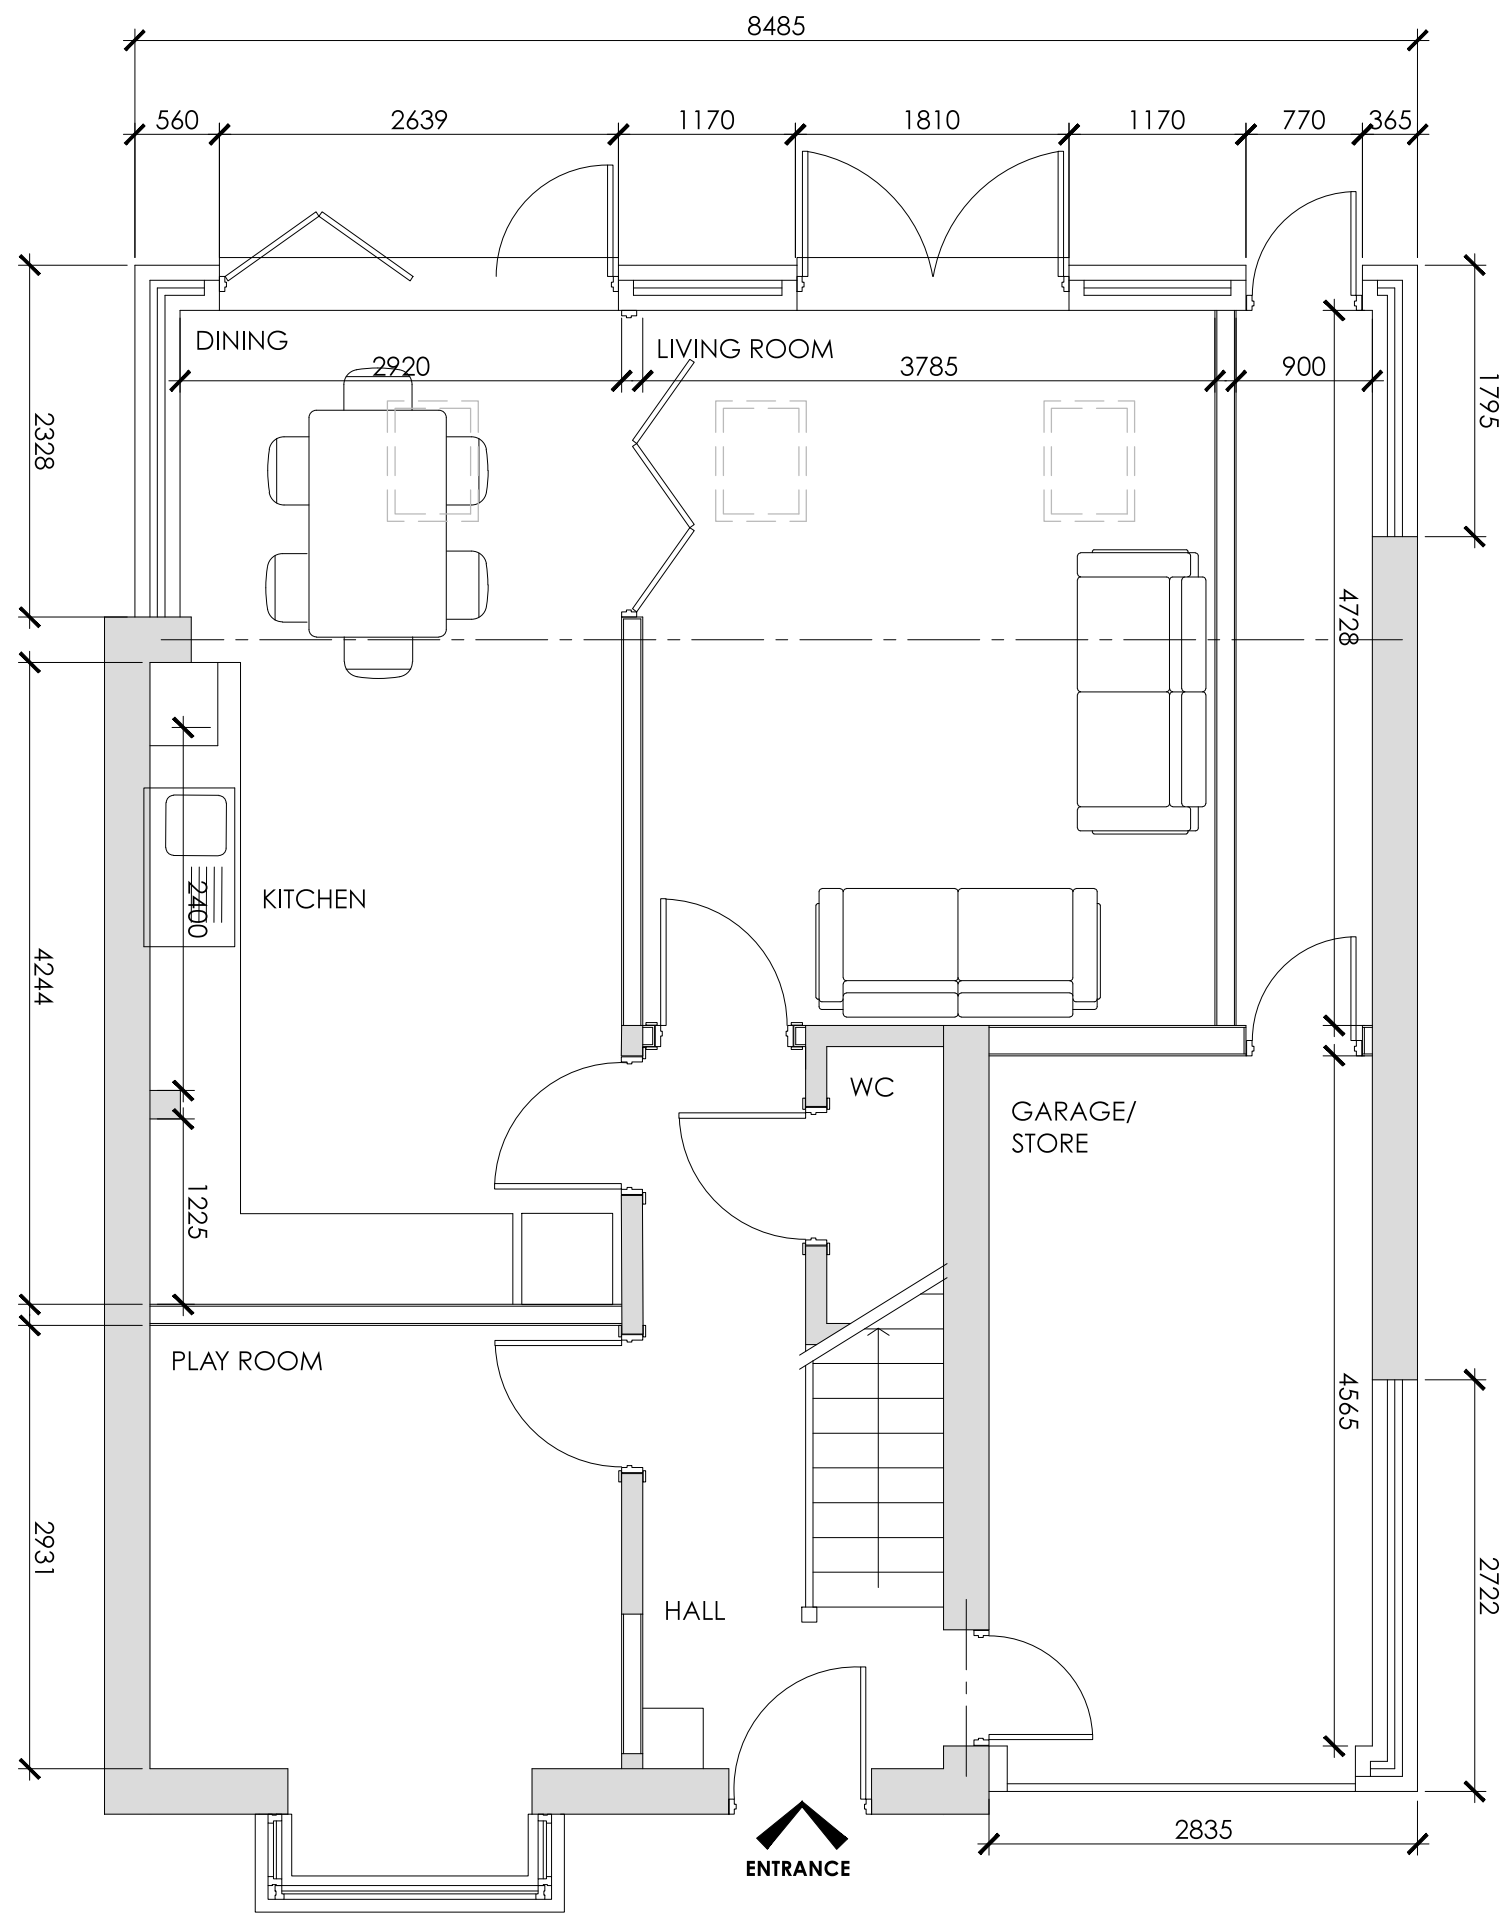

G.A. GROUND FLOOR PLAN SCALE 1:50

Contractor must verify all dimensions on site before commencing any work or shop drawings.

If this drawing exceeds the quantities taken in any way, the building designers are to be informed before the work is initiated.

Only figured dimensions to be taken from this drawing. Do not scale off this drawing.

Drawing based on Ordnance Survey and/or existing record drawings - design and drawing content subject to Site Survey, Structural Survey, Site Investigations, Planning and Statutory Requirements and Approvals.

B	19:03:15	ROOM DIVIDE FLIPPED	M.S.	-
A	17:03:15	EXTENSION INCREASED AND ROOM DIVIDE ADDED TO CLIENT REQUEST	M.S.	-
Rev.	Date	Details	Drawn	Checked
Issued for:				

Project/Client:	Project No:
Proposed Extension,	15-011
22 Chantry Orchard,	Dwg No:
Dodworth, S75 3HX	A(10)-004
	Rev:
	B
Drawing:	Scale:
G.A. Ground Floor Plan	1:50 @A3
As Proposed	Drawn By: Date:
	MS 26.02.15
	Checked By: Date:



Victoria Chambers, 40 Wood St, Wakefield, WF1 2HB
T: +44 (0)1924 842747 F: +44 (0)871 733 4738
www.acropolisdesign.co.uk