




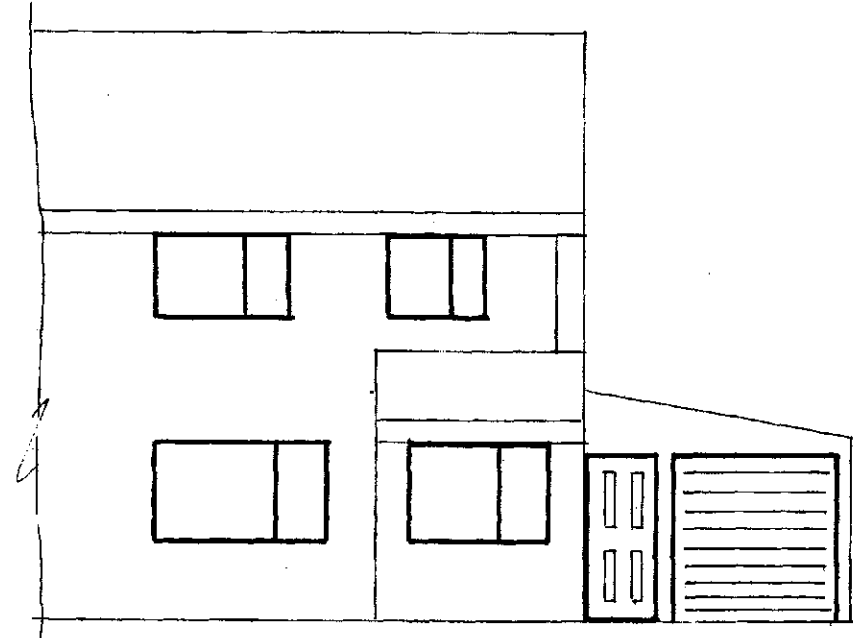

EXISTING FRONT ELEVATION

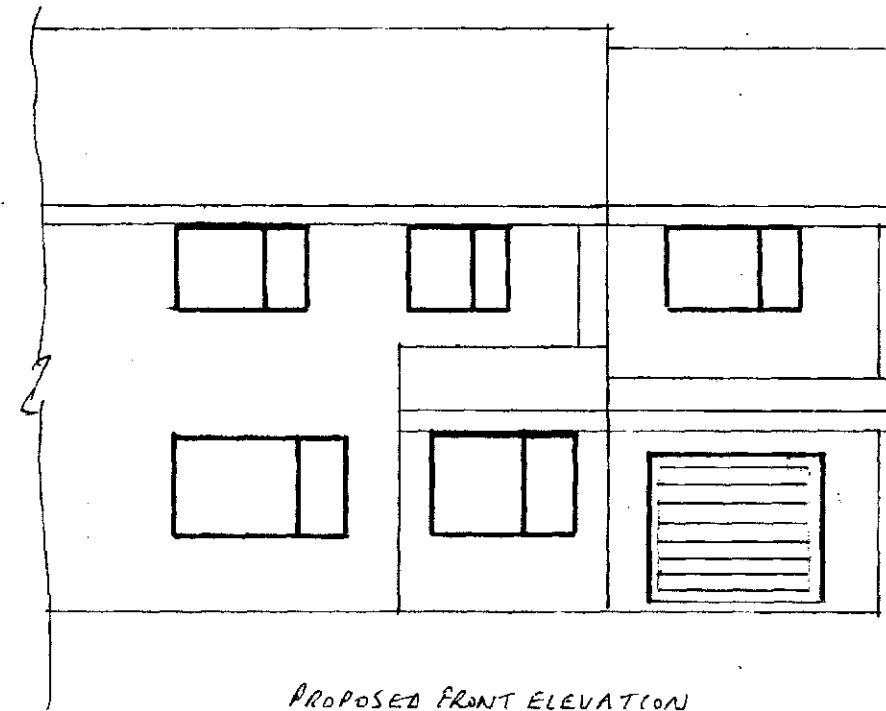


PROPOSED FRONT ELEVATION

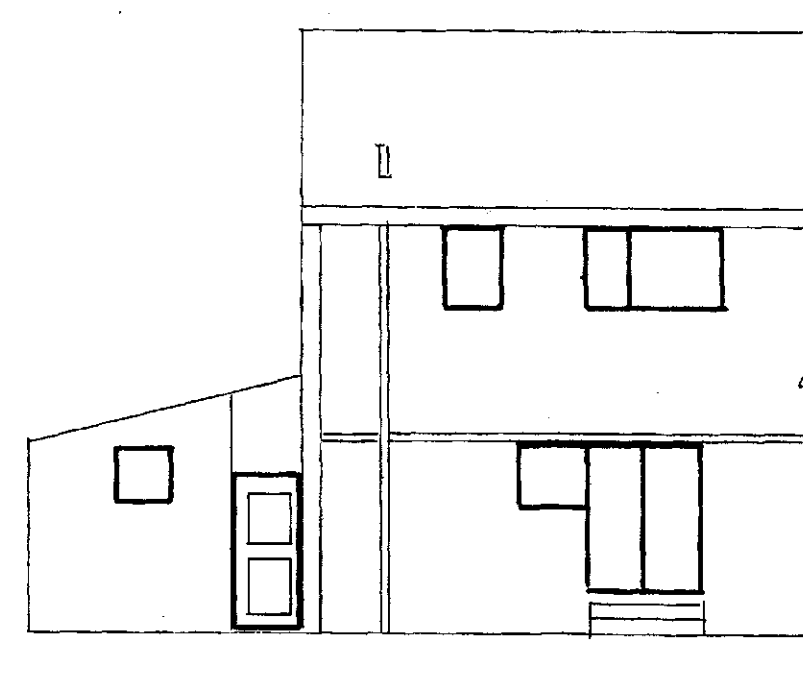


EXISTING REAR ELEVATION



PROPOSED REAR ELEVATION

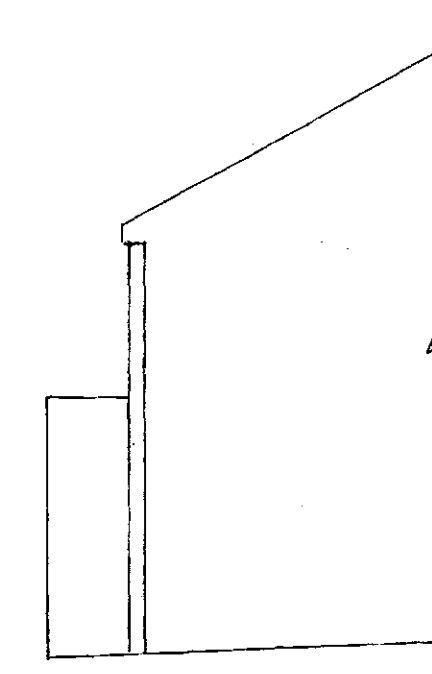


EXISTING SIDE ELEVATION

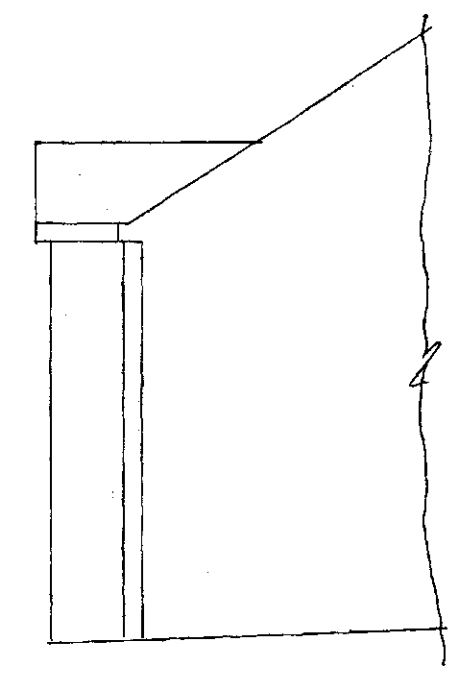


PROPOSED SIDE ELEVATION

ELEVATIONS SCALE 1:100

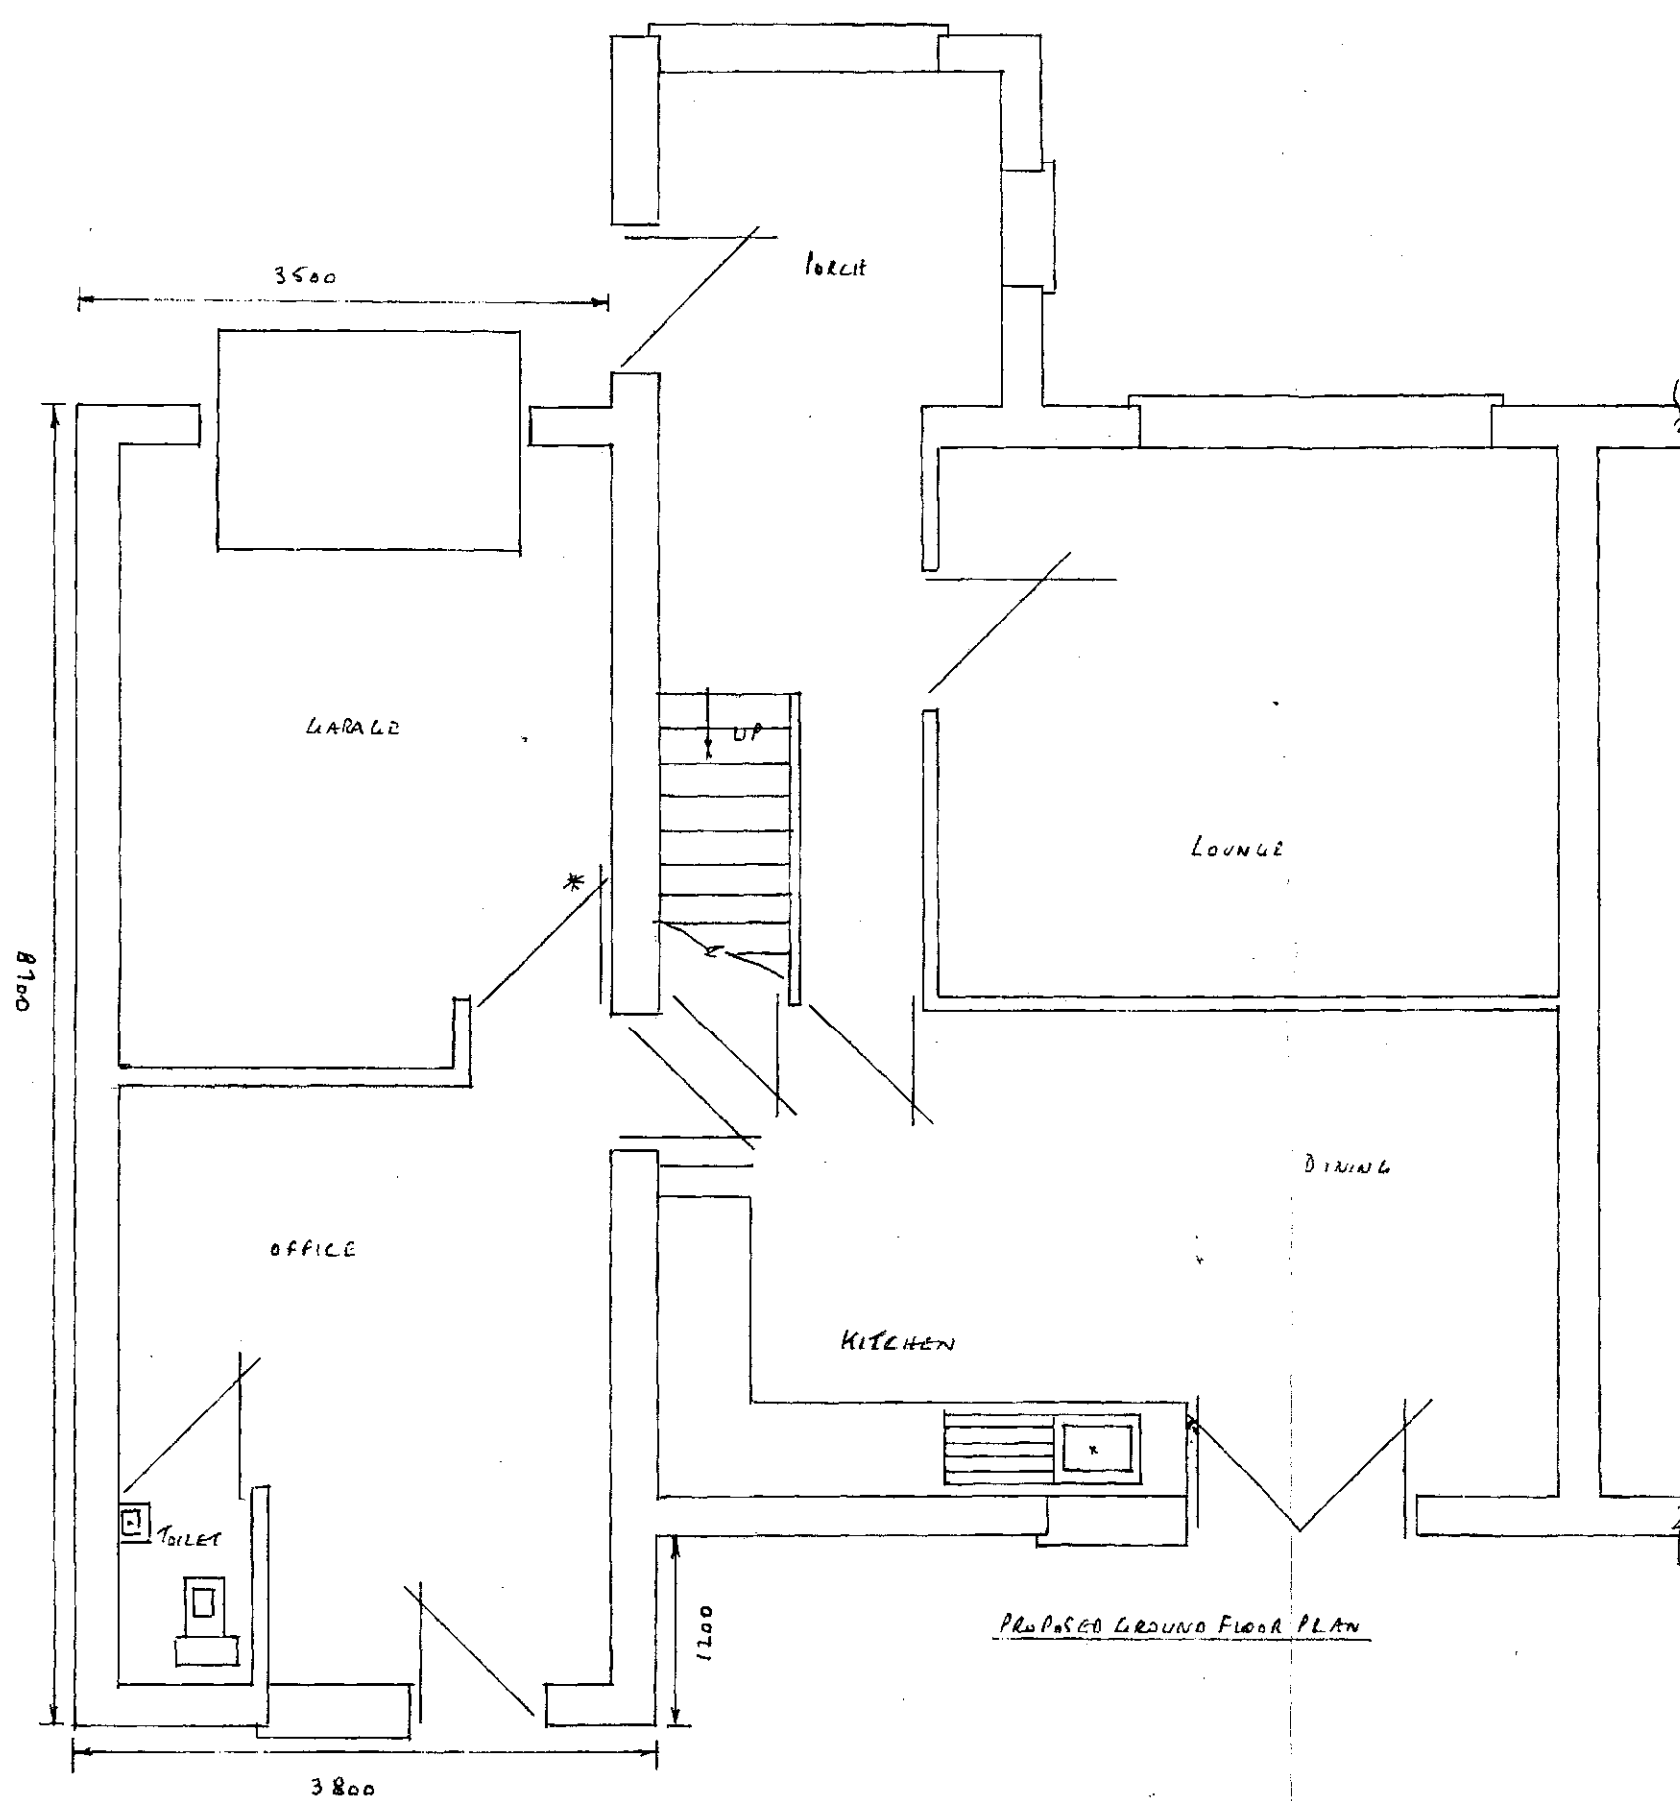


PROPOSED GROUND FLOOR PLAN

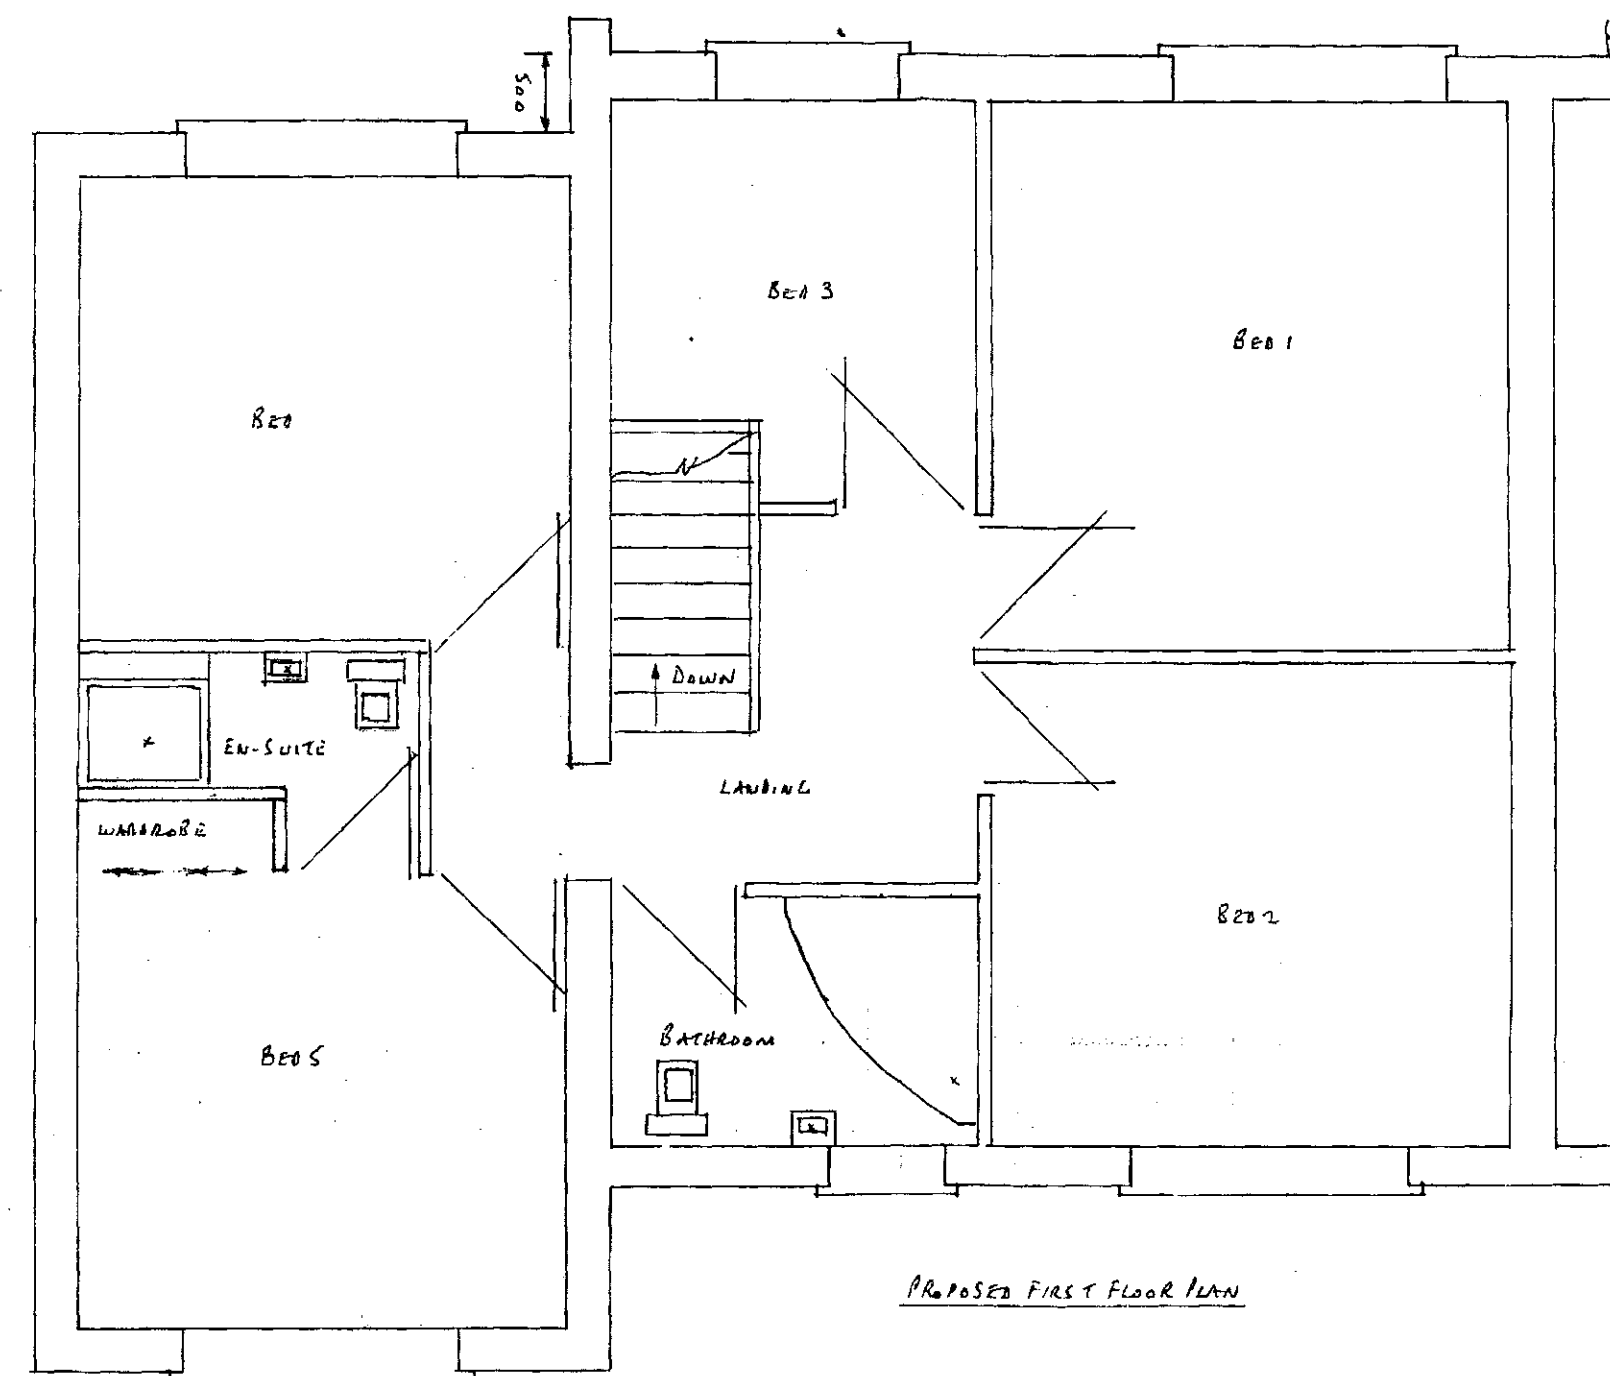


PROPOSED FIRST FLOOR PLAN


PROPOSED PLAN SCALE 1:50

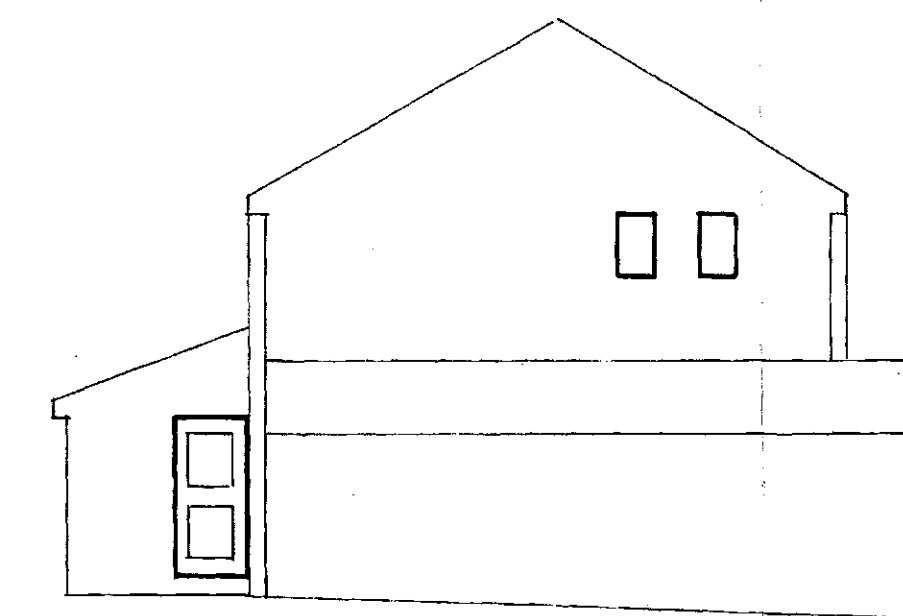


EXISTING SIDE ELEVATION

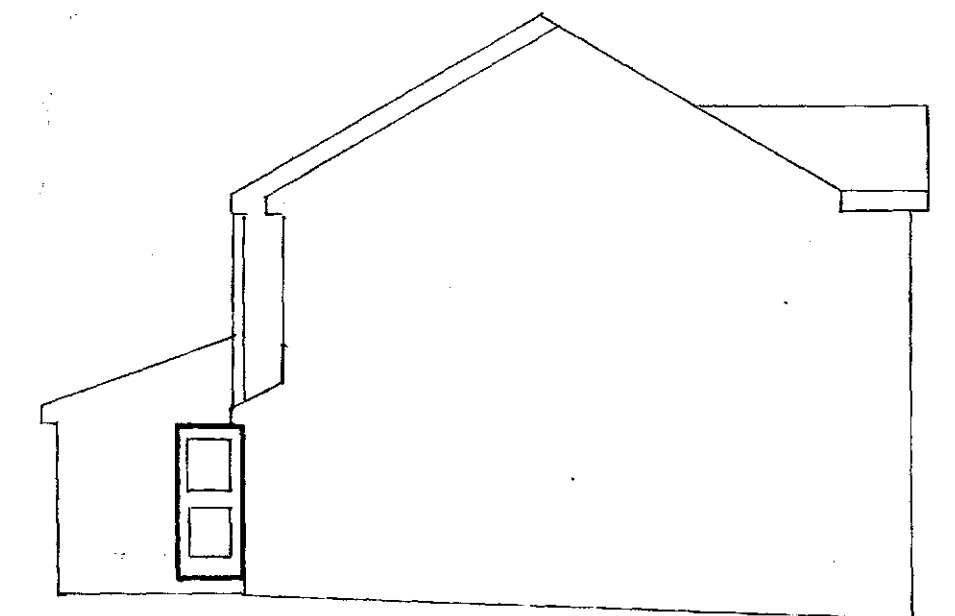


PROPOSED SIDE ELEVATION

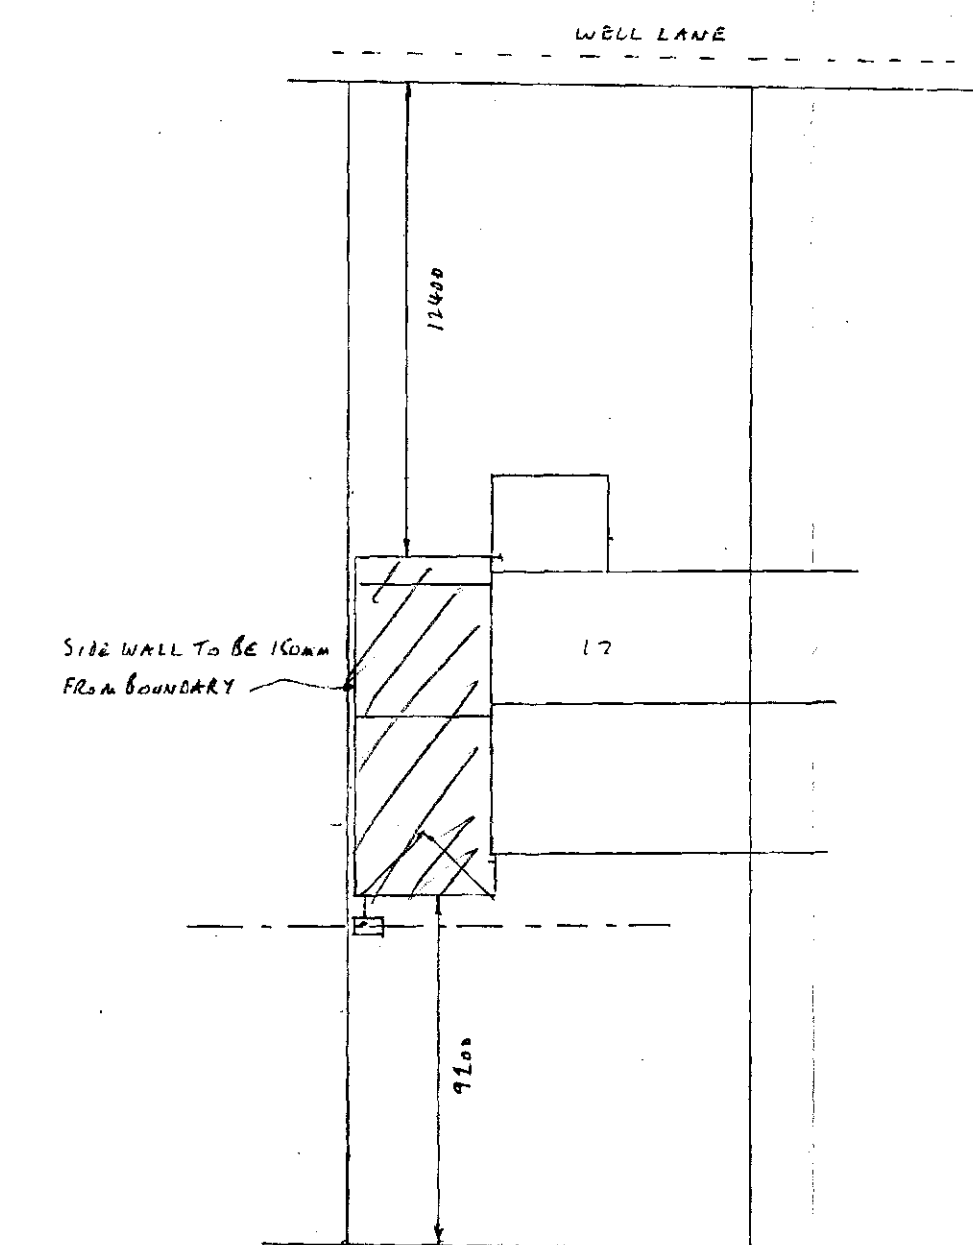

SITE PLAN SCALE 1:200

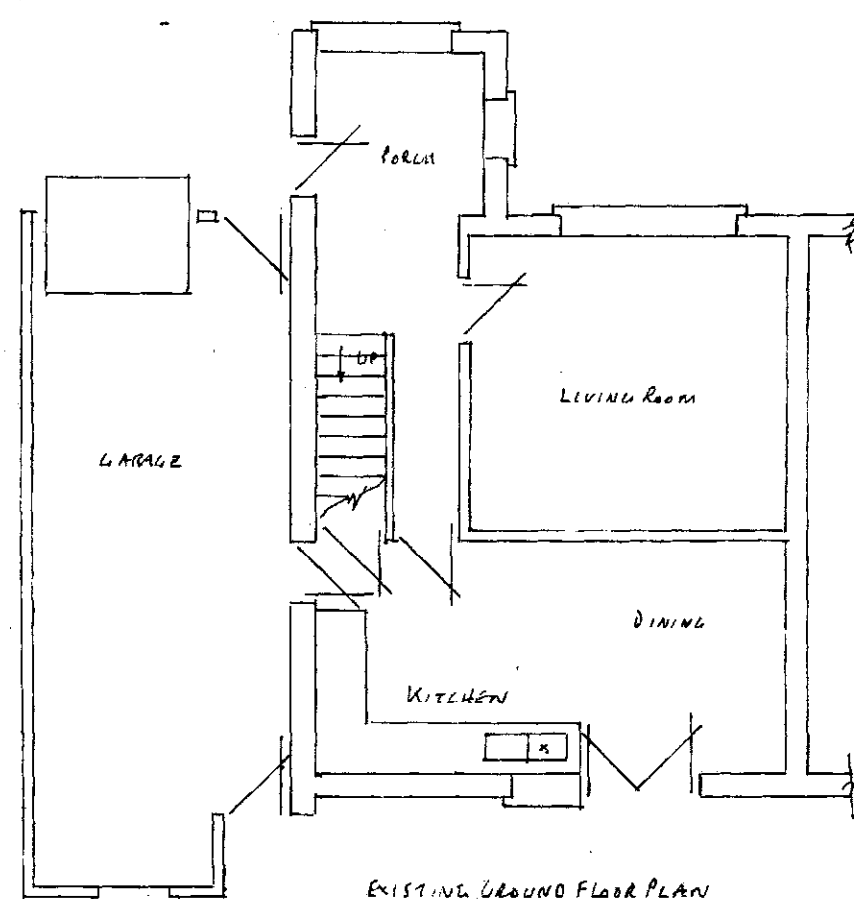


EXISTING GROUND FLOOR PLAN

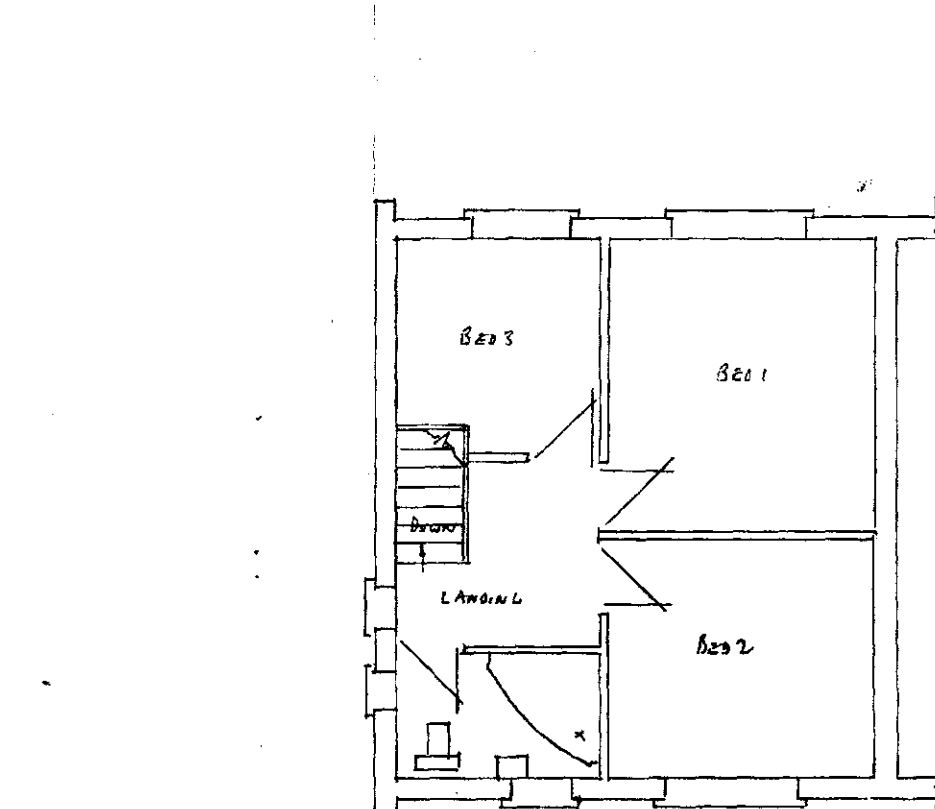

EXISTING FIRST FLOOR PLAN

EXISTING PLAN SCALE 1:100

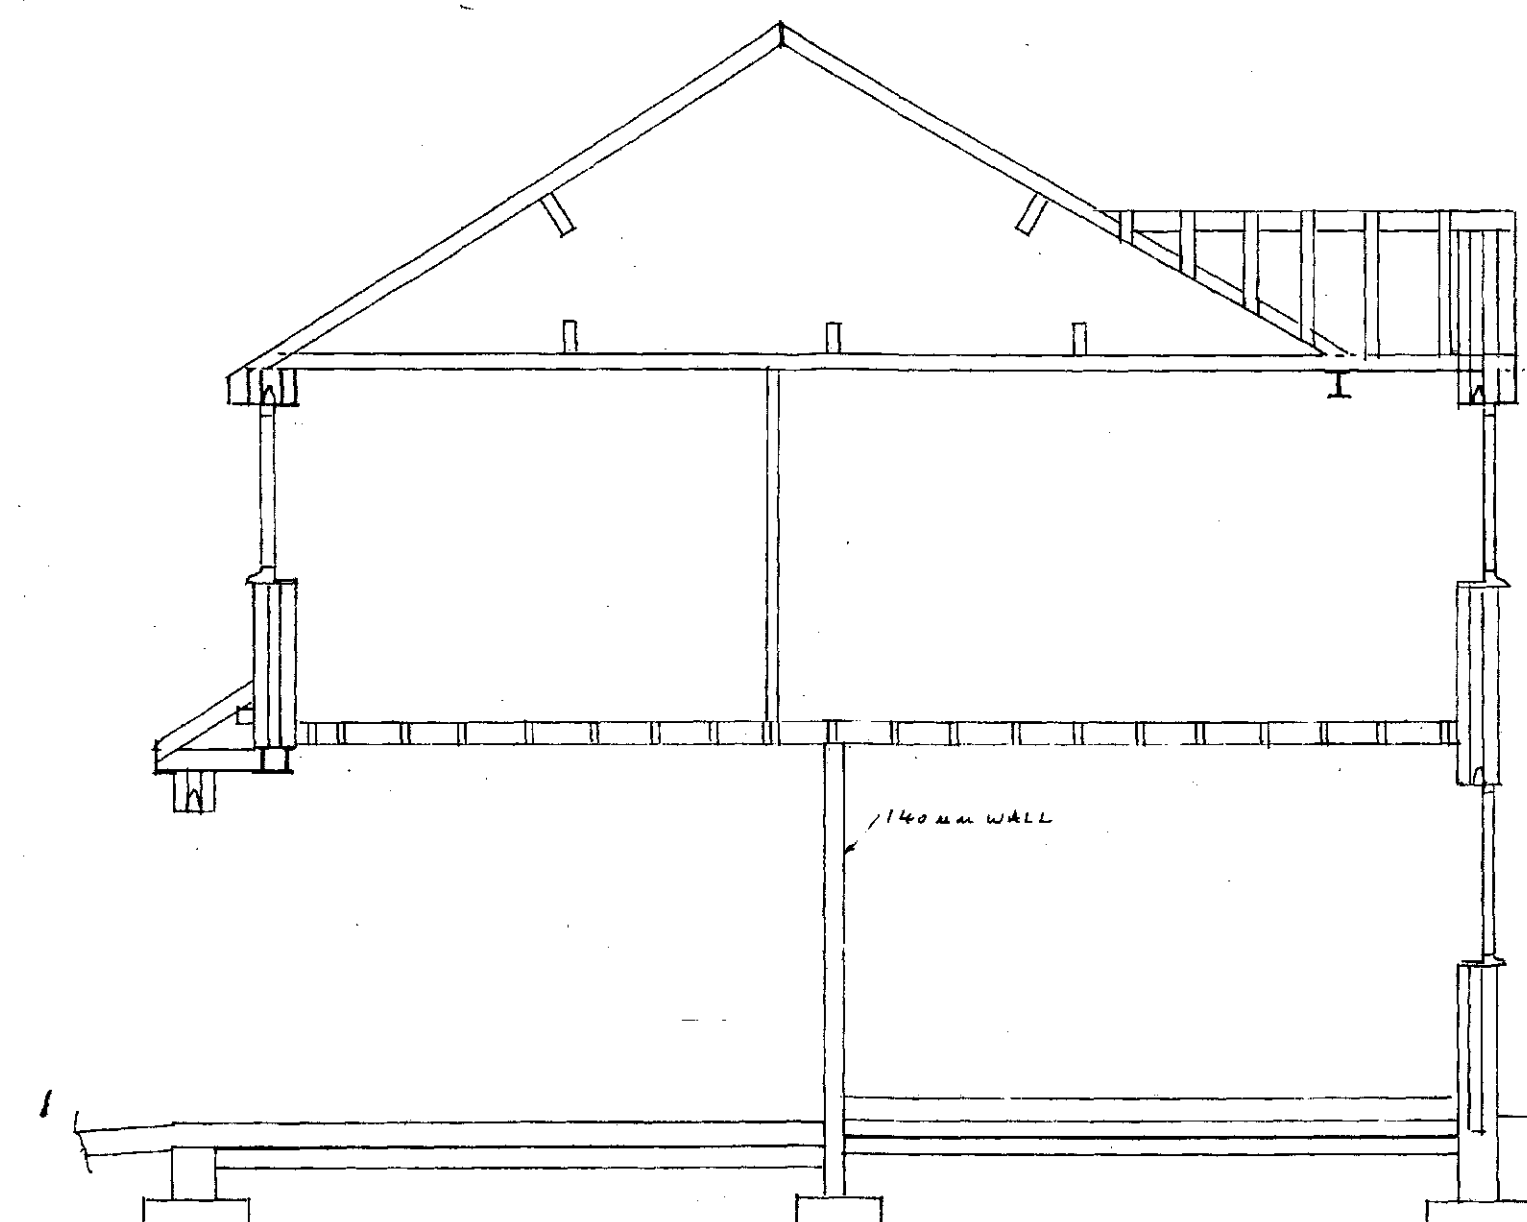

SECTION THRU A-A SCALE 1:50

PROPOSED DOUBLE STOREY SIDE EXTENSION AT:-

17 WELL LANE

MARK BARTON