



1) This drawing and the design and details depicted thereon are the copyright of Peter Dimberline Chartered Architect.  
 2) All dimensions on this drawing are to be checked by the Contractor and any discrepancies are to be reported to the Architect.  
 3) Do not scale critical dimensions off this drawing.  
 4) Contractor to ensure that all Health & Safety requirements (CDM Regulations) in relation to this project will be complied with.


colour coated profiled steel cladding to roof and walls  
 colour coated roller shutter or 'slide over' doors

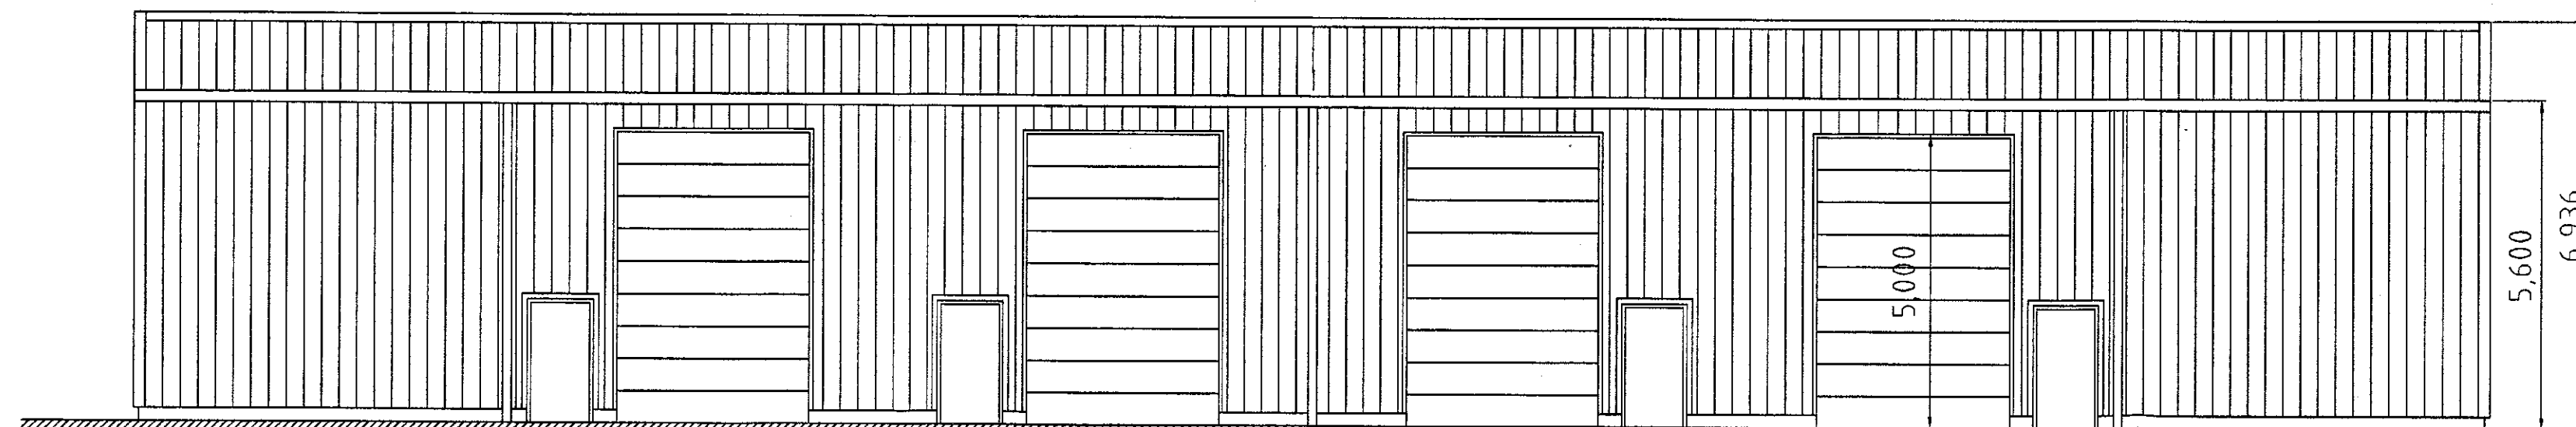


north east elevation

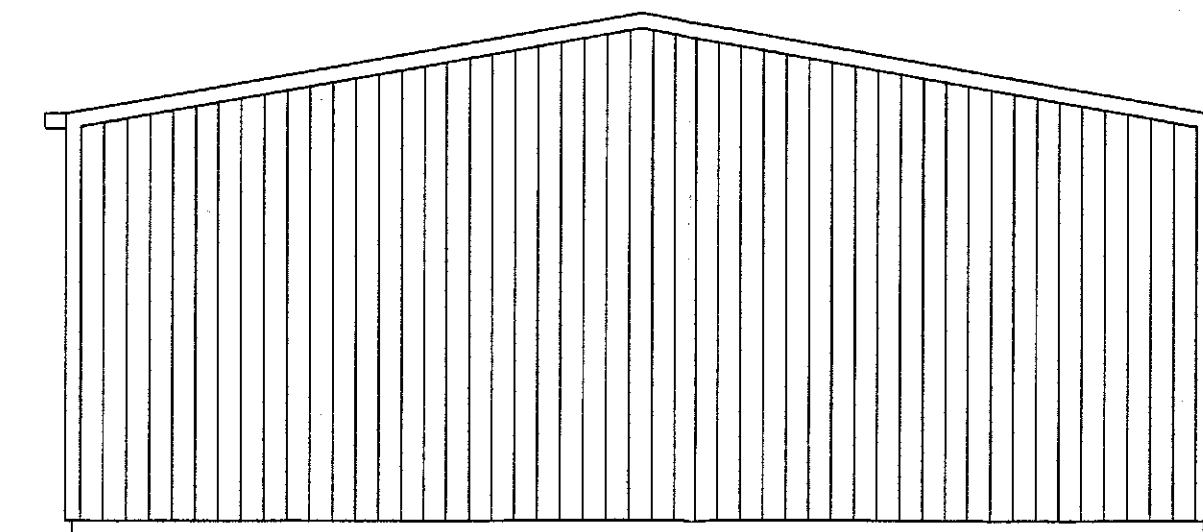


south east elevation

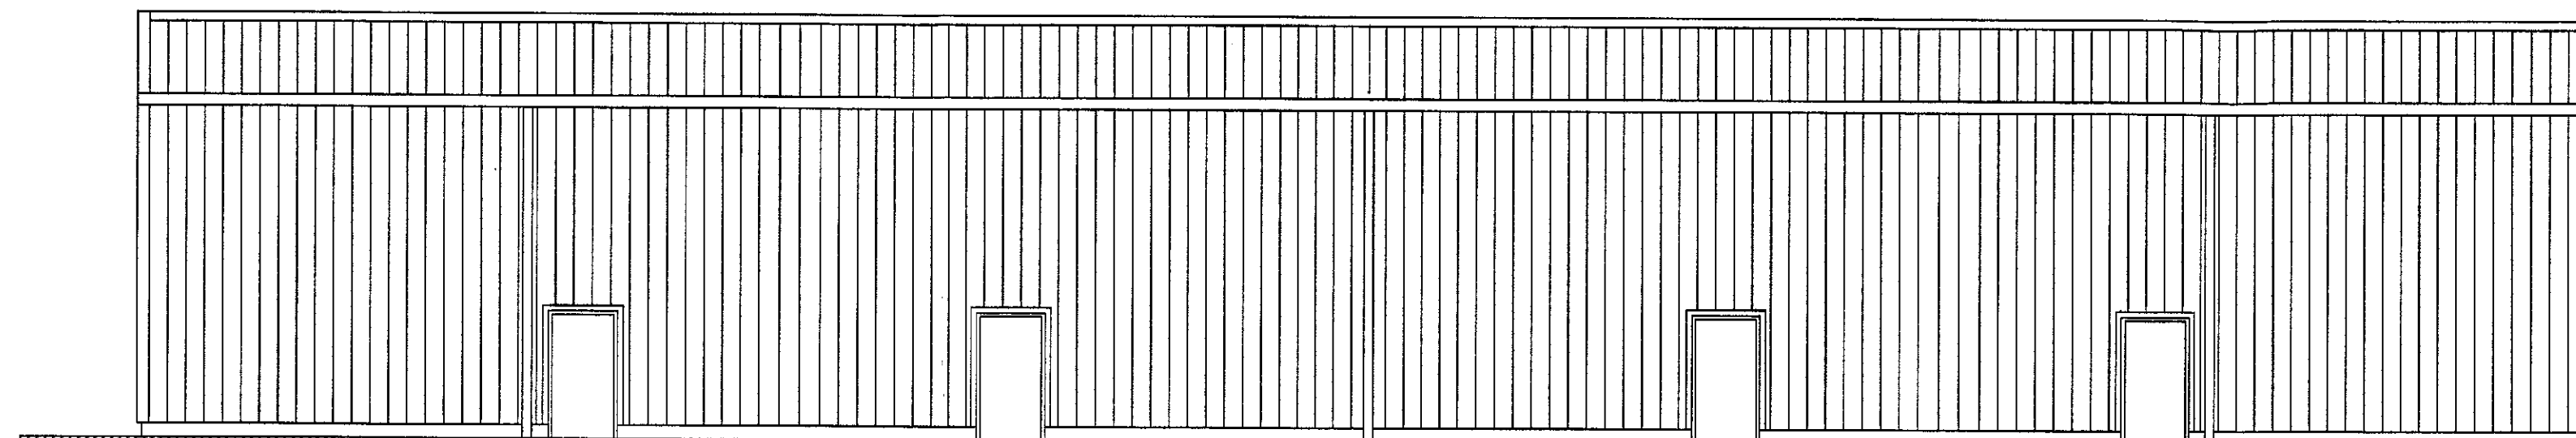


south west elevation

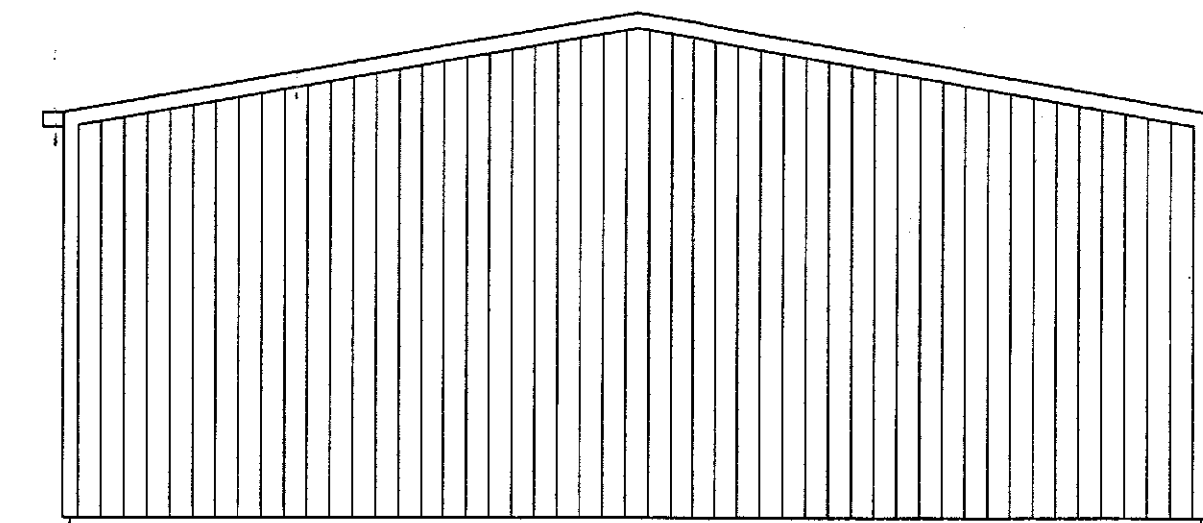

north west elevation

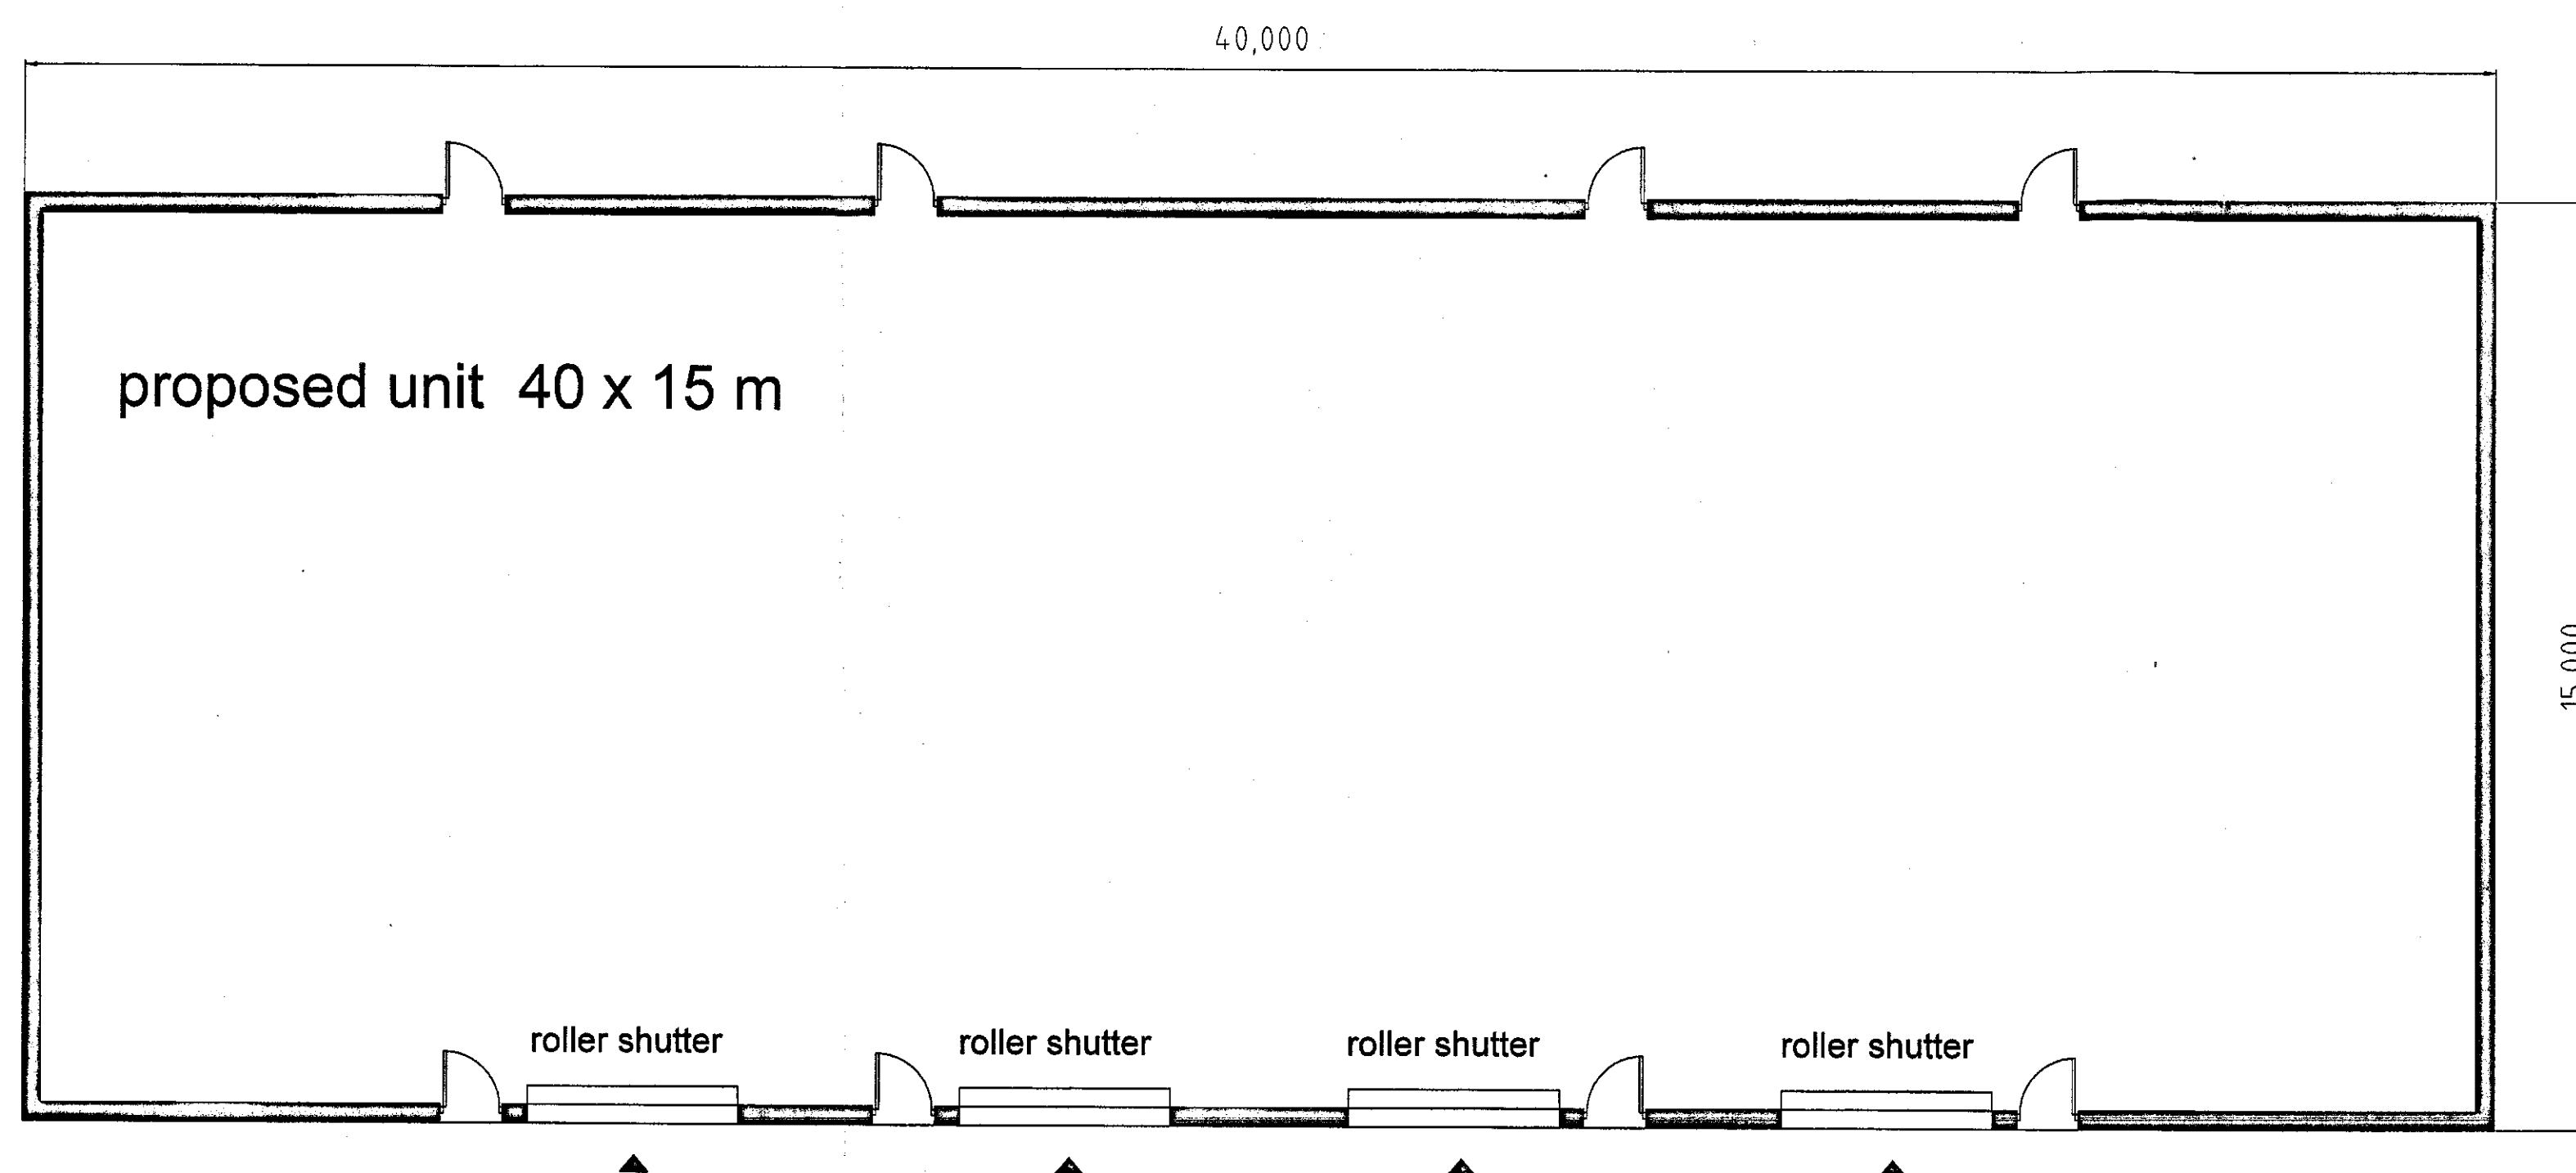

proposed layout

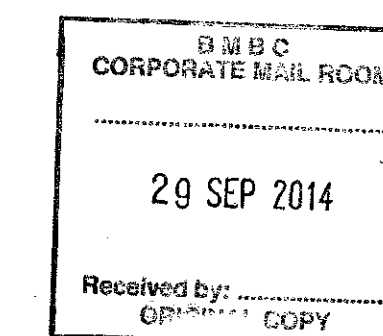

REVISIONS

**PETER DIMBERLINE** Dip Arch, RIBA  
**CHARTERED ARCHITECT**

**2 TIPSEY COURT, STAINCROSS  
 BARNSELEY, S75 6FZ**

tel/fax ( 01226 ) 390947  
 email: pdimberline@tiscali.co.uk

CLIENT  
**Nanoflam Ltd**

PROJECT  
**Proposed warehouse unit**

LOCATION  
 Adjacent units A1 to A4, Shawfield Road,  
 Carlton Industrial Estate, Barnsley

DRAWING  
 Detailed planning application drawing  
 Proposed building details


SCALES 1:100 DATE Aug' 14

DRWG No. 2013/013/04


DRAWN BY  
**PD**

REV.


1) This drawing and the design and details depicted thereon are the copyright of Peter Dimberline Chartered Architect.  
 2) All dimensions on this drawing are to be checked by the Contractor and any discrepancies are to be reported to the Architect.  
 3) Do not scale critical dimensions off this drawing.  
 4) Contractor to ensure that all Health & Safety requirements (CDM Regulations) in relation to this project will be complied with.

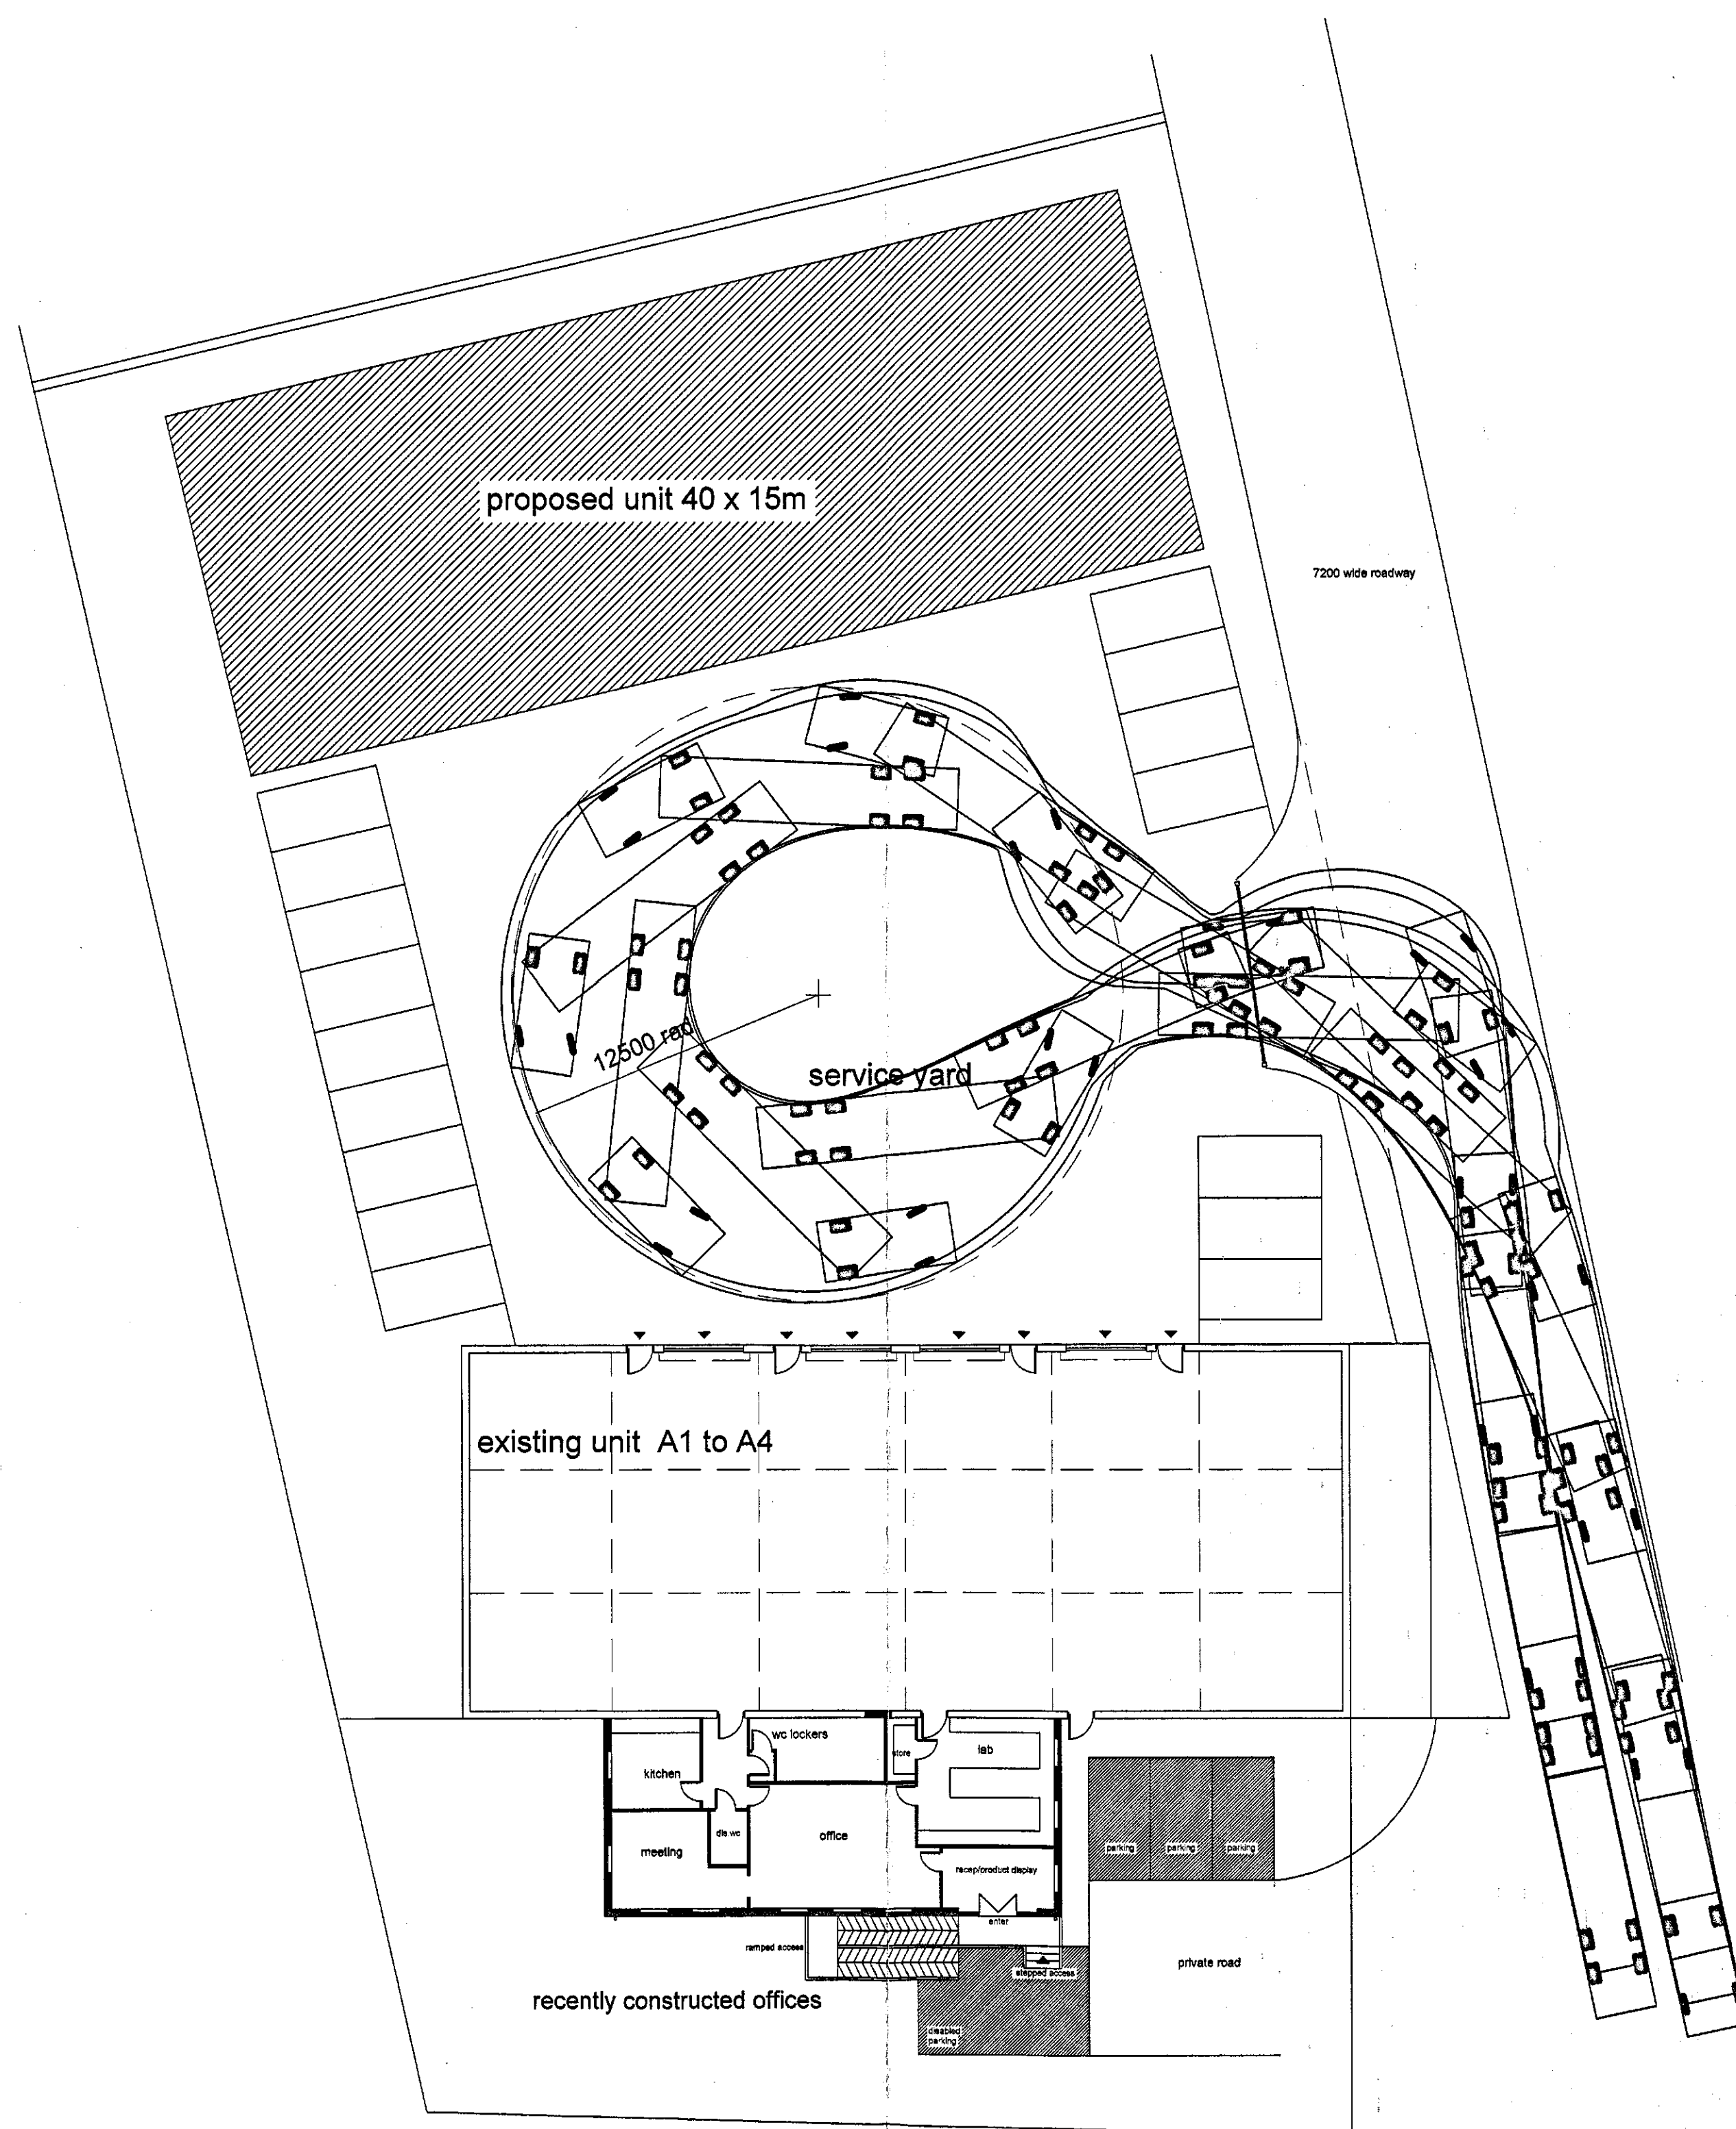


proposed site plan and vehicle tracking 1:200

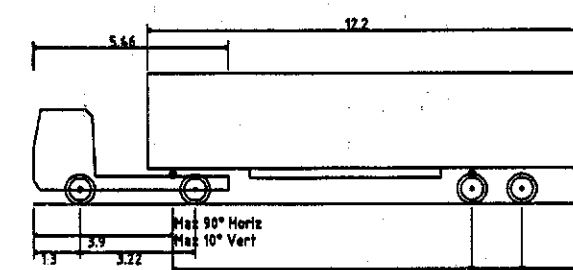

Large Articulated Vehicle  
 Overall Length 15.400m  
 Overall Width 2.500m  
 Overall Body Height 3.652m  
 Min Body Ground Clearance 0.406m  
 Track Width 2.375m  
 Lock to Lock Time 6.00s  
 Kerb to Kerb Turning Radius 6.610m

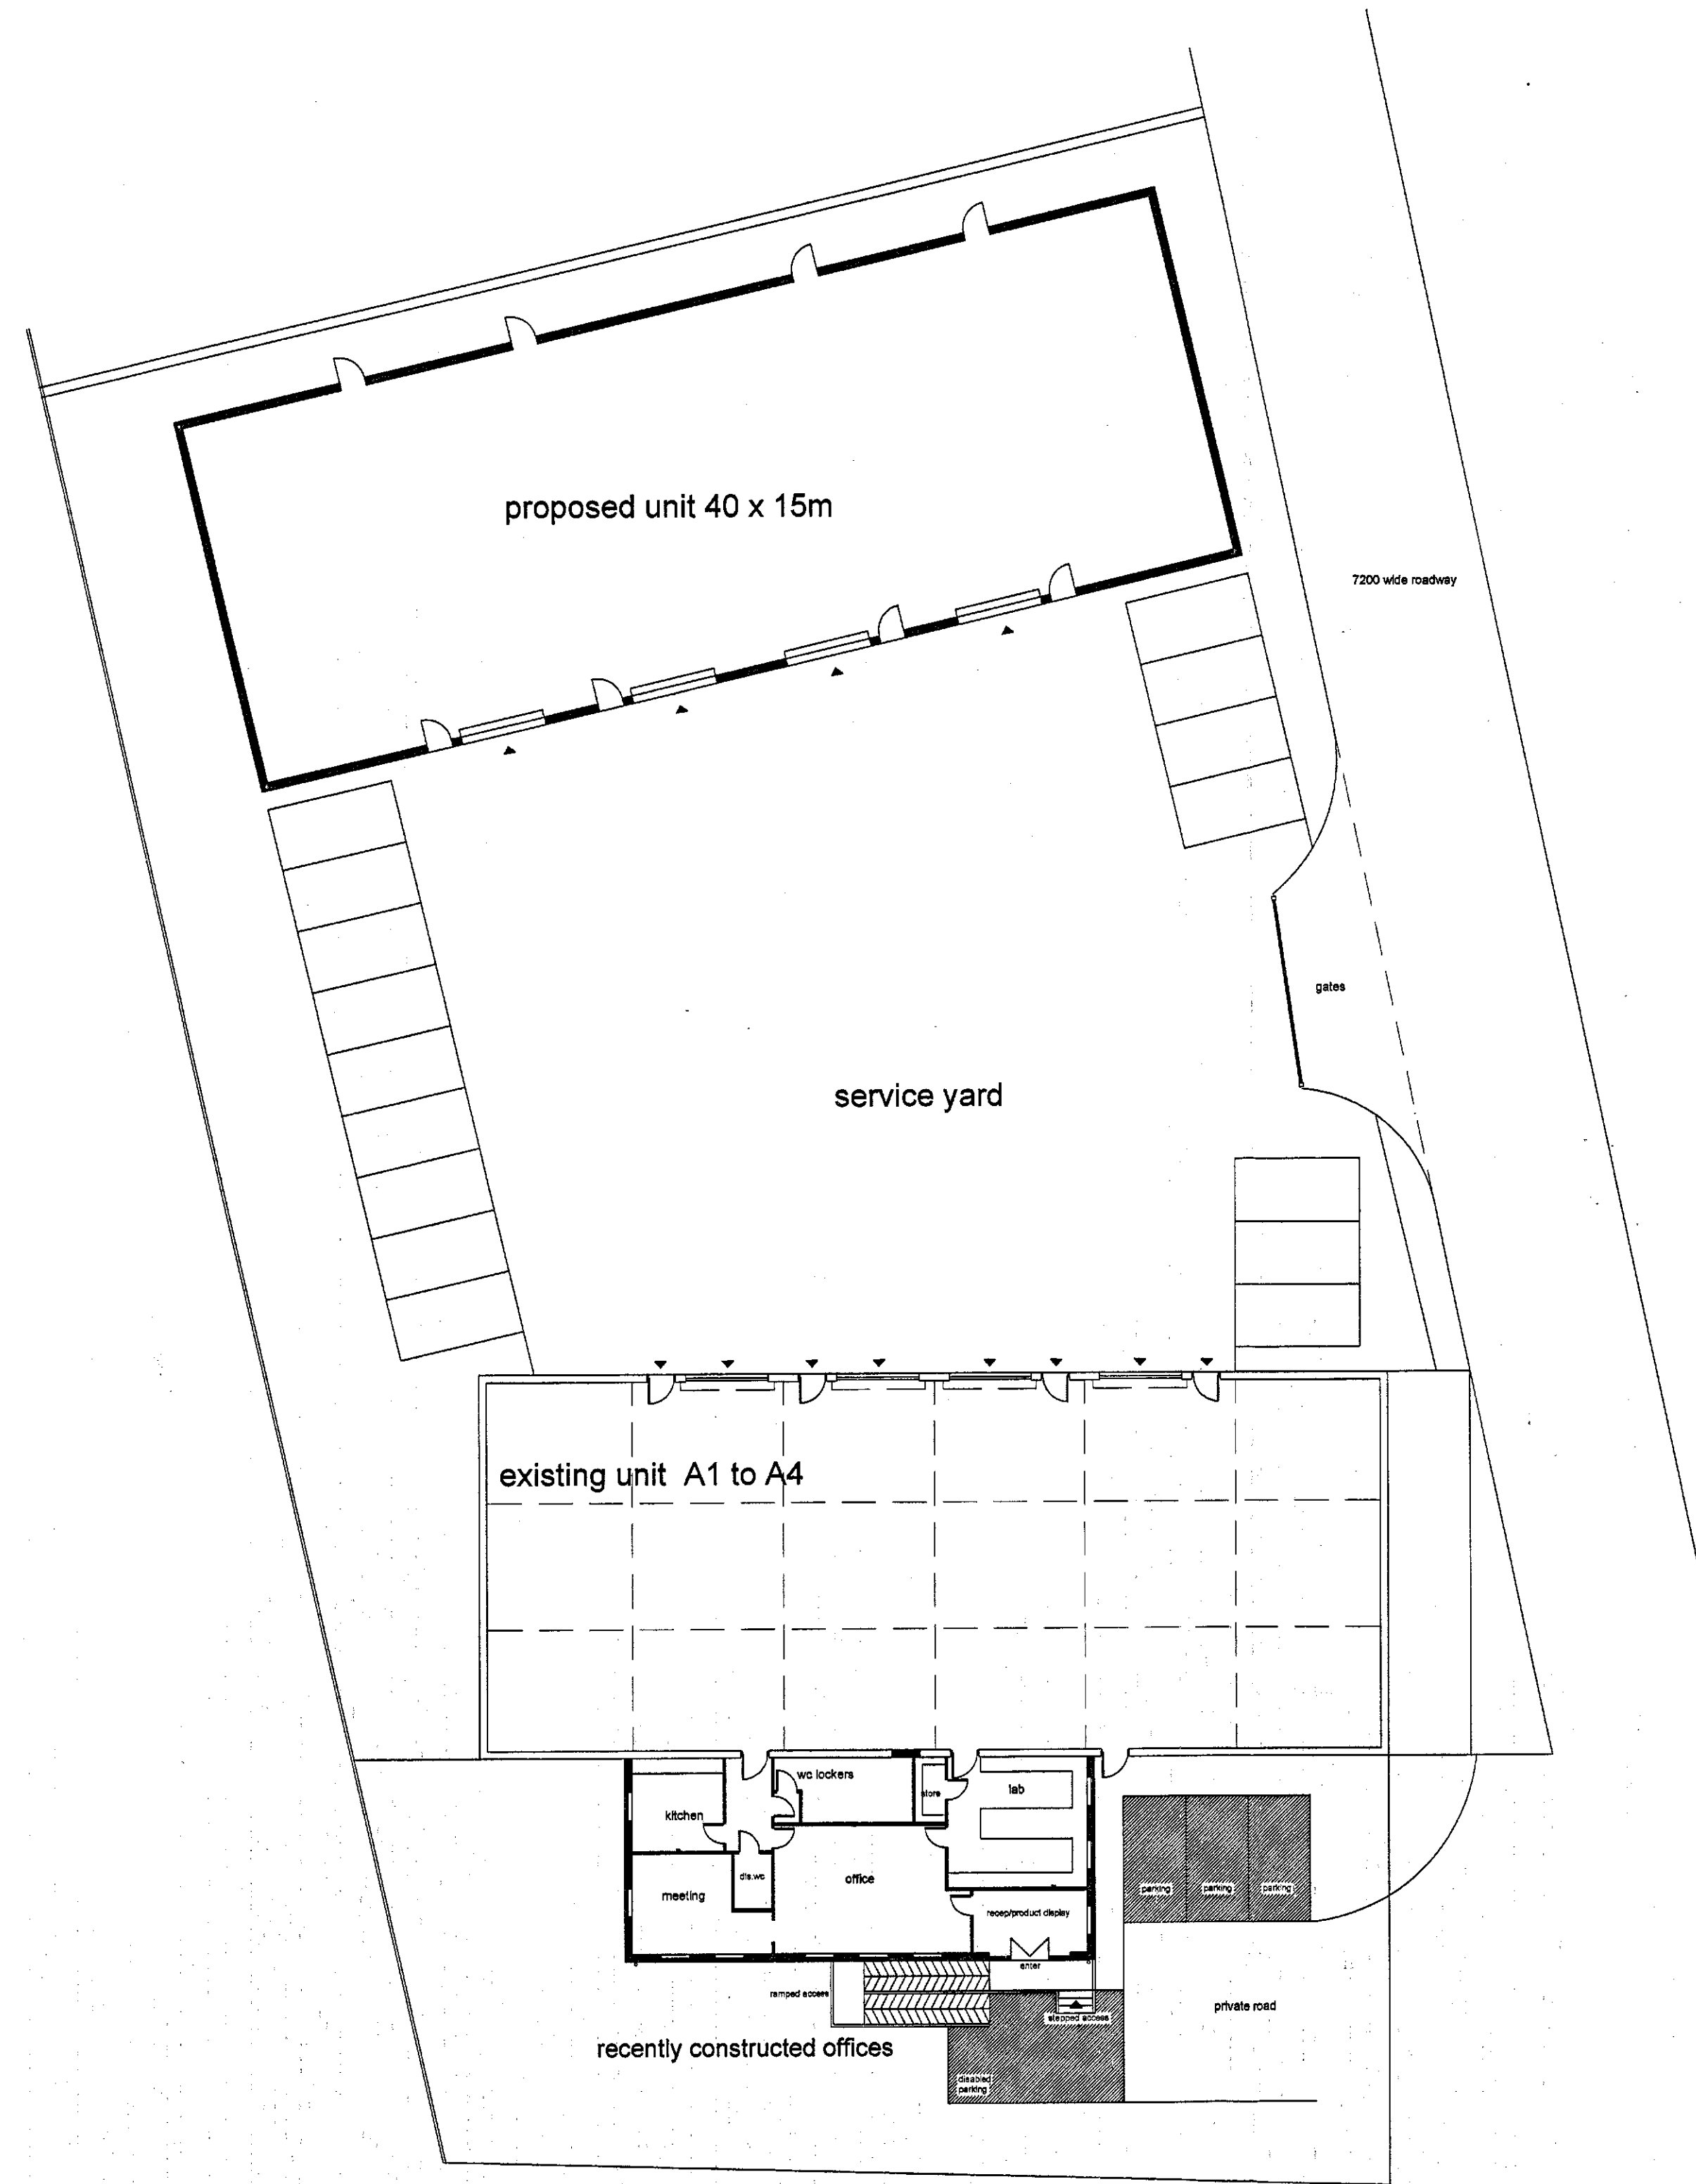

proposed site plan 1:200

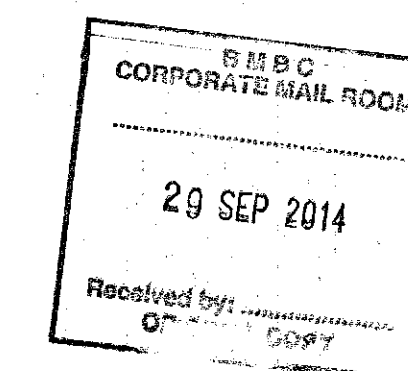

# REVISIONS

**PETER DIMBERLINE** Dip Arch, RIBA  
**CHARTERED ARCHITECT**

2 TIPSEY COURT, STAINCROSS  
 BARNSELY, S75 6FZ

tel/fax ( 01226 ) 390947  
 email: pdimberline@tiscali.co.uk

CLIENT  
 Nanoflam Ltd

PROJECT  
 Proposed warehouse unit

LOCATION  
 Adjacent units A1 to A4, Shawfield Road,  
 Carlton Industrial Estate, Barnsley

DRAWING  
 Detailed planning application drawing  
 Proposed site plan & vehicle tracking plan

SCALES 1:200

DATE Aug' 14

DRWG No. 2013/013/05

DRAWN BY  
 PD

REV.