


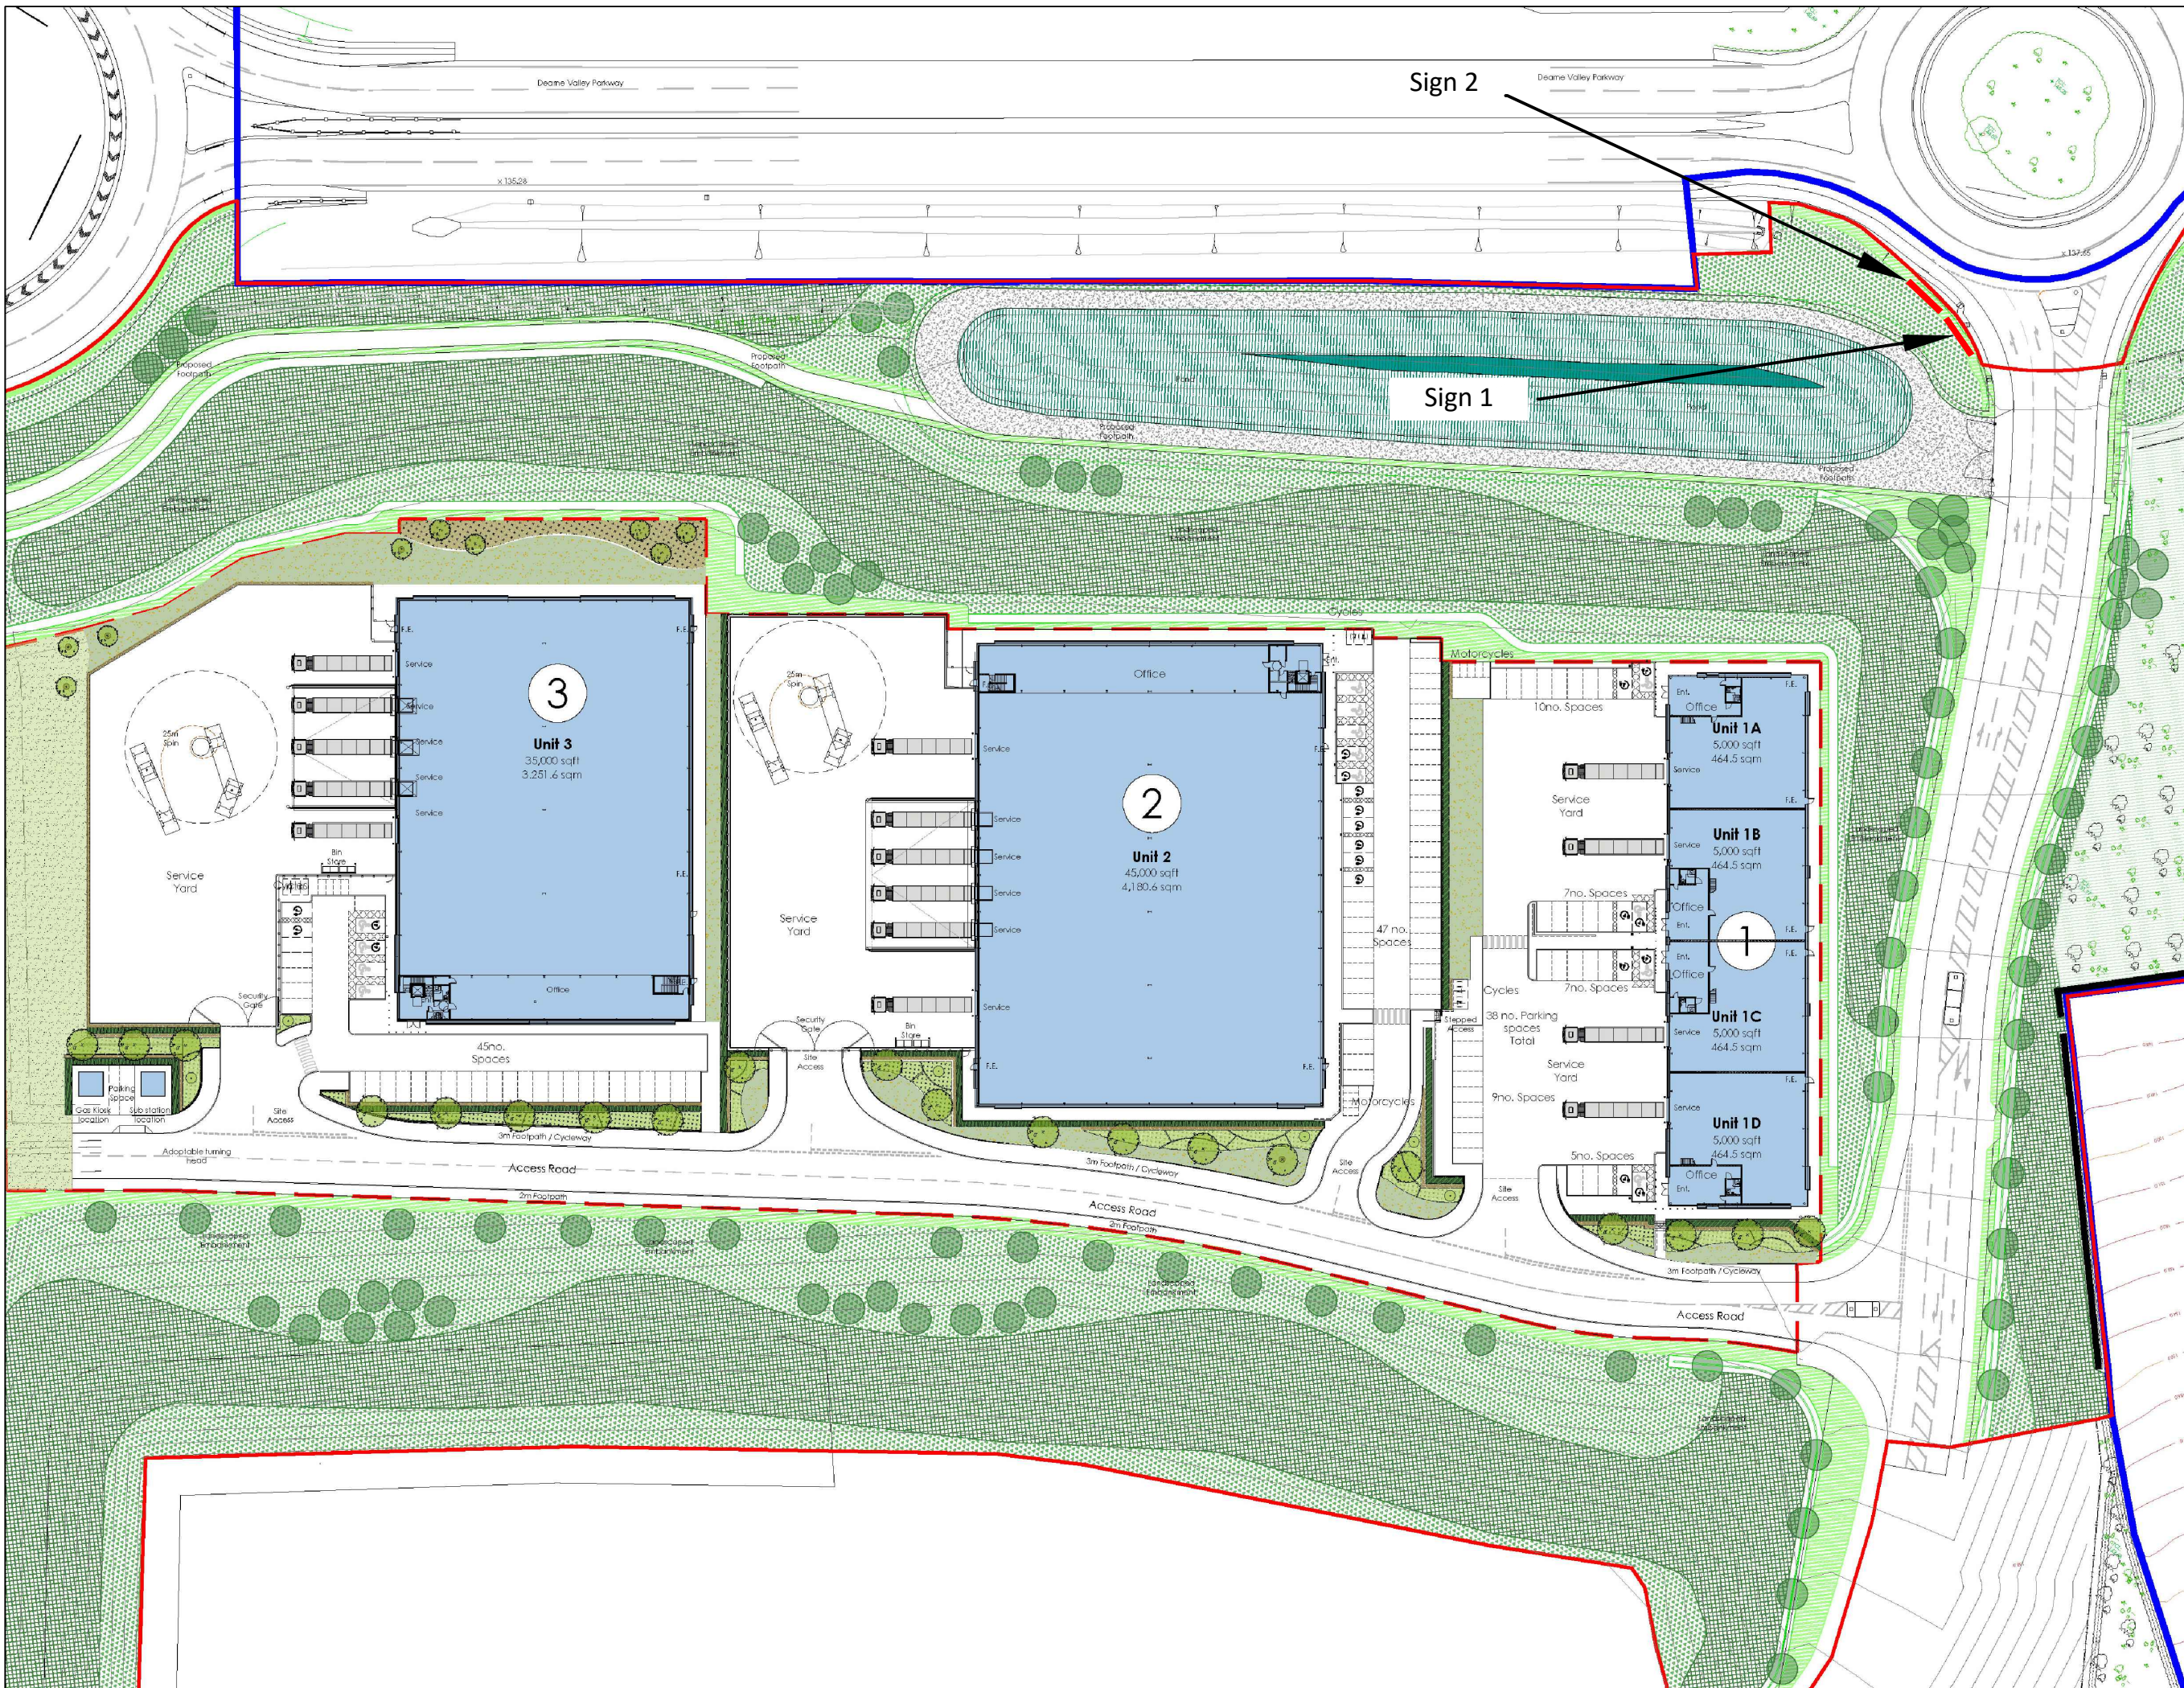

SITE NAME:-			
ROCKINGHAM			
TITLE:-			
PROPOSED SITE PLAN WITH SIGNAGE			
DEPT:-			
YORKSHIRE AND CENTRAL			
DRAWN	MR	CHKD	EH
DATE	22/04/2022	DATE	22/04/2022
Harworth			
Transforming Regenerating Revitalising			
harworthgroup.com			
Advantage House, Poplar Way, Catcliffe Rotherham, South Yorkshire, S60 5TR			
© 2022 Harworth Group The copyrights within this drawing belong to Harworth Group and the drawing may not be reproduced without prior written consent.			
SCALE:-			
NTS			
DRAWING No.		ACAD	
003/ROK/YAC/A3			
LAYOUT:-		A3	
LAYOUT 1			