


Notes:
PLANNING DRAWINGS, NOT TO BE USED FOR BUILDING REGULATIONS OR CONSTRUCTION PURPOSES

0 5m

Revision:--
Revision List:

Project Name: The Laithe, Haigh Lane
Drawing Title: Elevations- Existing
Drawing Number: 1049/TP/005
Scale: 1:100@A3


Date: Feb 12

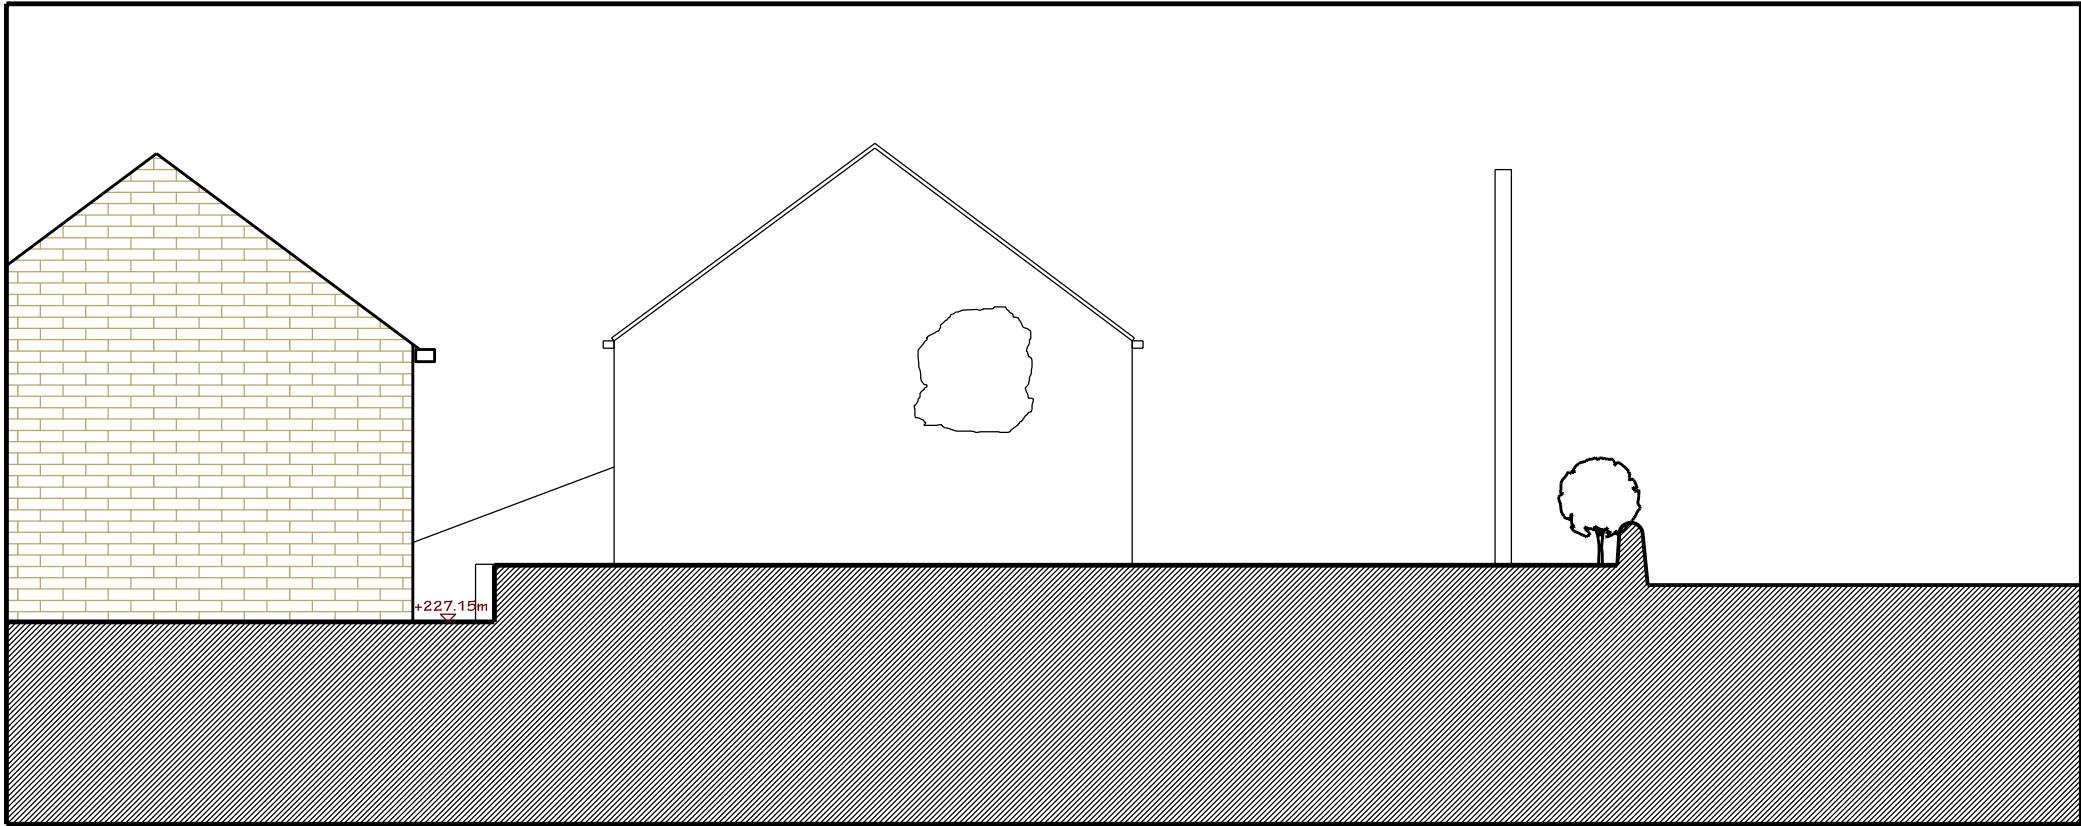

South Elevation - Existing

MATERIALS - EXISTING
Walls - coursed sandstone, random lengths & course height
Roof - natural stone slates
Windows - stained timber
External Doors - stained timber

LANDSCAPE
Dry stone boundary walls
Stone retaining walls to garden
Stone flag paving

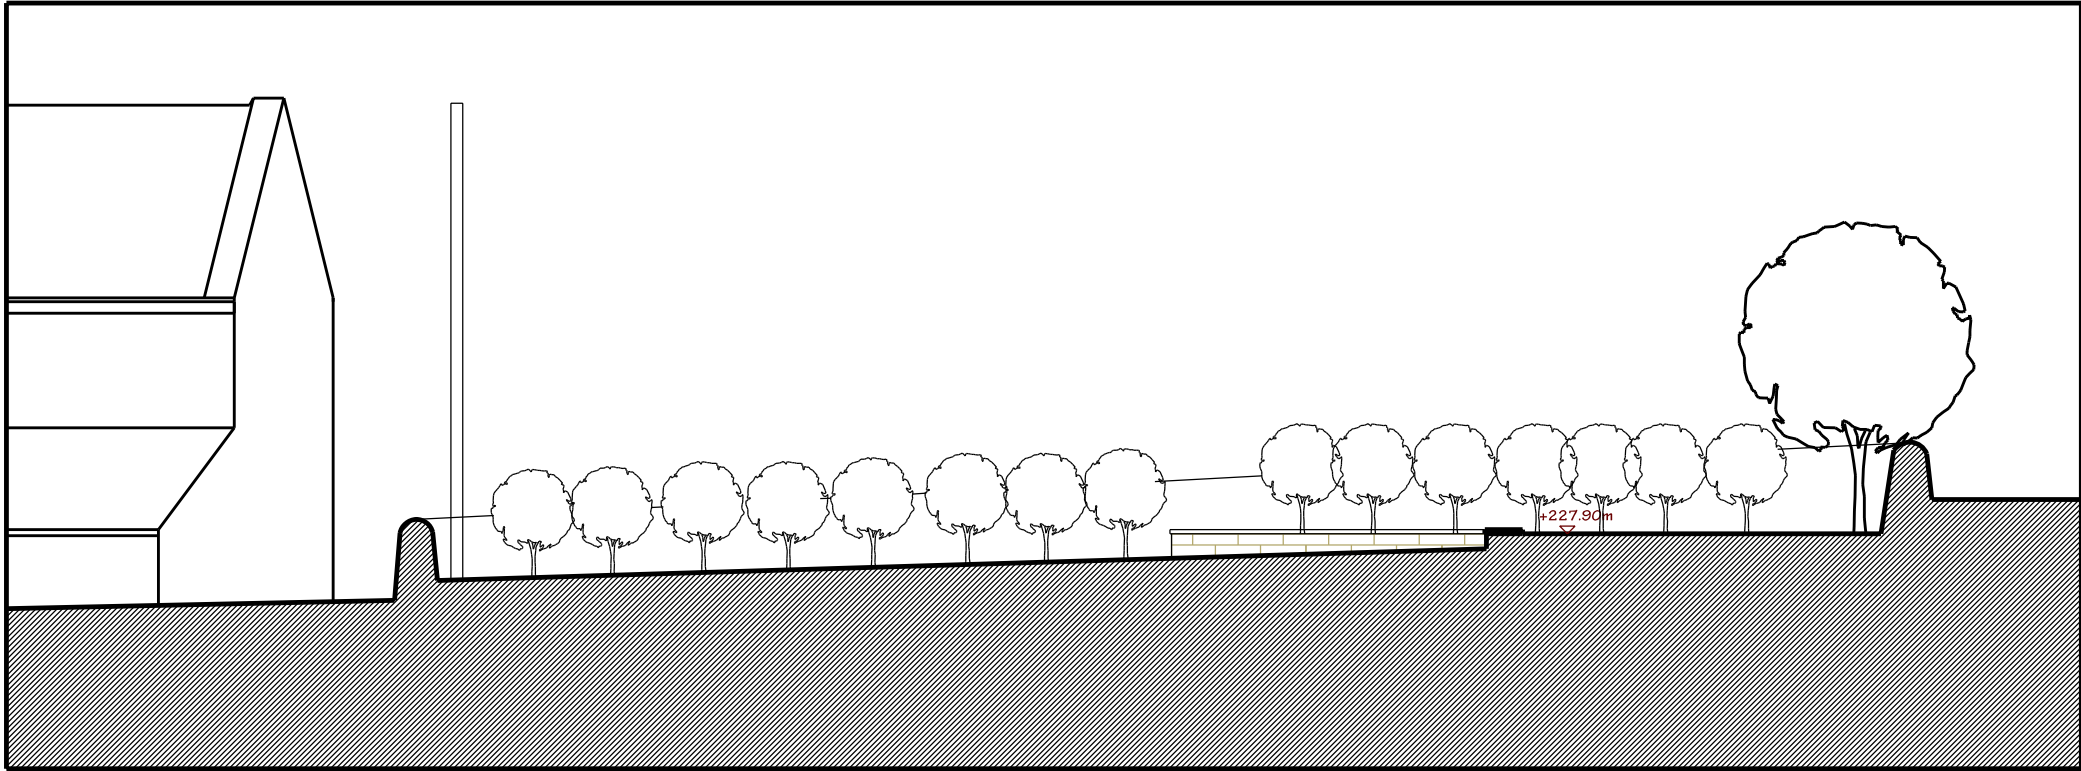

East Elevation - Existing