


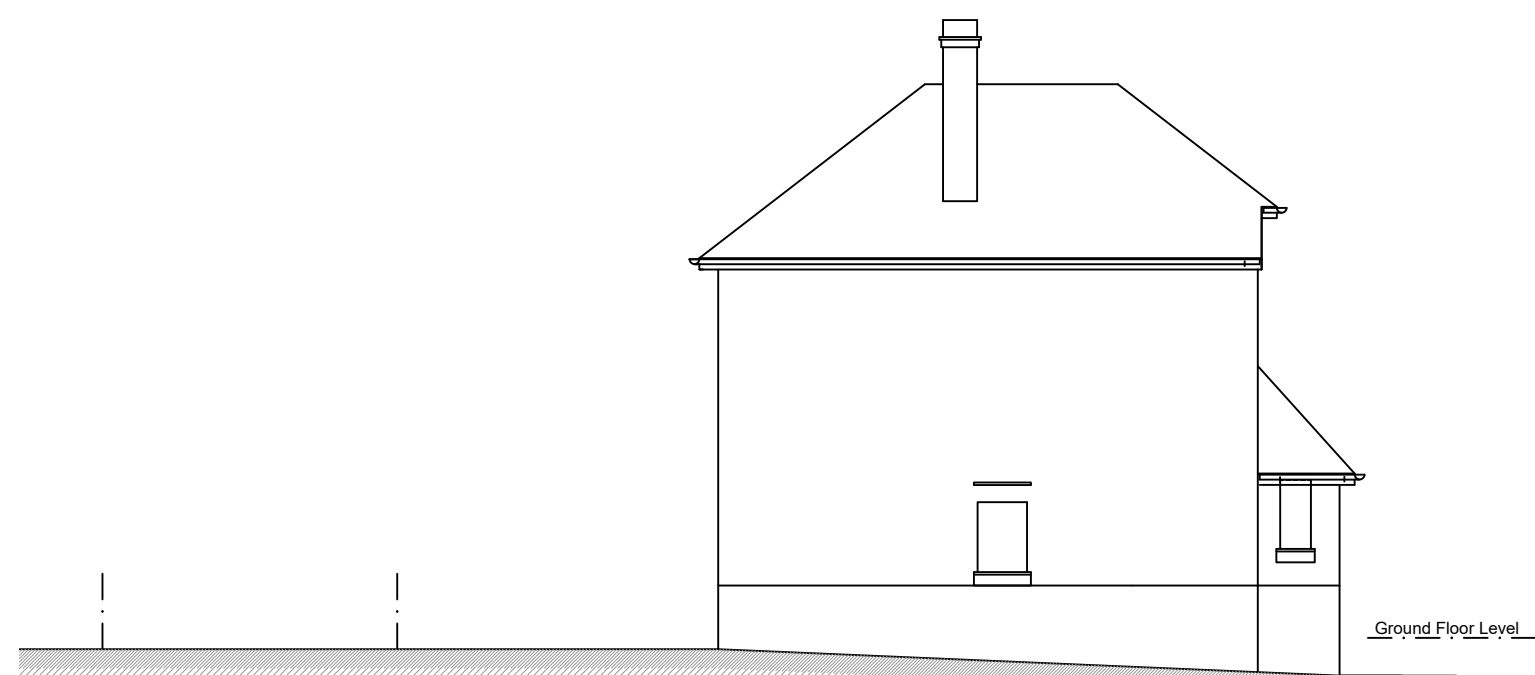


Side Elevation
As Existing

0 0.51m 2m 5m


1:100



Front Elevation
As Existing

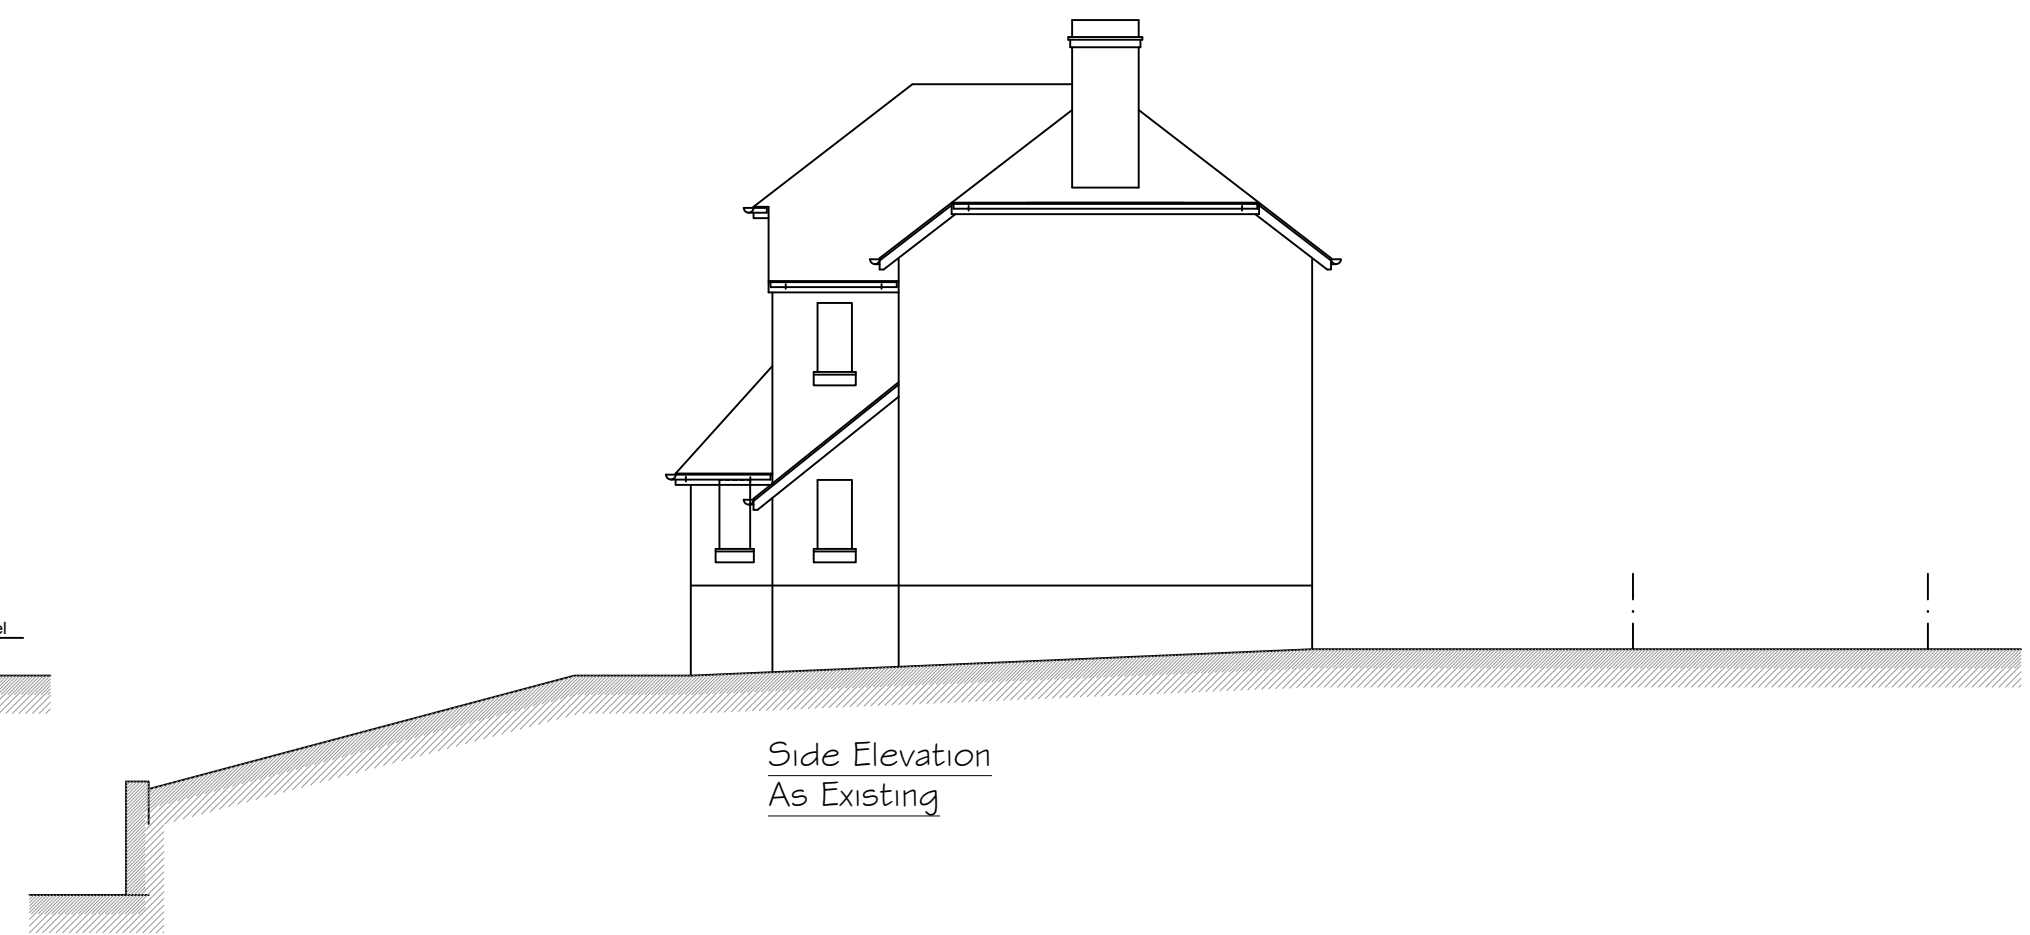


Side Elevation
As Existing

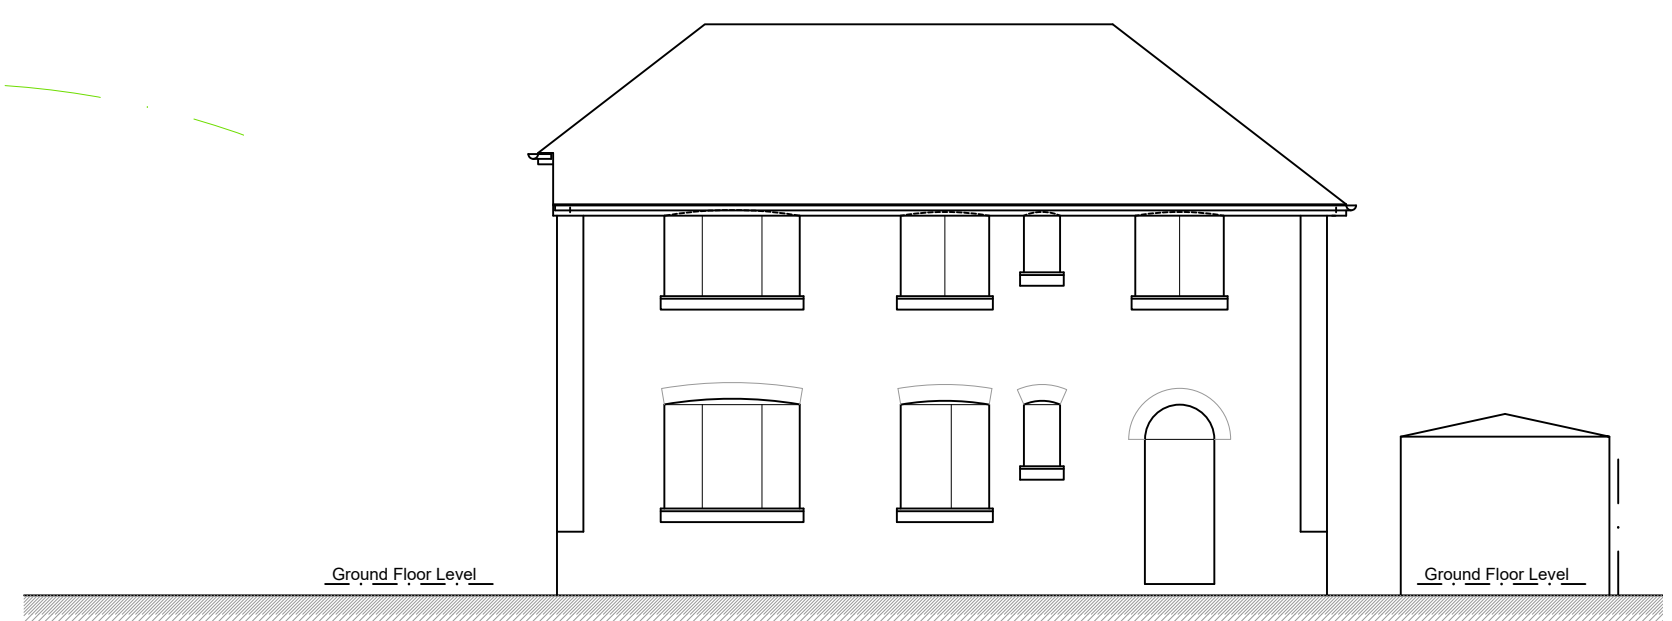

Rear Elevation
As Existing

Existing Materials


Existing Walls - Multi Red Brckwork & light render
Existing Roof - Roof Slate
Existing External Windows - White framed
Existing External Doors - White UPVC & Composite
Existing Rainwater Goods - Grey Plastic
Existing Fascias - Black Timber

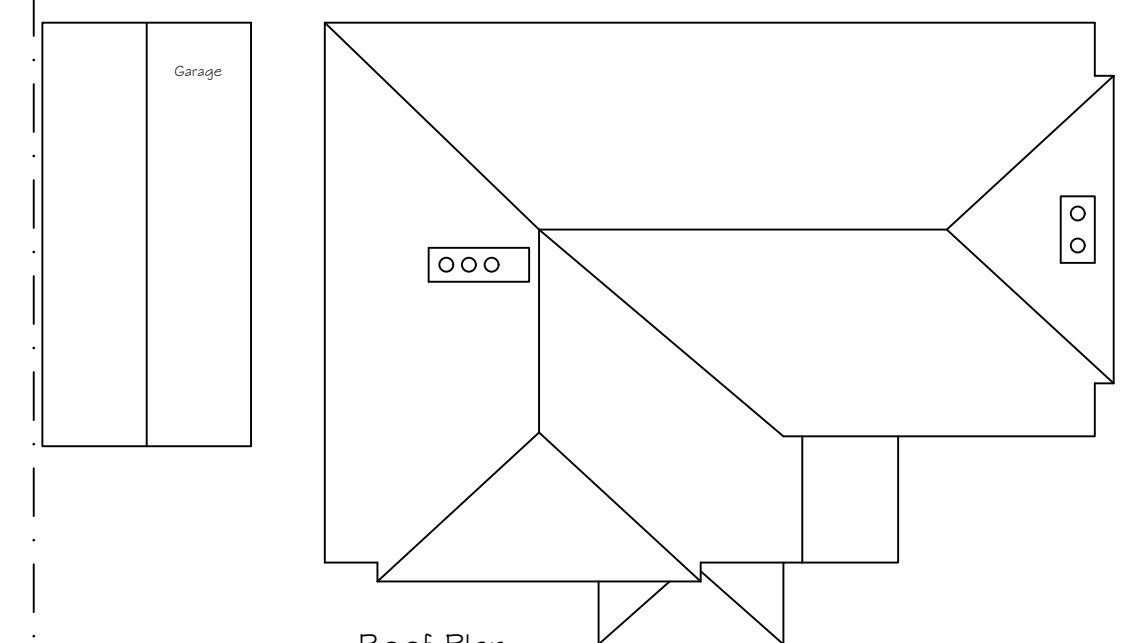

Roof Plan
As Existing

0 0.51m 2m 5m

1:100

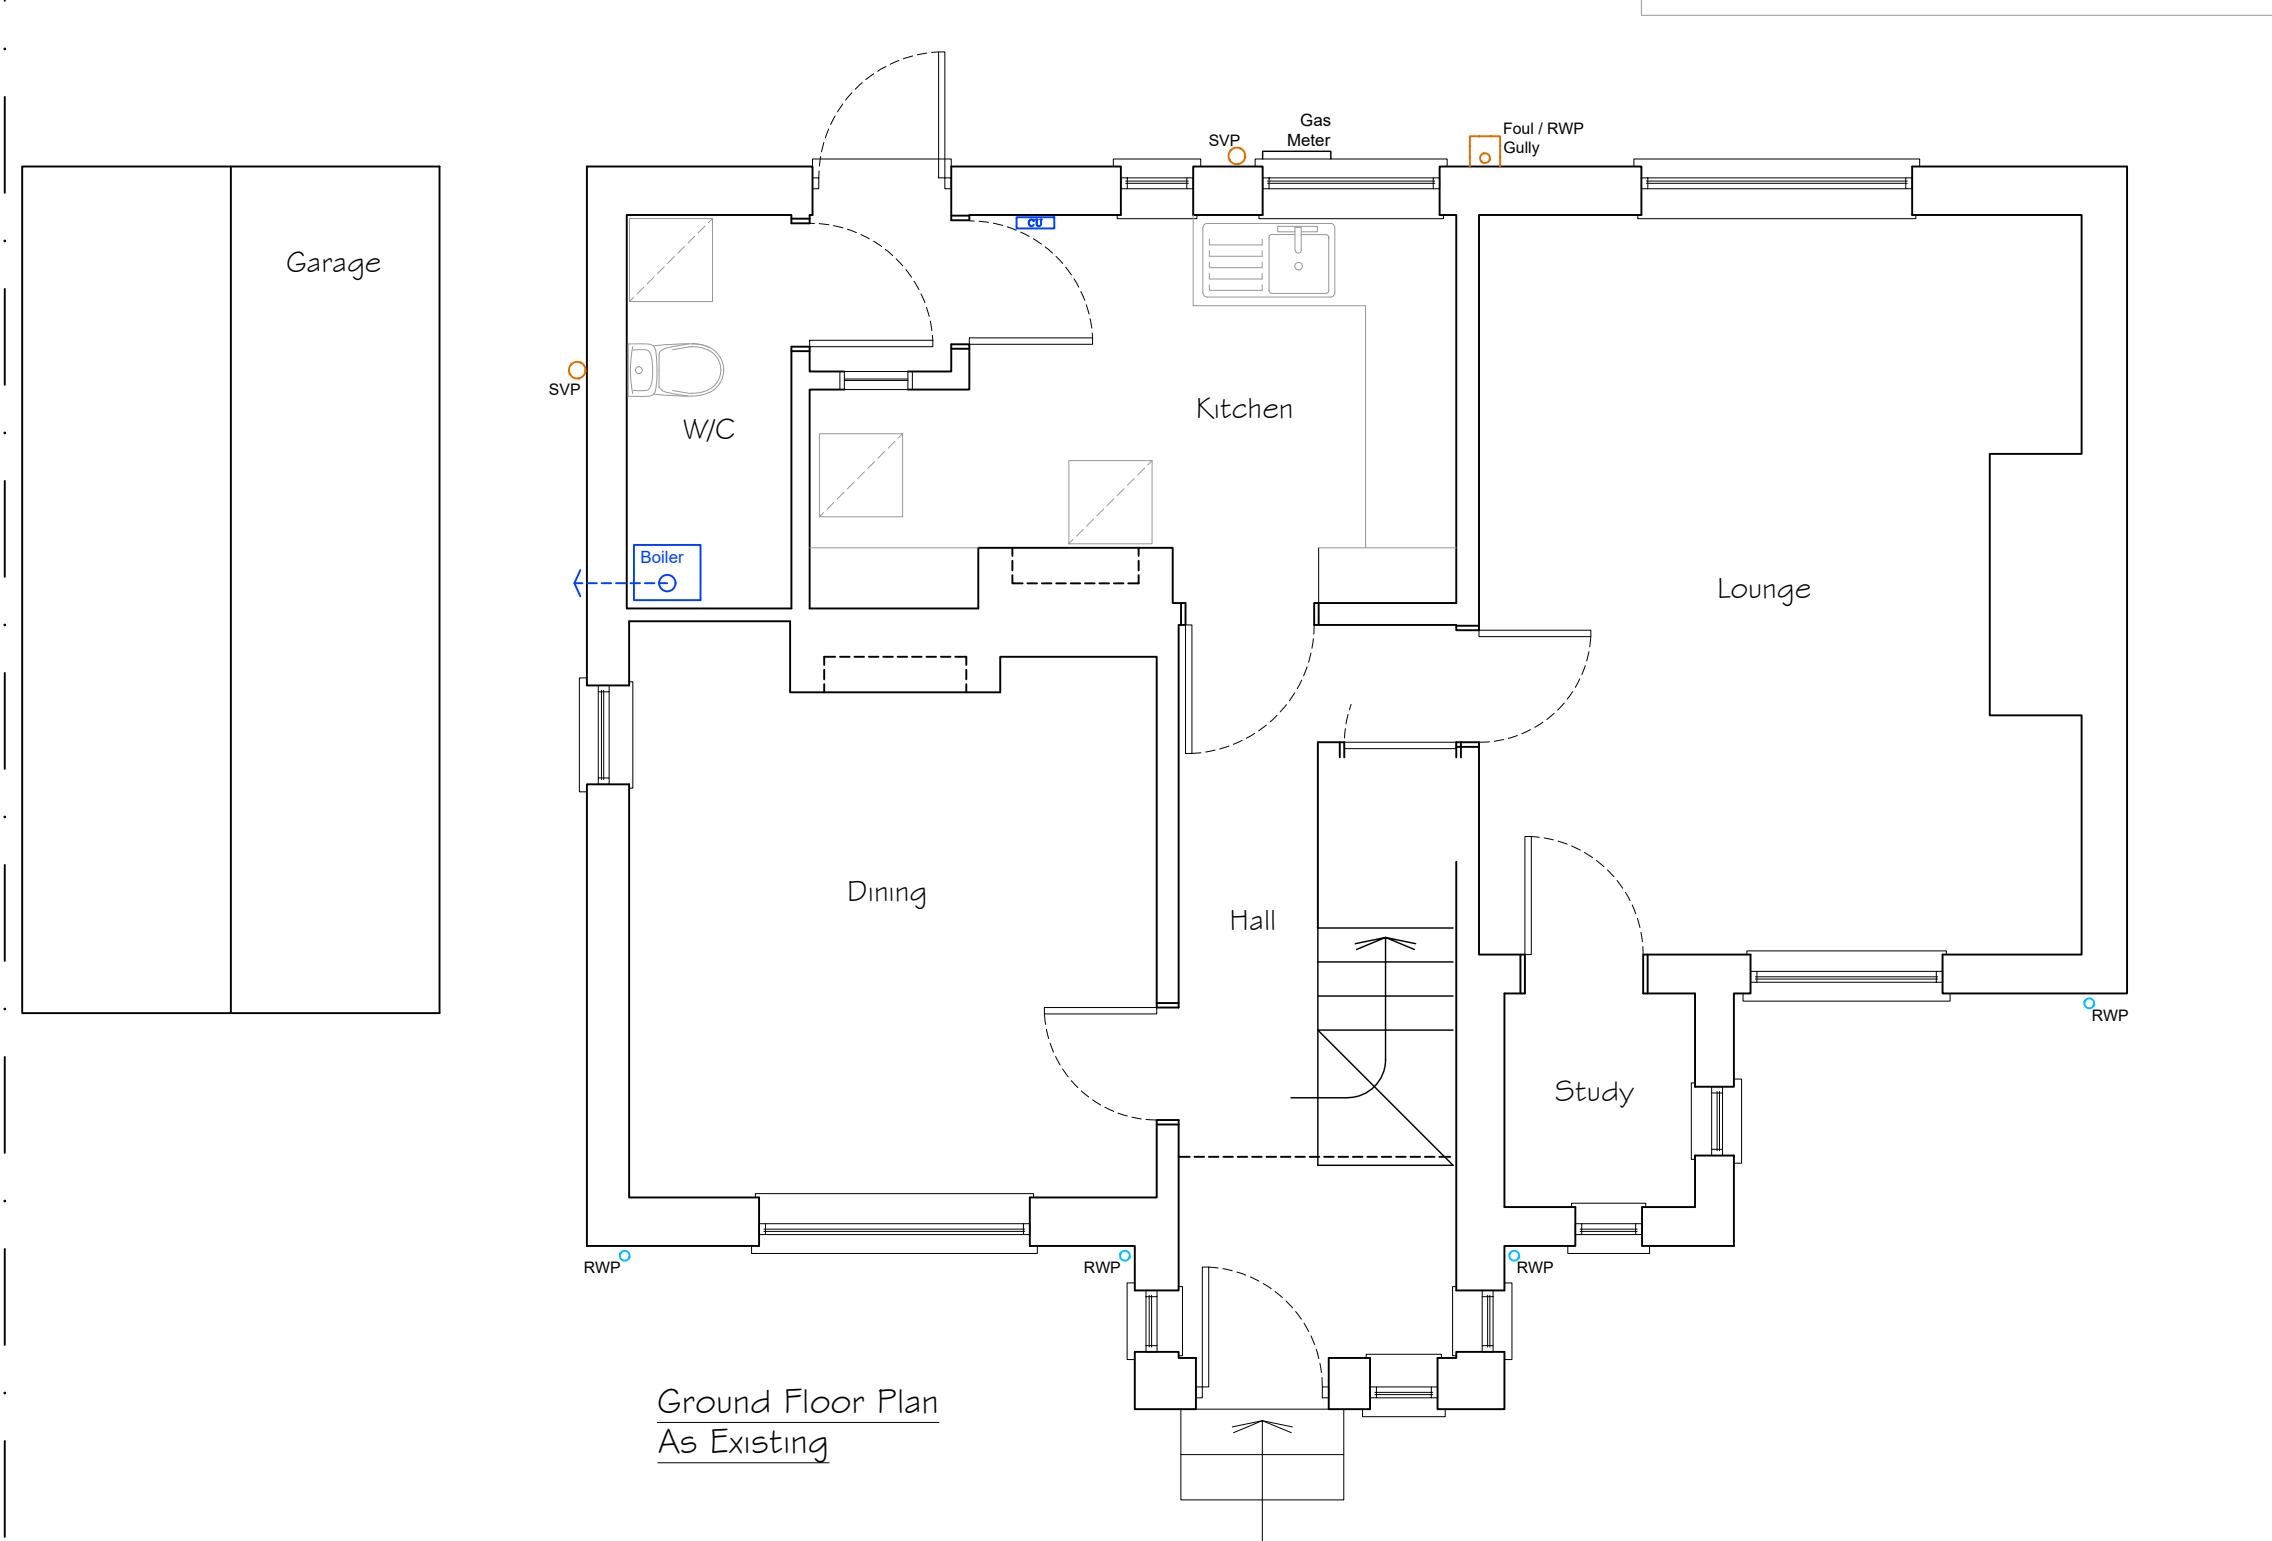

Ground Floor Plan
As Existing

0 0.5m 1m 2m 5m

1:50

DATE	NOTES	BY	REV
07/12/22	For Planning	MS	A
22/03/22	Planning Amendments	MS	B



Phone: 0114 350 3415 Email: info@cka.design www.ckarchitecturalsheffield.co.uk

PROJECT TITLE Proposed Side & Rear Extension's, Plus Internal Remodeling	CLIENT BARRY, 70 Church Street, Brierley, S72 9JG.	CHK JG	DRAWN BY MS
DRAWING STAGE Planning	SCALE 1:50/100 @ A1	REV B	SHT 001
SHEET TITLE Plans & Elevations as Existing	PROJECT NUMBER S72-3384		