


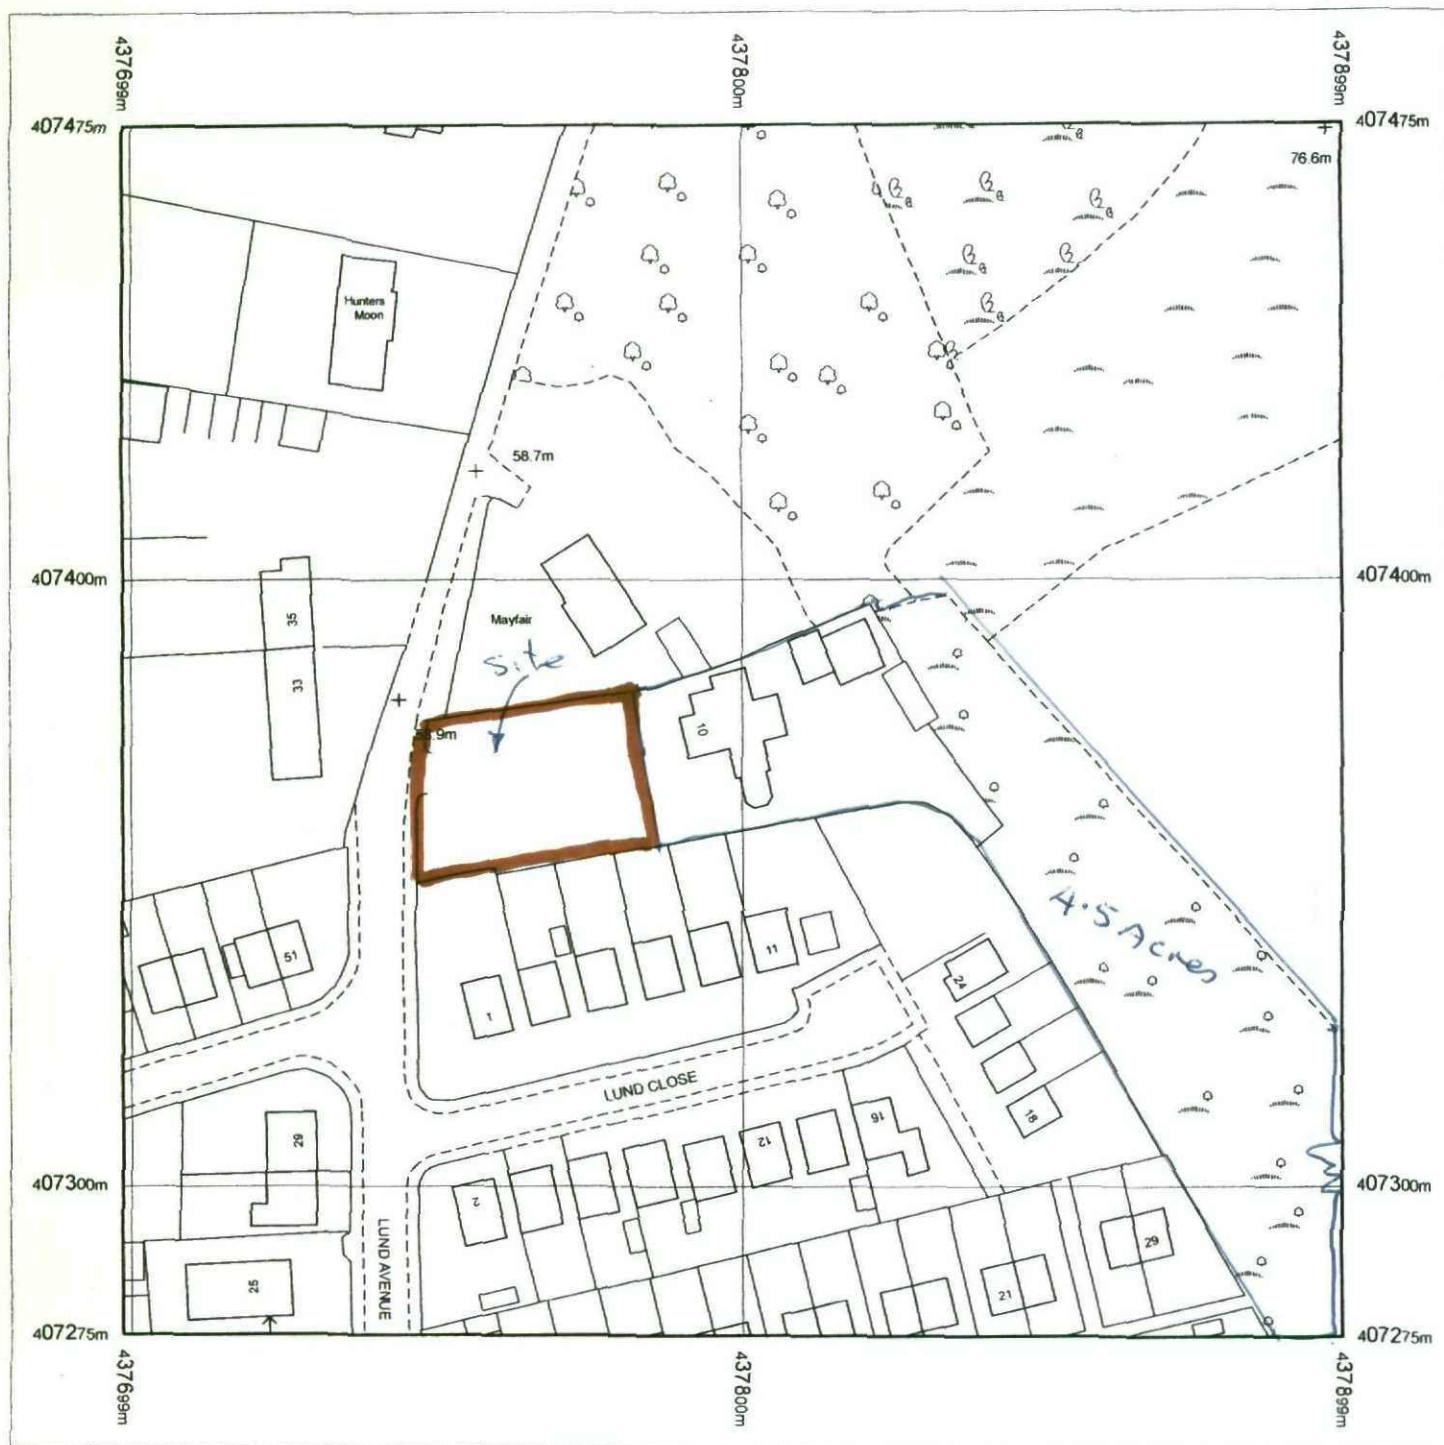


Produced 22.03.2010 from the Ordnance Survey National Geographic Database and incorporating surveyed revision available at this date. © Crown Copyright 2010.

Reproduction in whole or part is prohibited without the prior permission of Ordnance Survey.

Ordnance Survey, the OS Symbol and OS Sitemap are registered trademarks of Ordnance Survey, the national mapping agency of Great Britain.

The representation of a road, track or path is no evidence of a right of way.

The representation of features as lines is no evidence of a property boundary.

 

Scale 1:1250

Supplied by: **Blackwell M and D C**
Serial number: 02341000
Centre coordinates: 437798.63 407375.25


Further information can be found on the OS Sitemap Information leaflet or the Ordnance Survey web site:
www.ordnancesurvey.co.uk

10 LUND AVENUE

LUNDWOOD

BARNSELY

S71 5NP

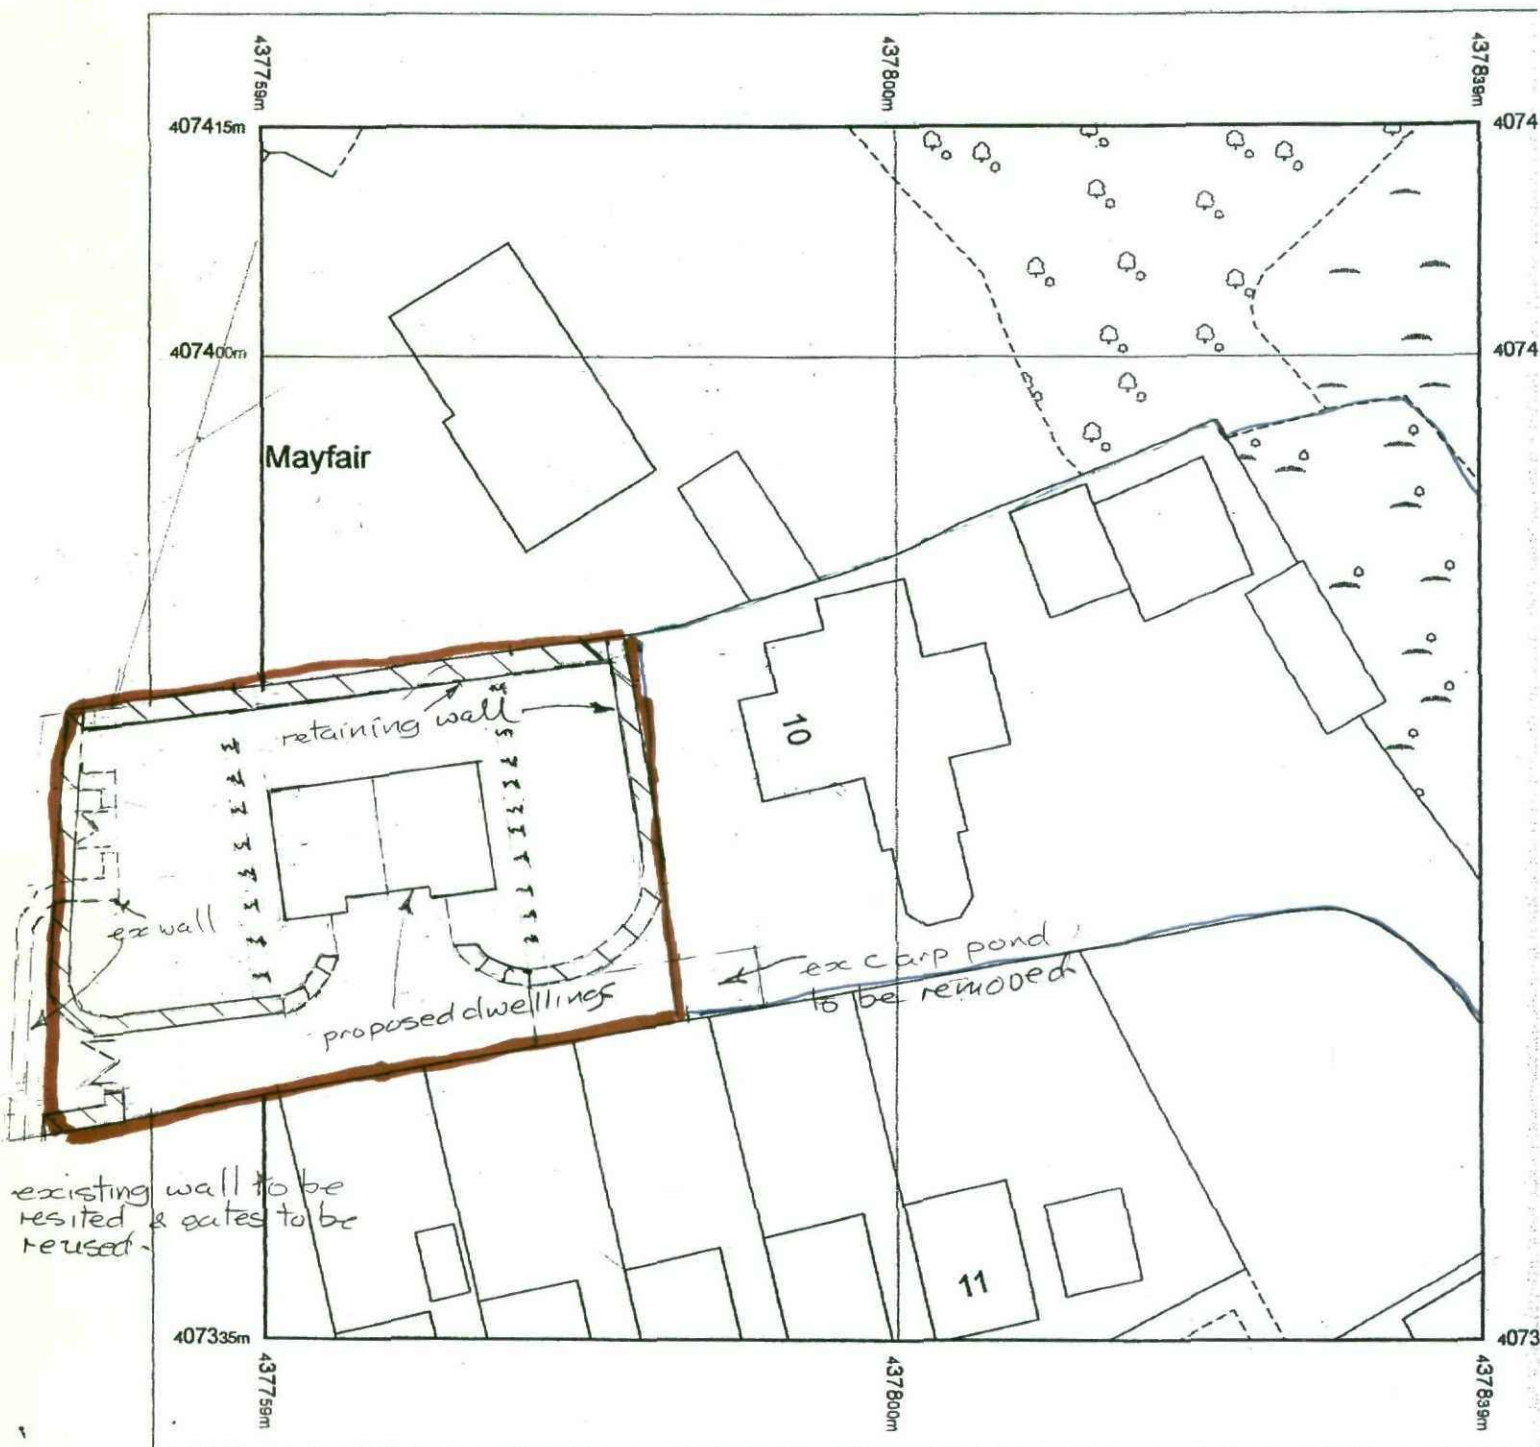

Produced 22.03.2010 from the Ordnance Survey National Geographic Database and incorporating surveyed revision available at this date. © Crown Copyright 2010.


Reproduction in whole or part is prohibited without the prior permission of Ordnance Survey.

Ordnance Survey, the OS Symbol and OS Sitema are registered trademarks of Ordnance Survey, the national mapping agency of Great Britain.

The representation of a road, track or path is no evidence of a right of way.

The representation of features as lines is no evidence of a property boundary.

Part or all of this OS Sitema is enlarged from mapping produced at one or more of the following scales: 1:1250, 1:2500, 1:10000.

 

Supplied by: **Blackwell M and D C**
Serial number: 02341100
Centre coordinates: 437798.63 407375.25


Further information can be found on the OS Sitema Information leaflet or the Ordnance Survey web site:
www.ordnancesurvey.co.uk

10 LUND AVENUE

LUNDWOOD


BARNSELEY

S71 5NP

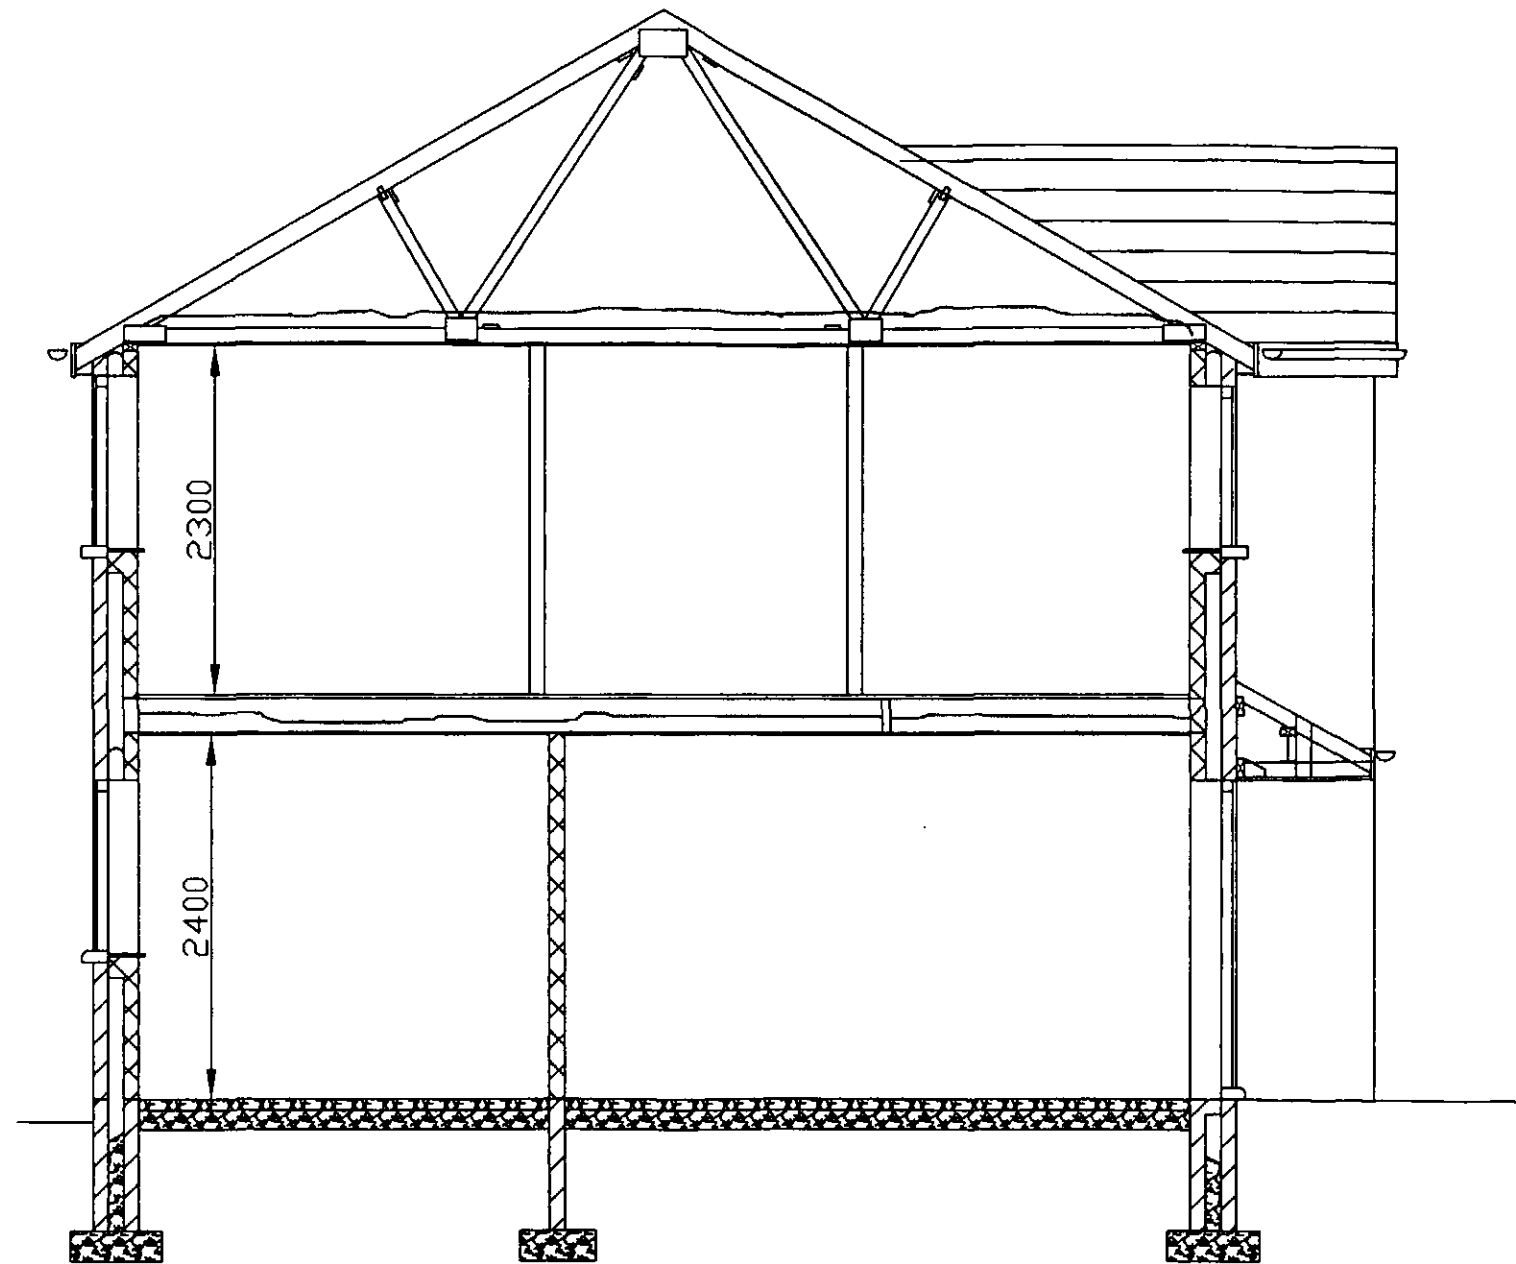


Section A - A


Date 26:4:2010 Scale 1 : 50	Client Mr. John Clare 10 Lund Avenue Lundwood Barnsley S71 5NP	PROPOSAL Proposed Semi Det Houses	Revisions Date	Client M. Whyke M.R.I.C.S 9 Witham Court Higham Barnsley S75 1PX
--	---	---	---------------------------------	---

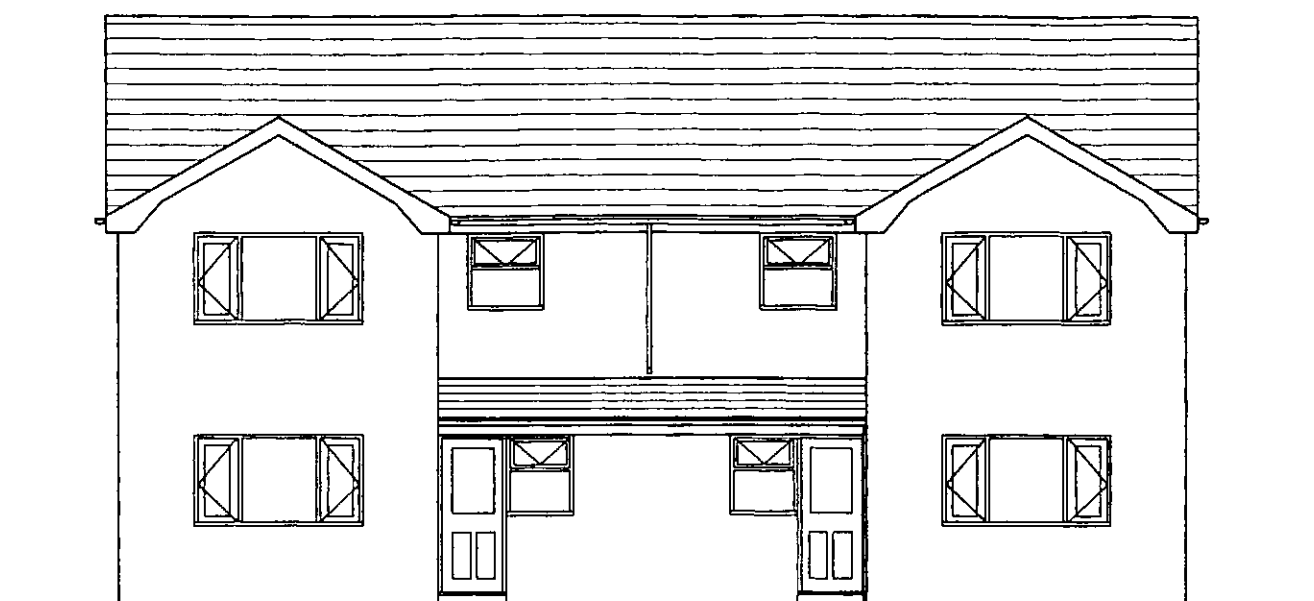


Front Elevation

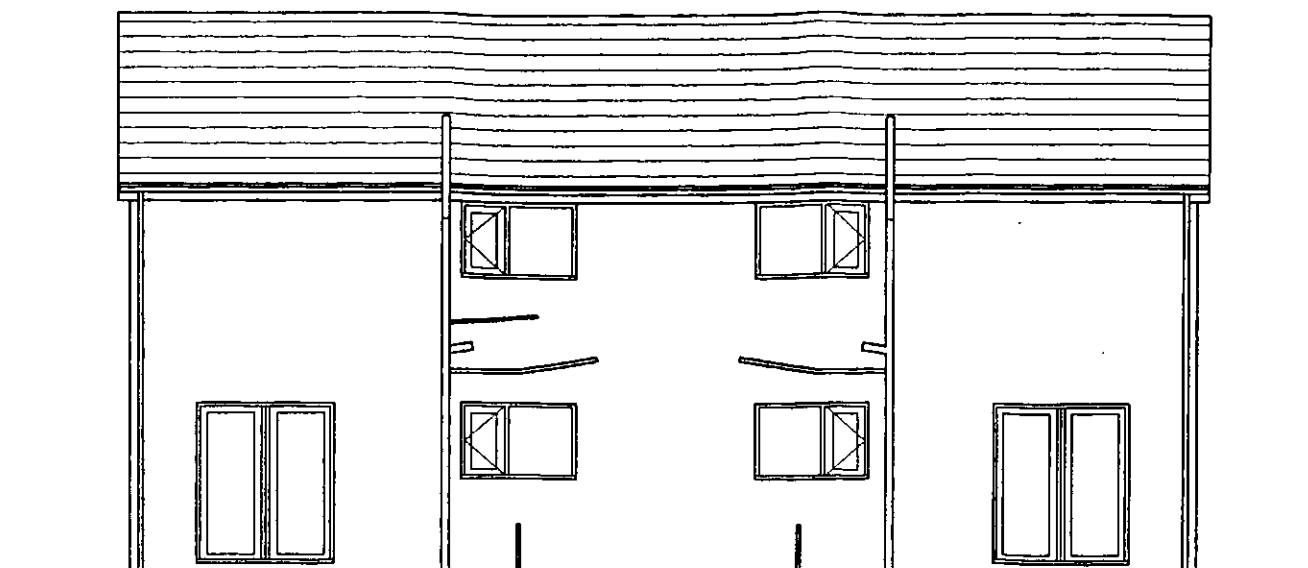

Rear Elevation

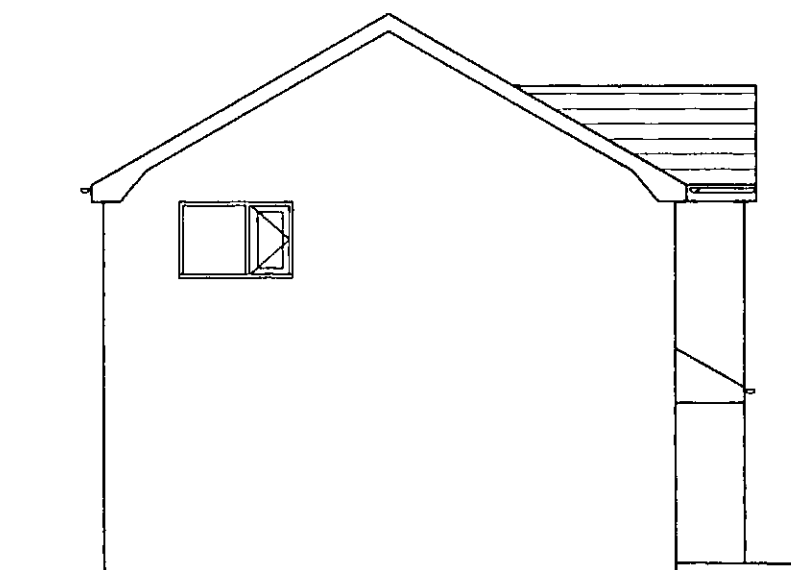

Front Elevation

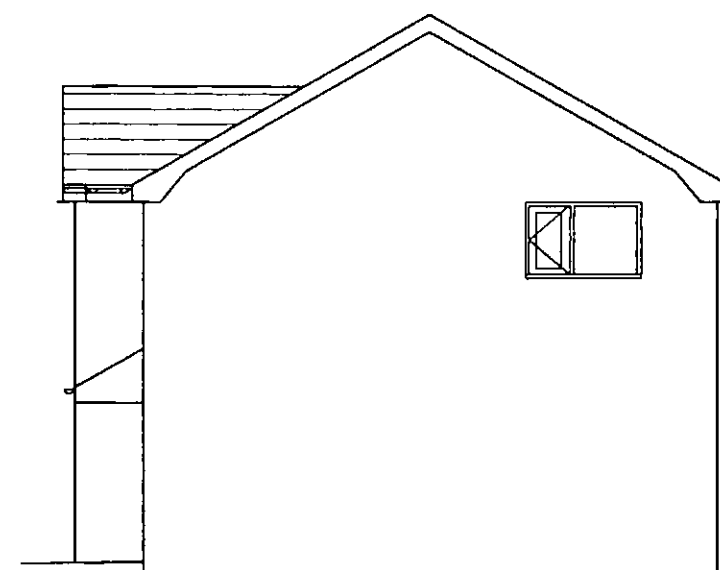

Rear Elevation

Date 26:4:2010

Scale 1 : 100

Client

Mr. John Clare
10 Lund Avenue
Lundwood
Barnsley S71 5NP

PROPOSAL


Proposed Semi Det Houses

Revisions

Date

Client

M. Whyke M.R.I.C.S
9 Witham Court
Higham
Barnsley S75 1PX

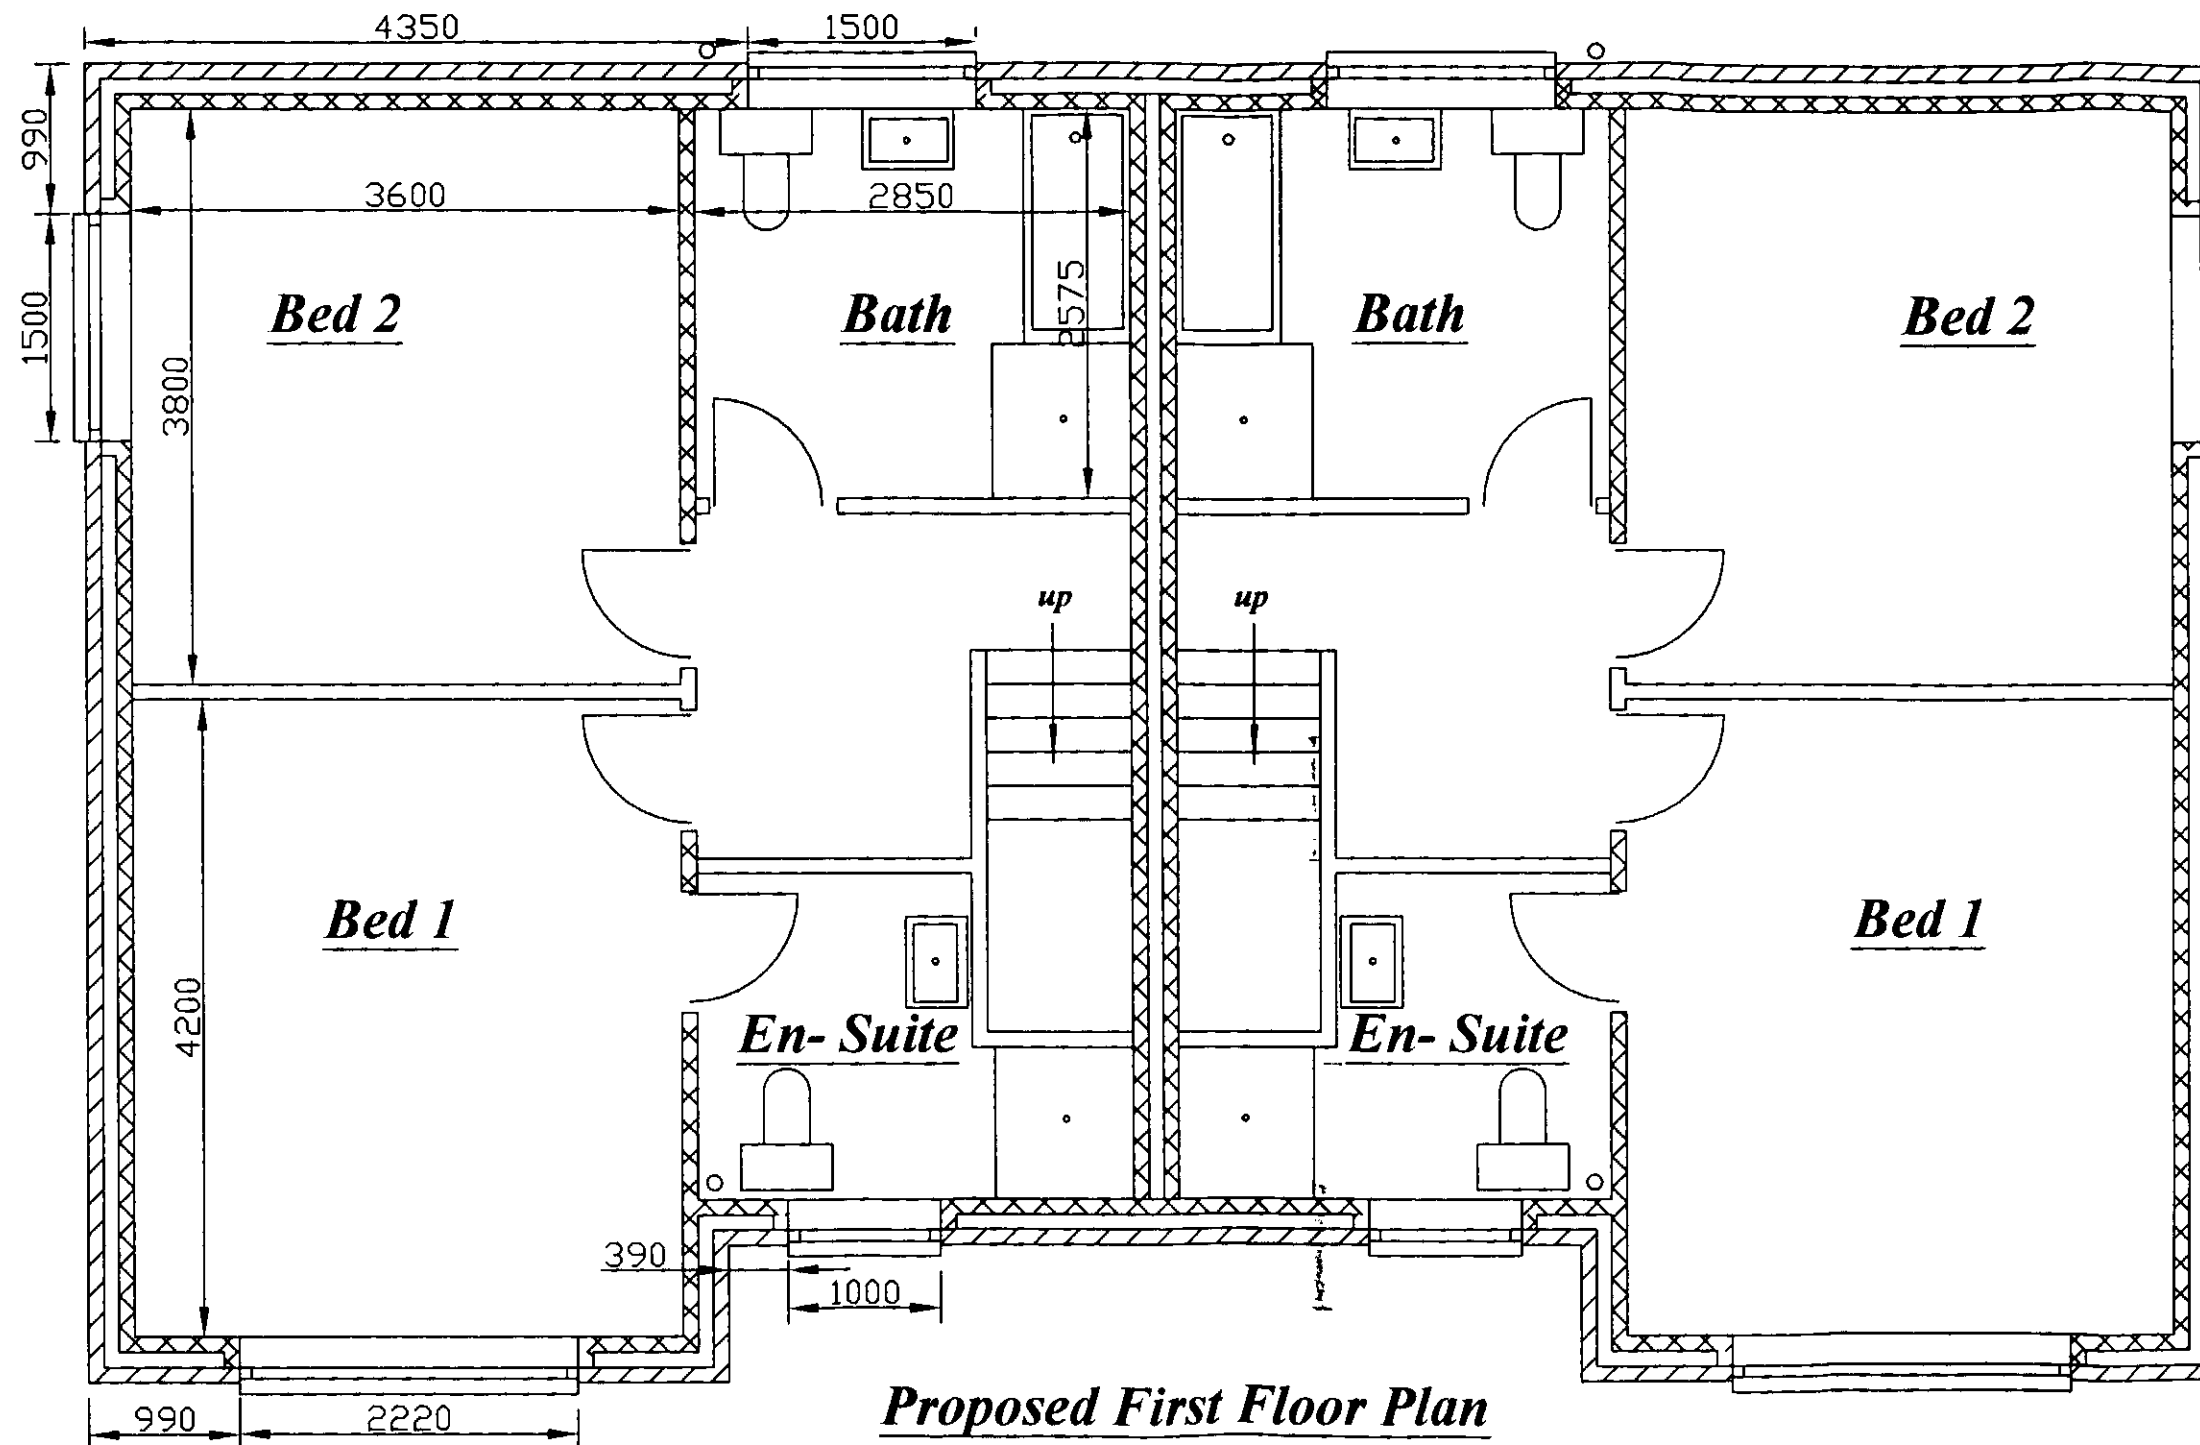

Date 26:4:2010


Scale 1 : 50

Client
Mr. John Clare
10 Lund Avenue
Lundwood
Barnsley S71 5NP

PROPOSAL
Proposed Semi Det Houses

Revisions
Date

Client
M. Whyke M.R.I.C.S
9 Witham Court
Higham
Barnsley S75 1PX

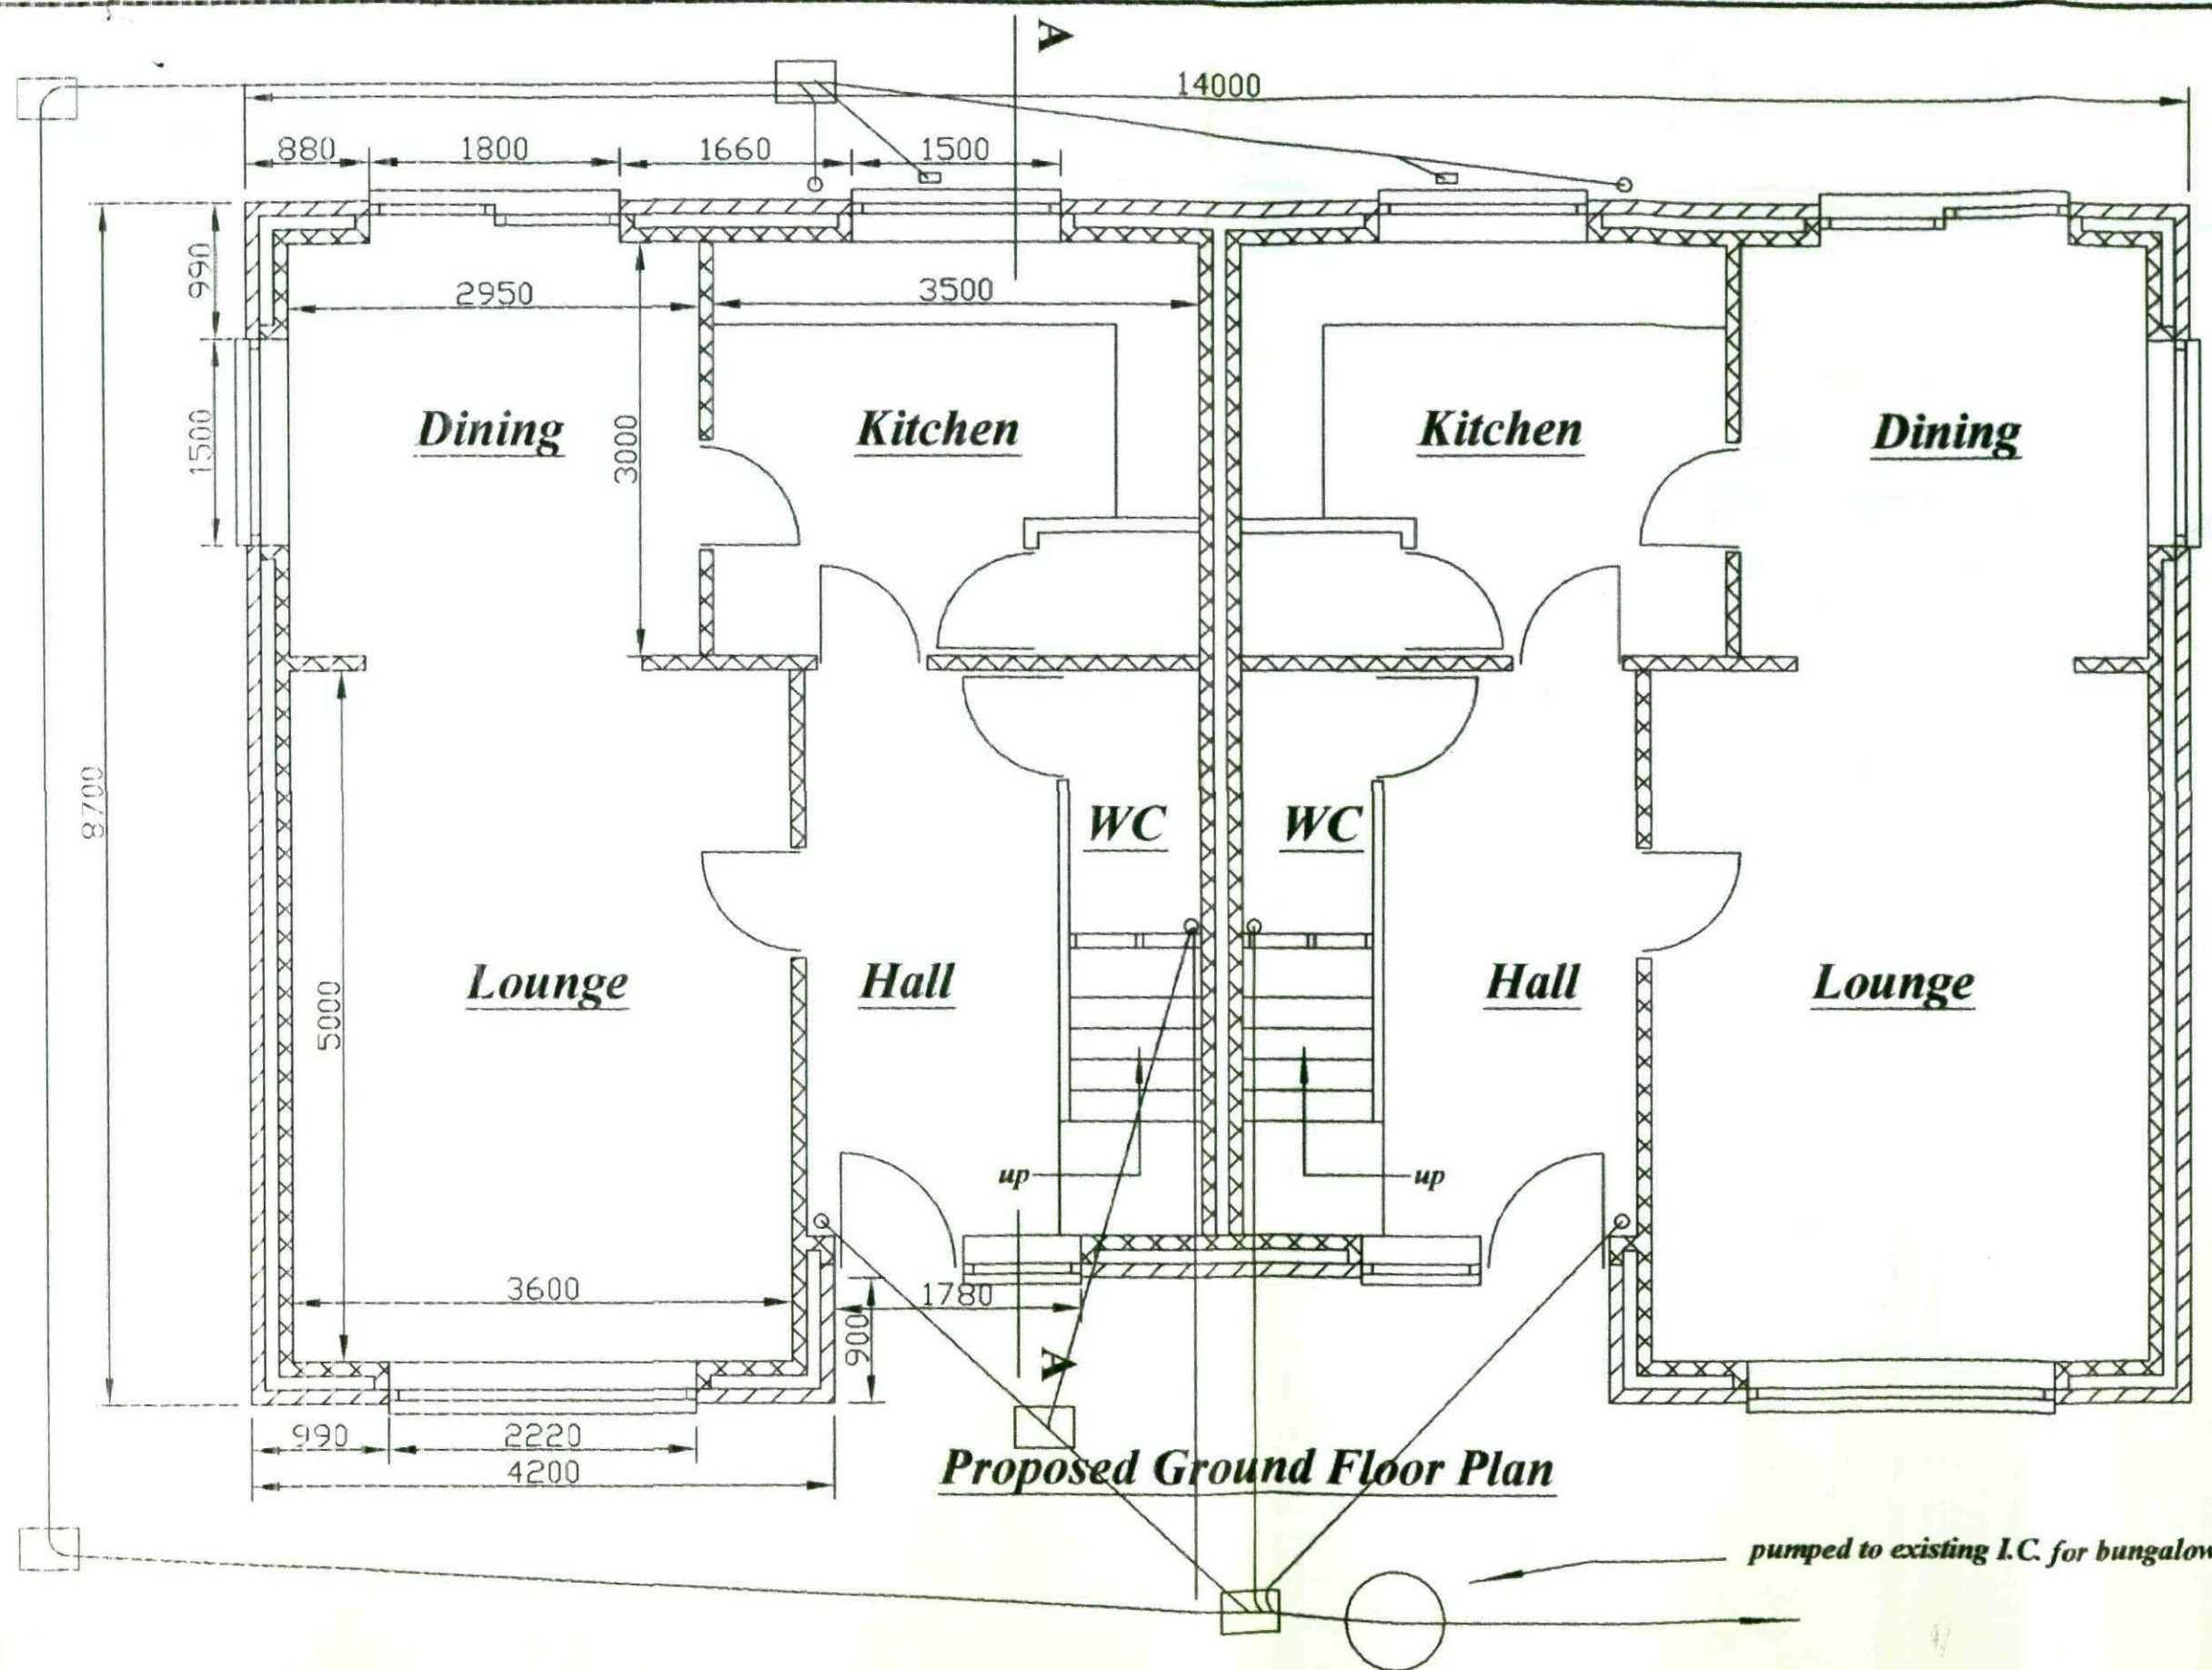

Date 26:4:2010

Client
 Mr. John Clare
 10 Lund Avenue
 Lundwood
 Barnsley S71 5NP

PROPOSAL
 Proposed Semi Det Houses


Revisions
 Date

Client
 M. Whyke M.R.I.C.S
 9 Witham Court
 Higham
 Barnsley S75 1PX


Scale 1 : 50

G.L.	103.420
D.P.e	103.520
cill	104.570
soffit	106.120
ridge	107.600


cill level	101.180
soffit "	102.170
ridge "	104.270

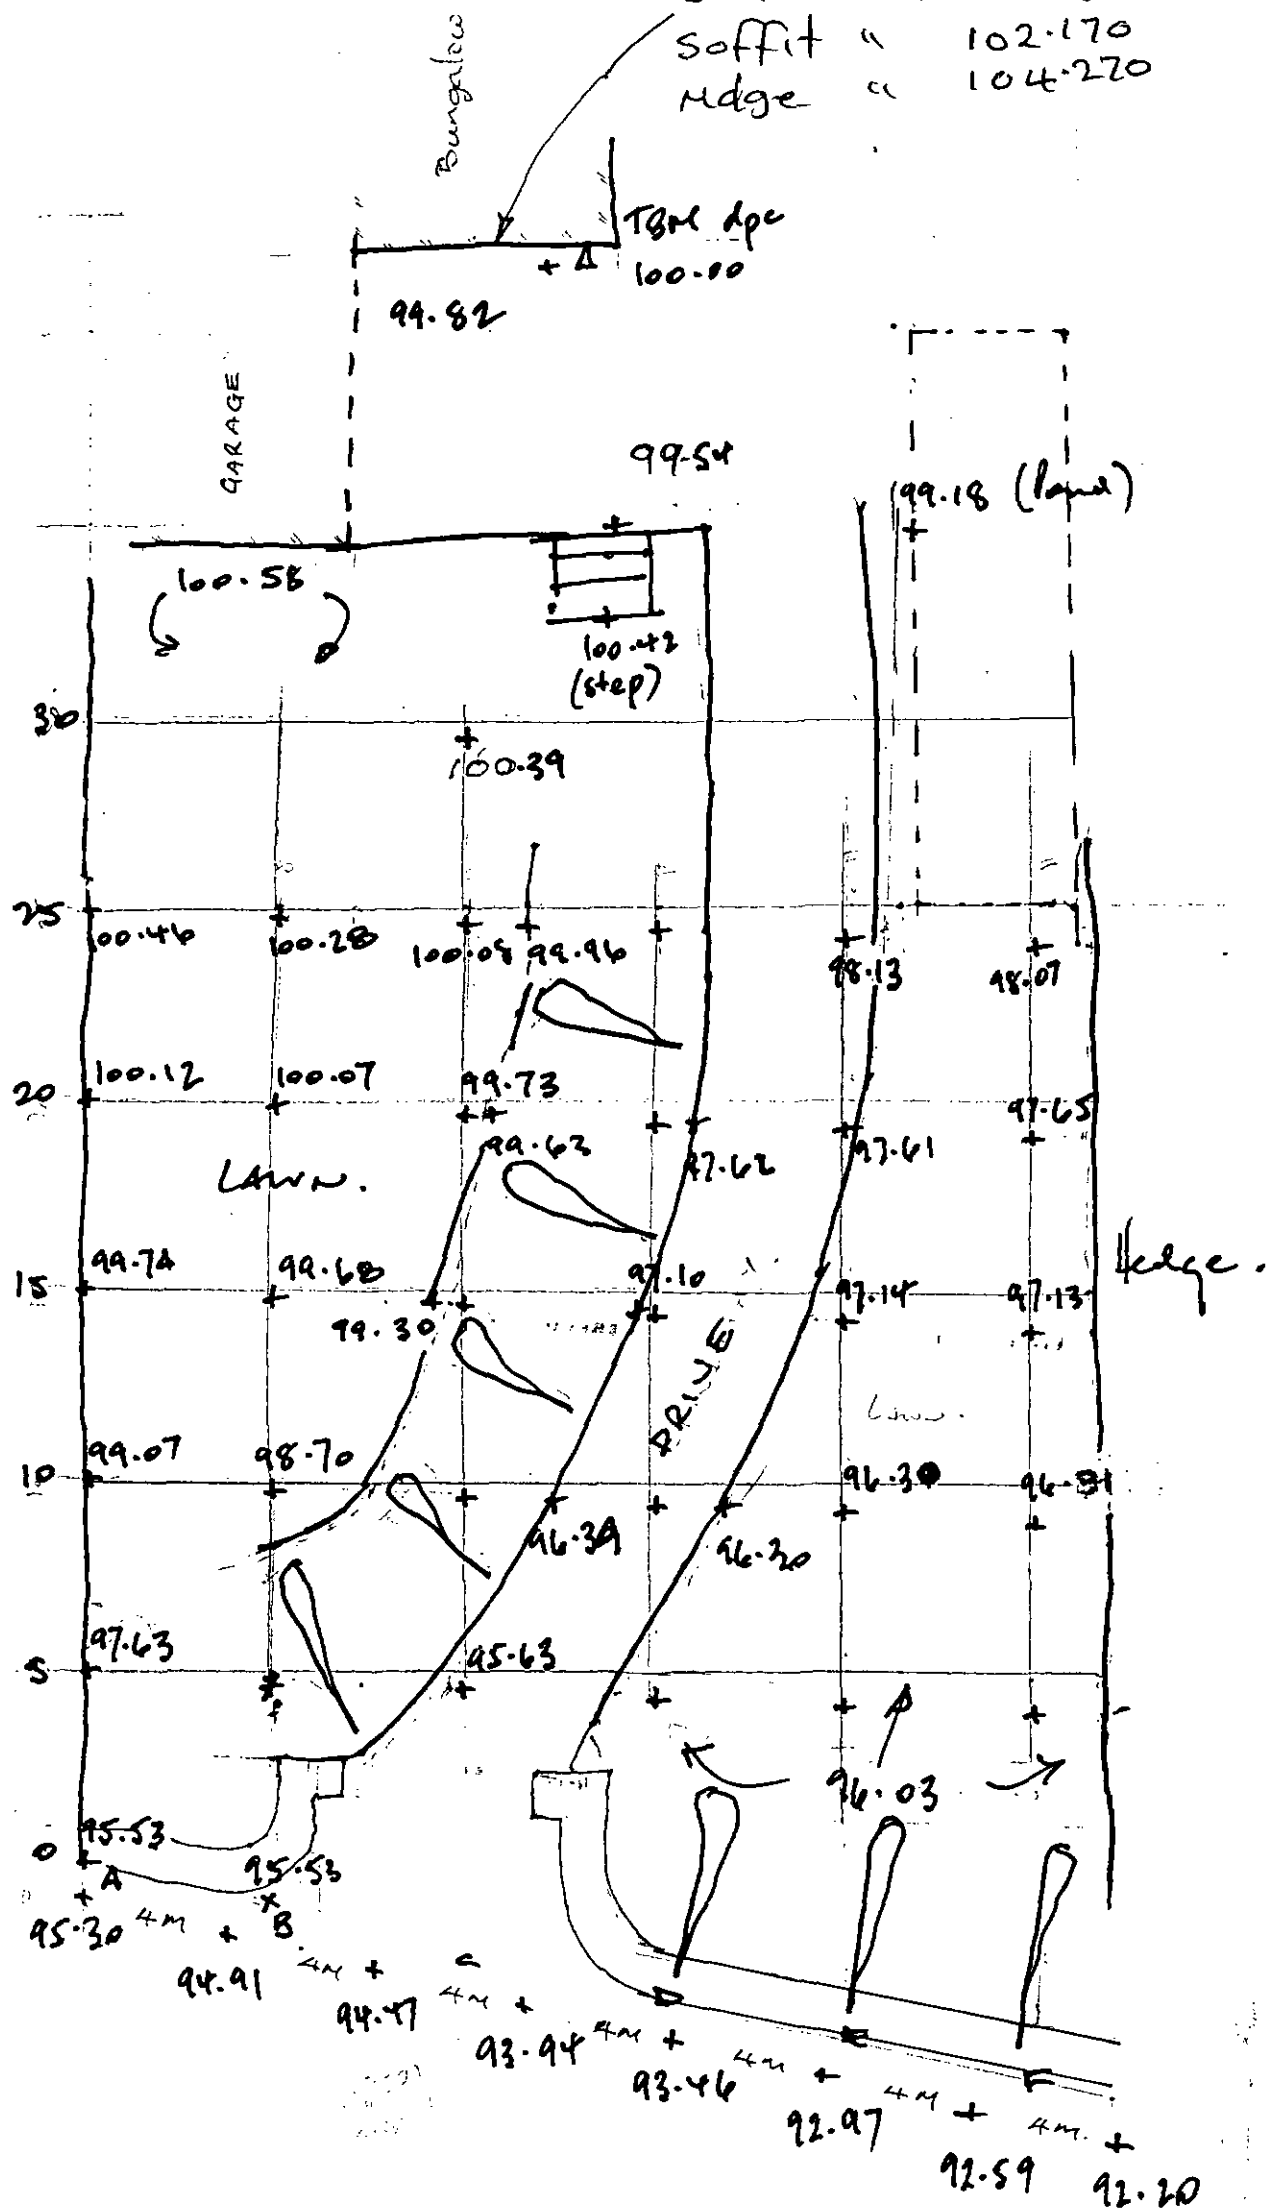


Scale 1:200

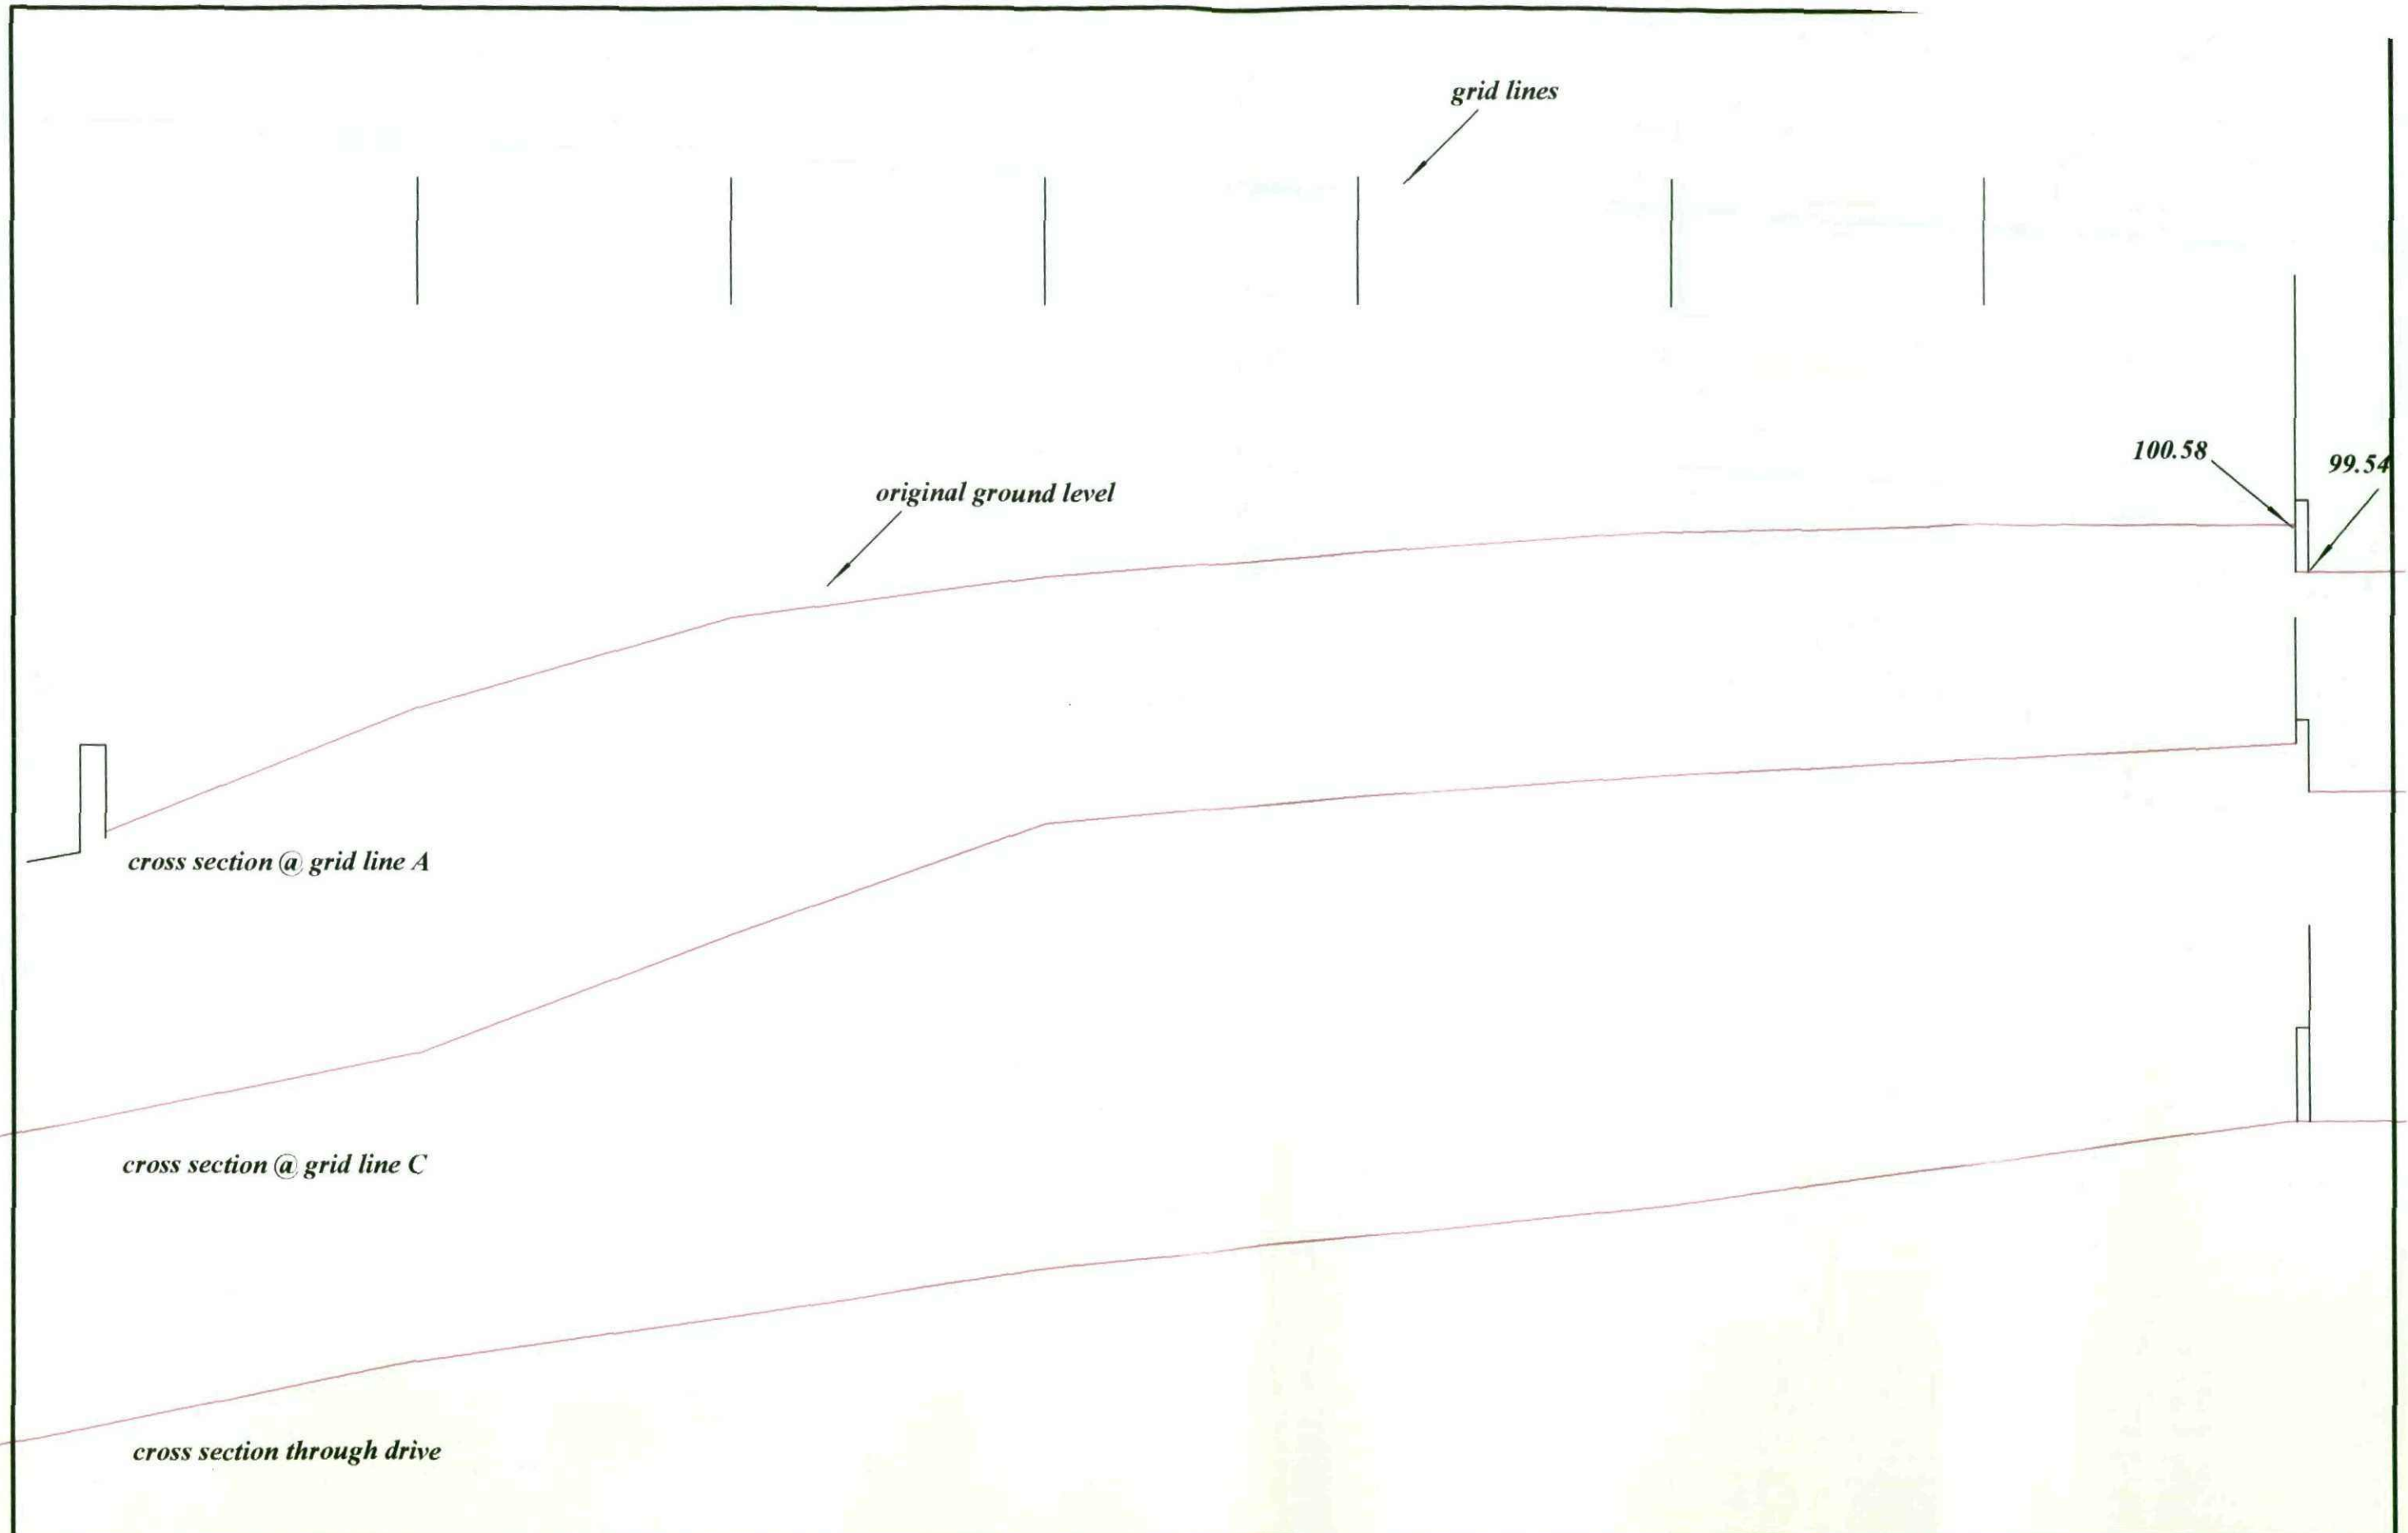


<u>Date</u> 26:4:2010 <u>Scale 1 : 100</u>	<u>Client</u> Mr. John Clare 10 Lund Avenue Lundwood Barnsley S71 5NP	<u>PROPOSAL</u> Proposed Semi Det Houses	<u>Revisions</u> <u>Date</u>	<u>Client</u> M. Whyke M.R.I.C.S 9 Witham Court Higham Barnsley S75 1PX
---	---	---	---------------------------------	---

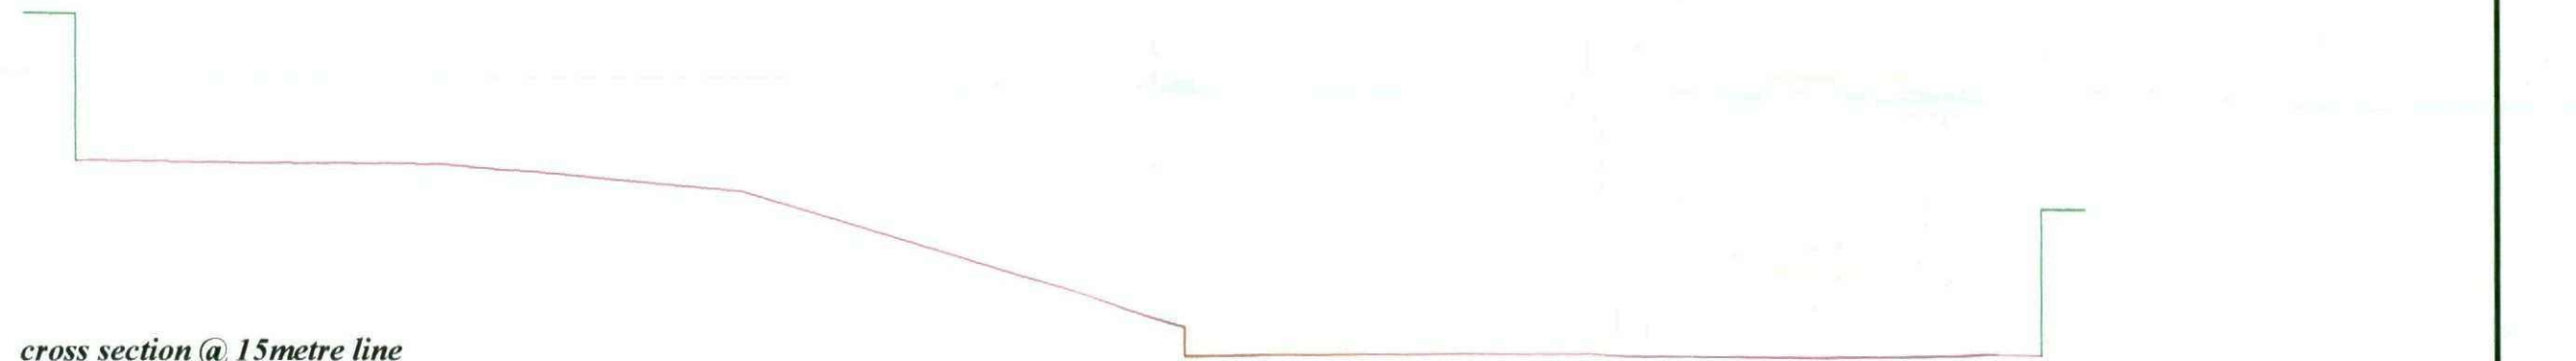

cross section @ 15metre line


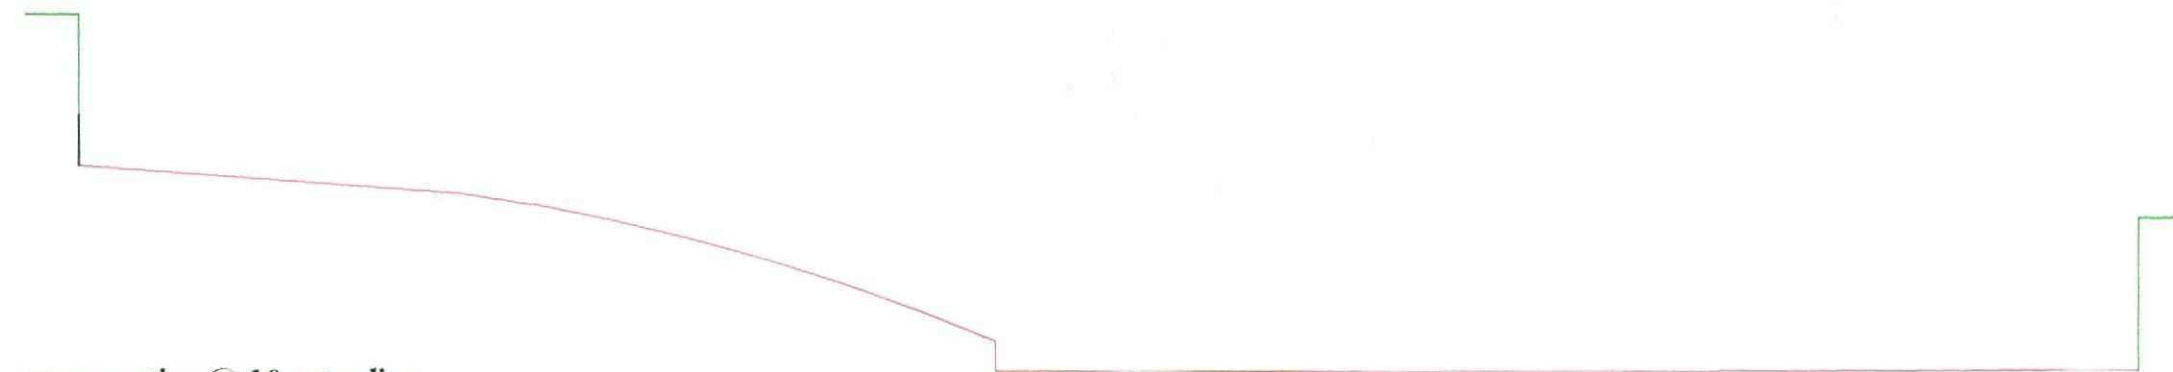


cross section @ 10metre line


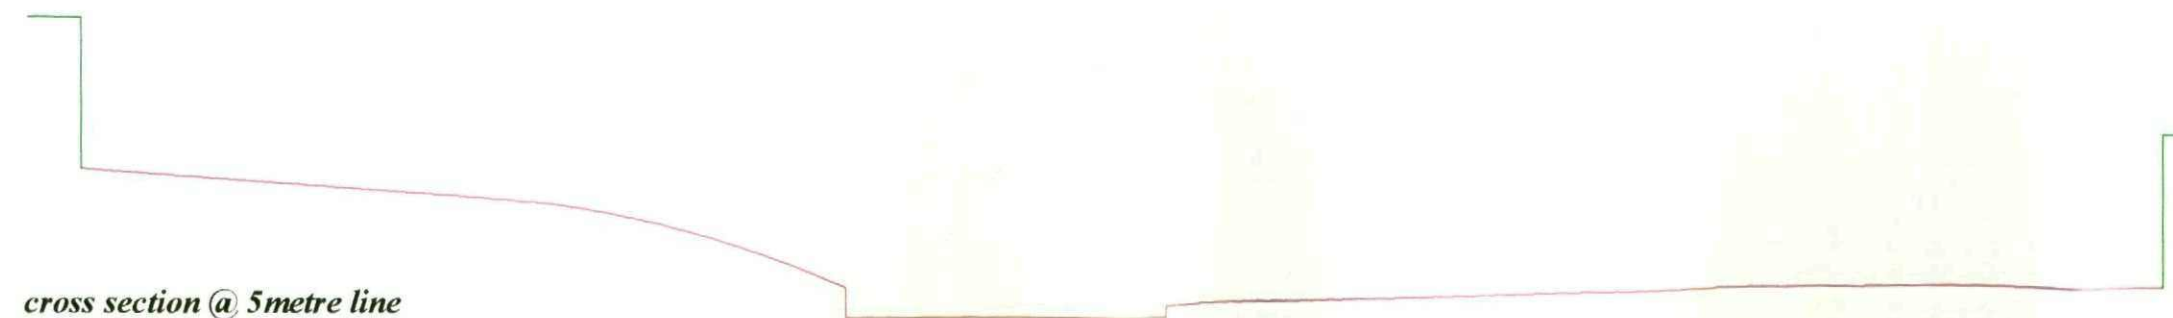


cross section @ 5metre line


<u>Date</u> 26:4:2010 <u>Scale 1:100</u>	<u>Client</u> Mr. John Clare 10 Lund Avenue Lundwood Barnsley S71 5NP	<u>PROPOSAL</u> Proposed Semi Det Houses Sections Through Existing Ground	<u>Revisions</u> <u>Date</u>	<u>Client</u> M. Whyke M.R.I.C.S 9 Witham Court Higham Barnsley S75 1PX
---	---	---	---------------------------------	---

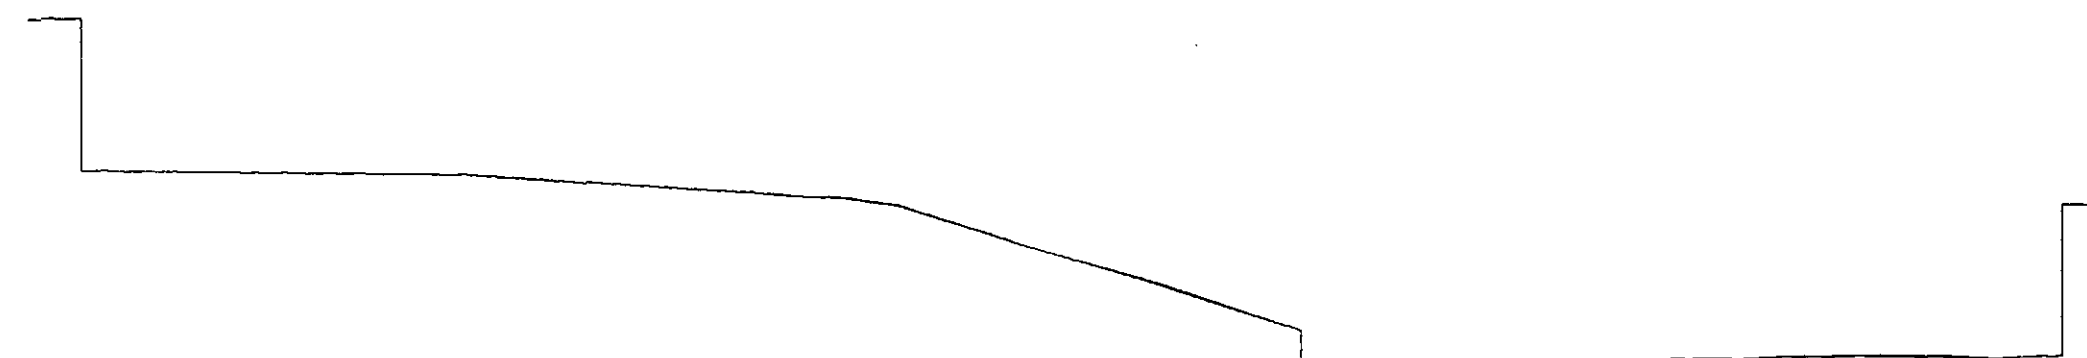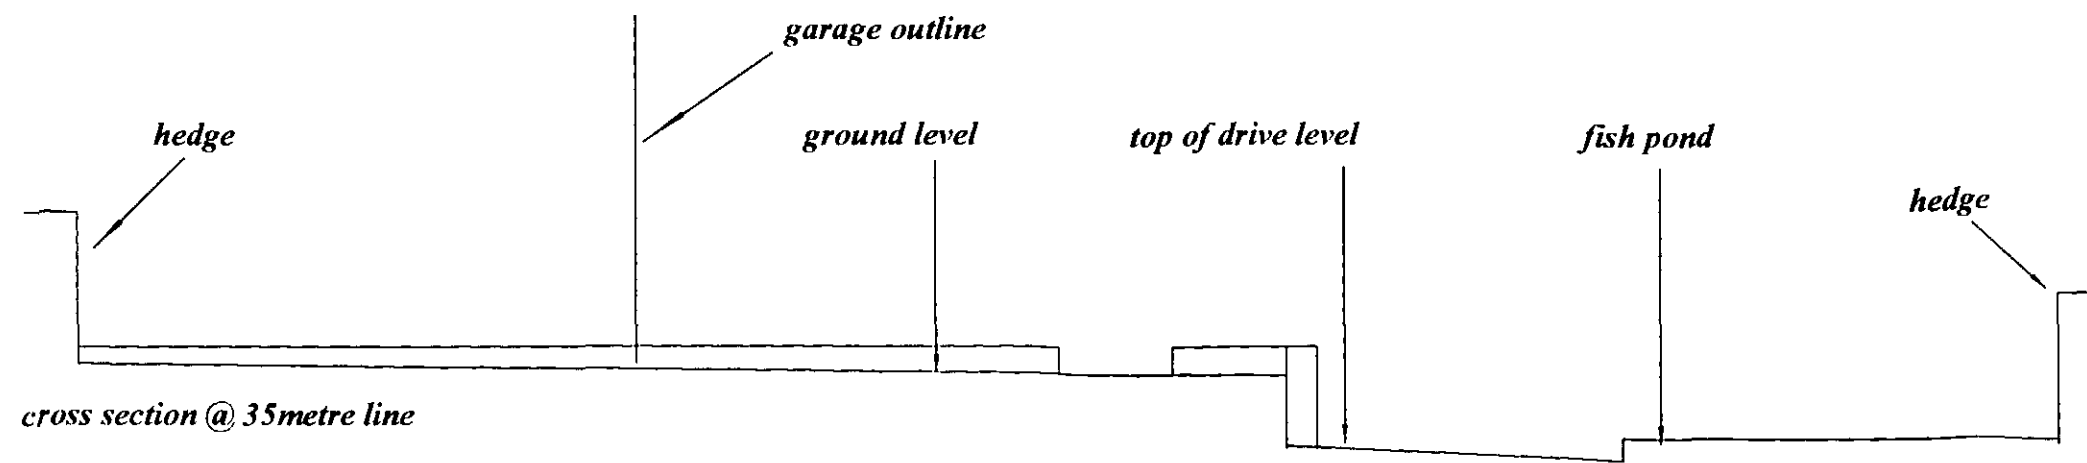

Date 2 6: 4 : 2010 Scale 1 : 100	Client Mr. John Clare 10 Lund Avenue Lundwood Barnsley S71 5NP	PROPOSAL Proposed Semi Det Houses Sections Through Existing Ground	Revisions Date	Client M. Whyke M.R.I.C.S 9 Witham Court Higham Barnsley S75 1PX
---	---	---	---------------------------------	---

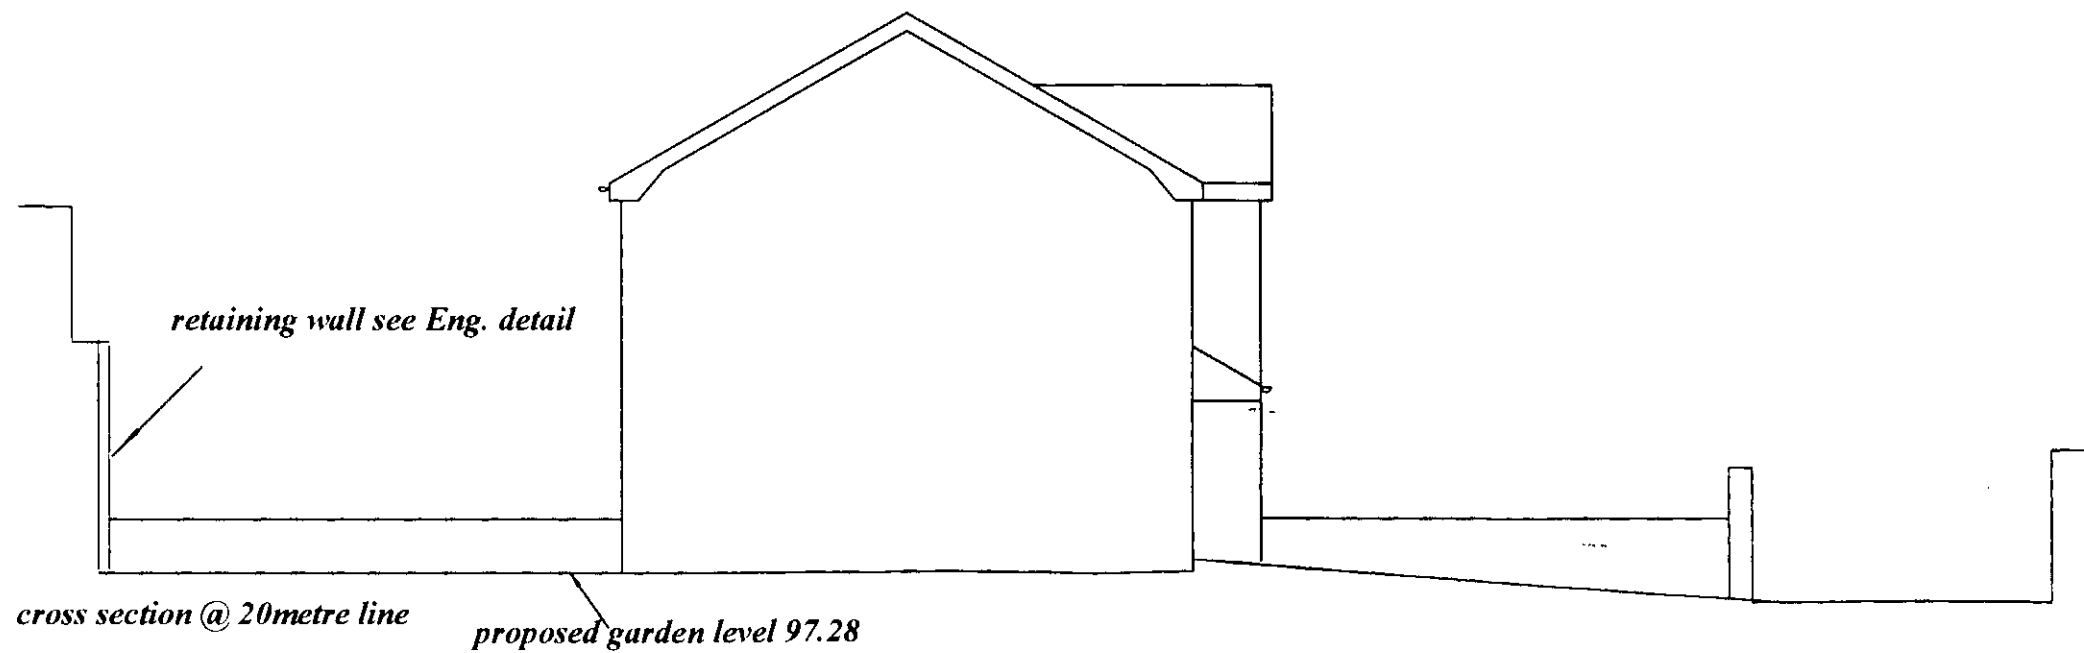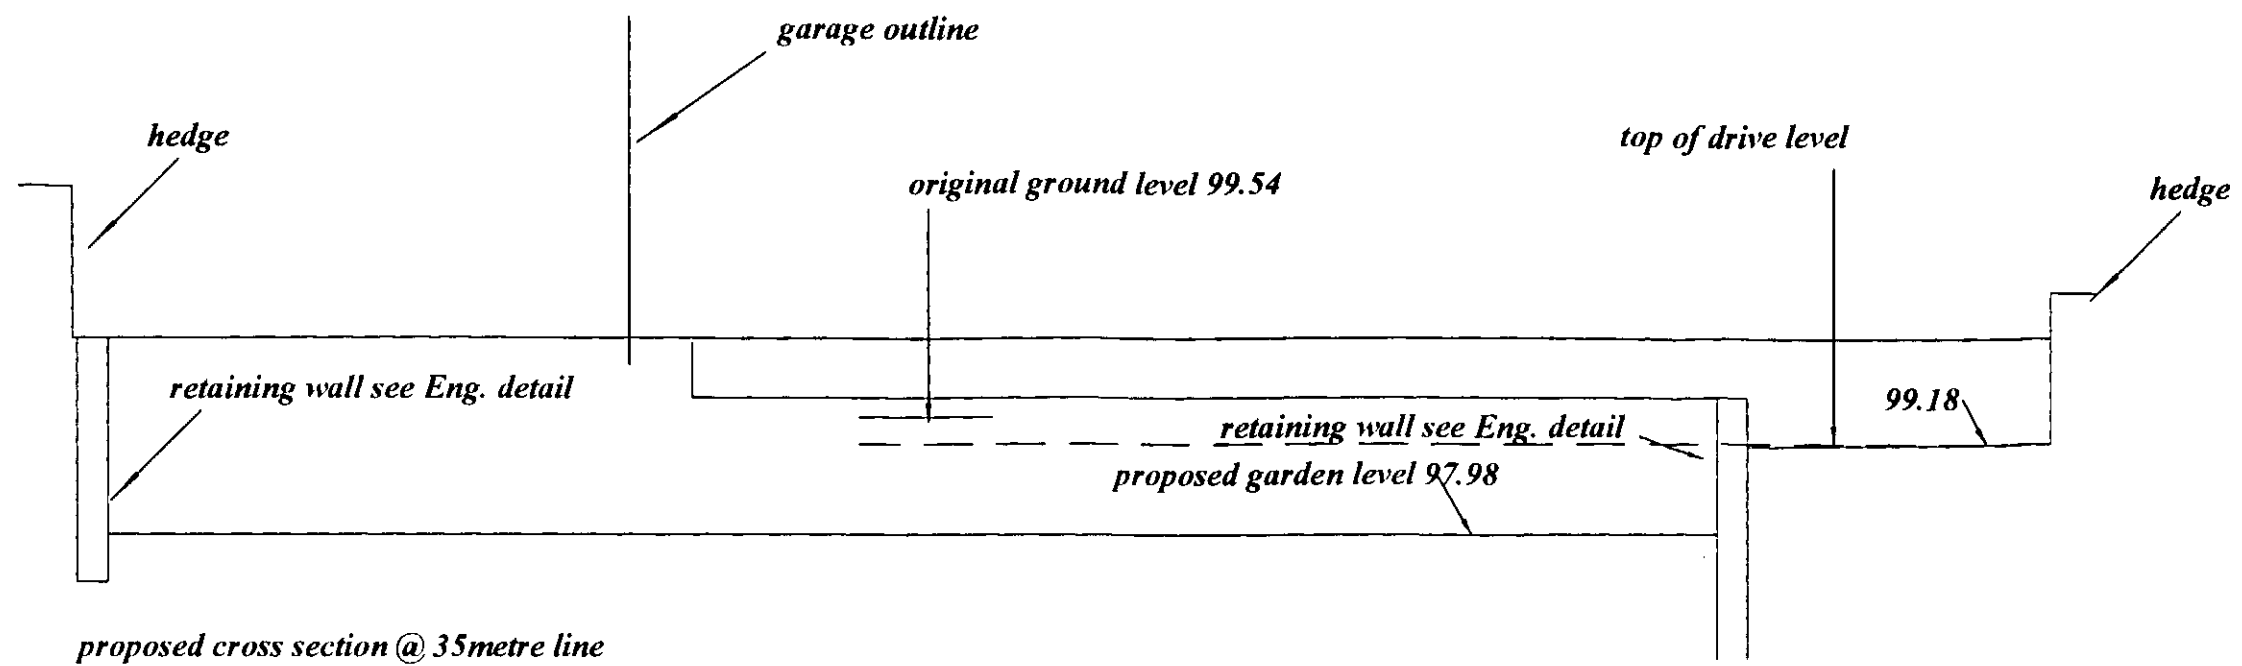

<u>Date</u> 26:4:2010 <u>Scale</u> 1:100	<u>Client</u> Mr. John Clare 10 Lund Avenue Lundwood Barnsley S71 5NP	<u>PROPOSAL</u> Proposed Semi Det Houses	<u>Revisions</u> <u>Date</u>	<u>Client</u> M. Whyke M.R.I.C.S 9 Witham Court Higham Barnsley S75 1PX
--	--	---	---	--

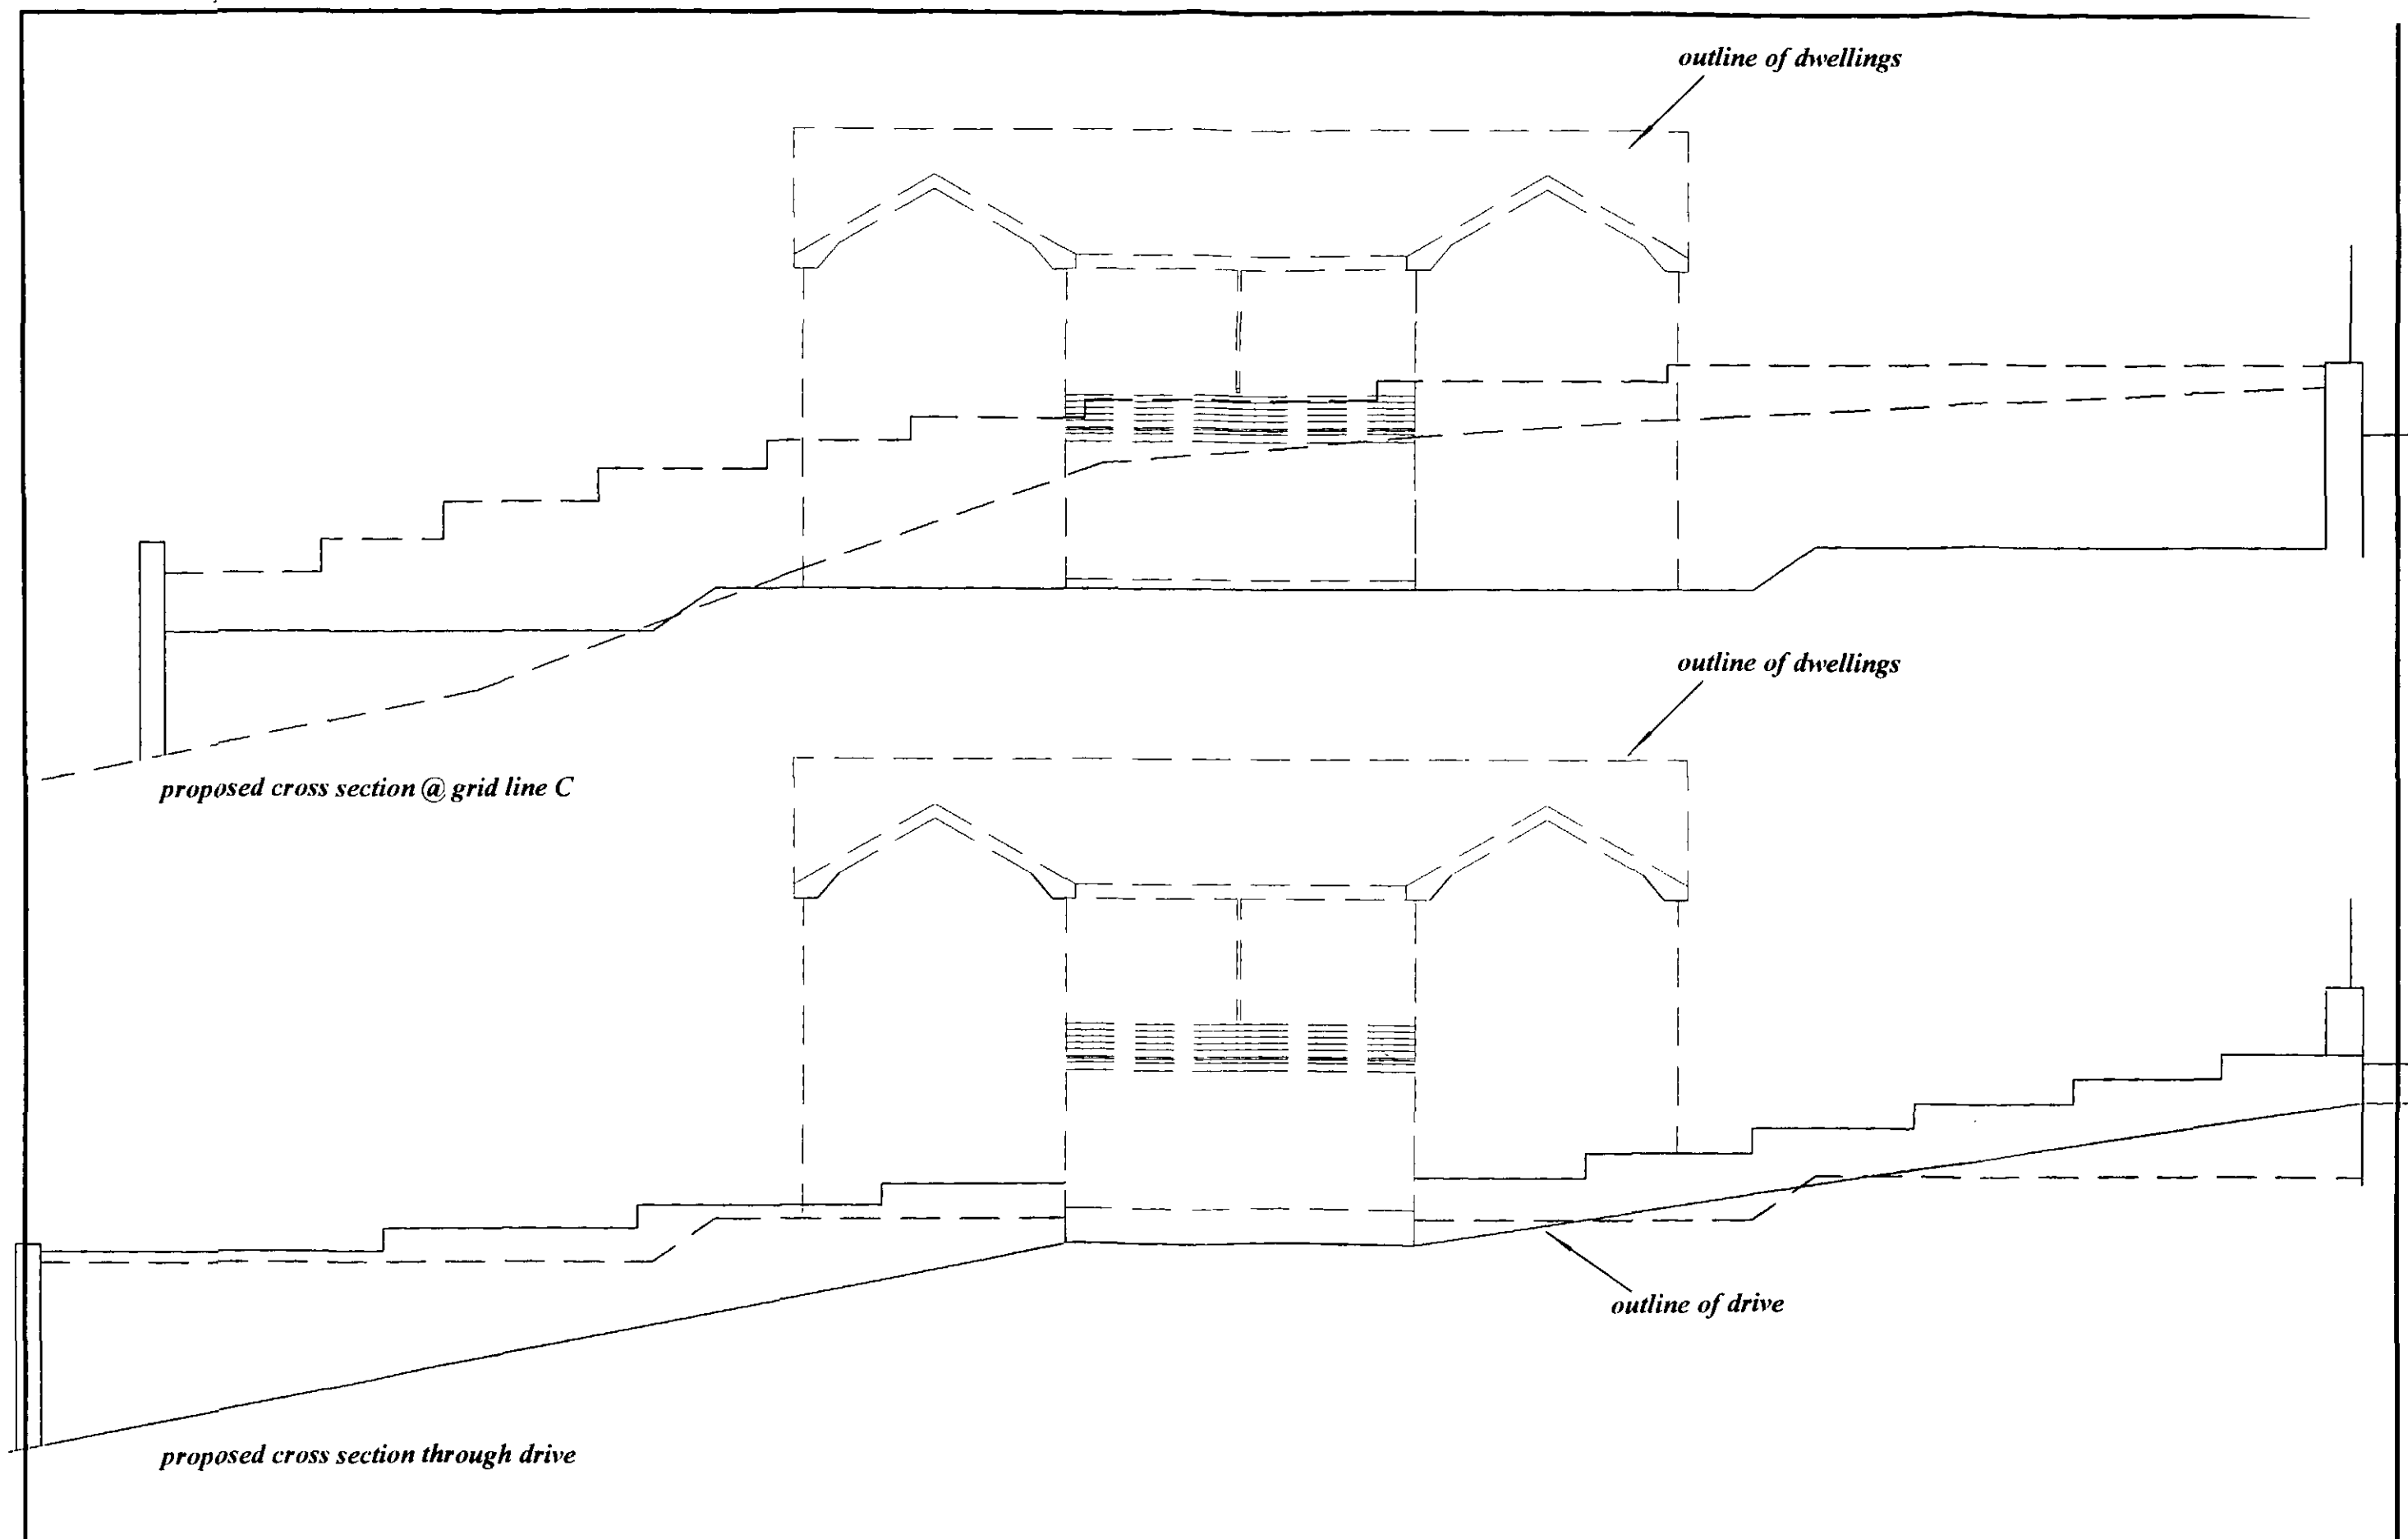

<u>Date</u> 26:4:2010 <u>Scale 1 : 100</u>	<u>Client</u> Mr. John Clare 10 Lund Avenue Lundwood Barnsley S71 5NP	<u>PROPOSAL</u> Proposed Semi Det Houses	<u>Revisions</u> <u>Date</u>	<u>Client</u> M. Whyke M.R.I.C.S 9 Witham Court Higham Barnsley S75 1PX
---	---	---	---------------------------------	---