

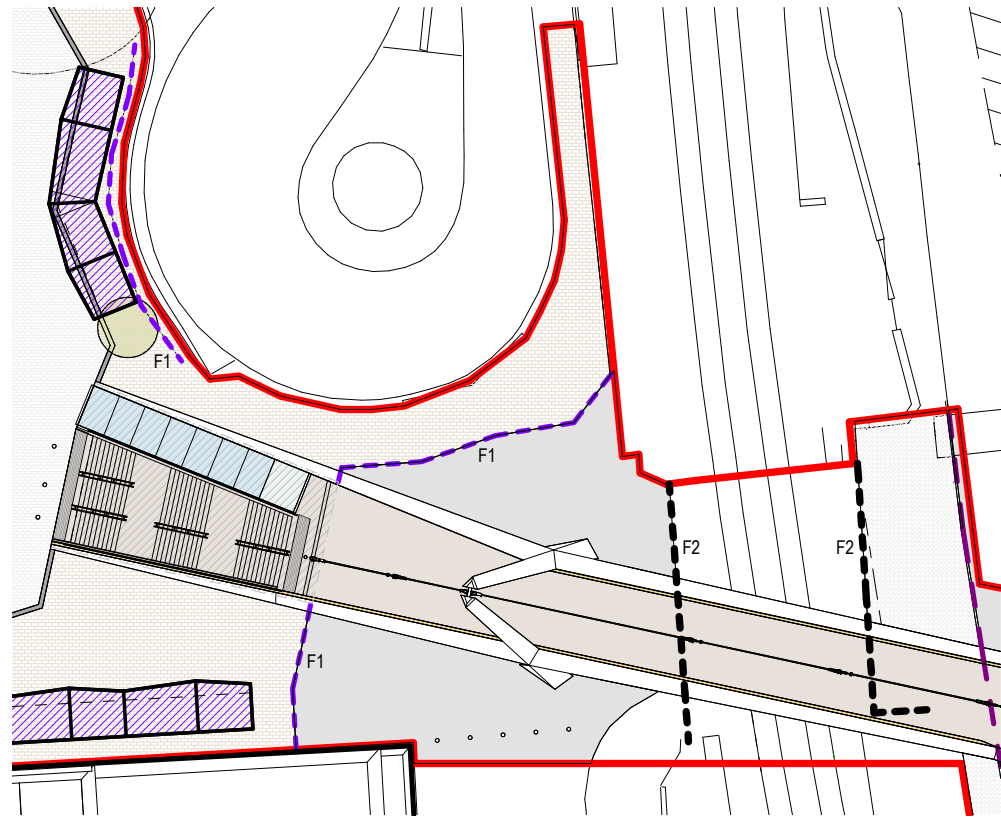


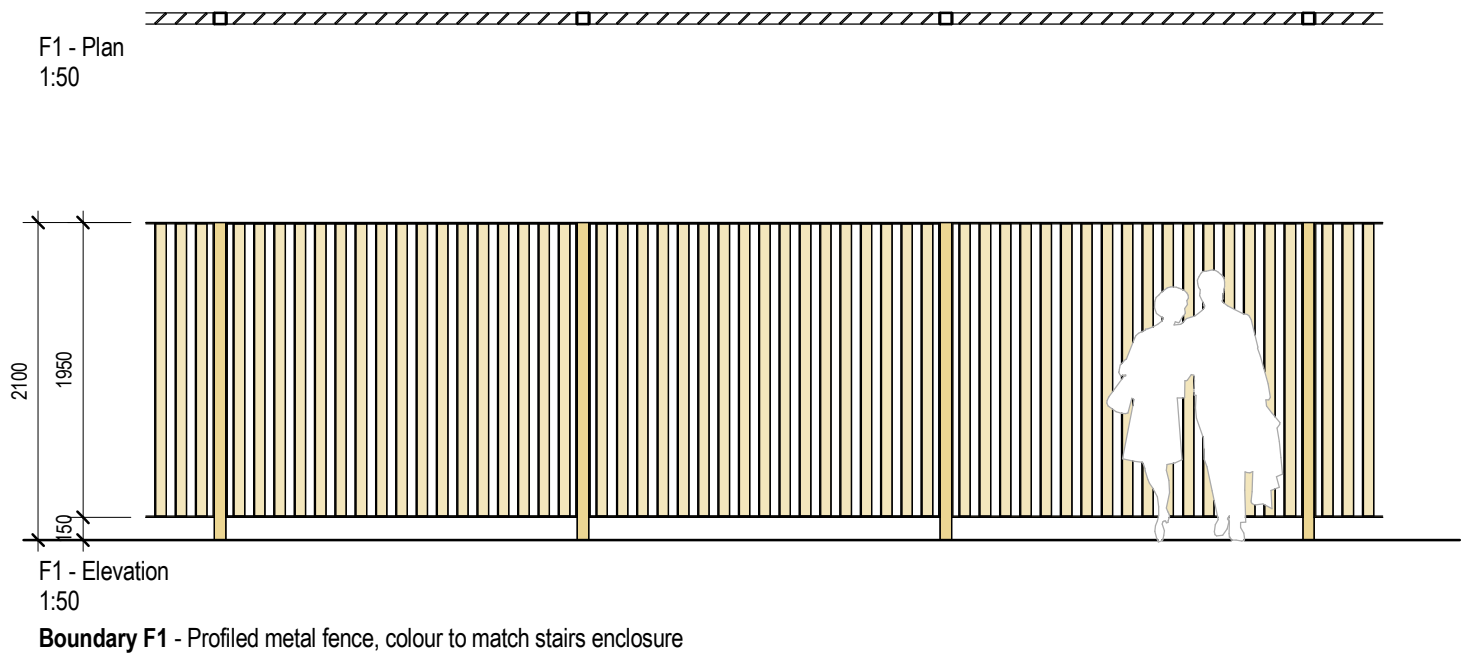

Site Plan Key

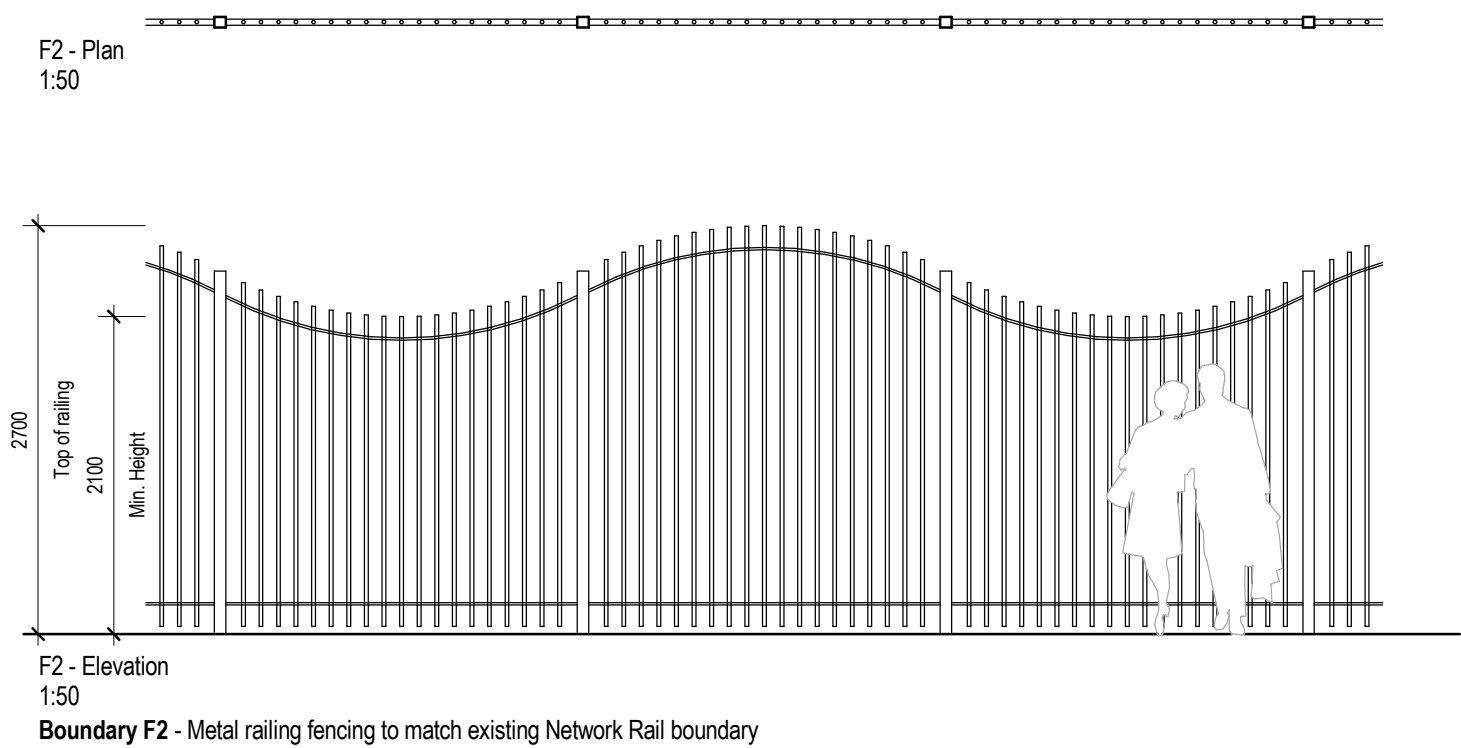

Notes: • This drawing is copyright. • Do not scale dimensions from this drawing. • This drawing is to be read in conjunction with all other relevant drawings. • All discrepancies on this drawing are to be reported to the architect. • Do not modify any element of this drawing. • Use drawing only for purpose(s) issued.					
North Sign / Key Plan					
The following external model files are included within this drawing:					
0mm					60mm
P01	27.07.18	Planning Issue	WL	SL	
Rev	Date	Revision Notes	Dn	Rv	
Client / Contractor Barnsley Metropolitan Borough Council					
IBI Intelligence Buildings Infrastructure		www.ibigroup.com			
Project Barnsley Pedestrian Bridge					
Drawing Title Proposed Boundary Treatment					
Job Number 50147		Drawing Originated Date 24/07/2018		PAS 1192 Status Code S4	
Scale@A3 As indicated		Purpose Planning			
Drawing Number BGW2-IBI-PB-XX-EL-A-F100-0023					Revision 1