

Contractor must verify all dimensions on site before commencing any work or shop drawings. If this drawing exceeds the quantities taken in any way, the building designers are to be informed before the work is initiated. Only figured dimensions to be taken from this drawing. Do not scale off this drawing. Drawing based on Ordnance Survey and/or existing record drawings - design and drawing content subject to Site Survey, Structural Survey, Site Investigations, Planning and Statutory Requirements and Approvals. All drainage layouts are schematic and invert levels must be established prior to construction.


Material Key:

1. Brown brickwork.
2. Red brickwork.
3. Buff stonework.
4. Grey stonework.
5. Render.
6. Brown pan tiles.
7. Brown windows and doors.
8. White windows.
9. Brown horizontal cladding.
10. Brown garage door.
11. Rooflight.


Note:
All brown soffits and fascias.
All brown gutters and rainwater pipes.




Street Elevation 1:100

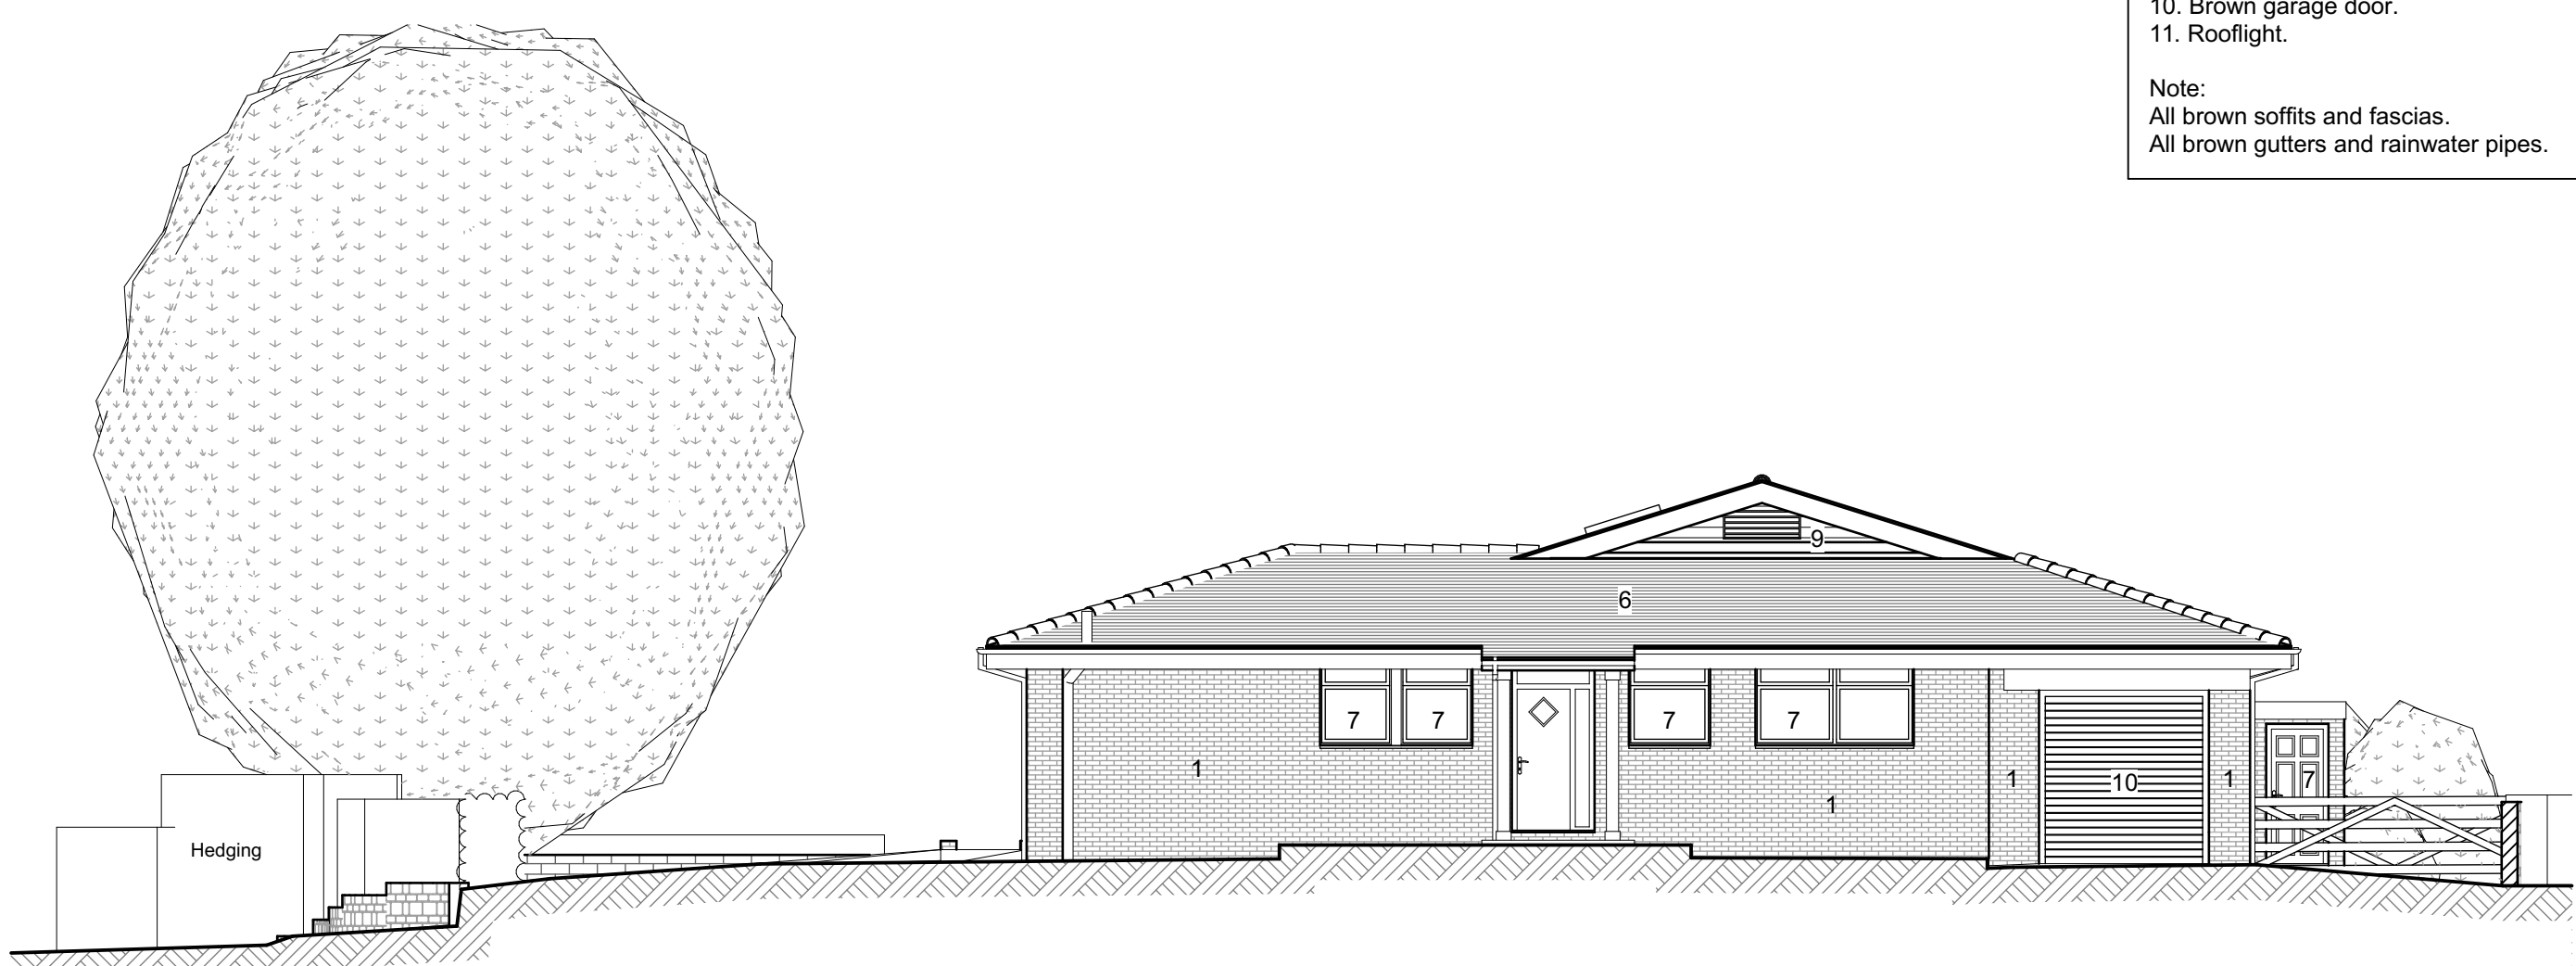

Front Elevation 1:100

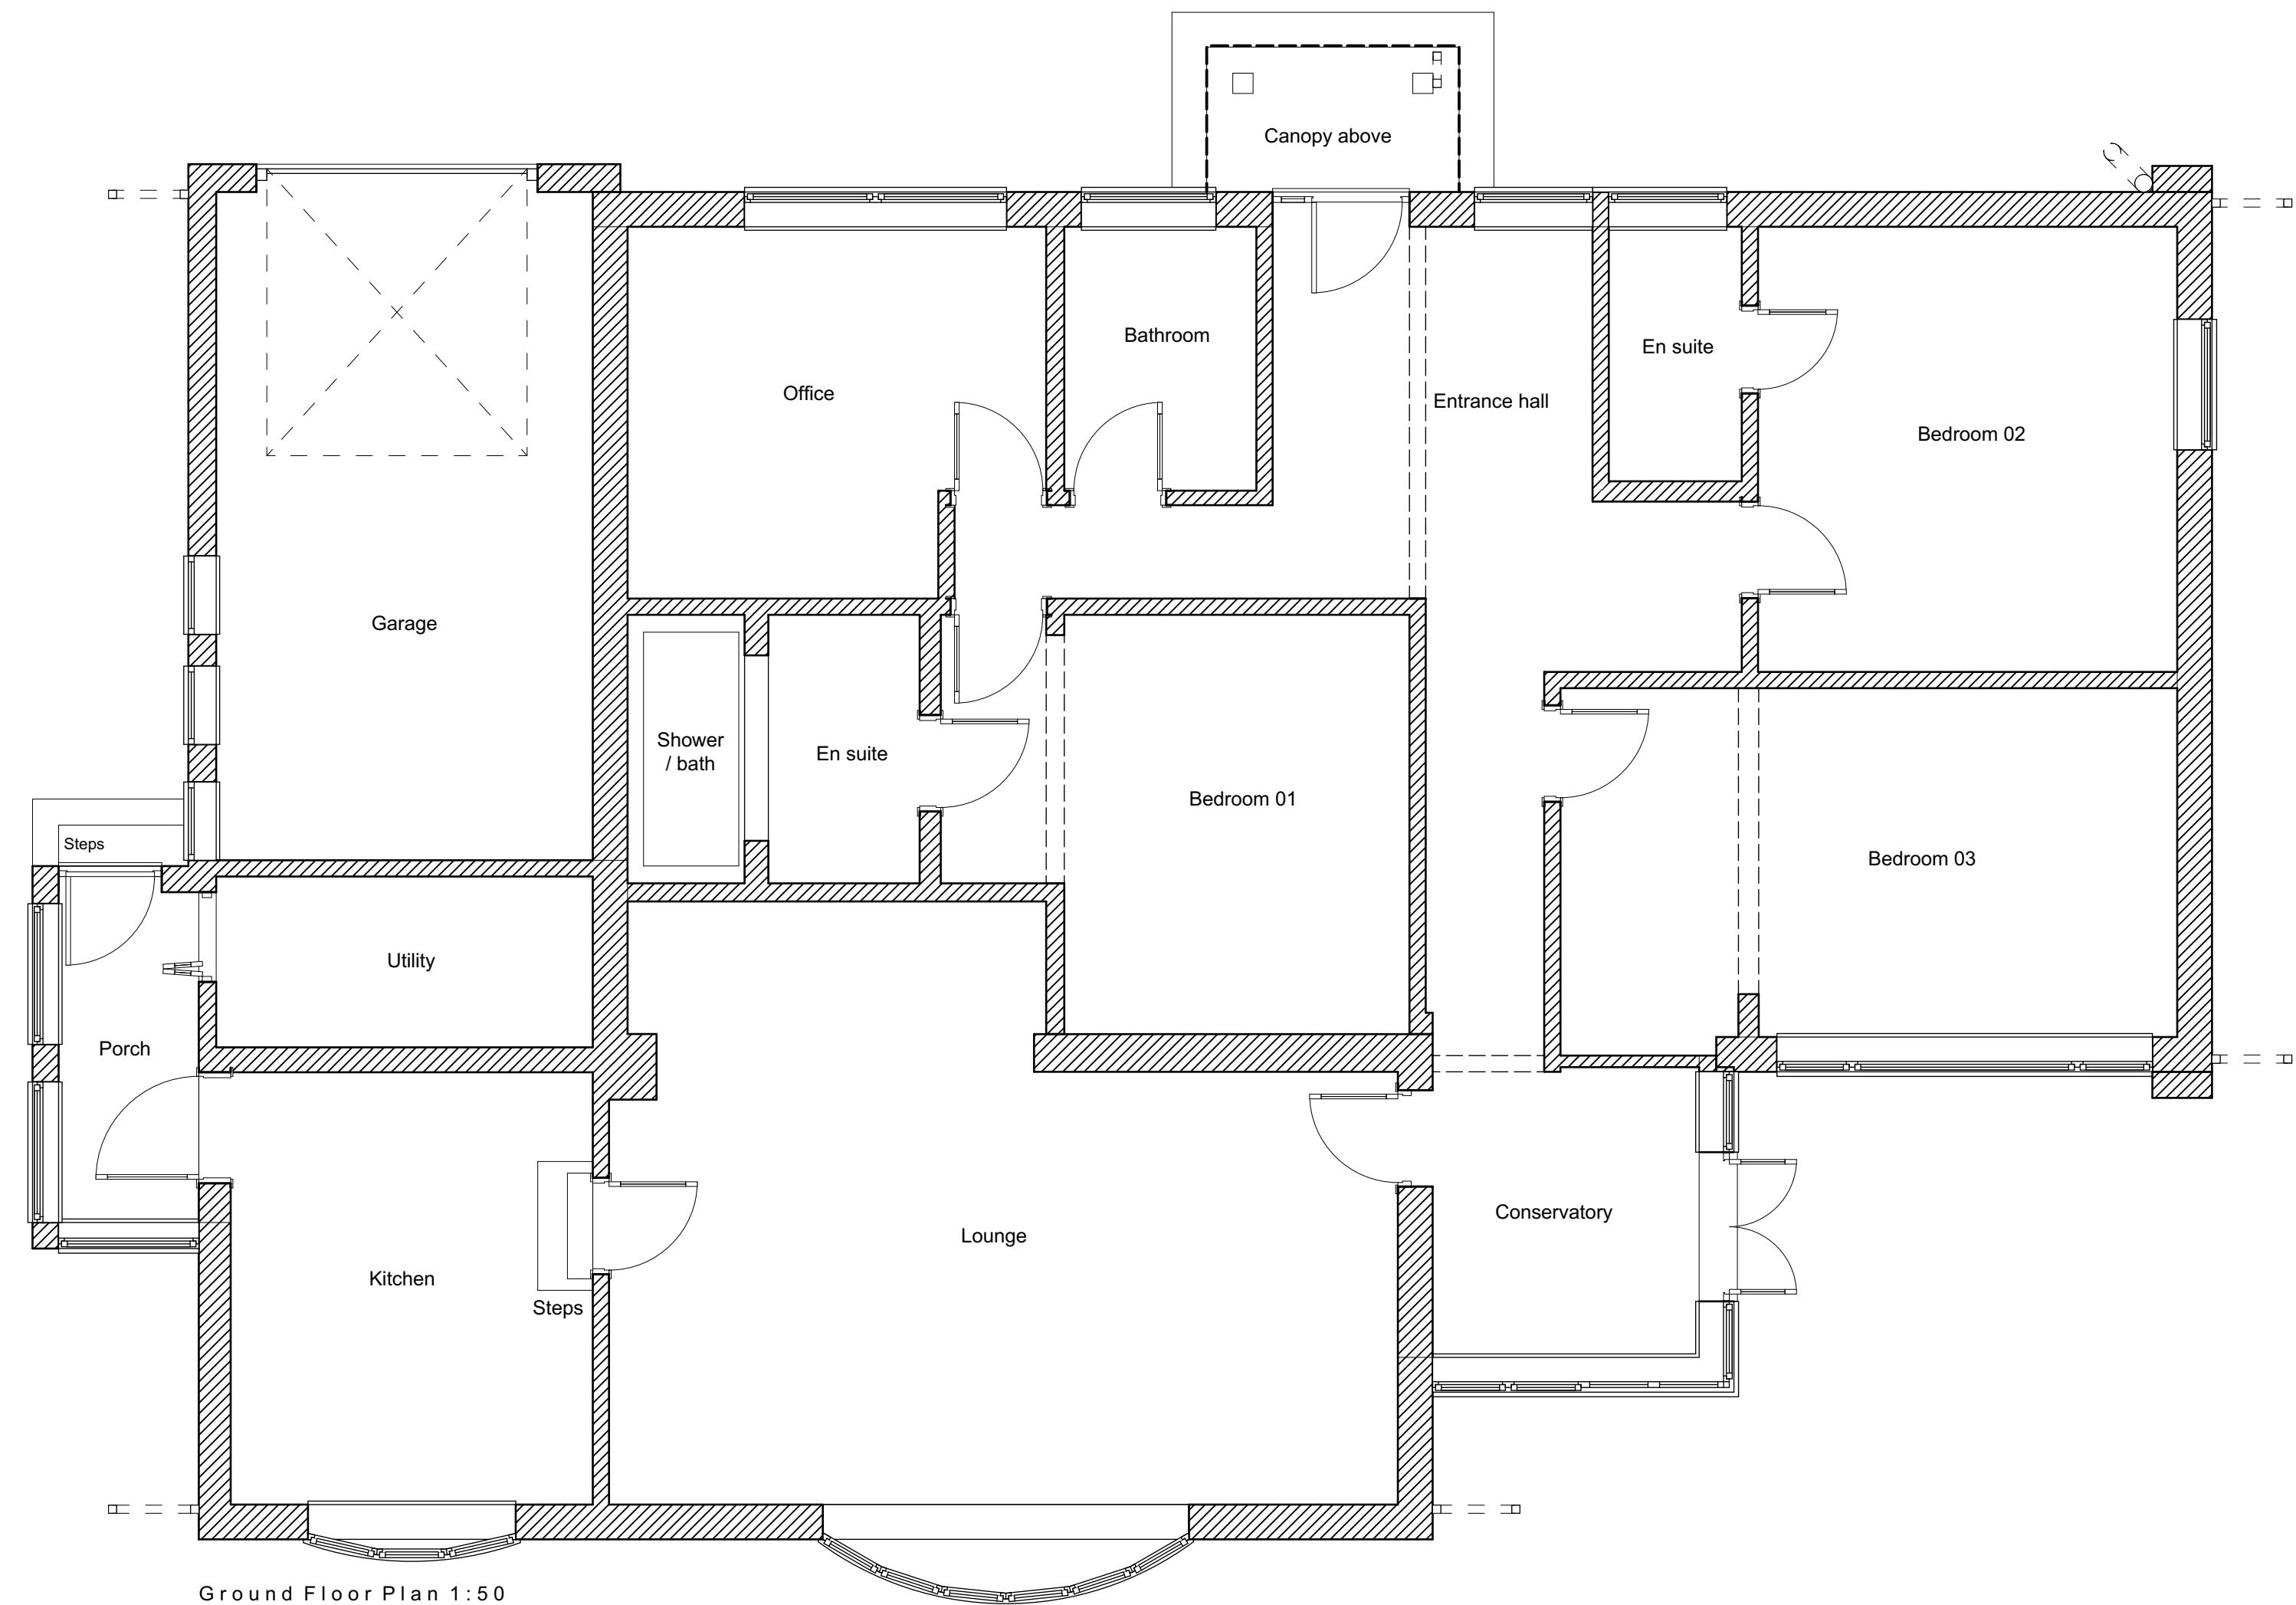


Ground Floor Plan 1:50

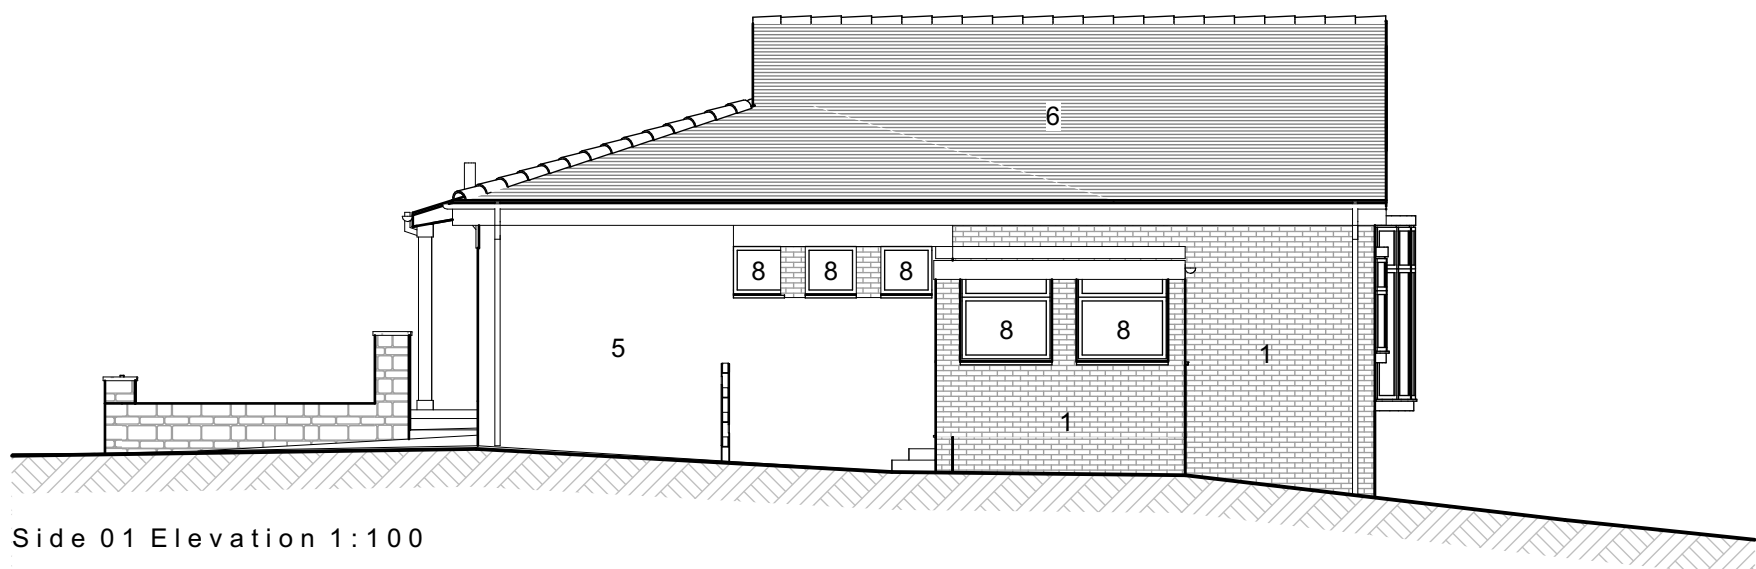

Side 01 Elevation 1:100



Rear Elevation 1:100

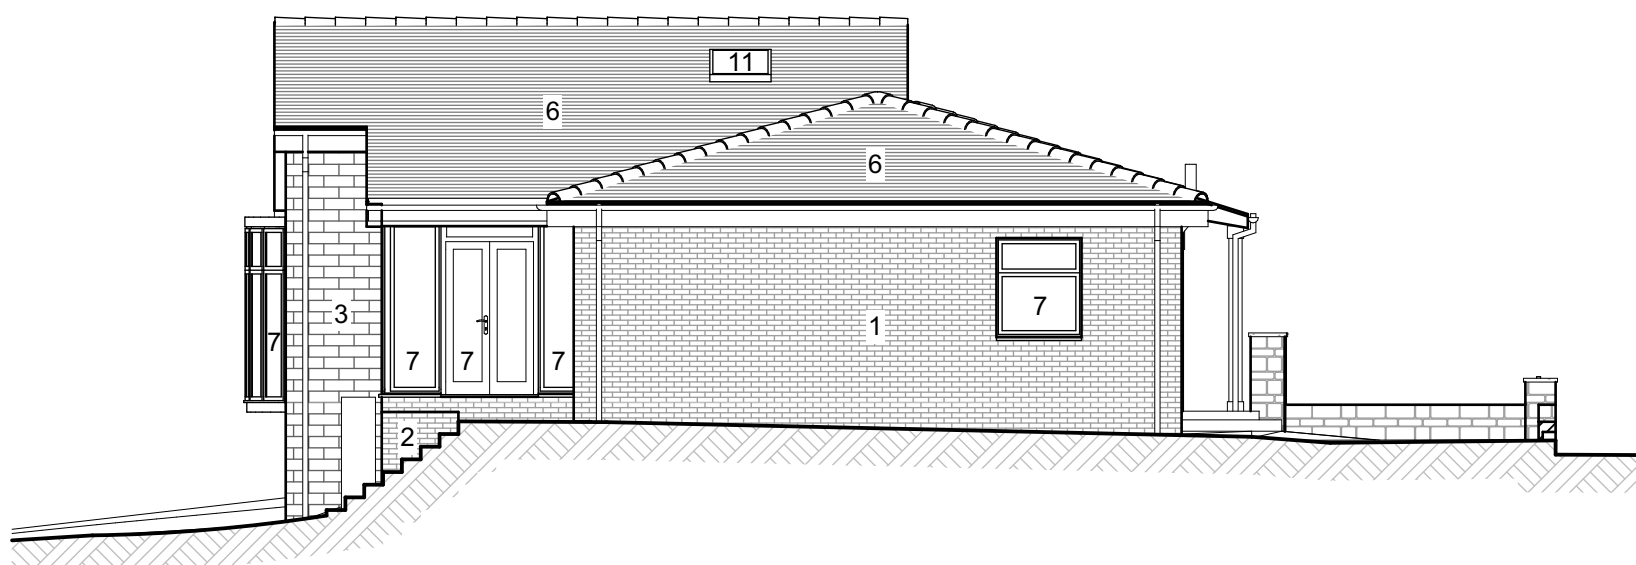

Side 02 Elevation 1:100

Project Status:	PLANNING ONLY
 Defining problems with beautiful solutions...	
4 Rushmead Court, Ossett, WF5 0NZ tel: 01924 275 594 web: www.transformarchitects.co.uk email: info@transformarchitects.co.uk	
Project Address:	1 Penine View Barnsley S75 5AT
Client:	Mr & Mrs Woodcock
Drawing Title:	Existing Arrangements A1
Scale:	1:50, 1:100
Date:	19.12.2017
Drawn By:	MNB
Drawing Number:	T953 - PL02
Revision:	Nil