




FRONT ELEVATION
AS PROPOSED

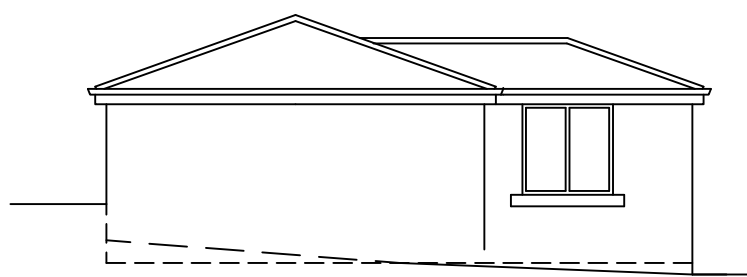


SIDE ELEVATION
AS PROPOSED

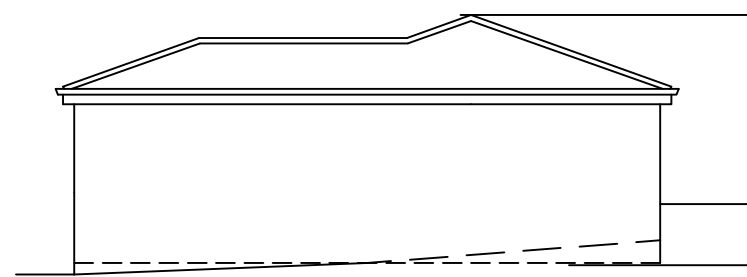


SIDE ELEVATION
AS PROPOSED

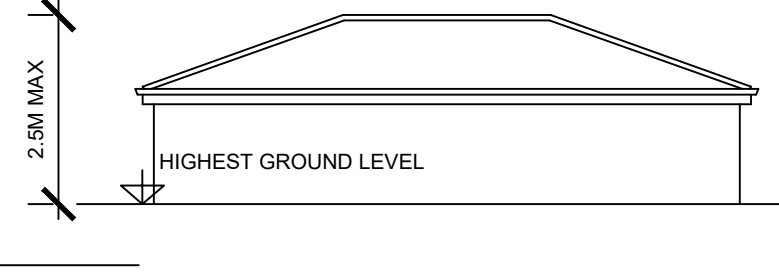


REAR ELEVATION
AS PROPOSED

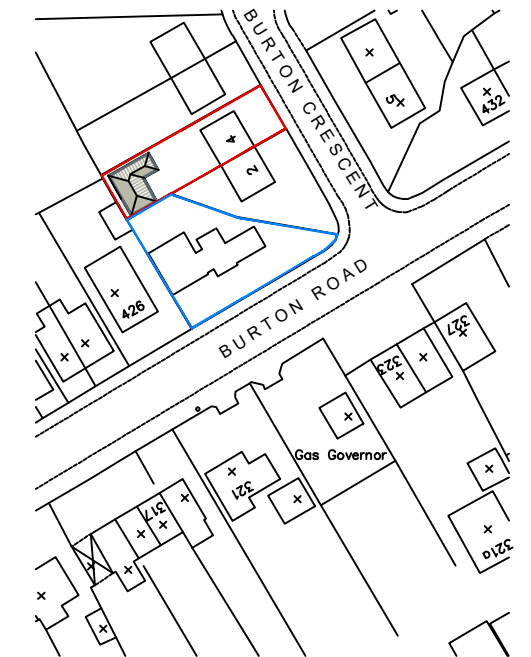

LOCATION PLAN
SCALE 1:1250

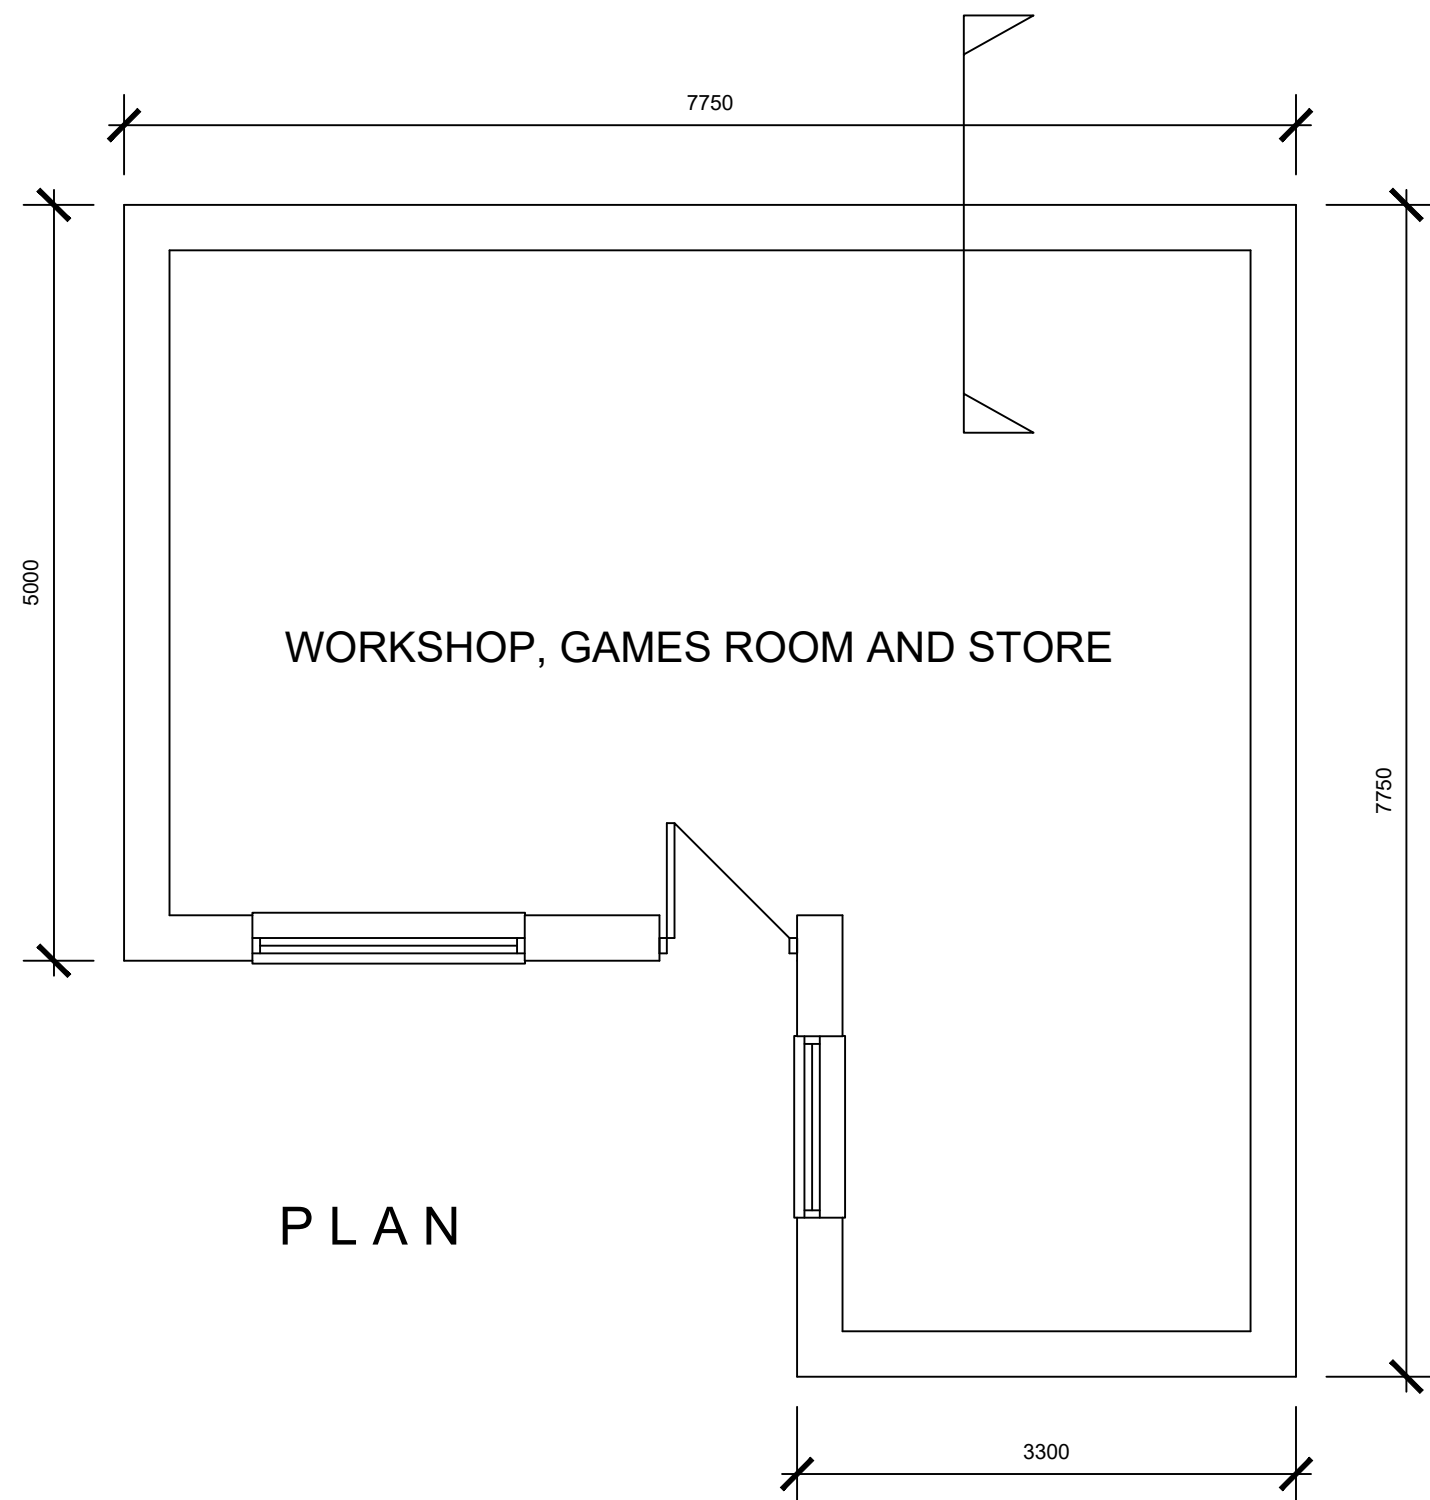

PLAN

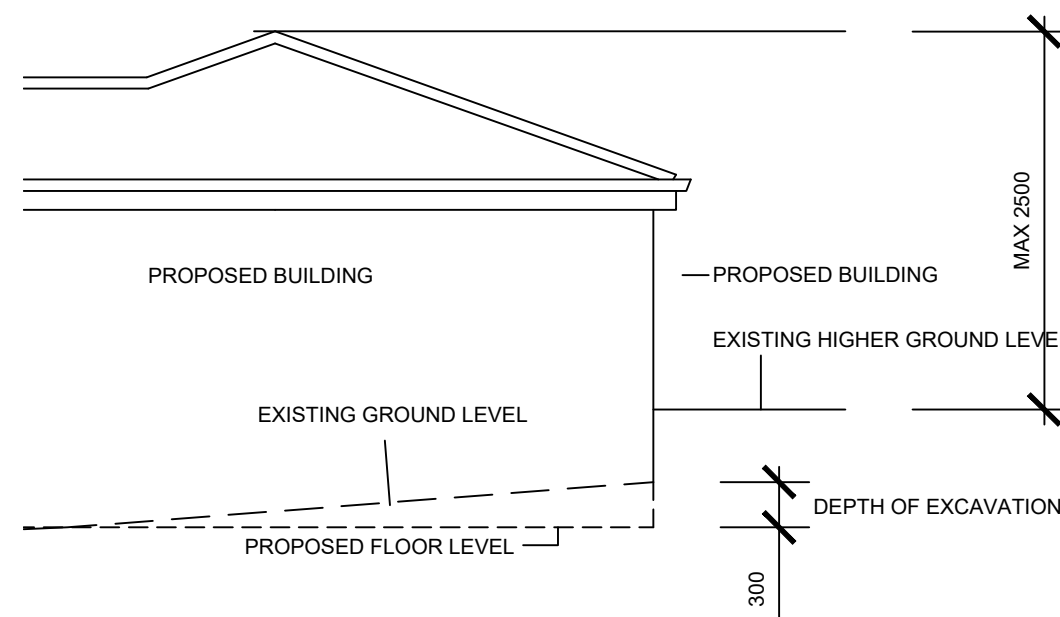

SECTION AT REAR BOUNDARY
SCALE 1:50



SITE PLAN
SCALE 1:500

 White Agus PARTNERSHIP			OFFICE ONE 34 VICTORIA ROAD BARNSELEY. S70 2BU			Phone: 01226 208482 Email: info@whiteaguspartnership.co.uk Web: www.whiteaguspartnership.co.uk											
ARCHITECTURAL SERVICES																	
Project. WORKSHOP, STORE & GAMES ROOM AT 4 BURTON CRESCENT, MONK BRETTON BARNSELEY, S71 2QD						Client. MR CYRIL BARNETT											
Drawing Title. PLANS AND ELEVATIONS						Date. JANUARY 2020		Scale. 1:50 & 1:100 @ A2									
						Ref. 17-151		Dwg. No. 08									
						Rev.											
Date			Suffix			Description			Date			Suffix			Description		