


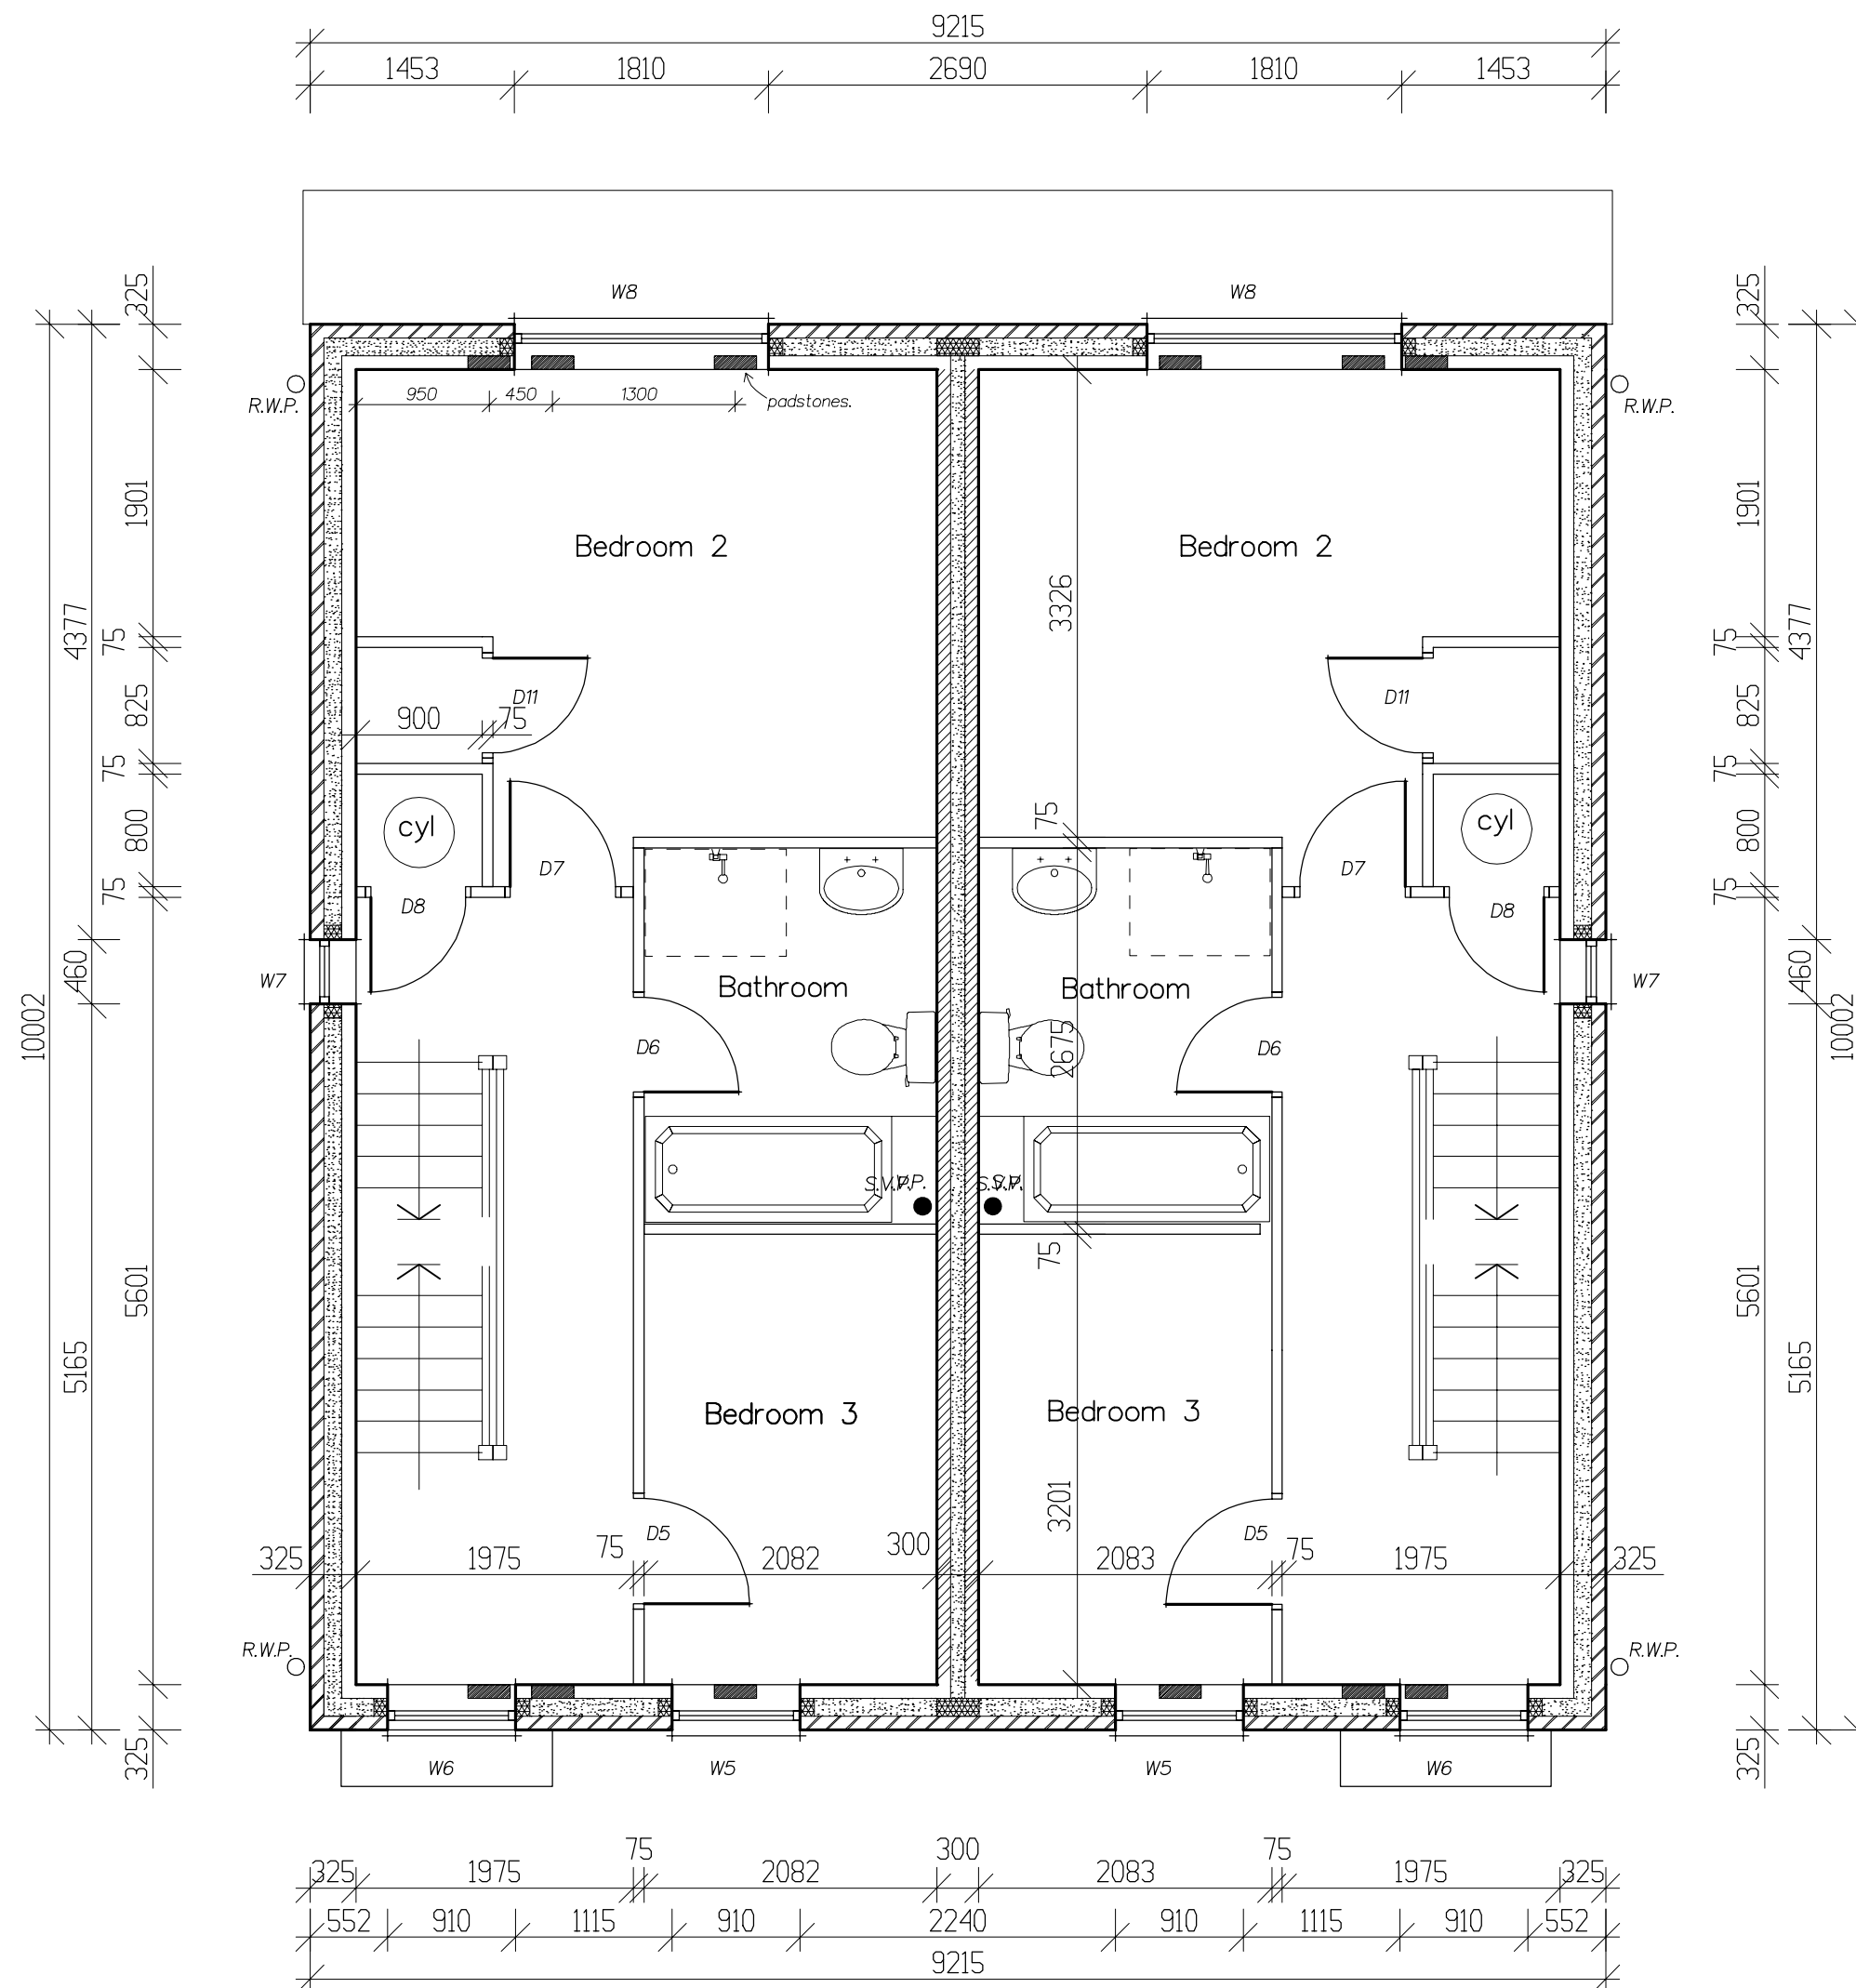

REV B: 29/04/20: PLOT REFERENCES ADDED.
REV A: 03/12/19: GENERAL AMENDMENTS.

Arncliffe
ARNCLIFFE HOMES LIMITED
Arncliffe House, Bramley Grange,
Thornor, Leeds LS14 3DW.
Tel: 0113 237 5900 Fax: 0113 265 4458

Proposed Residential Development

HALIFAX ROAD,

THURGOLAND.

LINTON (1139) -**ALL PLOTS:**
3/4, 5/6, 7/8, 10/11, 24/25.
FIRST FLOOR PLAN

SCALE 1:50

DATE 19/08/2019 DRAWN IanDi

DRG. No. 292/L/2 REV. B.