



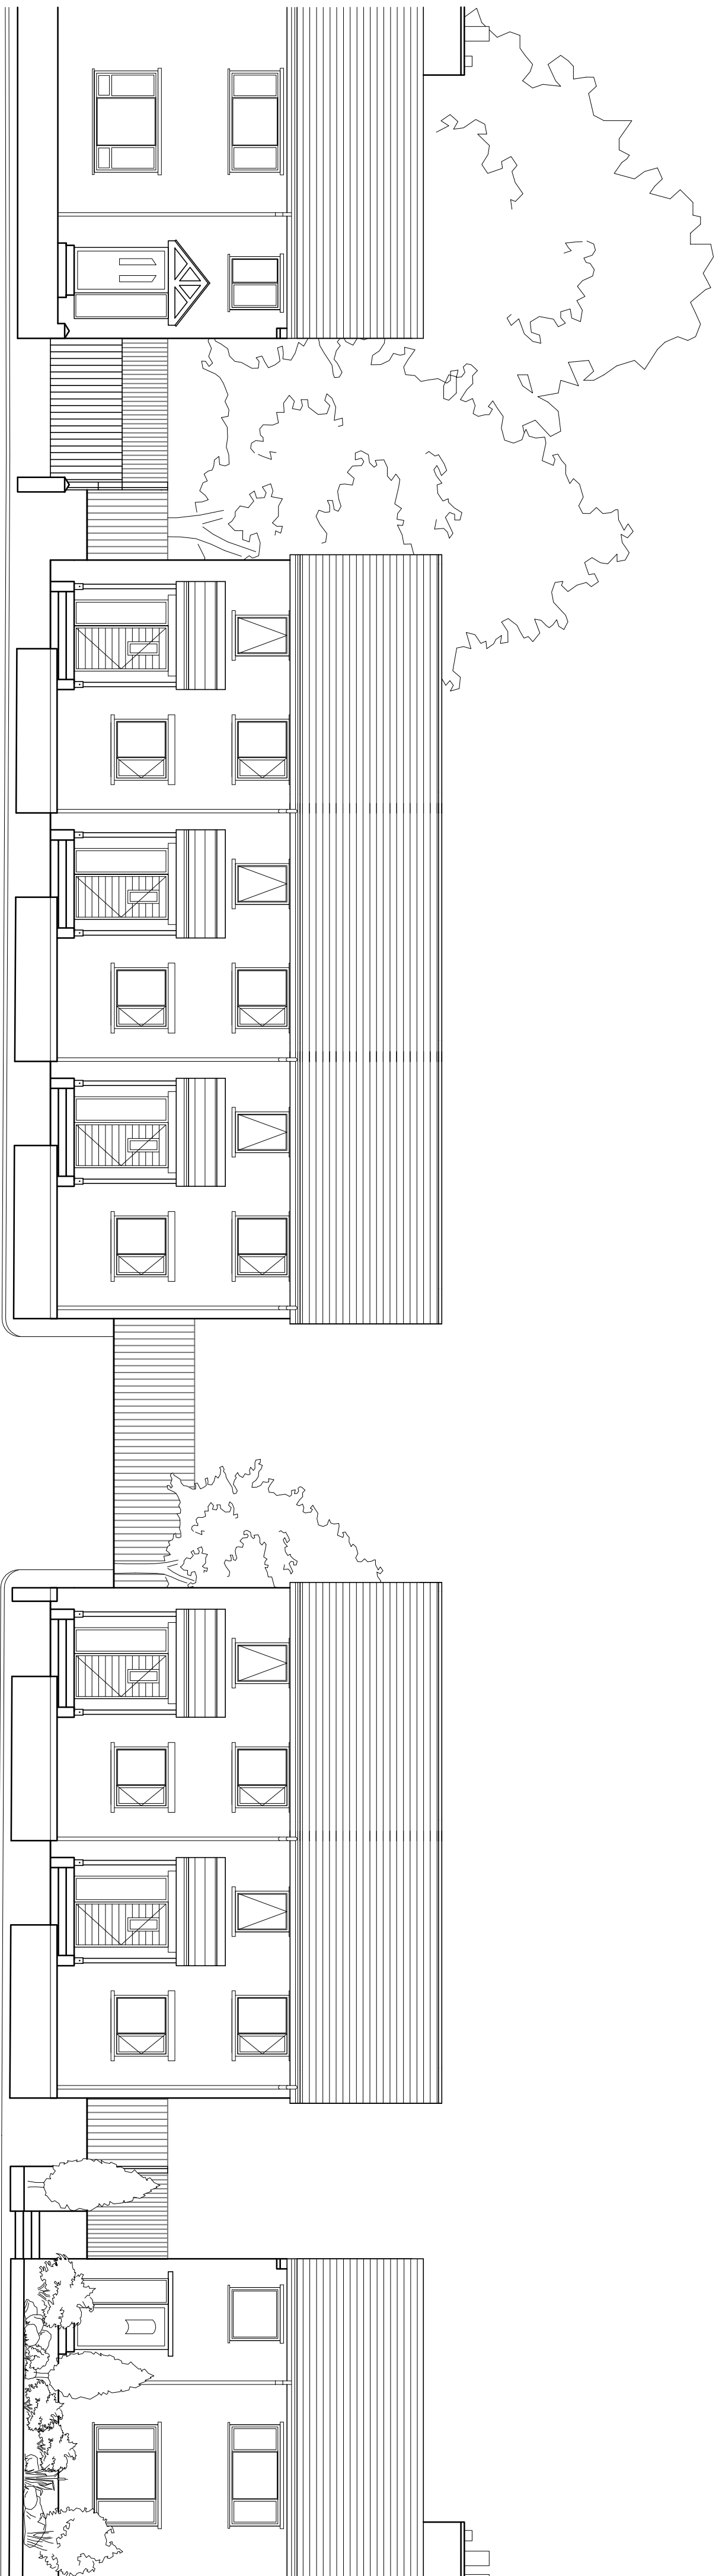


SCALE 1:10


BUNGALOW

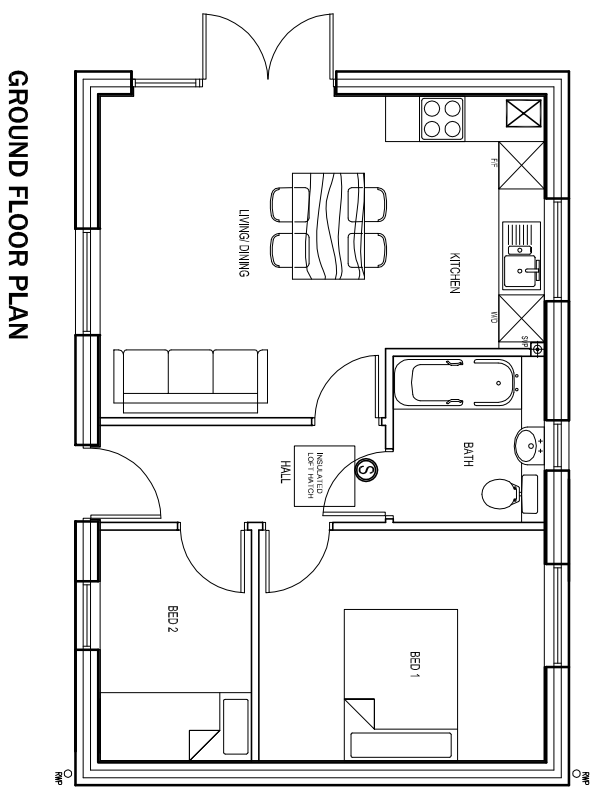


GROUND FLOOR PLAN

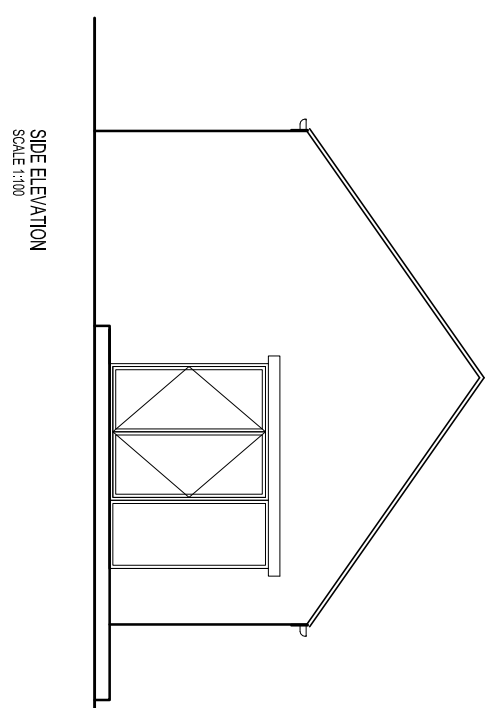


SIDE ELEVATION
SCALE 1:100

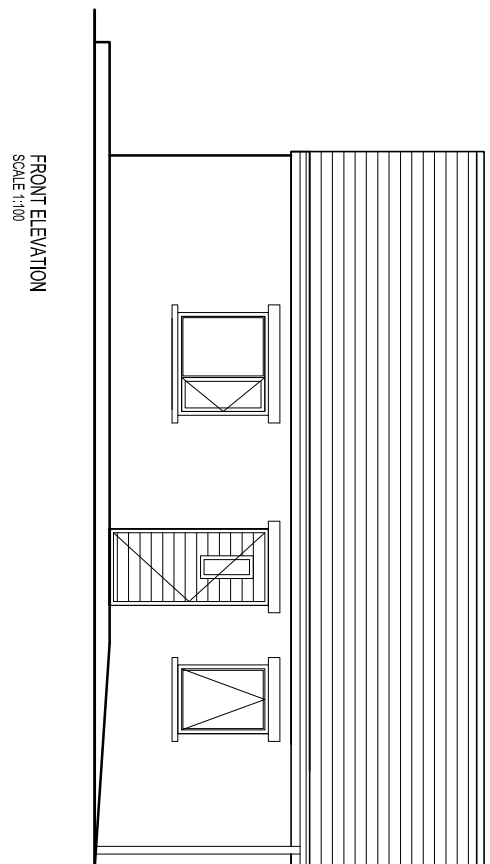

FRONT E
SCALE 1:10

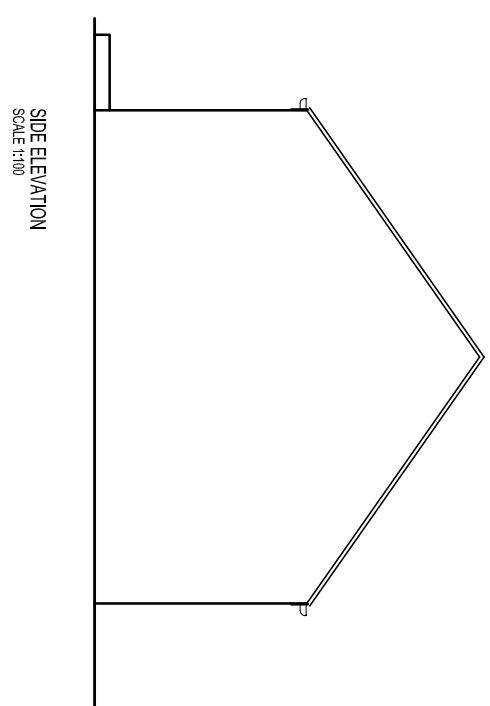


SIDE ELEVATION
SCALE 1:11

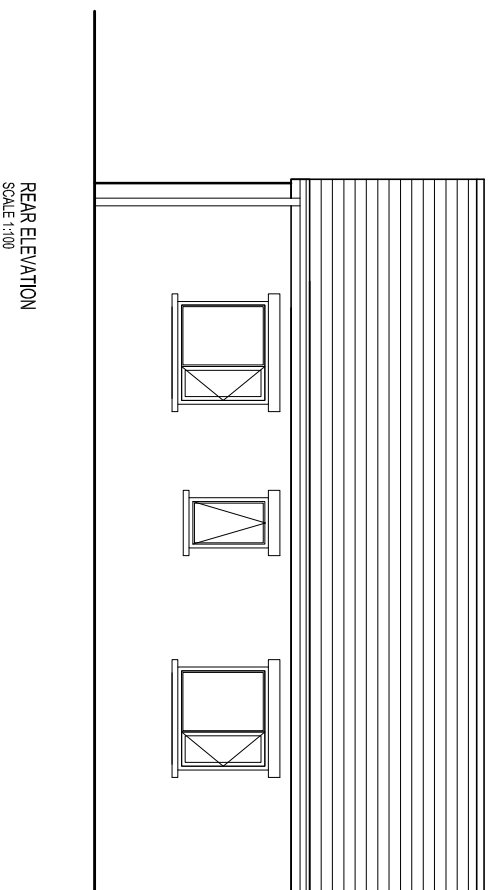


REAR EYE
SCALE 1:10


GARAGE

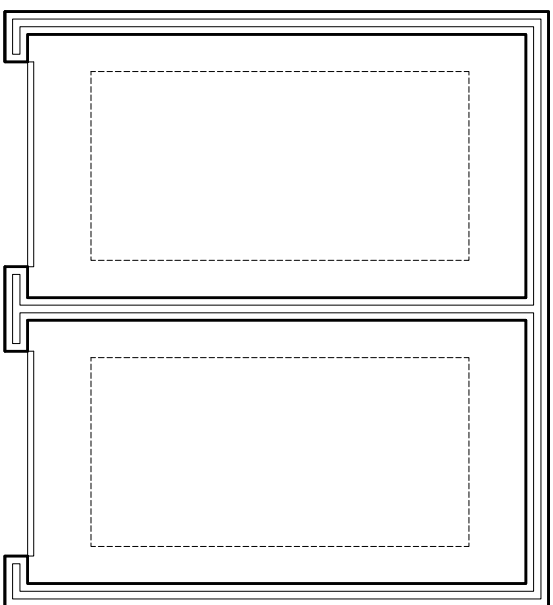


GRO

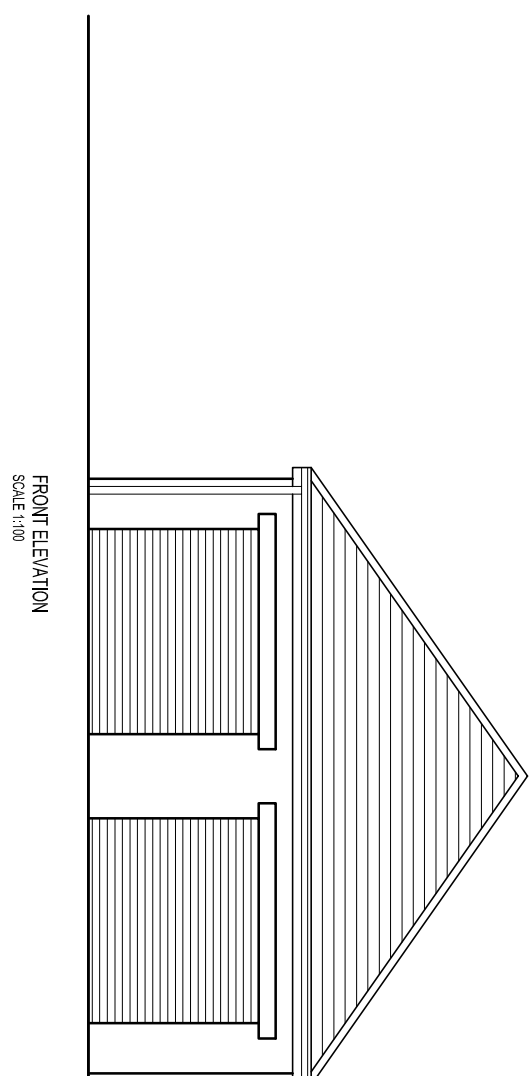

FRONT ELEVATION
SCALE 1:100

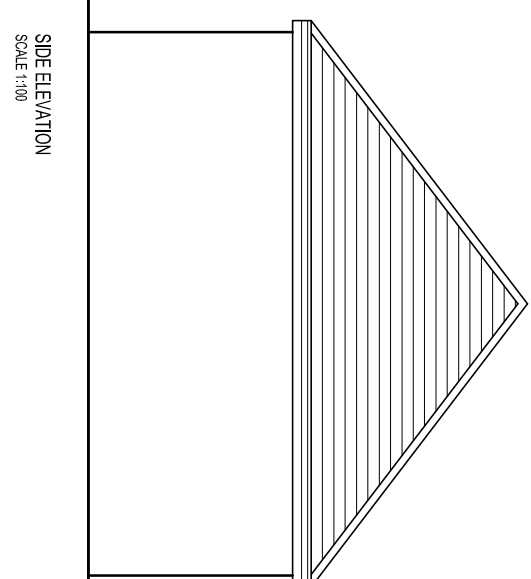

SIDE ELEVATION
SCALE 1:70

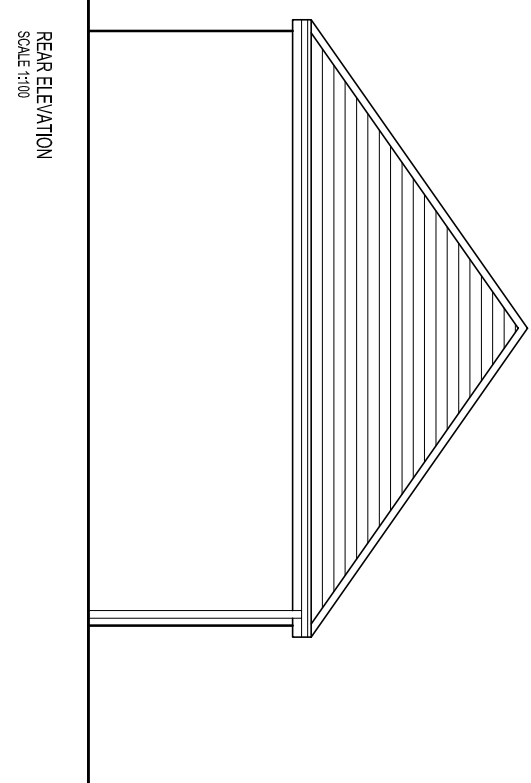

HEAR EL
SCALE CM

			
CoDa Studios Ltd 70-71 Cornish Place, Cornish Street, Sheffield, S6 3AF tel: 0114 2796003 e: info@codastudios.co.uk		Client	Jacob Taylor
Title		Street Elevation, Bungalow and Garage Plans	
Job		2281 Great Houghton	
Drawn	Checked	Date	Scale
KE		09 12 14	
Revision	Drawing Status	As Issue / Vases	Alt Issue / 1100
-	-	2281-106	